
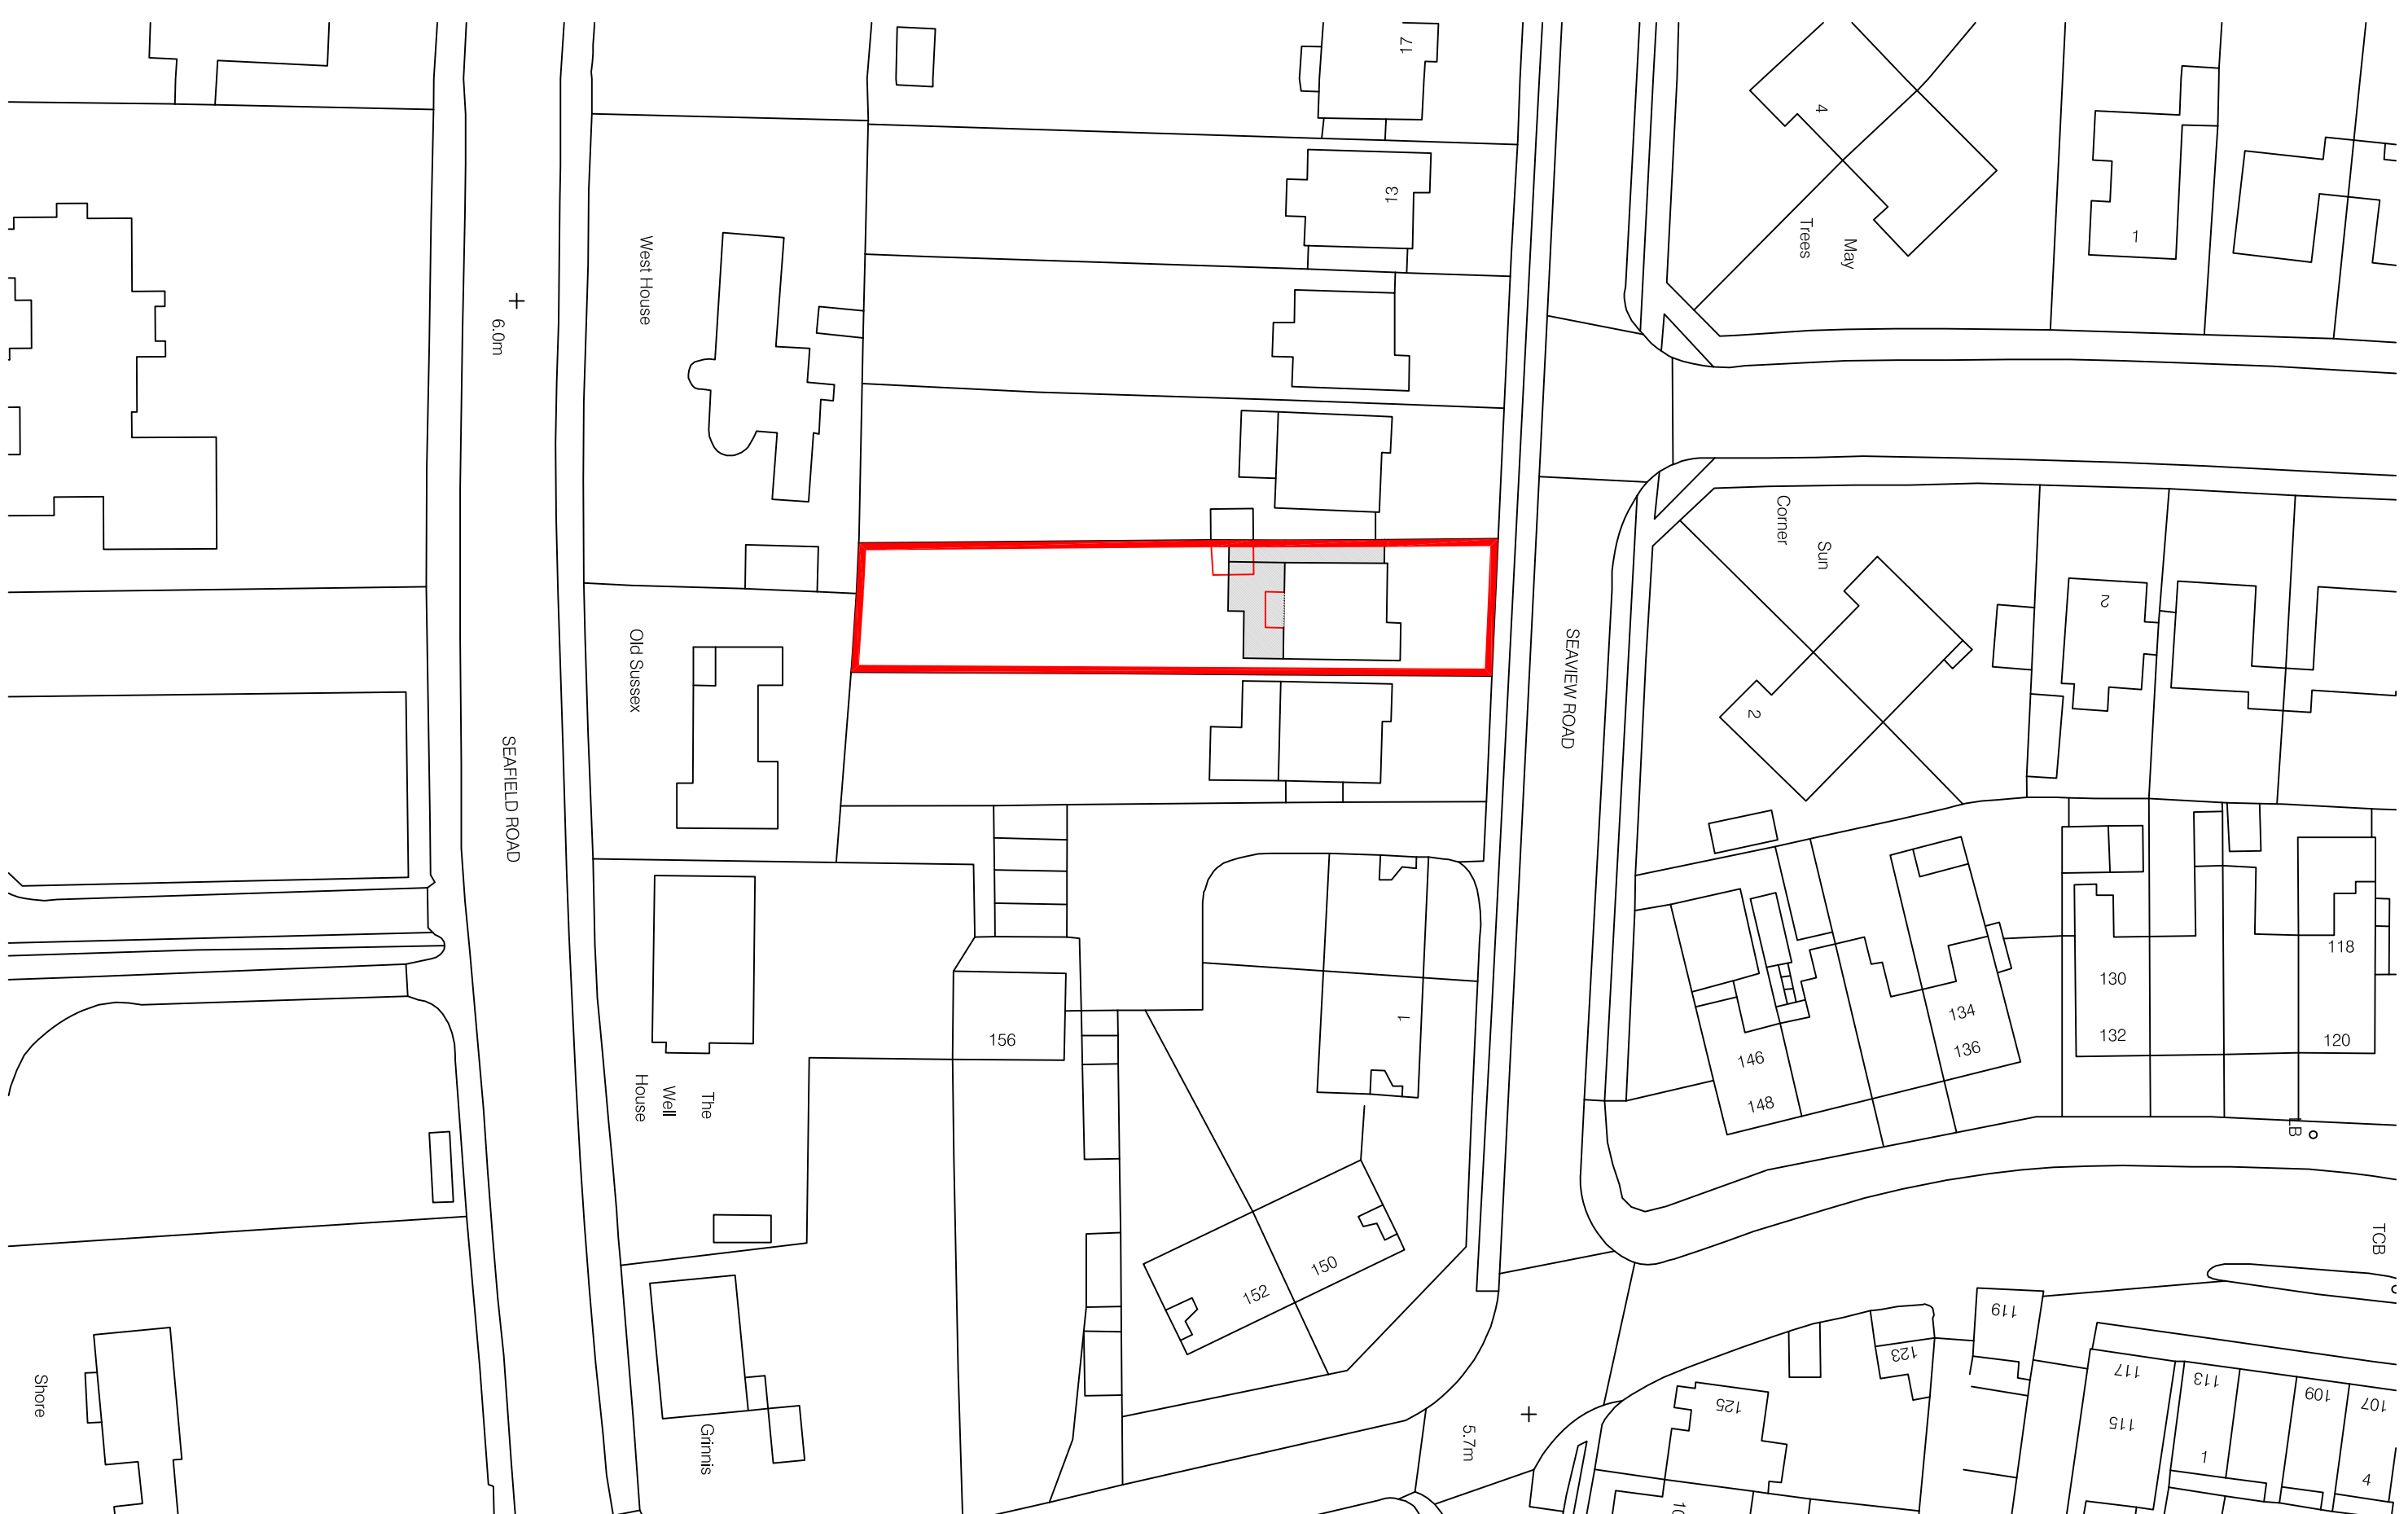


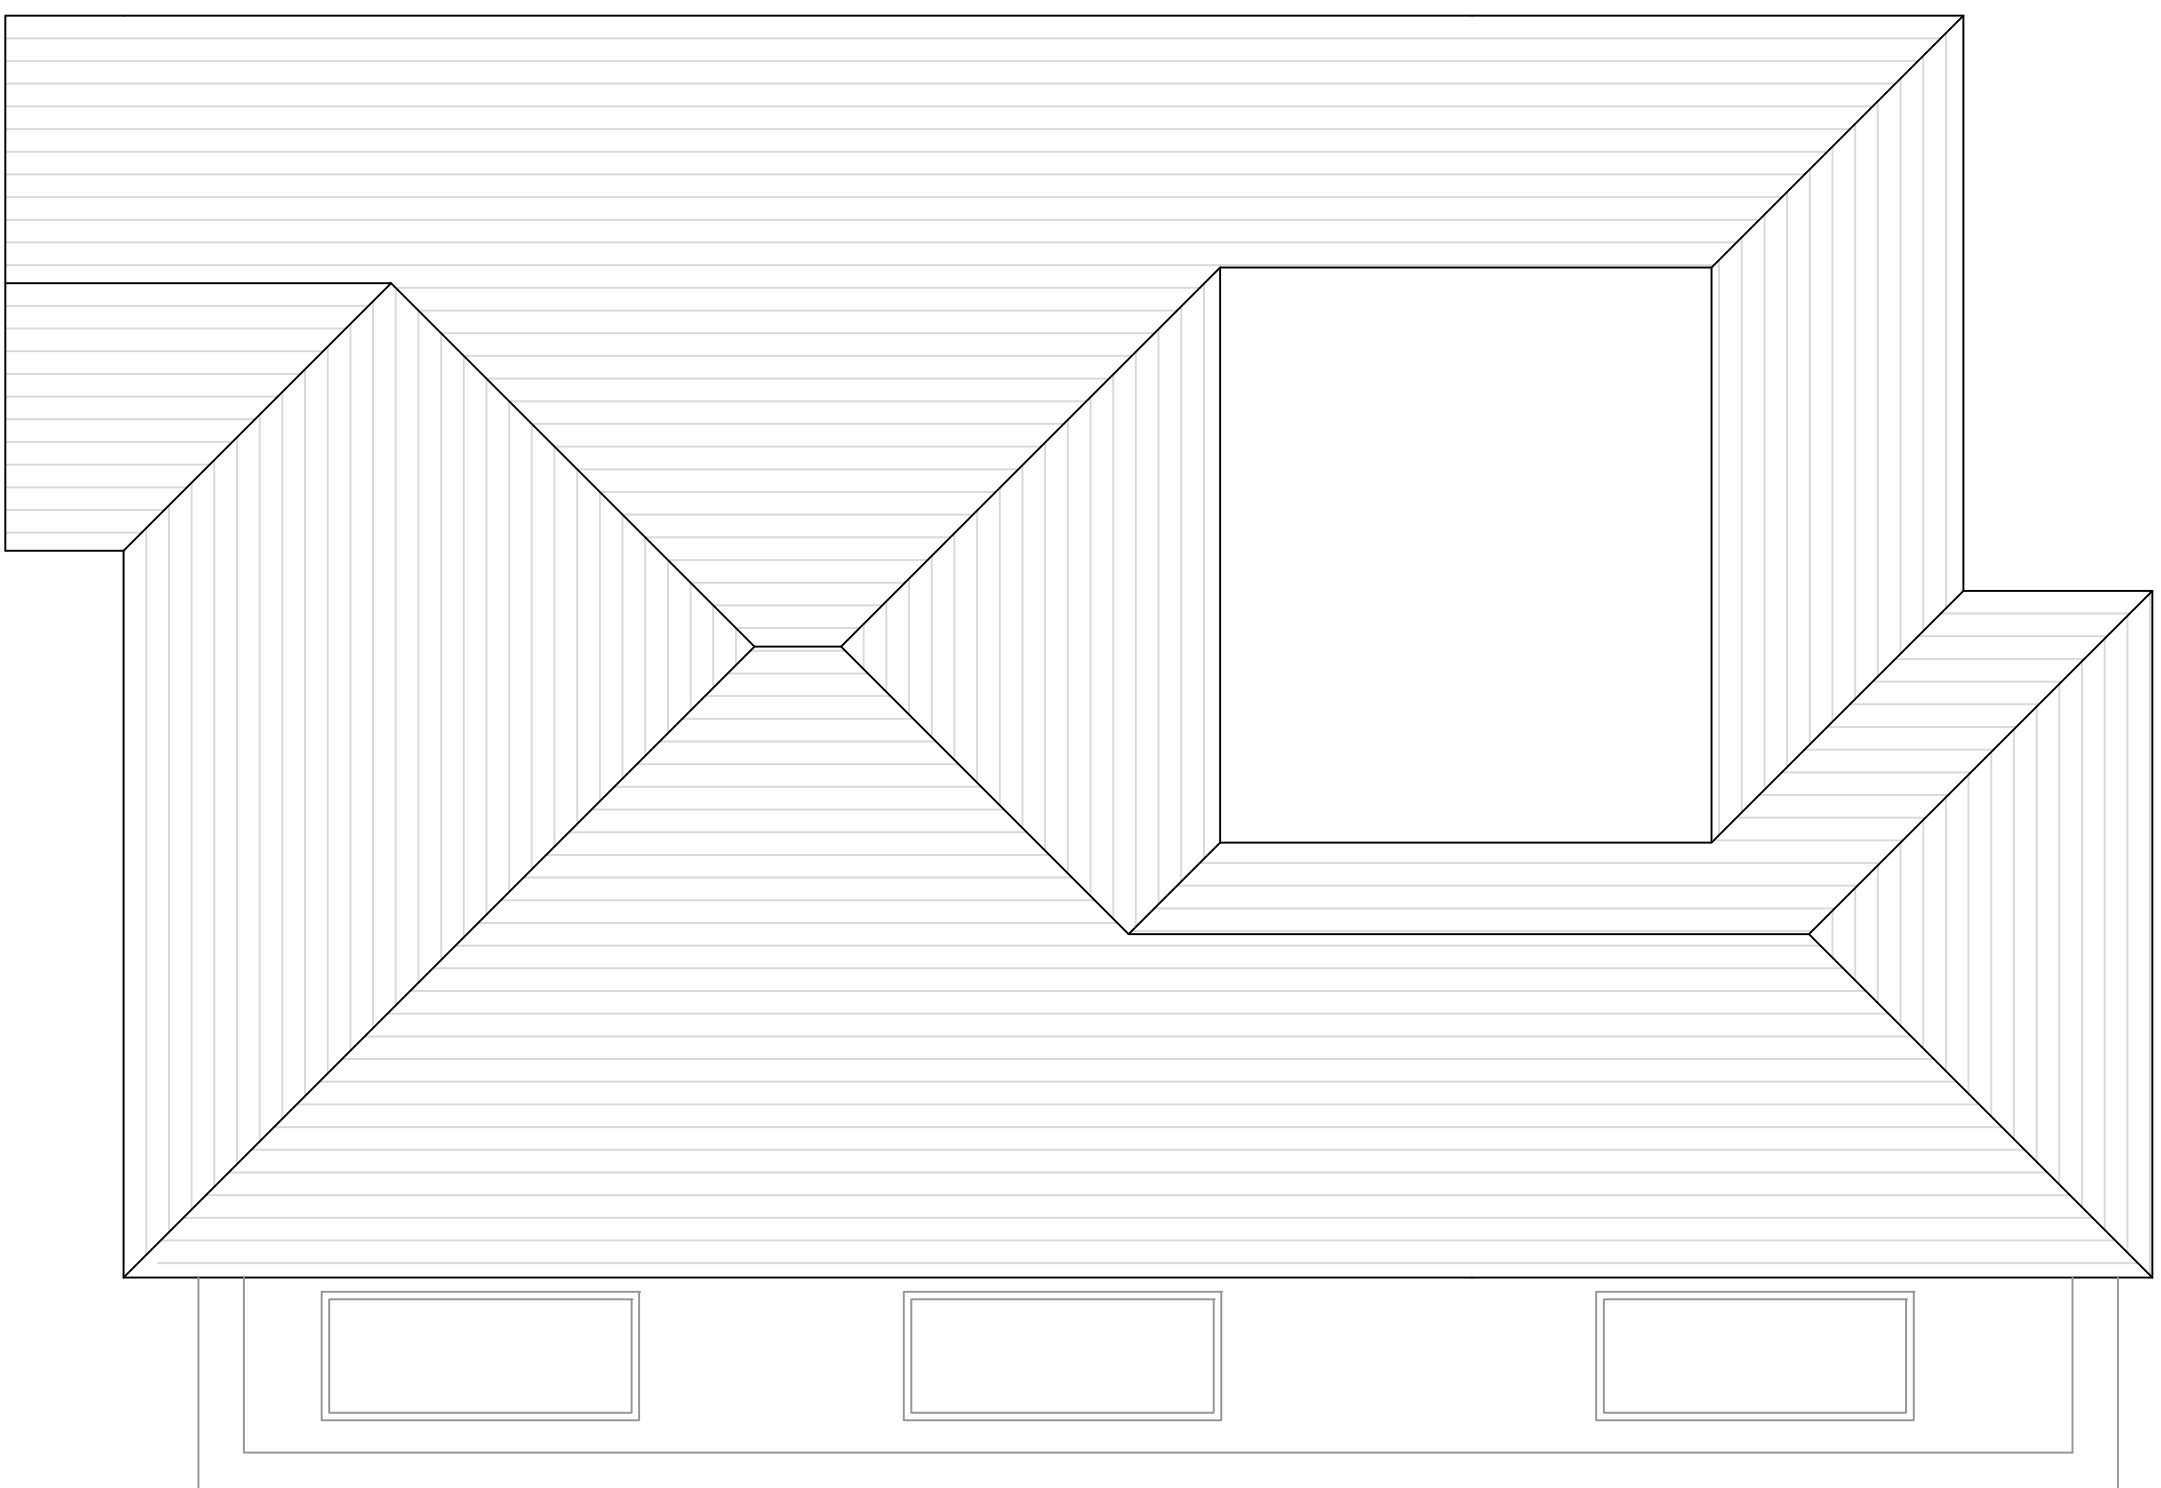

Revisions	
Rev	Description By
a	Loft Conversion Quilted LW

All alterations to be executed by the date of commencement of work, except the following exceptions.
 The following list the examples of
Inspired Design Studio Ltd.
 and may not be copied, altered or reproduced
 in any other manner without permission.

Client: N. Horsien & J. Holden
 Project Address:
 7 Savanah Road
 West Sussex

Drawing Title:
 Proposed Second Floor Plan, Roof Plan
 & Site Block Plan
 Drawing Number: 975.00.a

Date: As stated printed @ A1
 12/06/2015