


General Notes:

Do not scale dimensions from this drawing, unless for Planning purposes.

The Contractor is responsible for checking all dimensions on site prior to commencement of the works.

This drawing is to be read in conjunction with the specification.

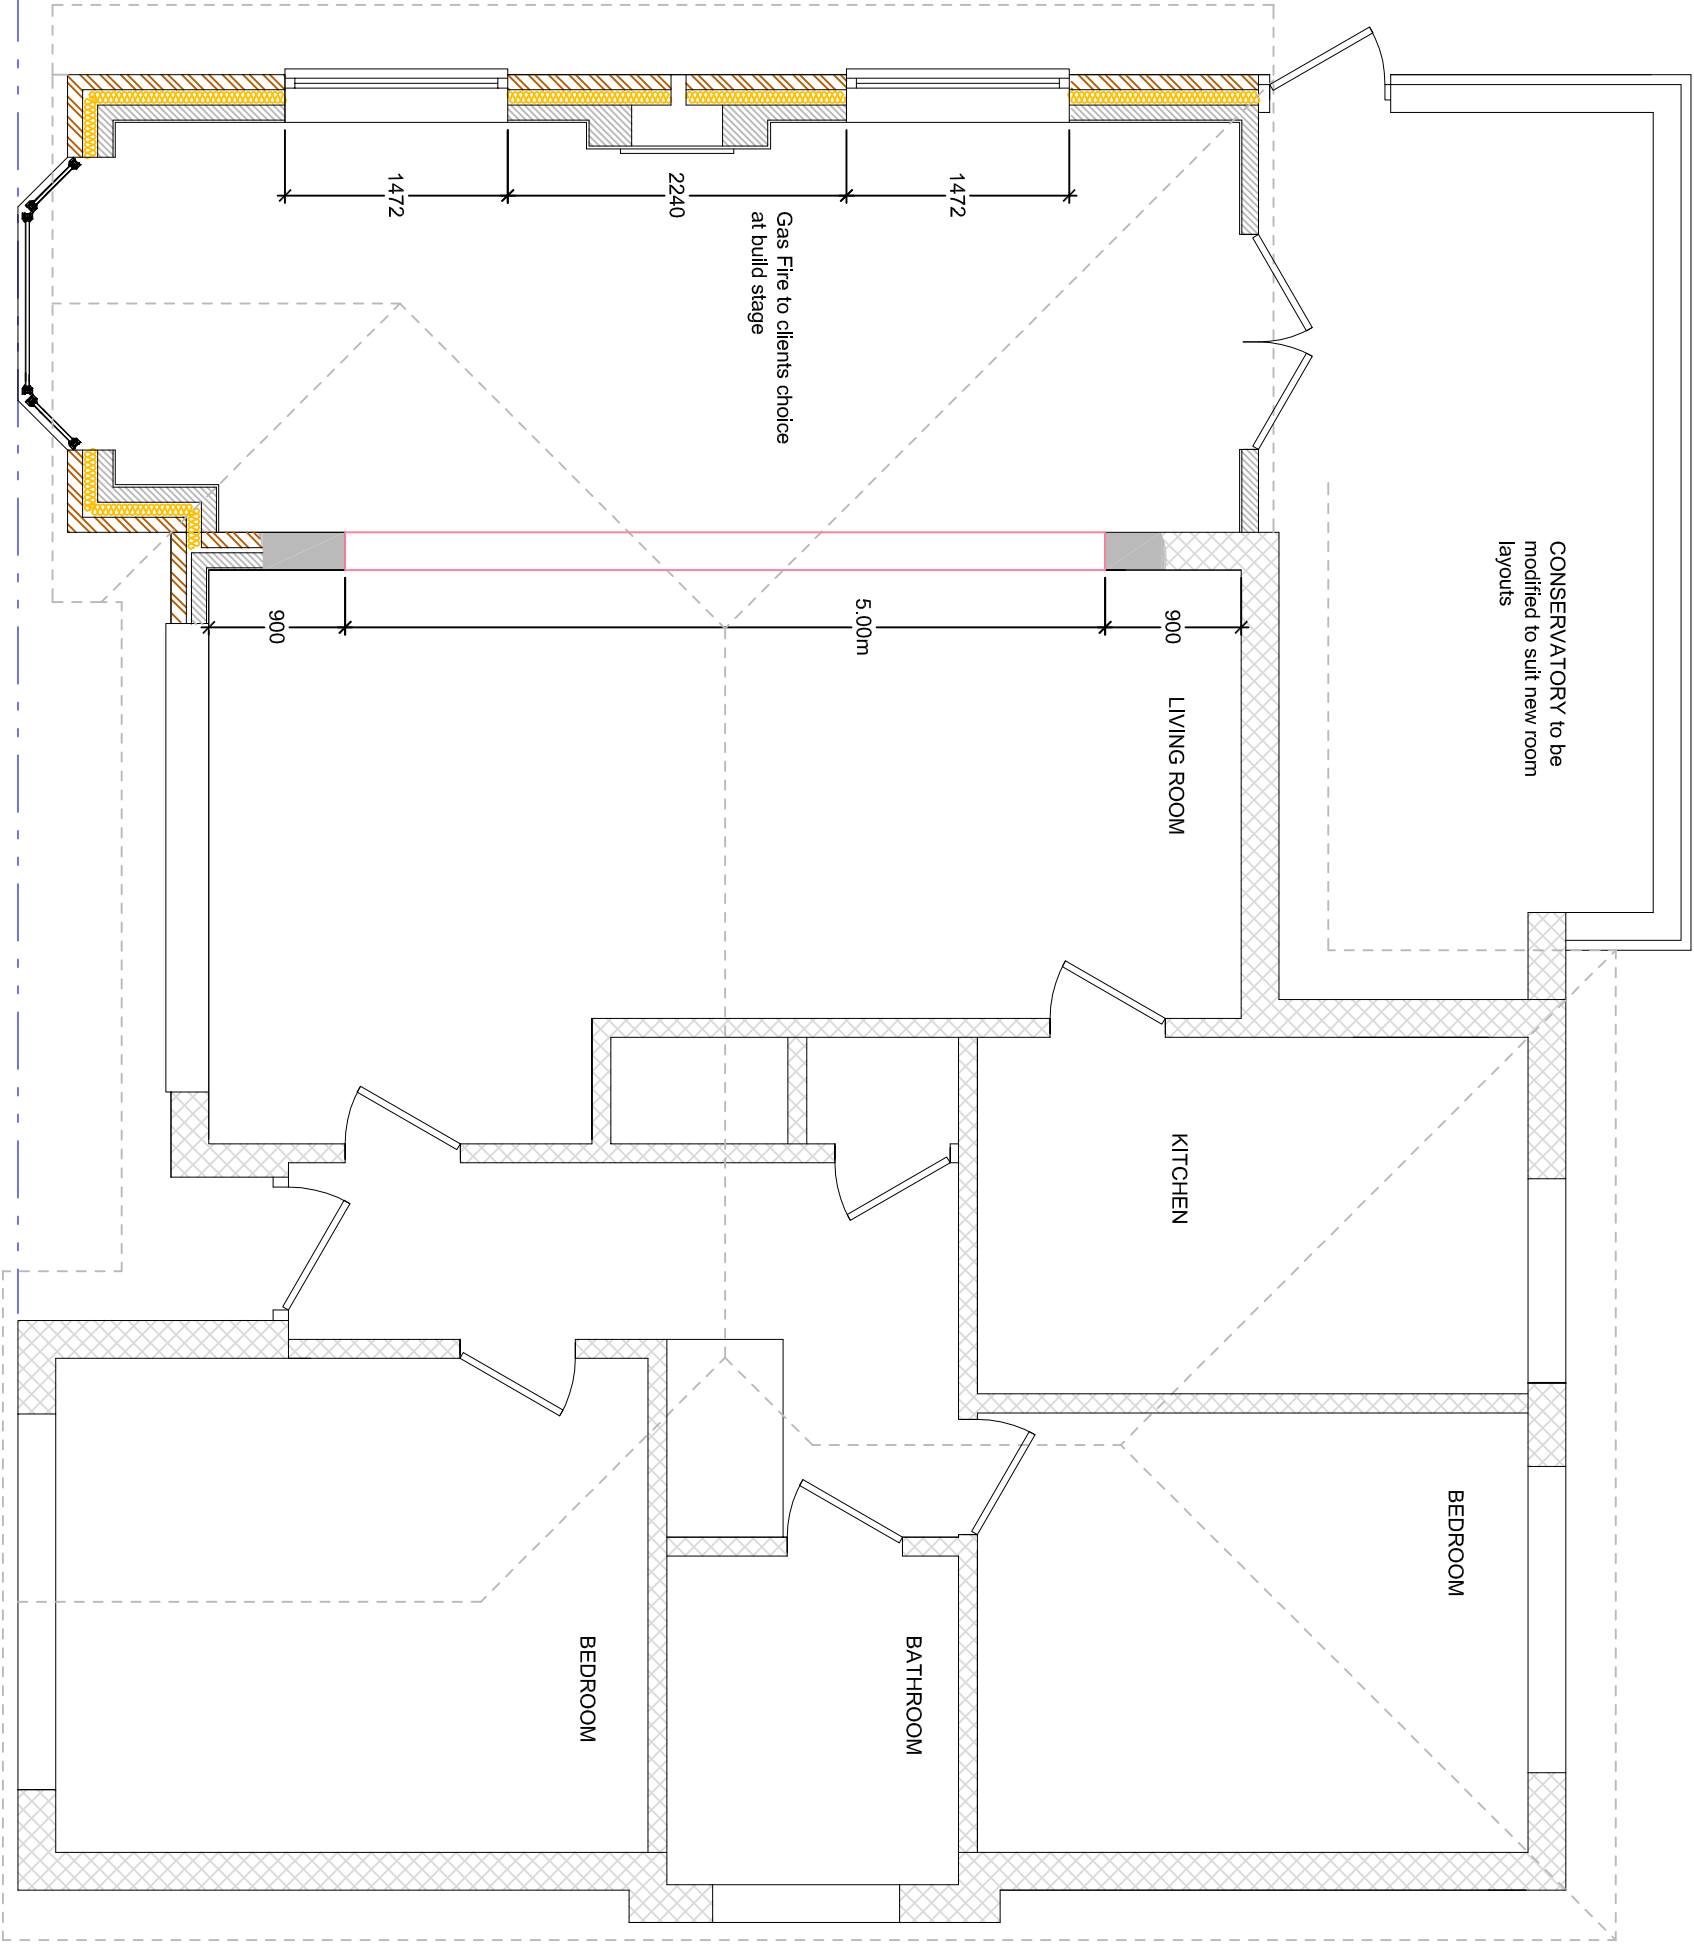

PROPOSED GROUND FLOOR PLAN

Issued 31-07-2020

Revision	Date	Description
Client:		
Mr & Mrs J. Taylor, 29 Vermont Drive, East Preston.		
Project:		
Side Extension		
Drawing Title:		
Proposed Floor Plan		
Scale:	Date:	Drawn By:
1:50	15/07/2020	BE
Drawing Number:	Revision:	
1385/004	-	

Brian Elstone Surveying Services Ltd
Brian Elstone, MCIOB, IMAPS, FCABE
Building Surveyor and Architectural Consultant
CDM Consultant
1 Heme Court, Station Road, Rustington,
West Sussex, BN16 3BQ
Phone: 071903 784884, Mobile: 07710 593021.
Email: brian@elstone.biz