



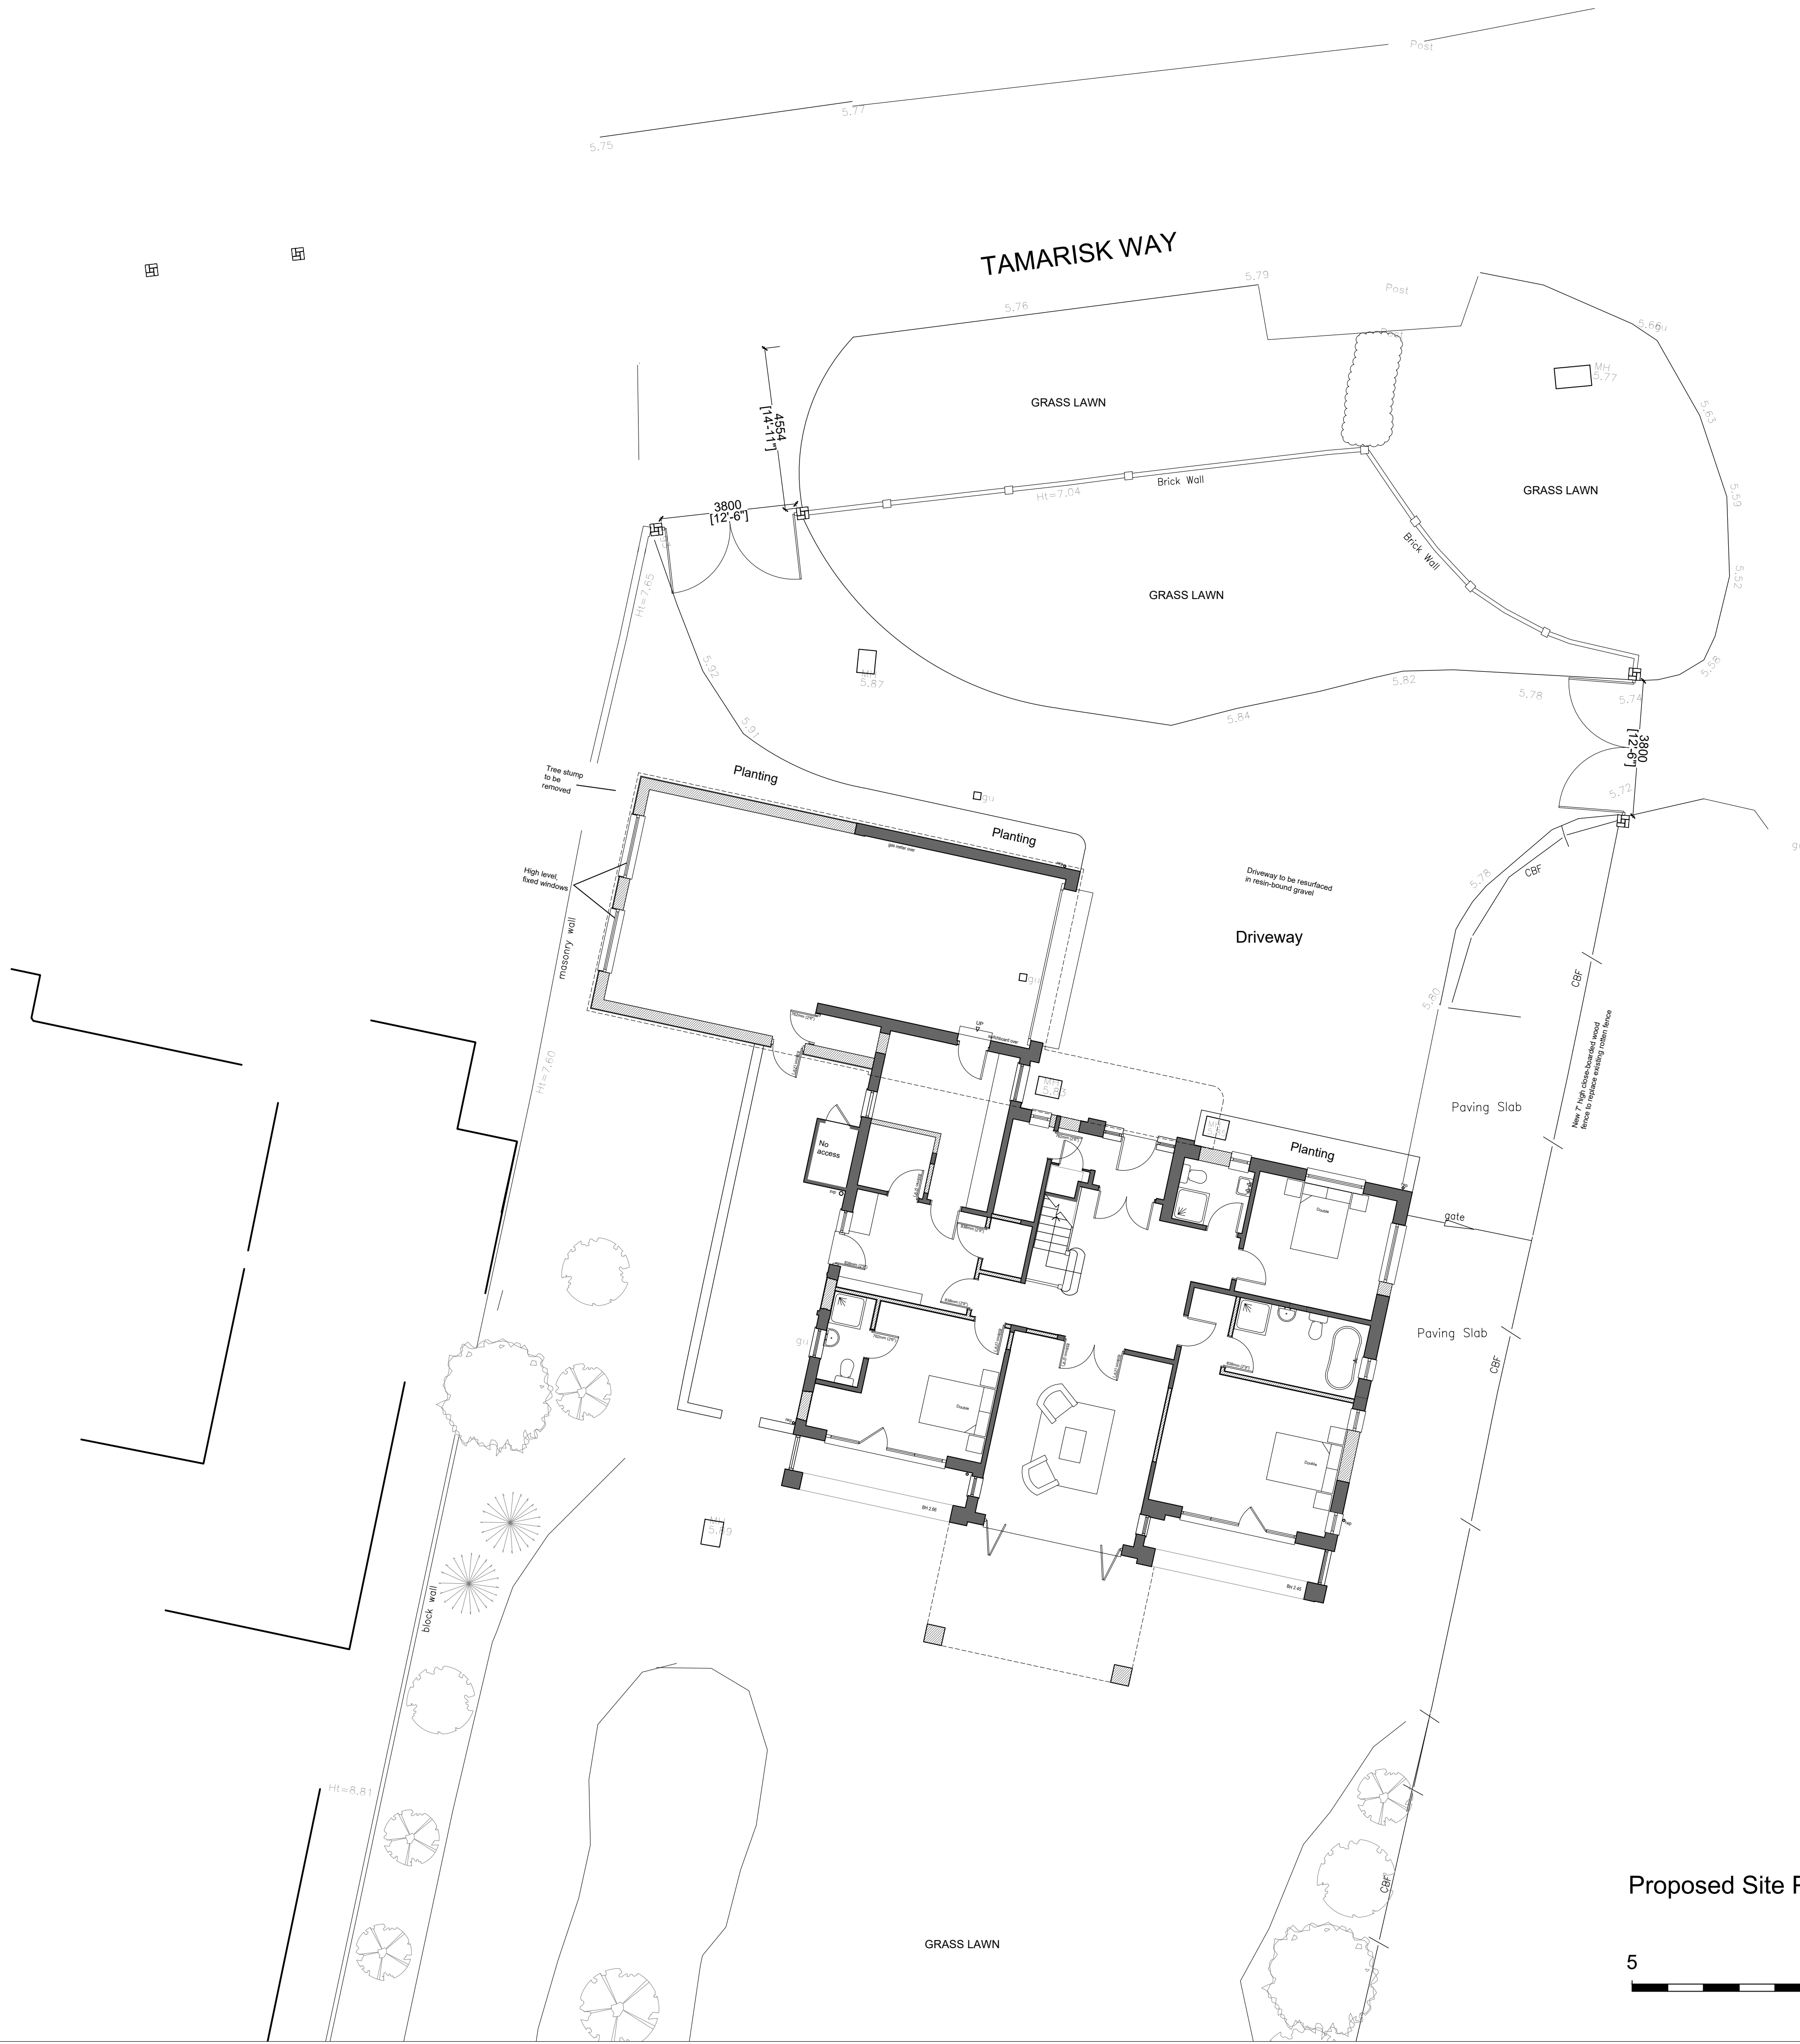


Proposed Site Plan 1:100

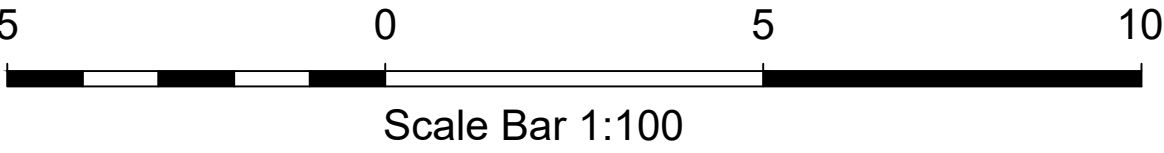

- NOTES**
- DO NOT SCALE OFF THIS DRAWING EXCEPT FOR PLANNING PURPOSES
 - CHECK ALL DIMENSIONS ON SITE BEFORE ANY WORK IS COMMENCED
 - ALL GOODS MATERIALS AND WORKMANSHIP MUST CONFORM WITH CURRENT BUILDING REGULATIONS, BRITISH STANDARDS AND CODES OF PRACTICE
 - COPYRIGHT OF THIS DRAWING IS RETAINED BY THE ARCHITECT AND IT MUST NOT BE REPRODUCED WITHOUT WRITTEN CONSENT

REV	DATE	BY	AMENDMENT
B	05.08.20	RM	Window amendments
A	04.08.20	RM	Garage roof amendments

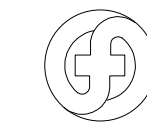**folkes architects**

The Old Forge
6 Church Street
Storrington
West Sussex
RH20 4LA

t. 01903 868629
info@folkesarchitects.co.uk

CLIENT Mr & Mrs Sutton			
JOB TITLE Sea House 1 Tamarisk Way East Preston West Sussex BN16 2TF			
DRAWING TITLE Proposed Site Plan PLANNING ISSUE			
DATE 03.08.20	SCALE Shown on A1	DRAWN BY RM	CHECKED BY MF
JOB NO. 20017	DRAWING NO. 2.06	REVISION B	