



NORTH ELEVATION




WEST ELEVATION




SOUTH ELEVATION



EAST ELEVATION

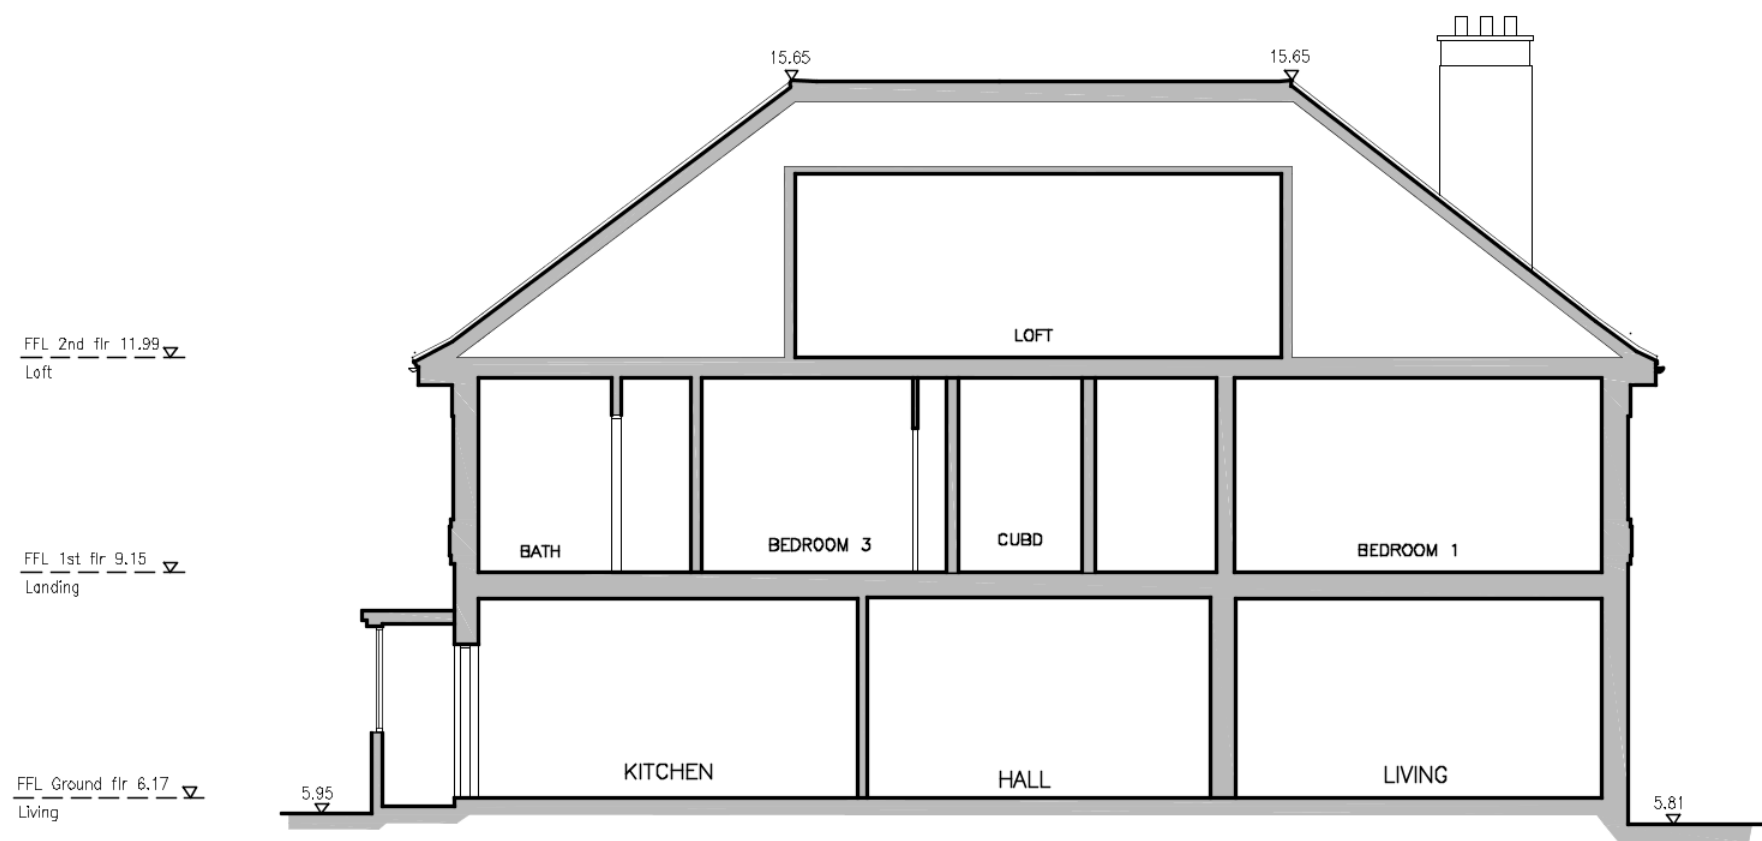

SECTION A-A

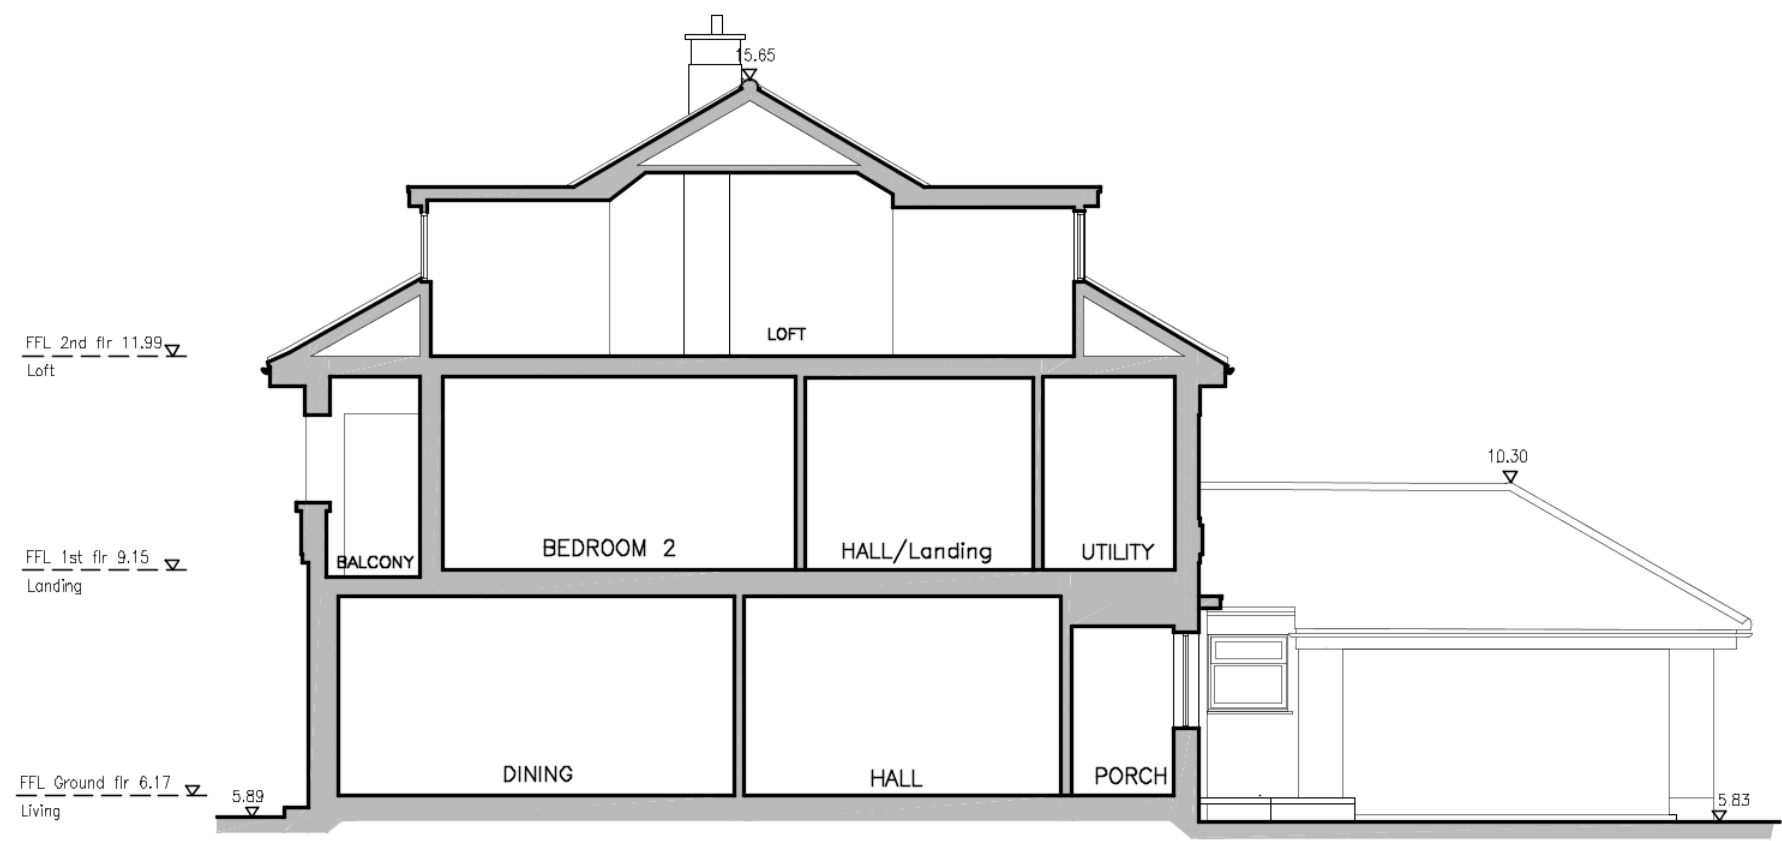

SECTION B-B

NOTES
DO NOT SCALE OFF THIS DRAWING.
CHECK ALL DIMENSIONS ON SITE BEFORE ANY WORK IS COMMENCED
ALL GOODS MATERIALS AND WORKMANSHIP MUST CONFORM WITH CURRENT BUILDING REGULATIONS, BRITISH STANDARDS AND CODES OF PRACTICE
COPYRIGHT OF THIS DRAWING IS RETAINED BY THE ARCHITECT AND IT MUST NOT BE REPRODUCED WITHOUT WRITTEN CONSENT

REV	DATE	BY	AMENDMENT
-----	------	----	-----------

**folkes architects**

THE DESIGN STUDIO
94 High Street
Seymour
West Sussex
BN44 3PD

t. 01903 865629
f. 01903 816496
info@folkesarchitects.co.uk


CLIENT
Mr & Mrs Sutton

JOB TITLE
**1 Tamarisk Way
East Preston
BN16 2TF**

DRAWING TITLE
**Existing Elevations & Sections
PLANNING ISSUE**

DATE 15.02.18	SCALE 1:100	DRAWN BY DJ
		CHECKED BY MF

JOB NO. 20017	DRAWING NO. 1.03	REVISION
-------------------------	----------------------------	----------

 

SCALE 1:100