
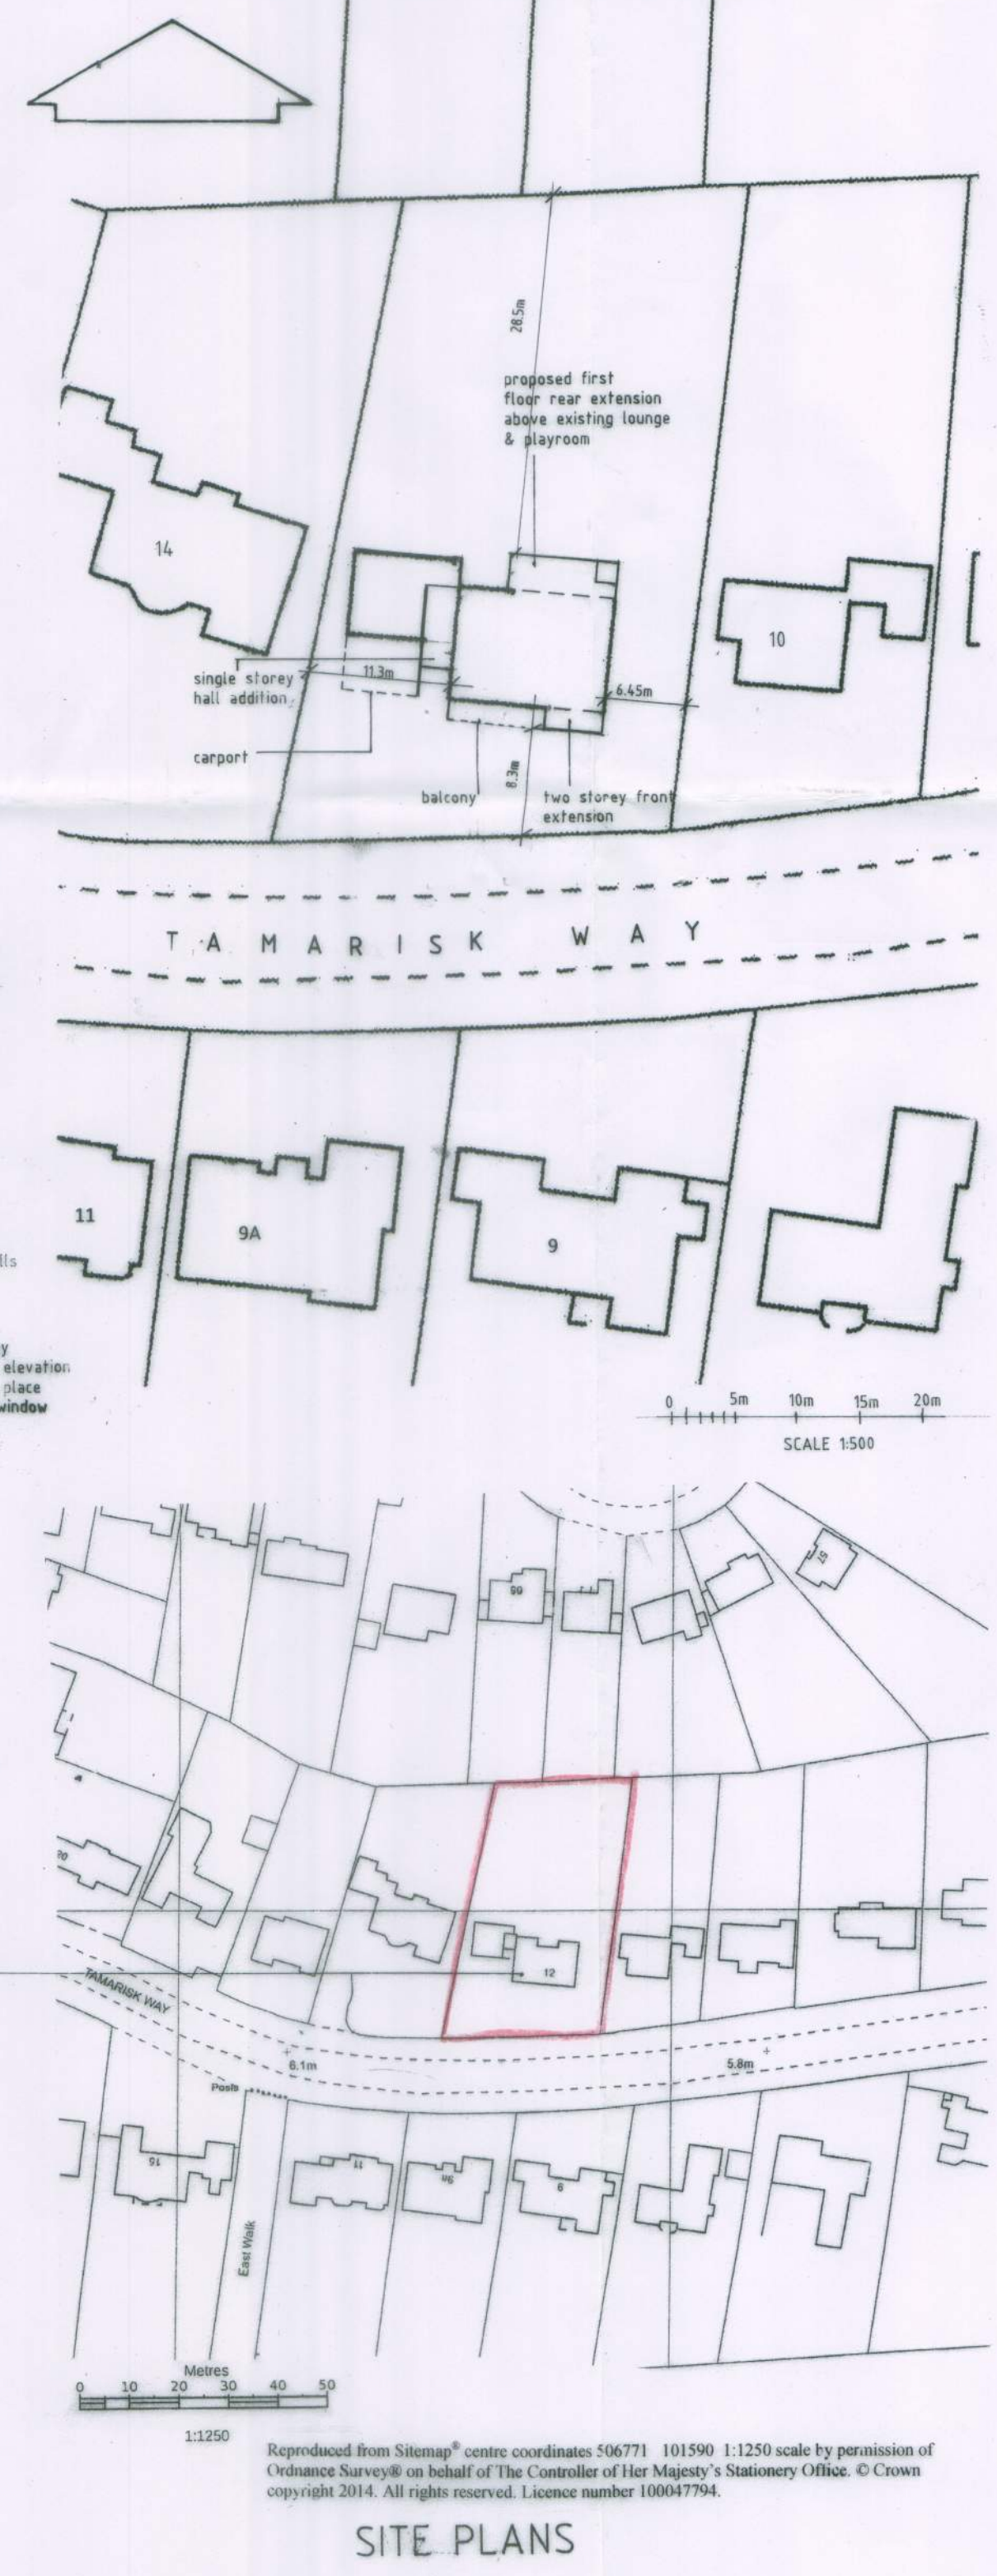
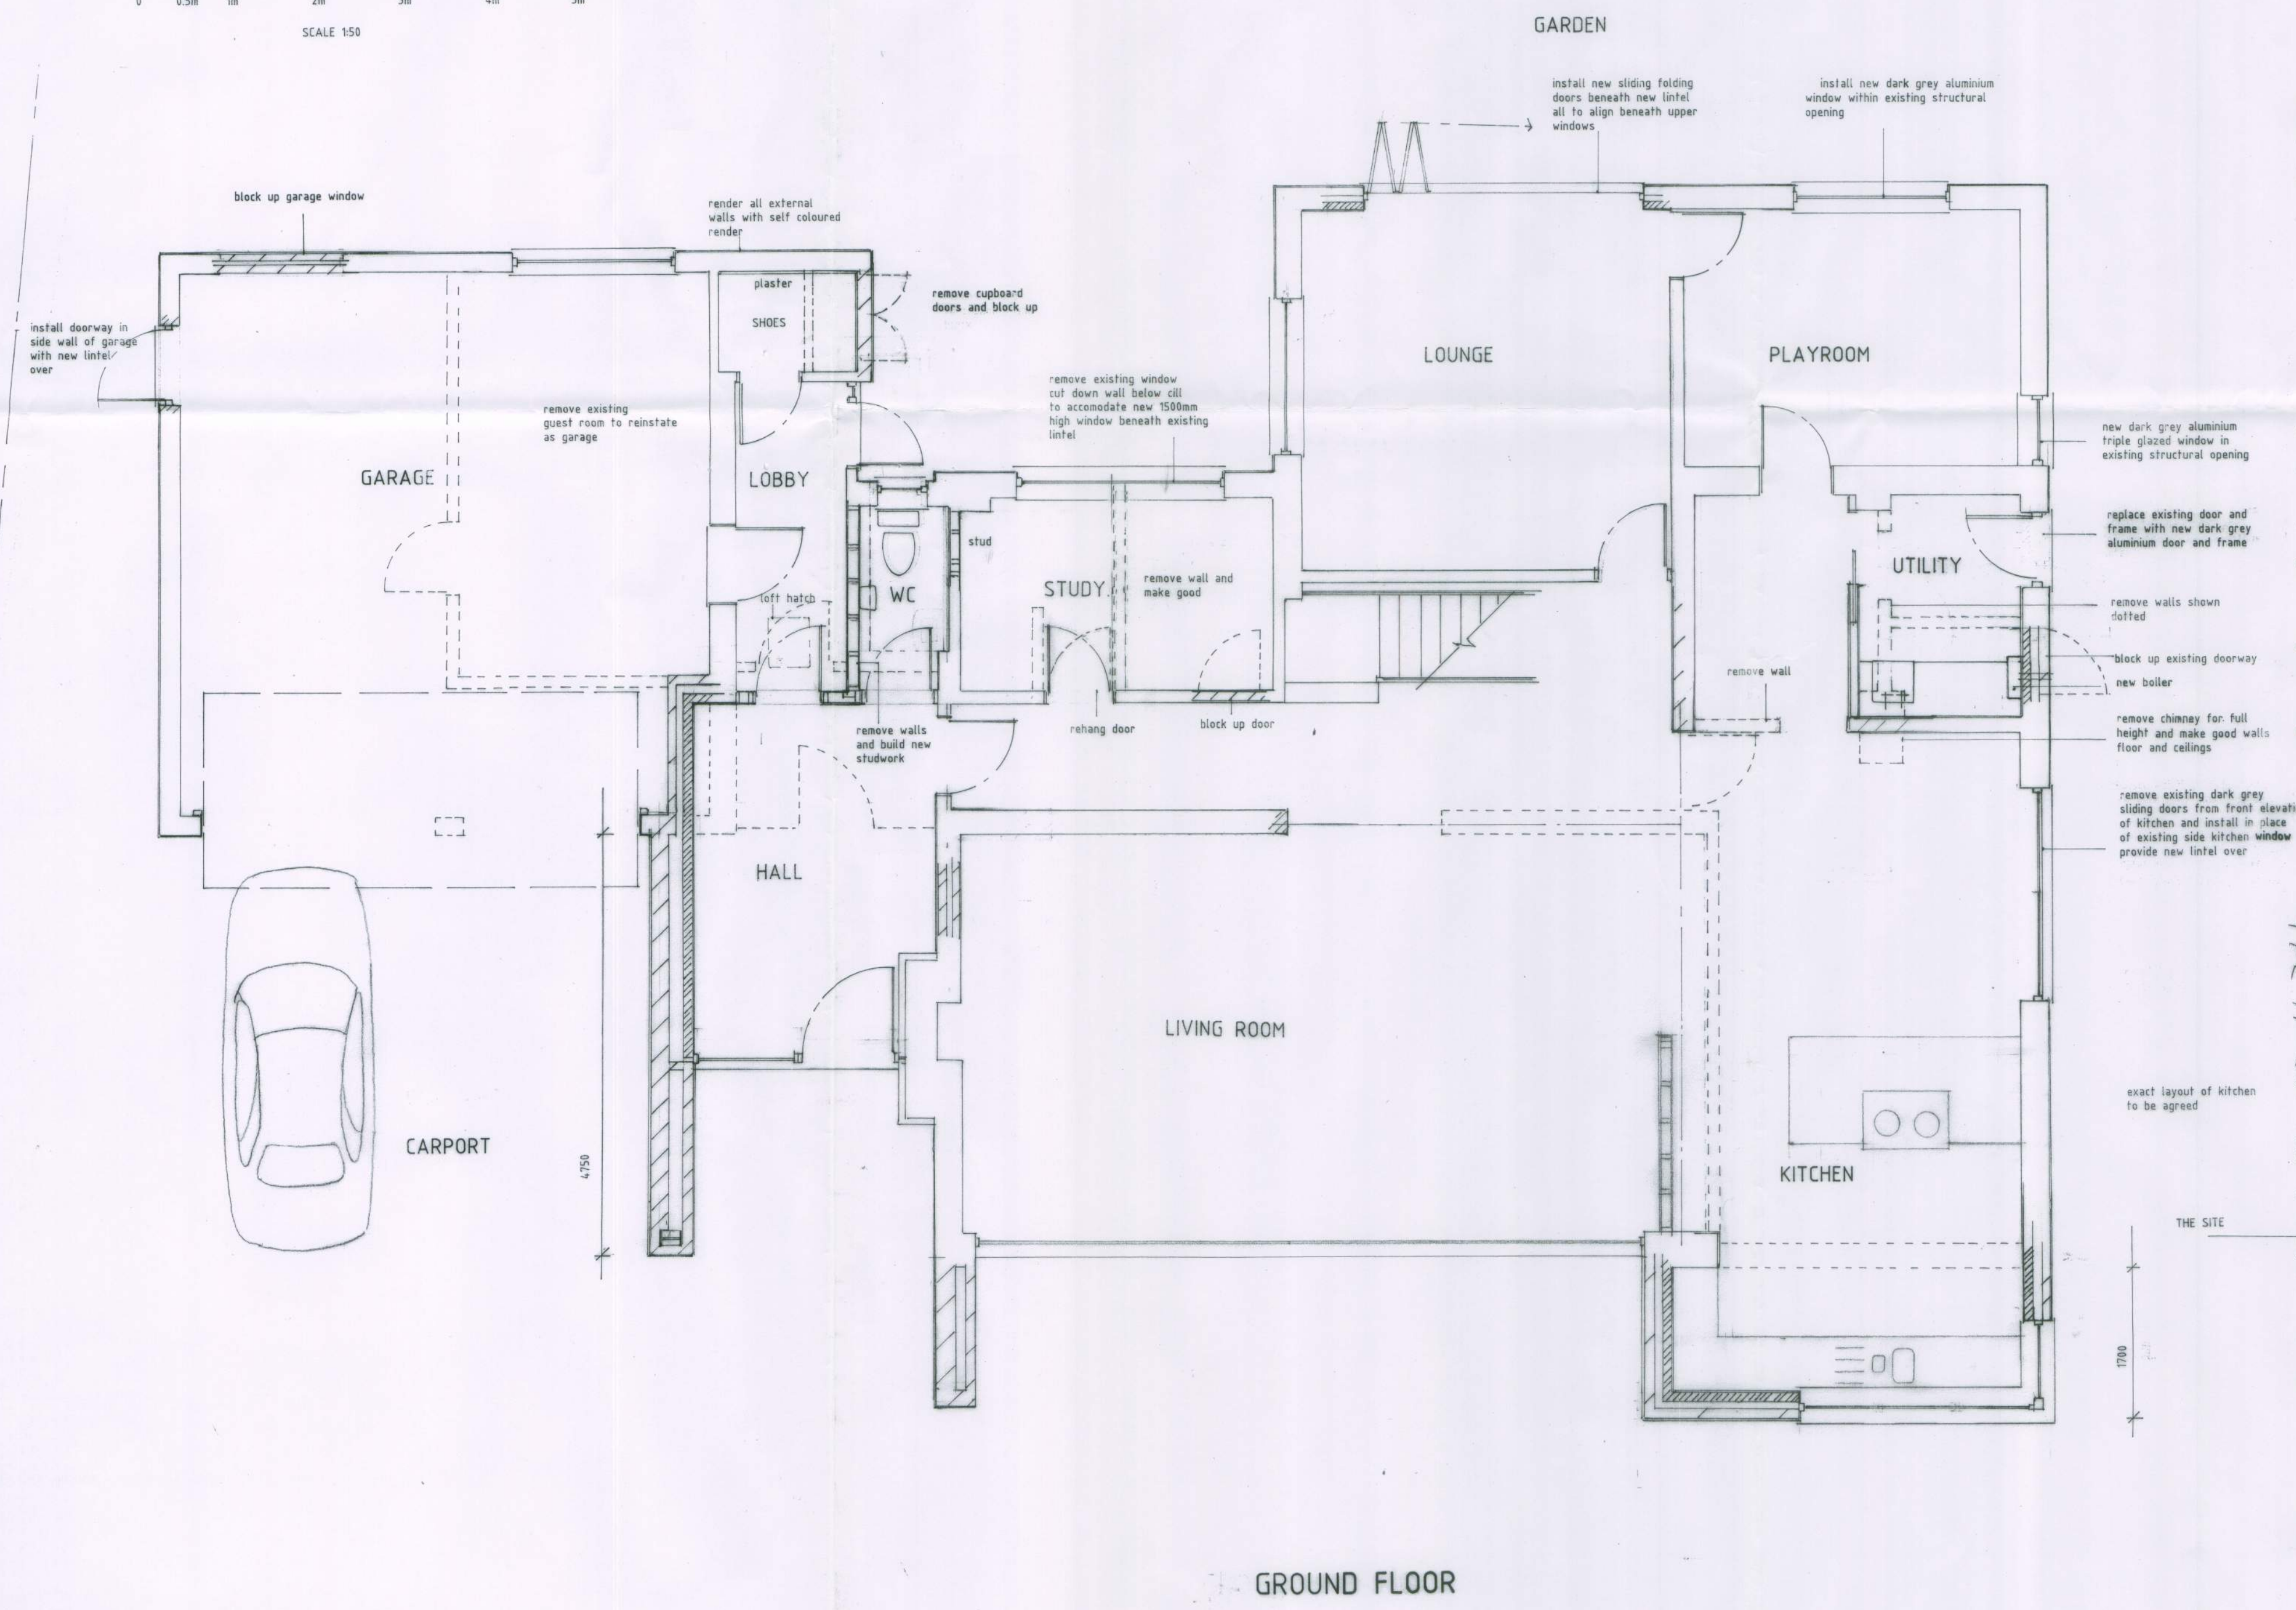
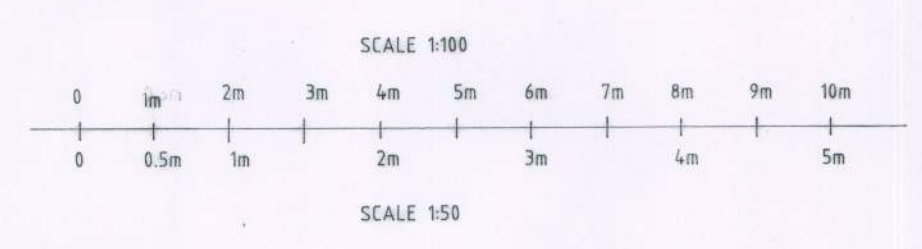


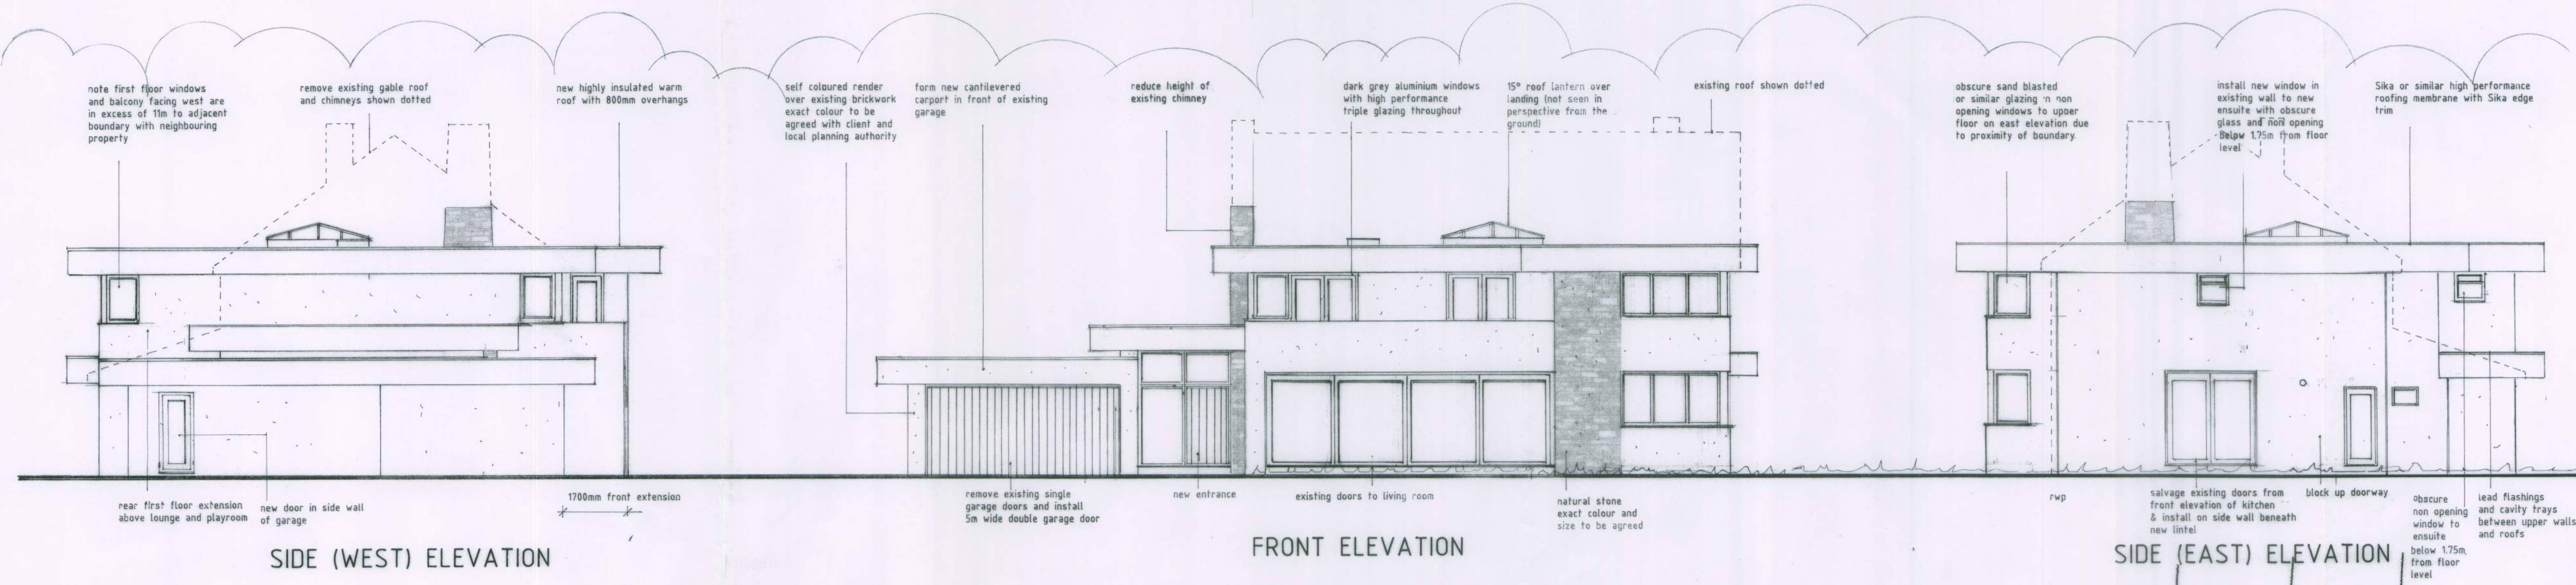

12.06.2014 Dimensions added to 1:500 plan.
 23.05.2014 non opening windows to ensuite side windows below 1.75m indicated.
 15.05.2014 various amendments including side door to garage, adjustments to utility area and shoe storage
 04.04.2014 Rear garage window blocked up.
 24.03.2014 stone detailing omitted, kitchen moved to front and doors relocated to east elevation.

REMODELLING & EXTENSION

12 TAMARISK WAY
 EAST PRESTON
 LITTLEHAMPTON
 BN16 2TF

MR & MRS GILBERT

DRAWING: SITE PLANS, PROPOSED FRONT & SIDE ELEVATIONS & PROPOSED GROUND FLOOR PLAN
SCALE: 1:1250 1:500 1:100 1:50
DRG No. 1030/3 **DATE:** MARCH 2014



Space & Style Home Design
 Cornerways,
 Gomer Lane,
 Alverstoke,
 Hampshire
 PO12 2QW
 www.spaceandstyle.co.uk
 Tel: 02392 525 100

This drawing is to be read in conjunction with any accompanying calculations, drawings, notes or specification. All dimensions on site supersede drawing and to be checked and verified by contractor prior to ordering materials. Any discrepancies or changes to be referred to Space & Style Home Design.
 © Copyright 2014 this drawing cannot be copied, reproduced or used without the consent of Space & Style Home Design.