




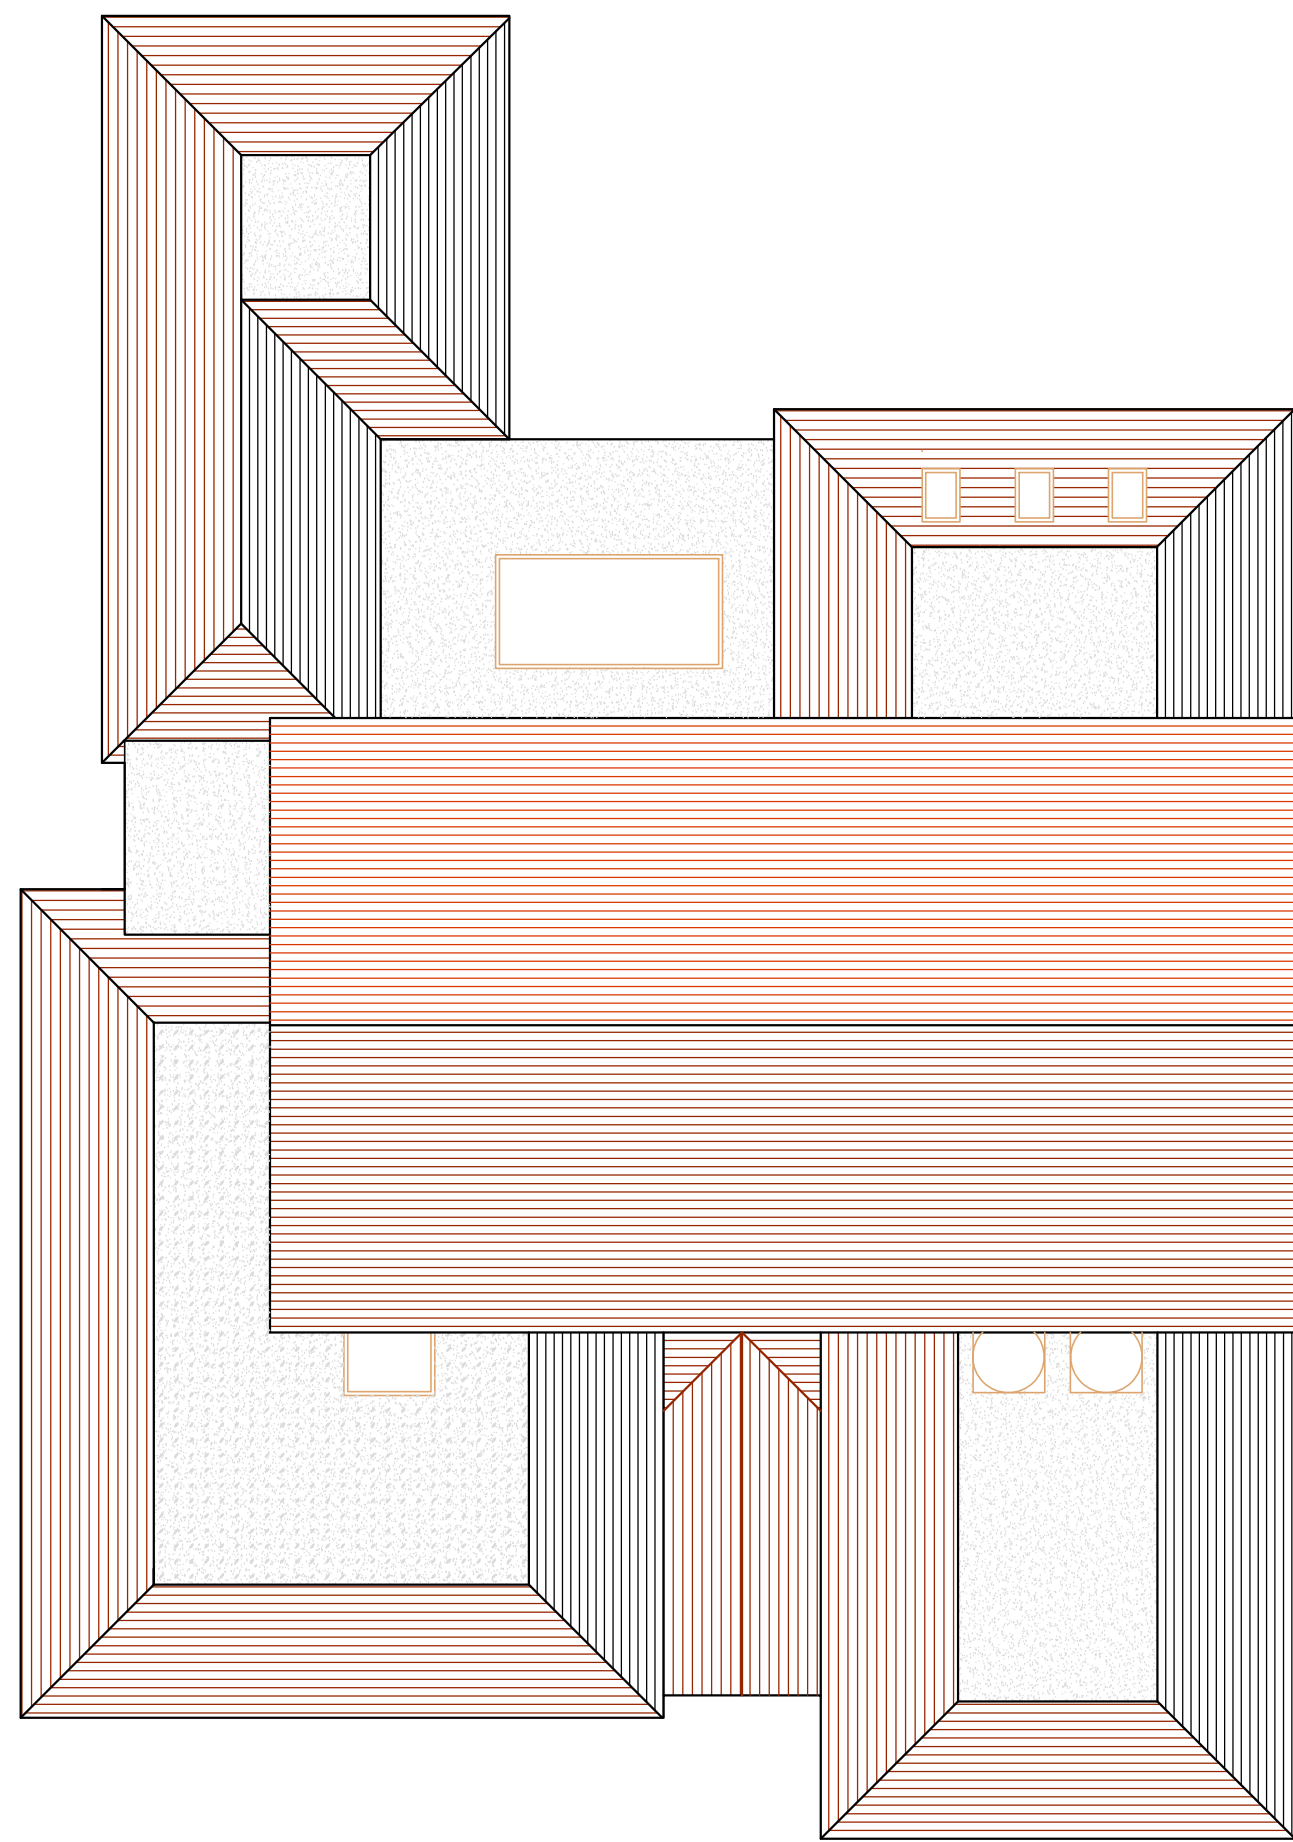

PROPOSED ROOF PLAN 1:100

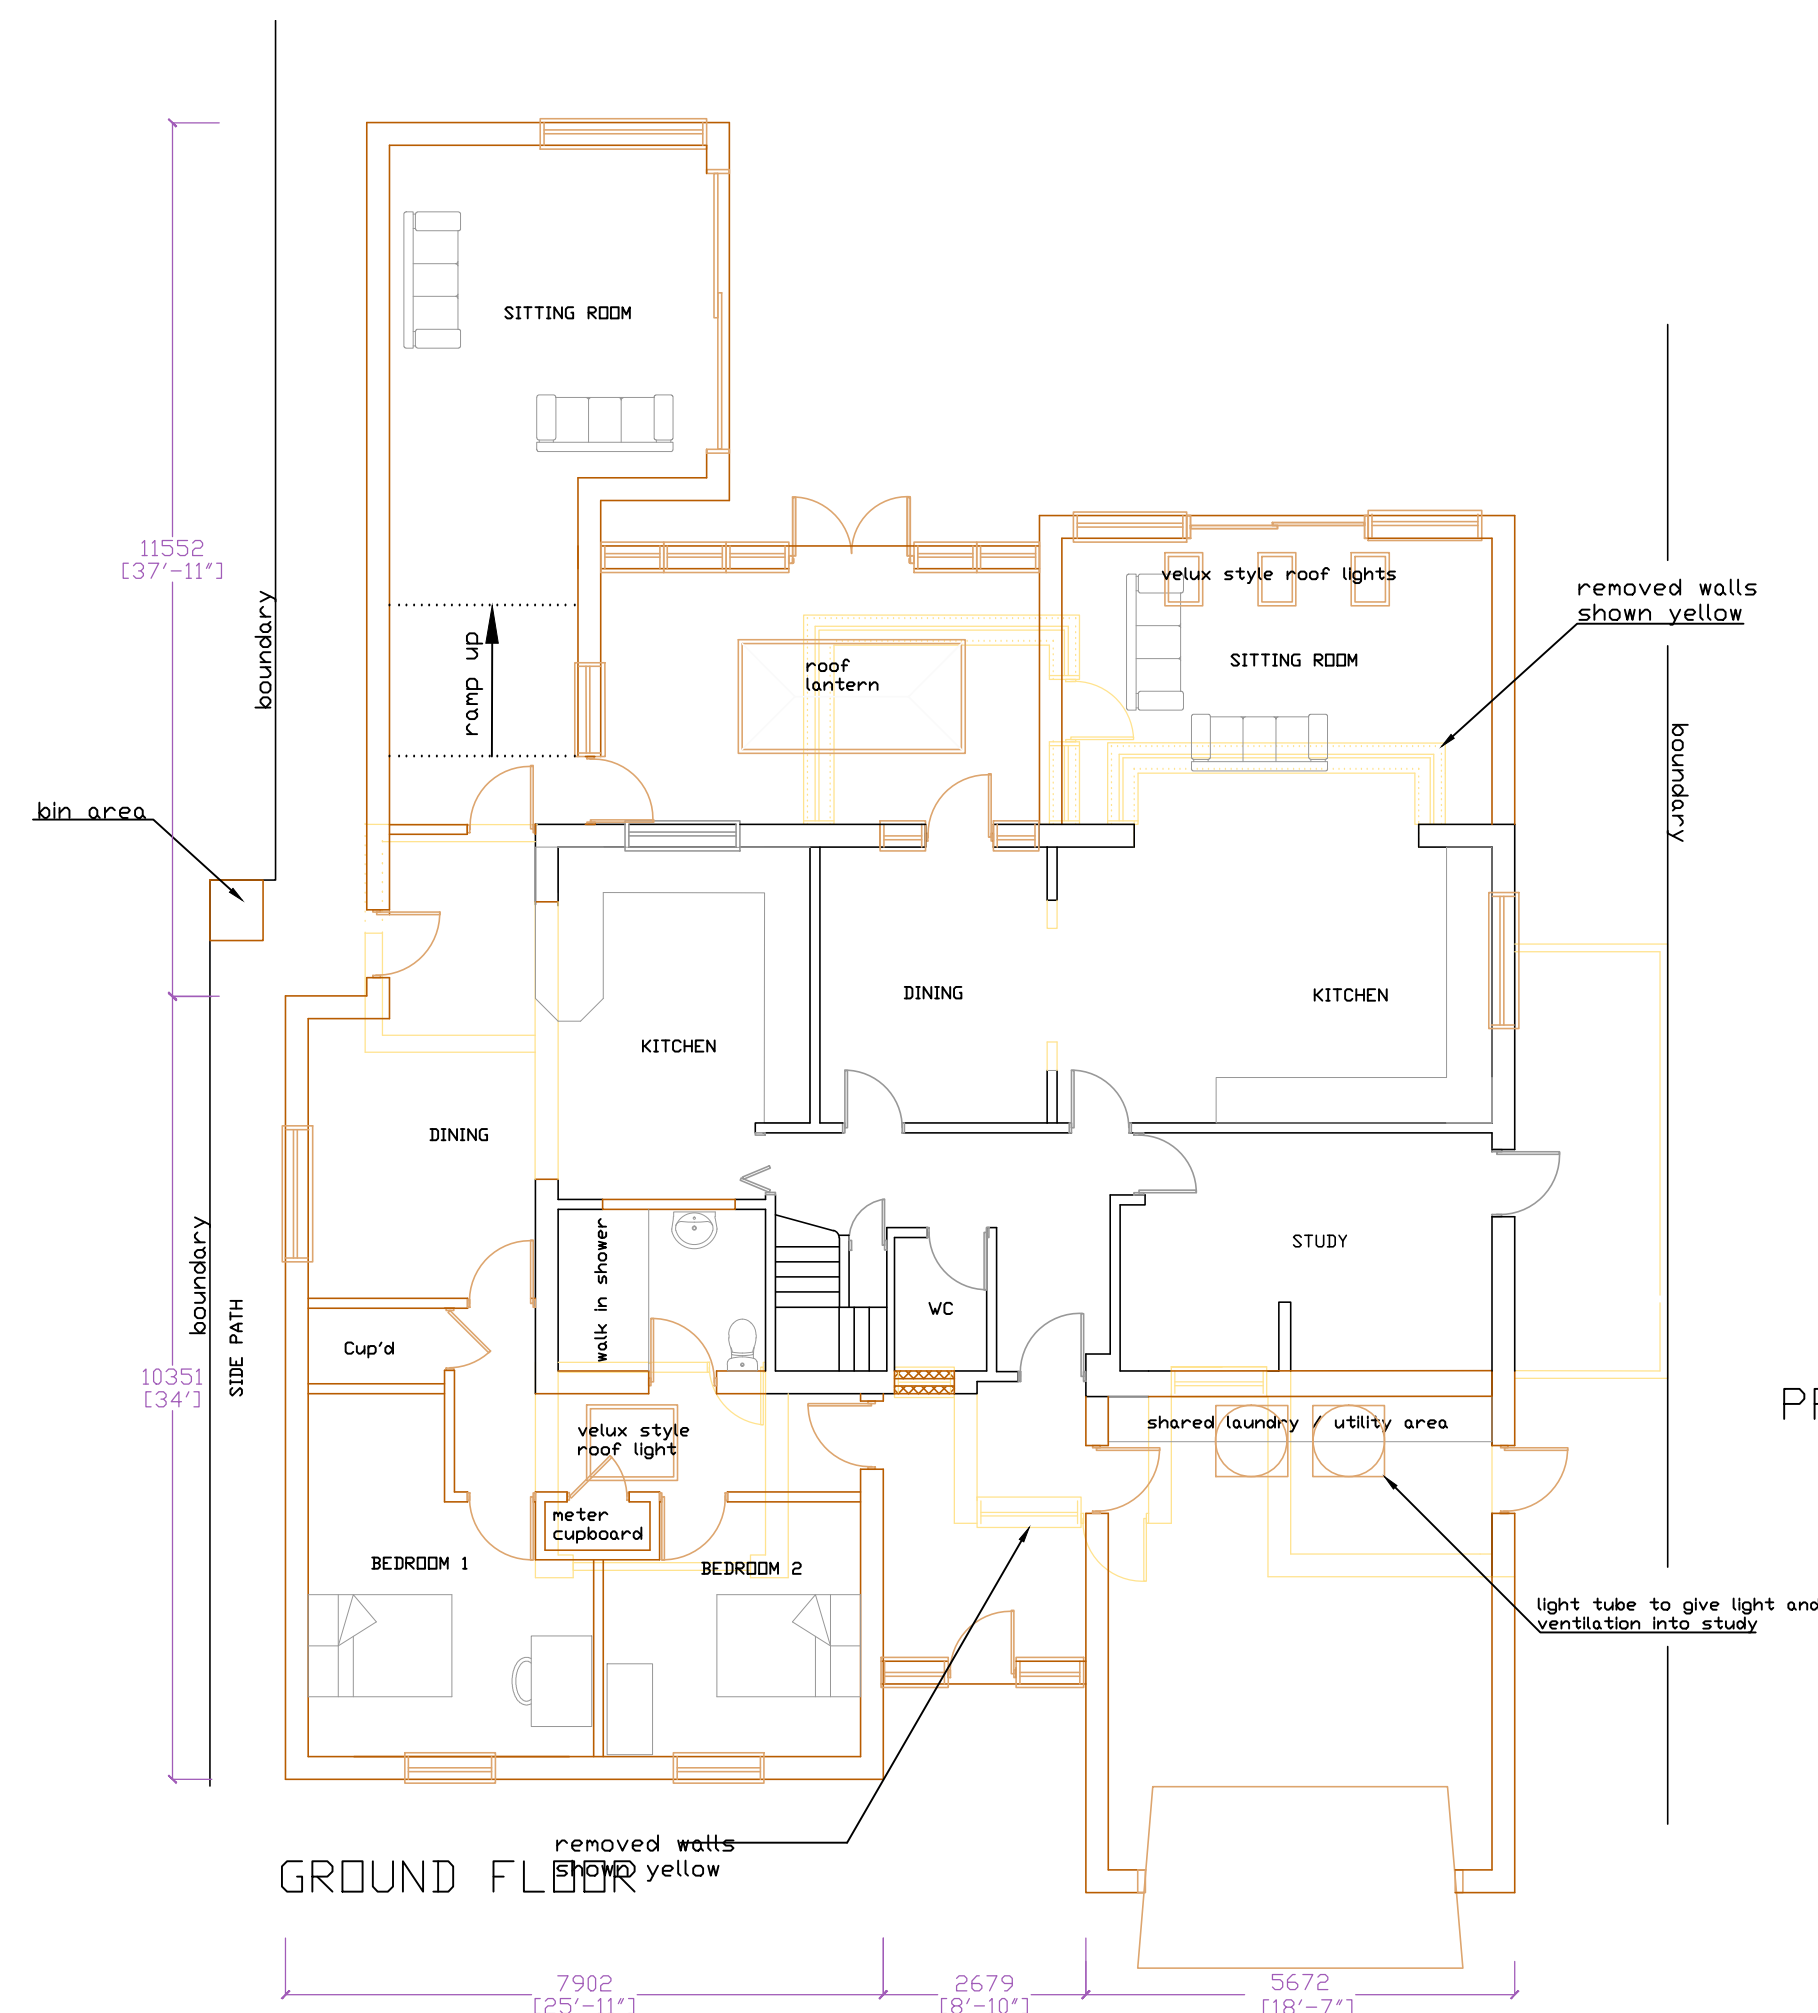


GROUND FLOOR

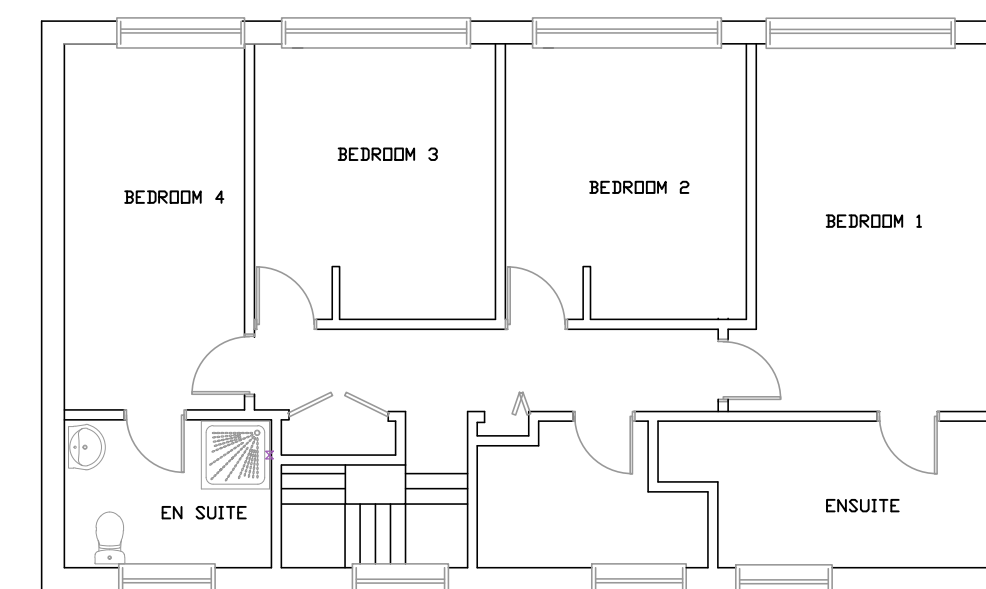

FIRST FLOOR

PROPOSED FLOOR PLANS 1:100

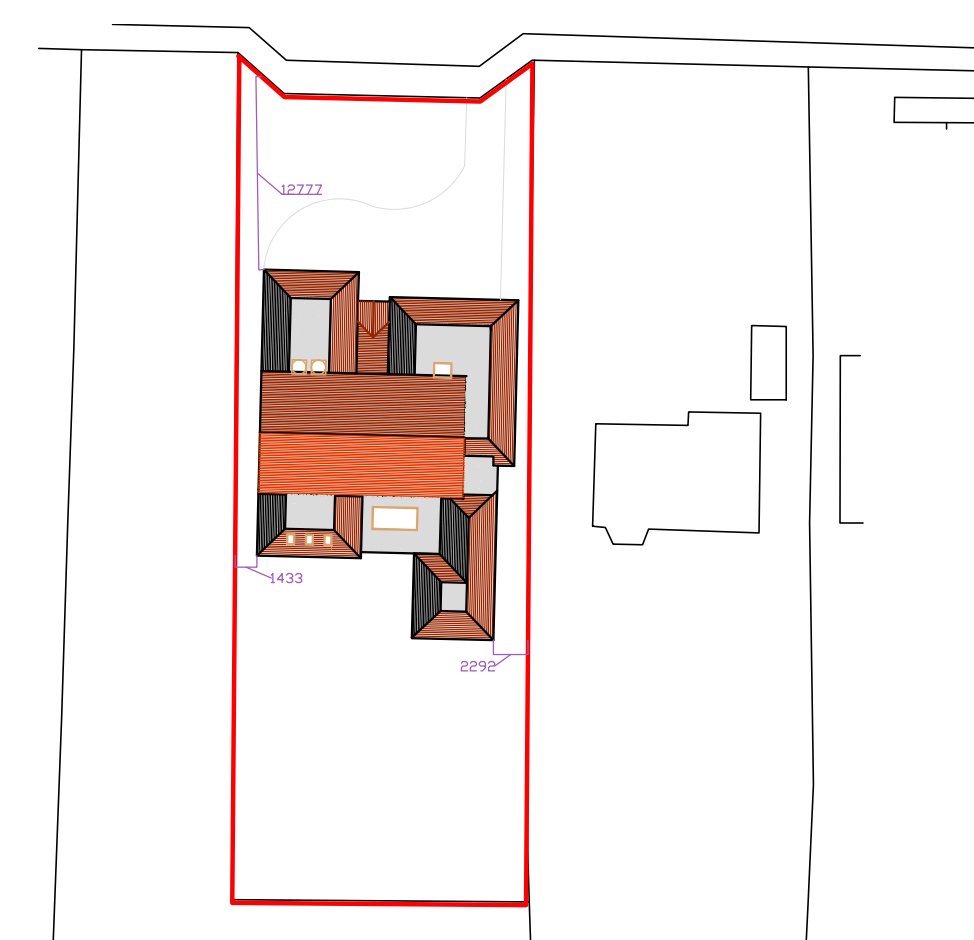


BLOCK PLAN 1:500




BLOCK PLAN DETAILING AREAS TO BE DEMOLISHED 1:500



REAR ELEVATION
South

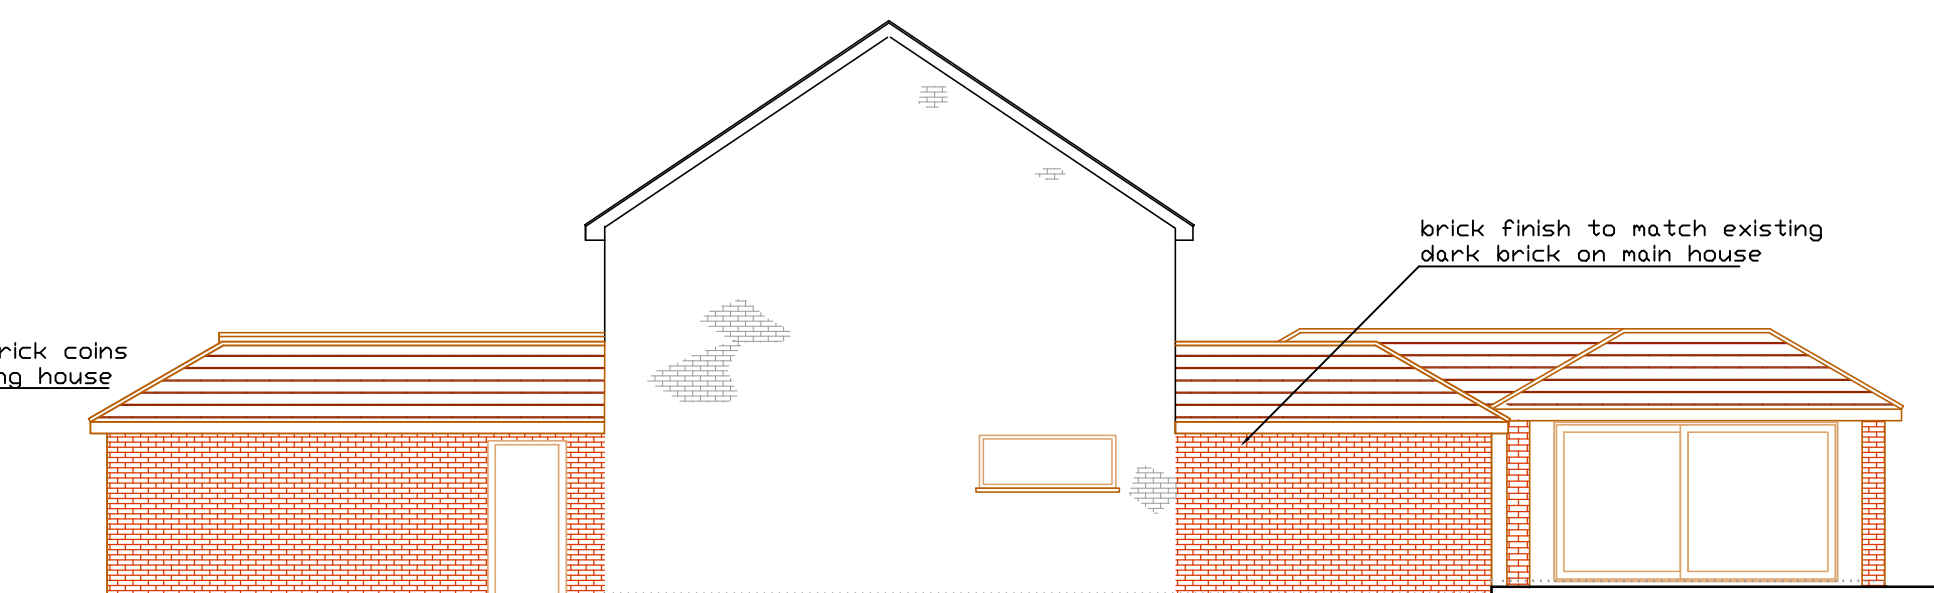


SIDE ELEVATION
West

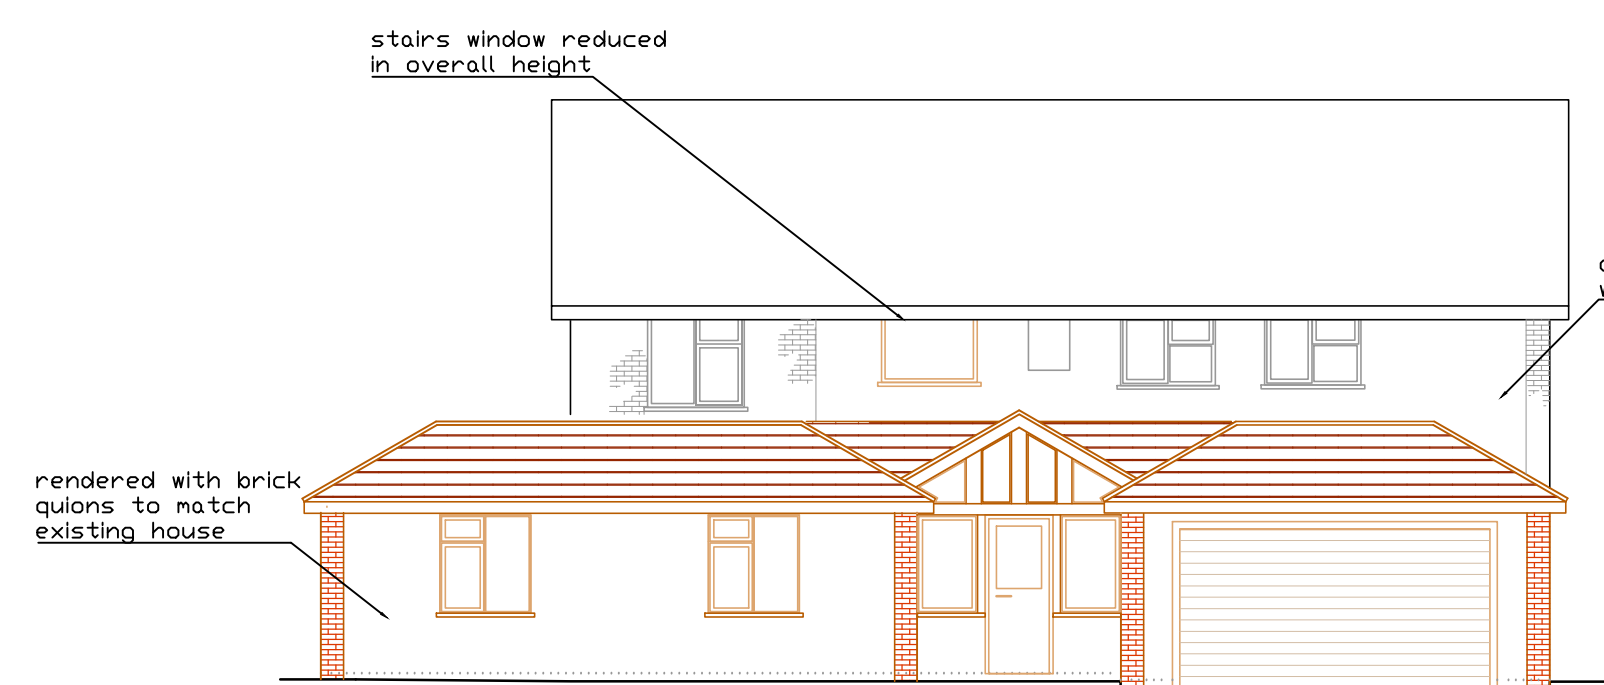

FRONT ELEVATION
North



SIDE ELEVATION
East
PROPOSED ELEVATIONS 1:100

 

All dimensions to be checked on site prior to commencement of work, except for planning purposes.			
This drawing is the copyright of CALDOTECH LTD and may not be copied, altered or reproduced in any way without written authority.			
CALDOTECH LTD			
11 THE PARADE			
WILLOWHAYNE CRESCENT			
EAST PRESTON			
West Sussex			
BN16 1NS			
Telephone 01903 859176			
PROPOSED FLOOR PLANS, ELEVATIONS, ROOF PLAN & BLOCK			
14 Worthing Road			
East Preston			
West Sussex			
BN16 1AZ			
CLIENT Mr and Mrs Rollason			
Issue Details By Date			
SCALE AS SHOWN on A1			
DATE 26/05/2015			
DRAWING NUMBER 15006/0261			