
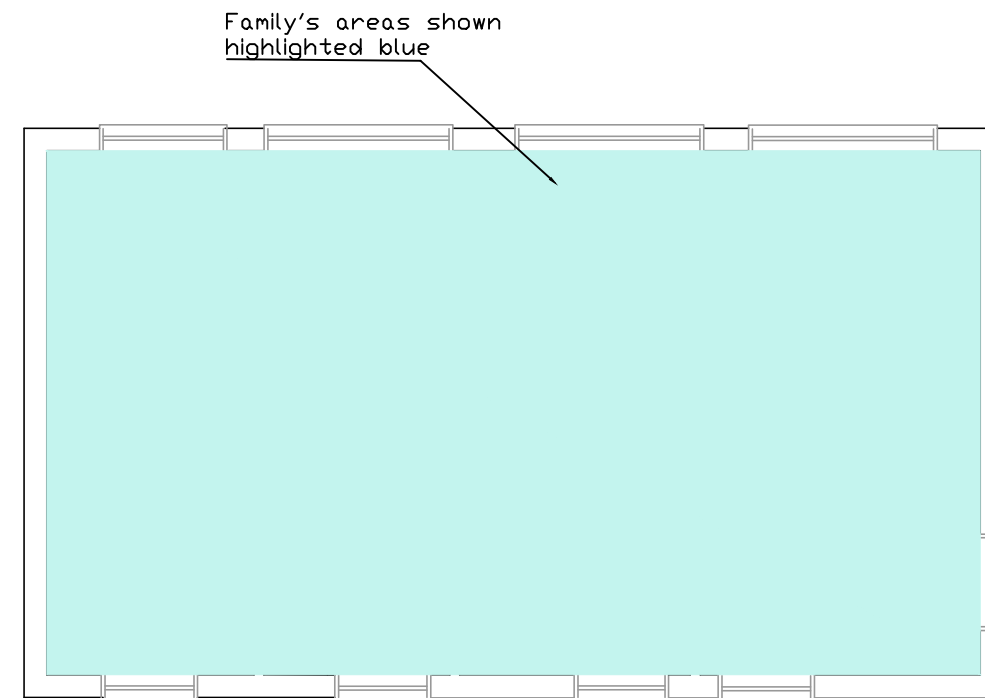


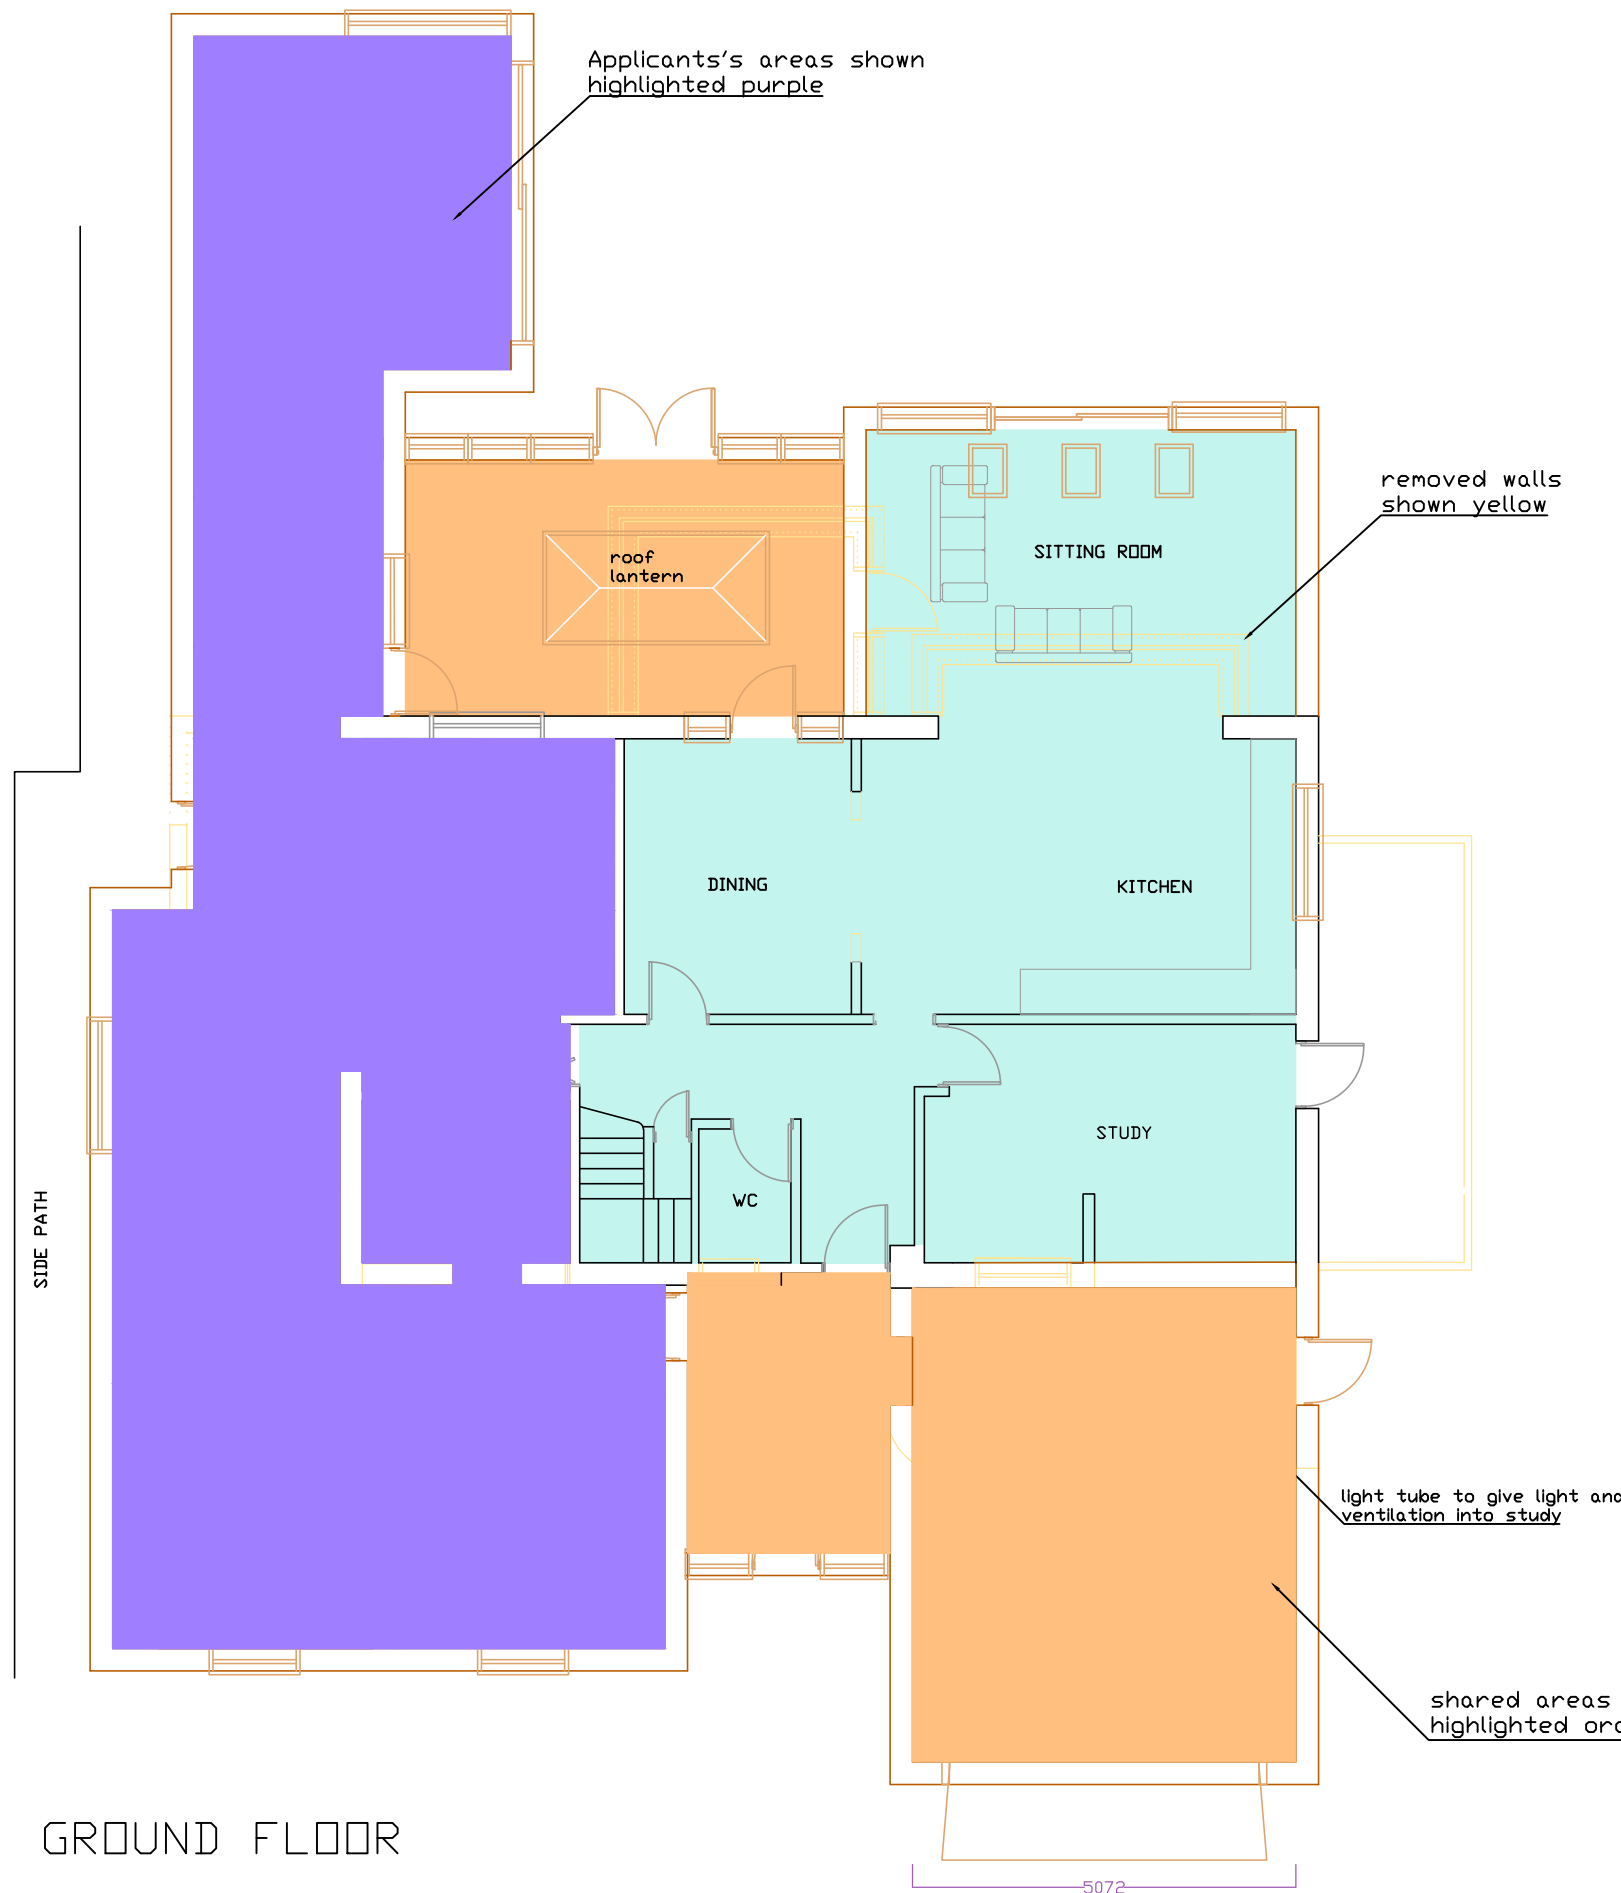

FIRST FLOOR

GROUND FLOOR

PROPOSED FLOOR PLANS DETAILING THE INDIVIDUAL AREAS WITHIN THE HOUSE 1:50

All dimensions to be checked on site prior to commencement of work, except for planning purposes.

This drawing is the copyright of
CALDOTECH LTD
and may not be copied, altered or reproduced in any way without written authority.

CALDOTECH LTD
11 THE PARADE
WILLOWHAYNE CRESCENT
EAST PRESTON
WEST SUSSEX BN16 1NS Telephone 01903 859176

DESIGNATION OF DIFFERENT AREAS WITHIN THE HOUSE
14 Worthing Road
East Preston
West Sussex
BN16 1AZ

CLIENT		Mr and Mrs Rollason	
Issue	Details	By	Date
SCALE	AS SHOWN on A3		
DATE	29/06/2015		
DRAWING NUMBER	15006/03a		