





FRONT ELEVATION  
North

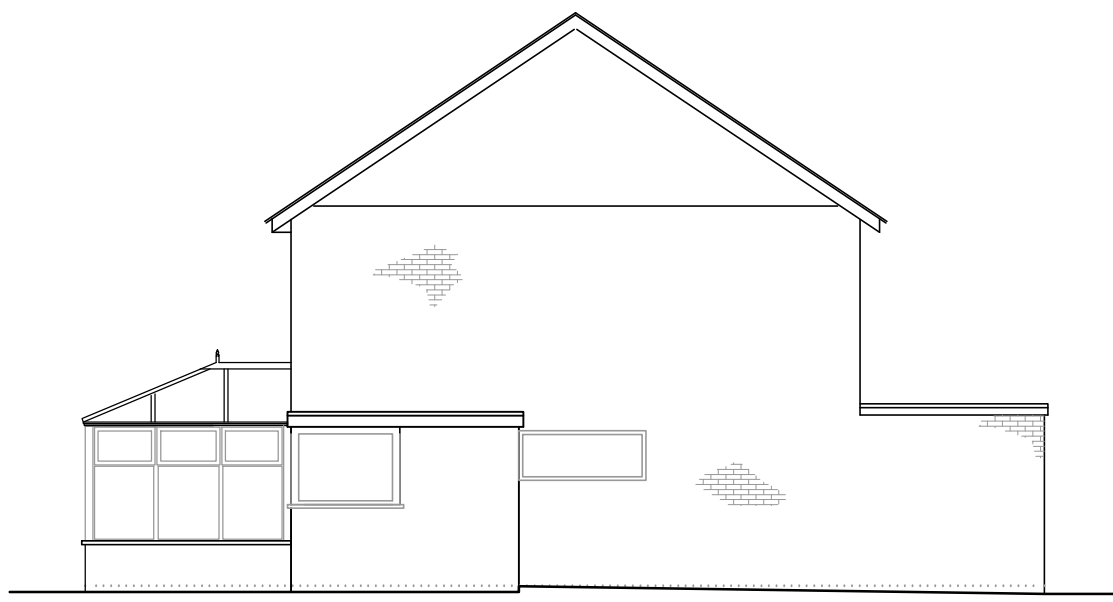

SIDE ELEVATION  
East




REAR ELEVATION  
South

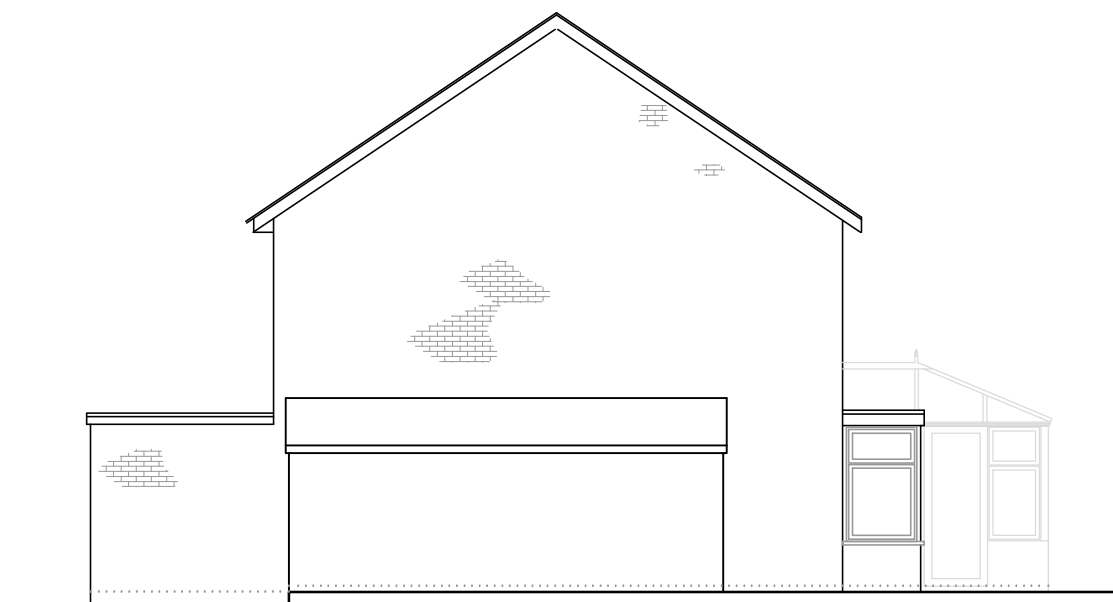


SIDE ELEVATION  
West

EXISTING ELEVATIONS 1:100

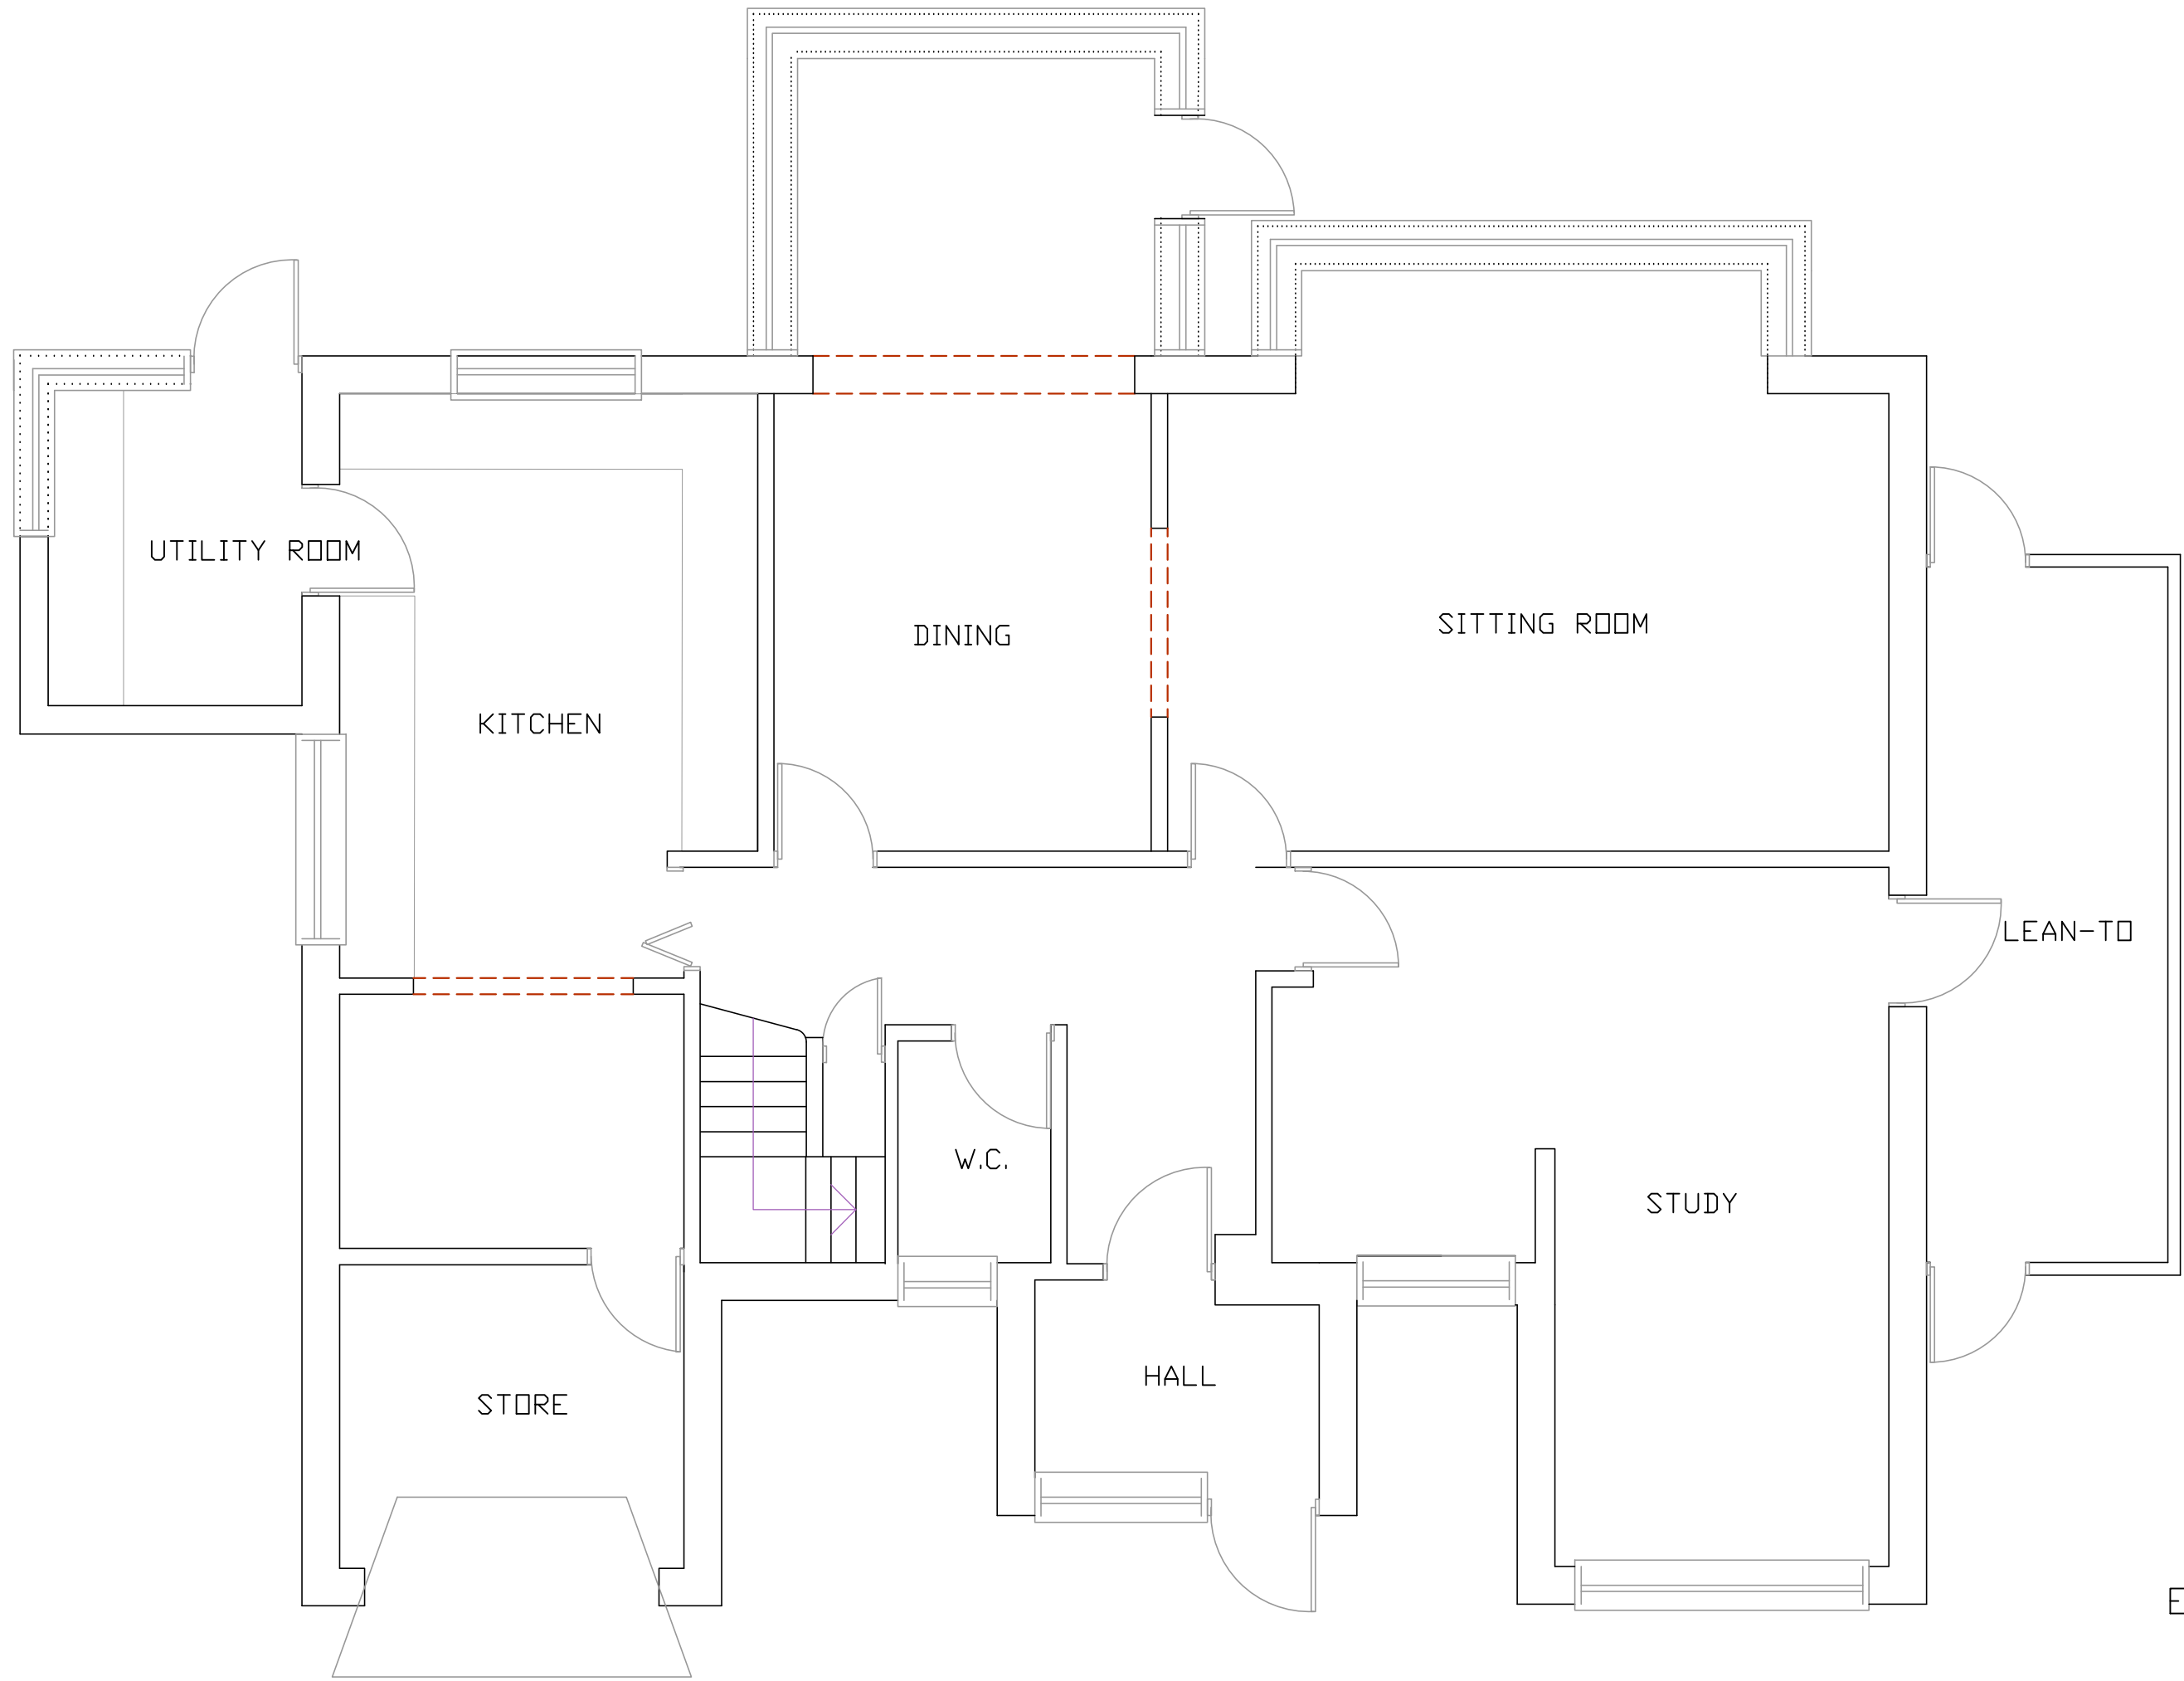


GROUND FLOOR

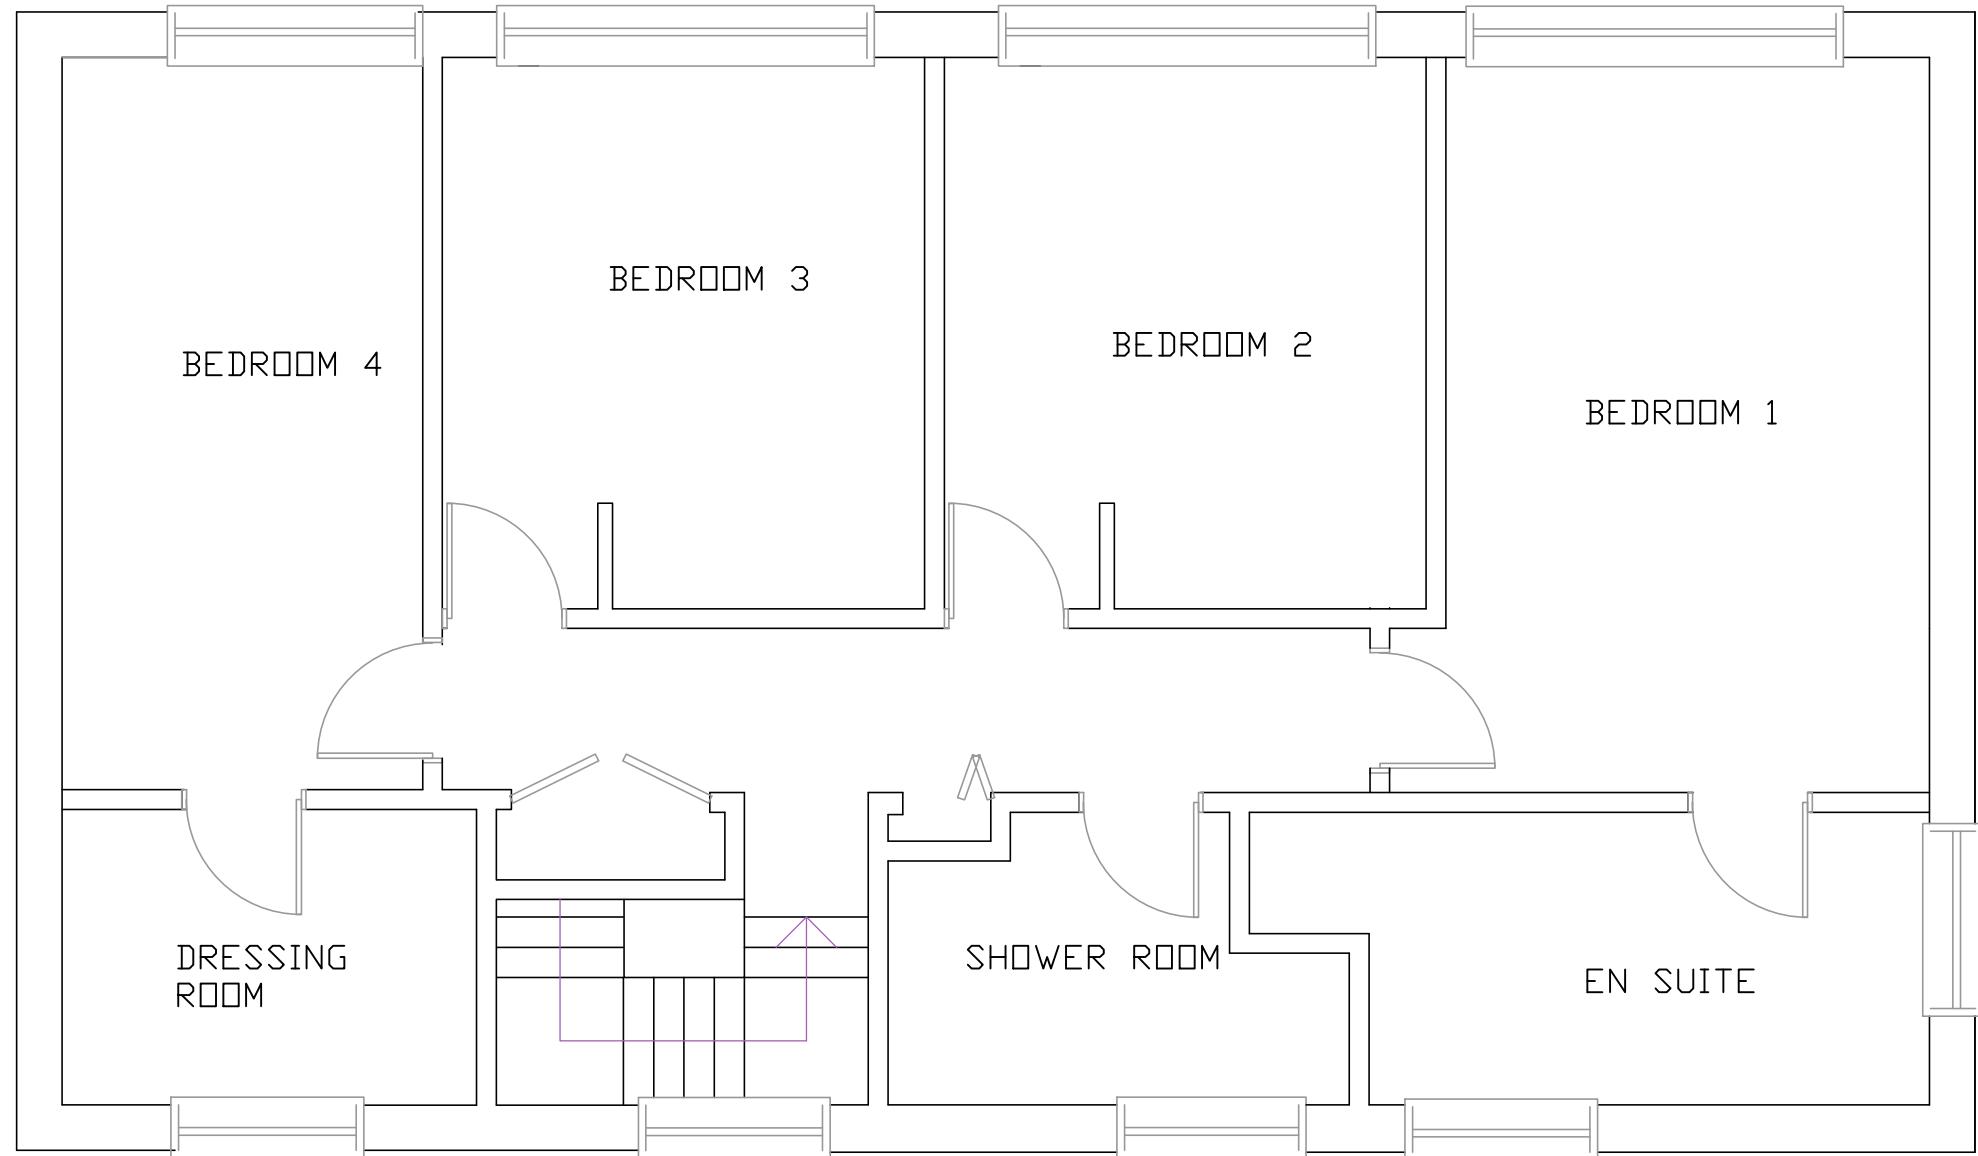


FIRST FLOOR


EXISTING FLOOR PLANS 1:50

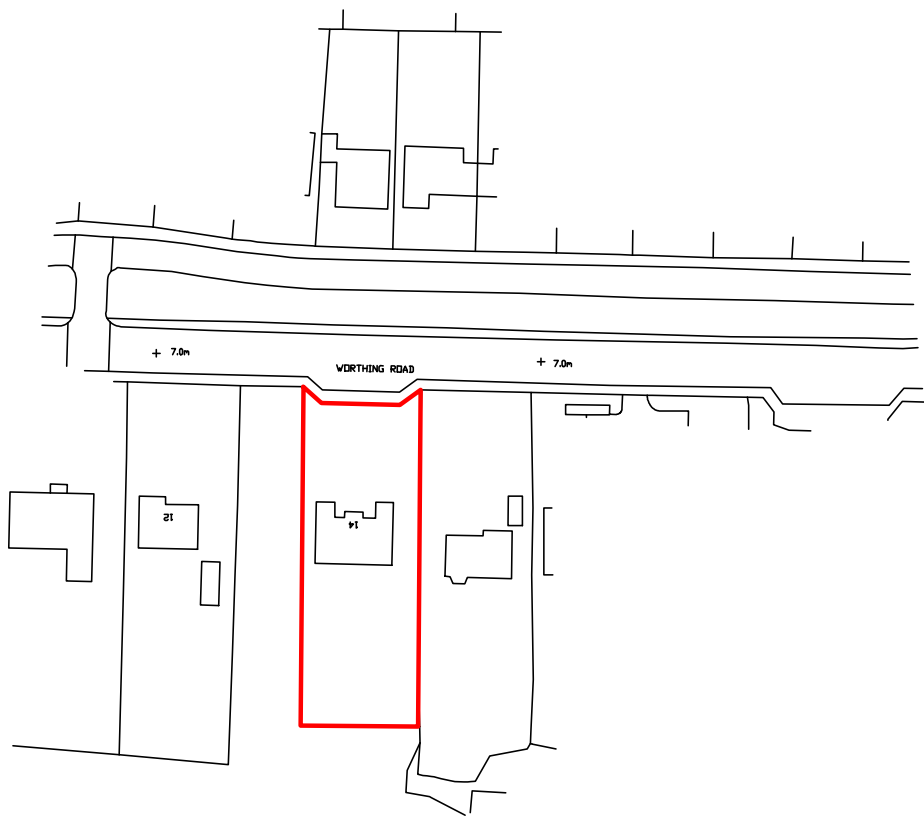

LOCATION 1:1250

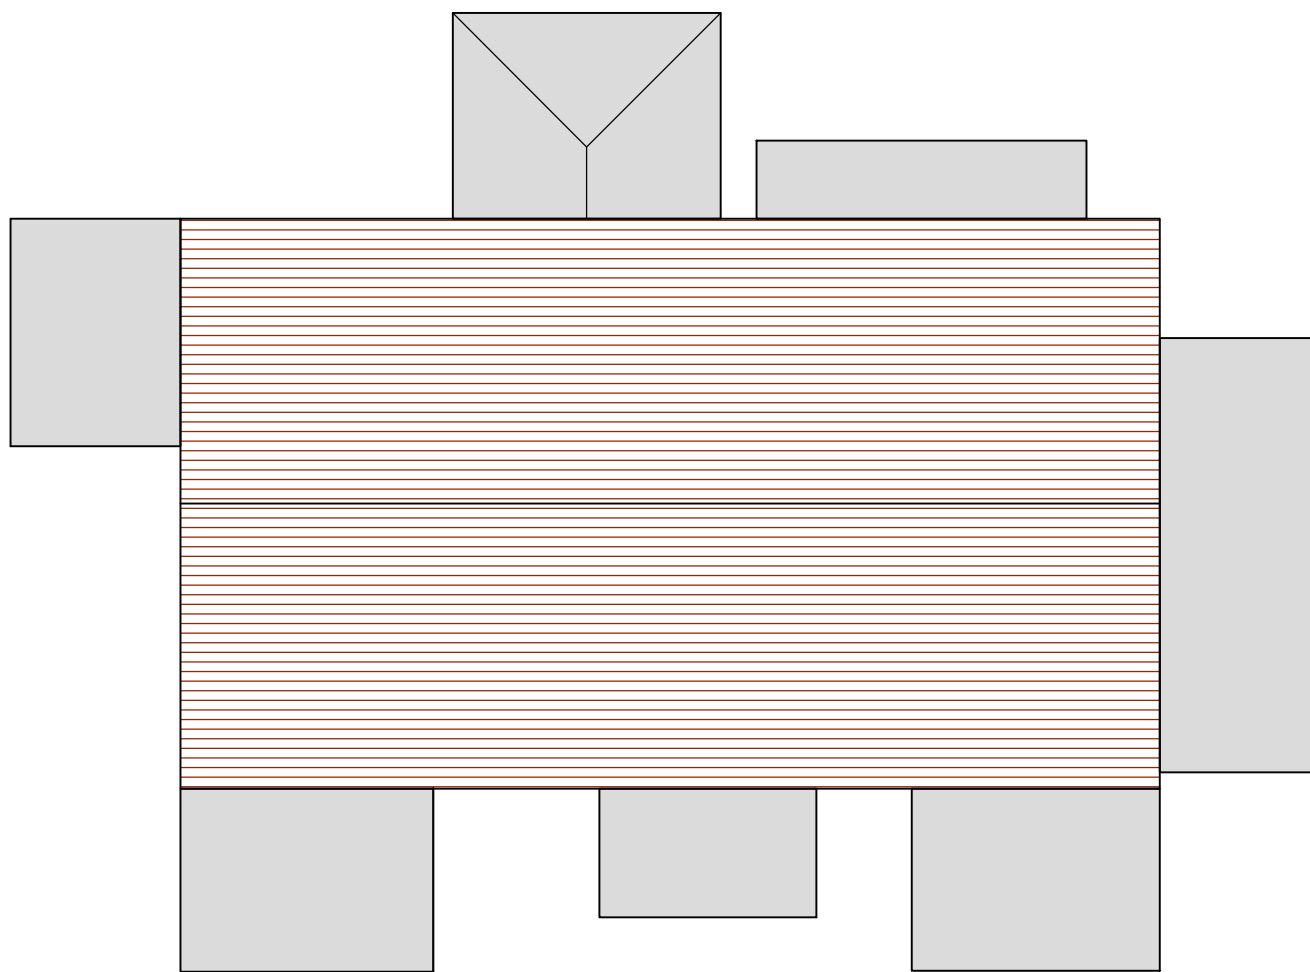

EXISTING ROOF PLAN 1:100

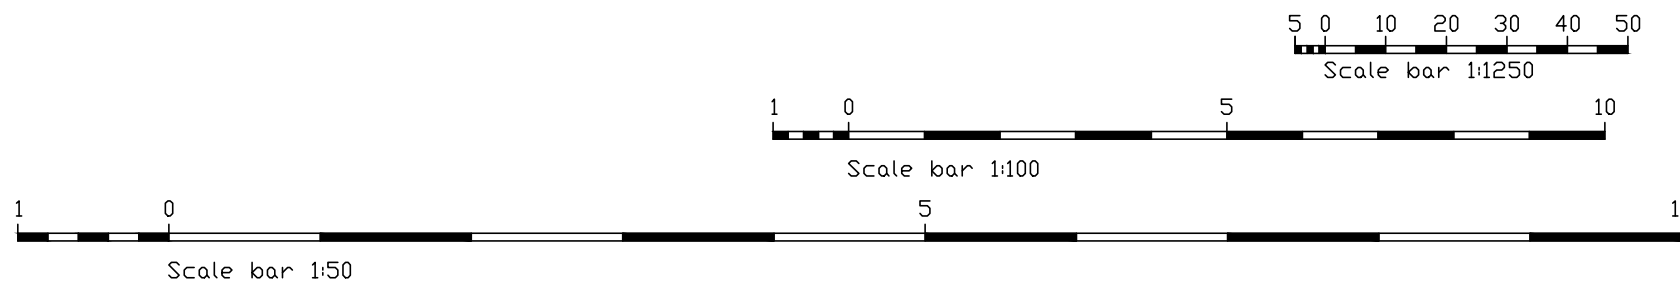

|   |                |                   |      |
|---|----------------|-------------------|------|
| All dimensions to be checked on site prior to commencement of work, except for planning purposes.<br>This drawing is the copyright of<br><b>CALDOTECH LTD</b><br>and may not be copied, altered or reproduced in any way without written authority. |                |                   |      |
| <b>CALDOTECH LTD</b><br>11 THE PARADE<br>WILLOWHAYNE CRESCENT<br>EAST PRESTON<br>WEST SUSSEX<br>BN16 1NS<br>Telephone<br>01903 859176   |                |                   |      |
| EXISTING FLOOR PLANS, ELEVATIONS,<br>ROOF PLAN & LOCATION<br>14 Worthing Road<br>East Preston<br>West Sussex<br>BN16 1AZ   |                |                   |      |
| CLIENT   |                | Mr & Mrs Rollason |      |
| Issue   | Details        | By                | Date |
| SCALE   | AS SHOWN on A1 |                   |      |
| DATE   | 06/05/15       |                   |      |
| DRAWING NUMBER   | 15006/01       |                   |      |