

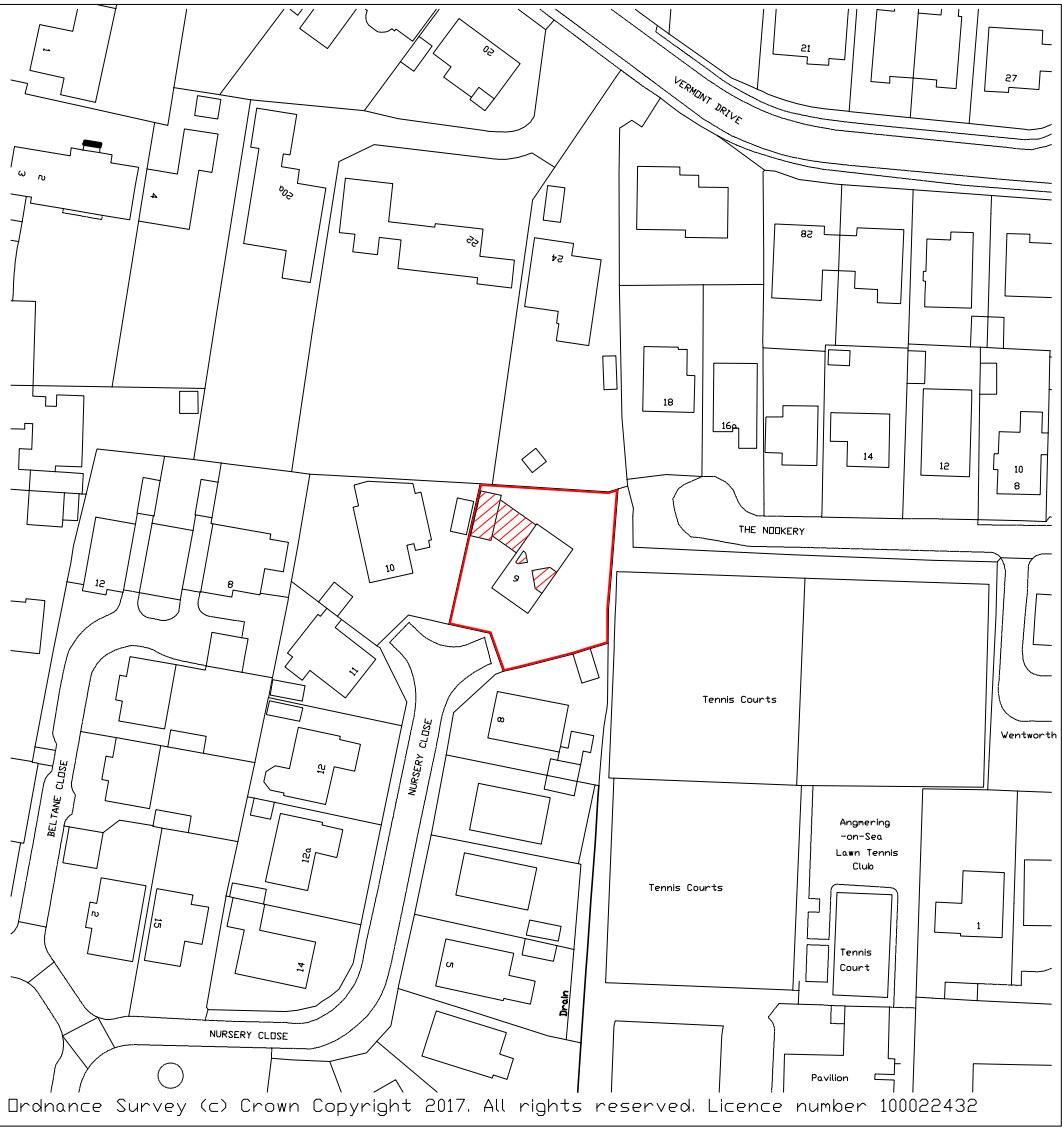
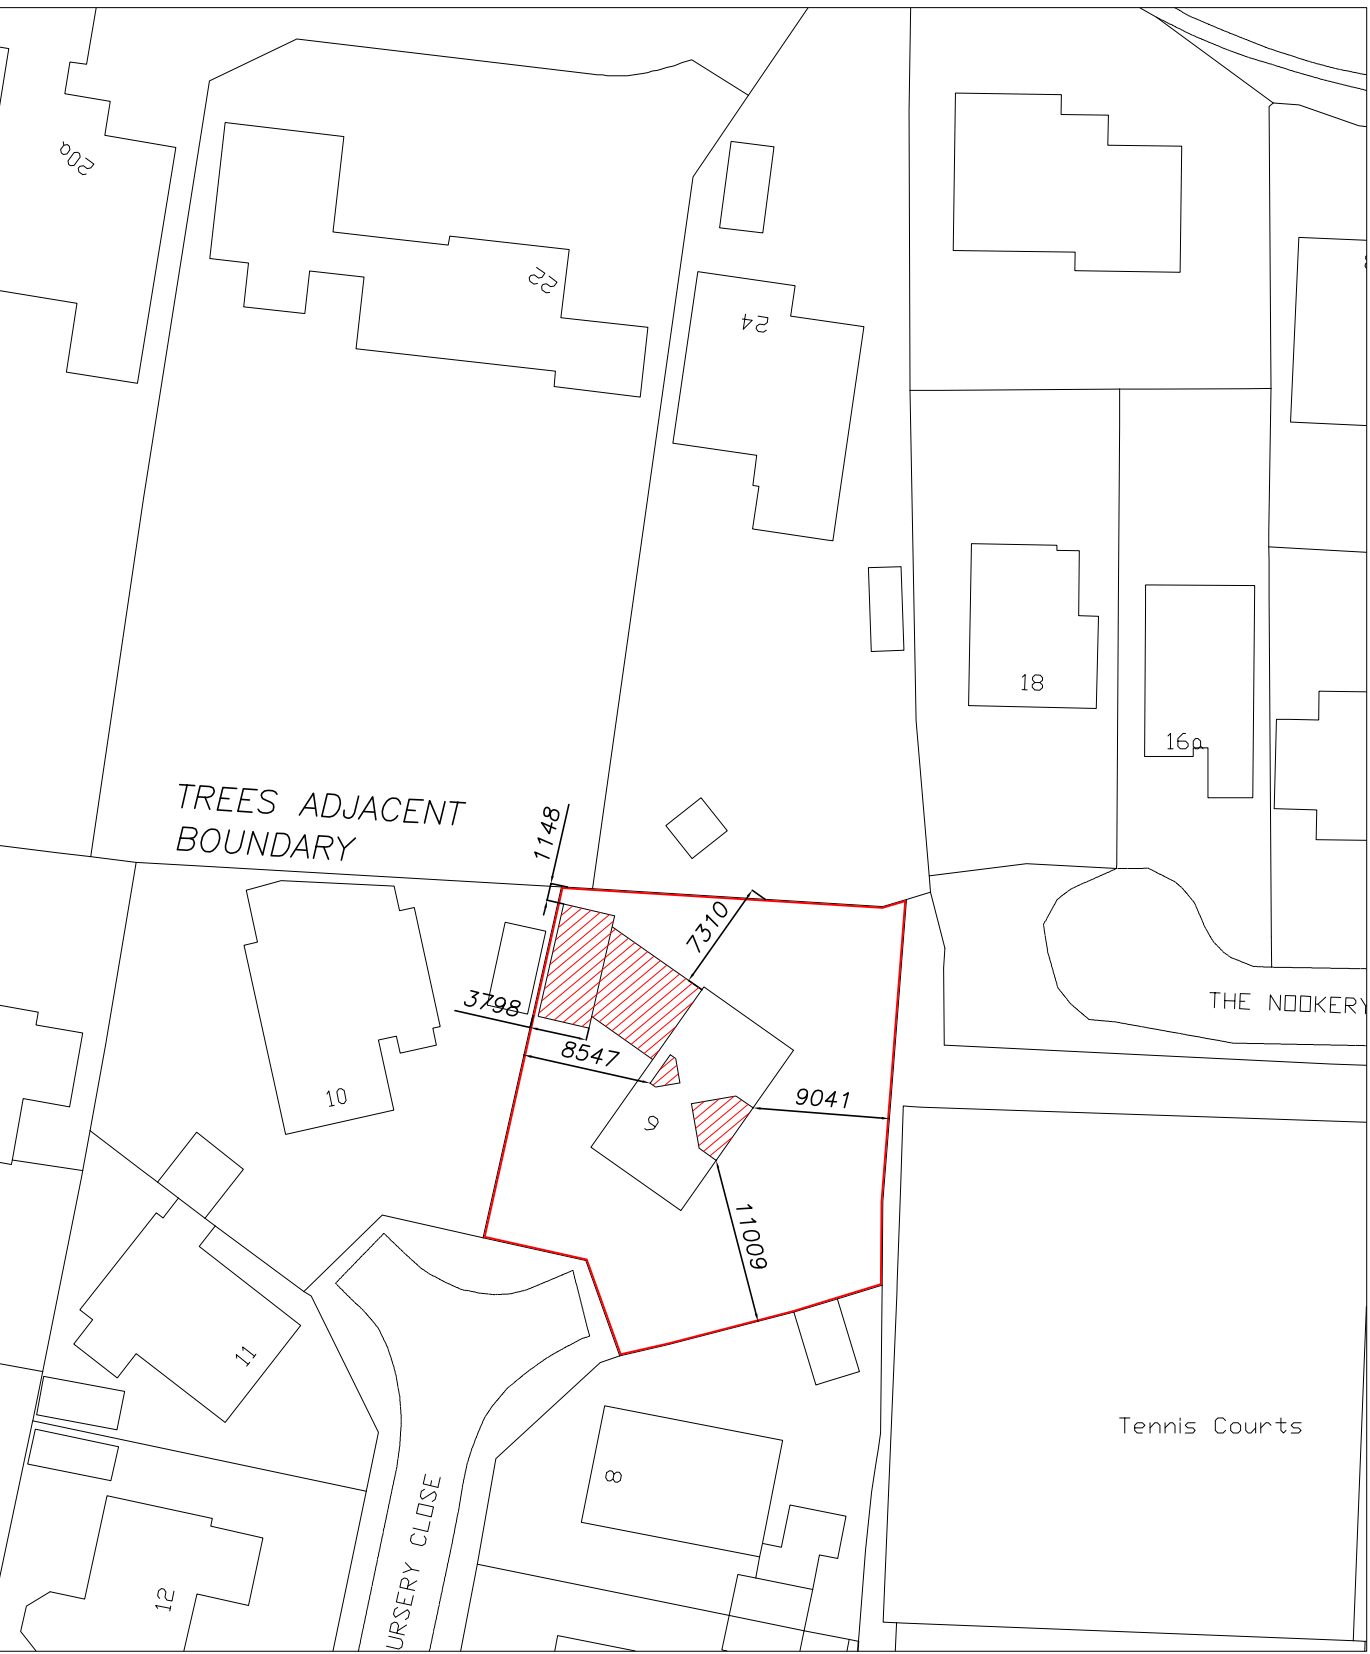


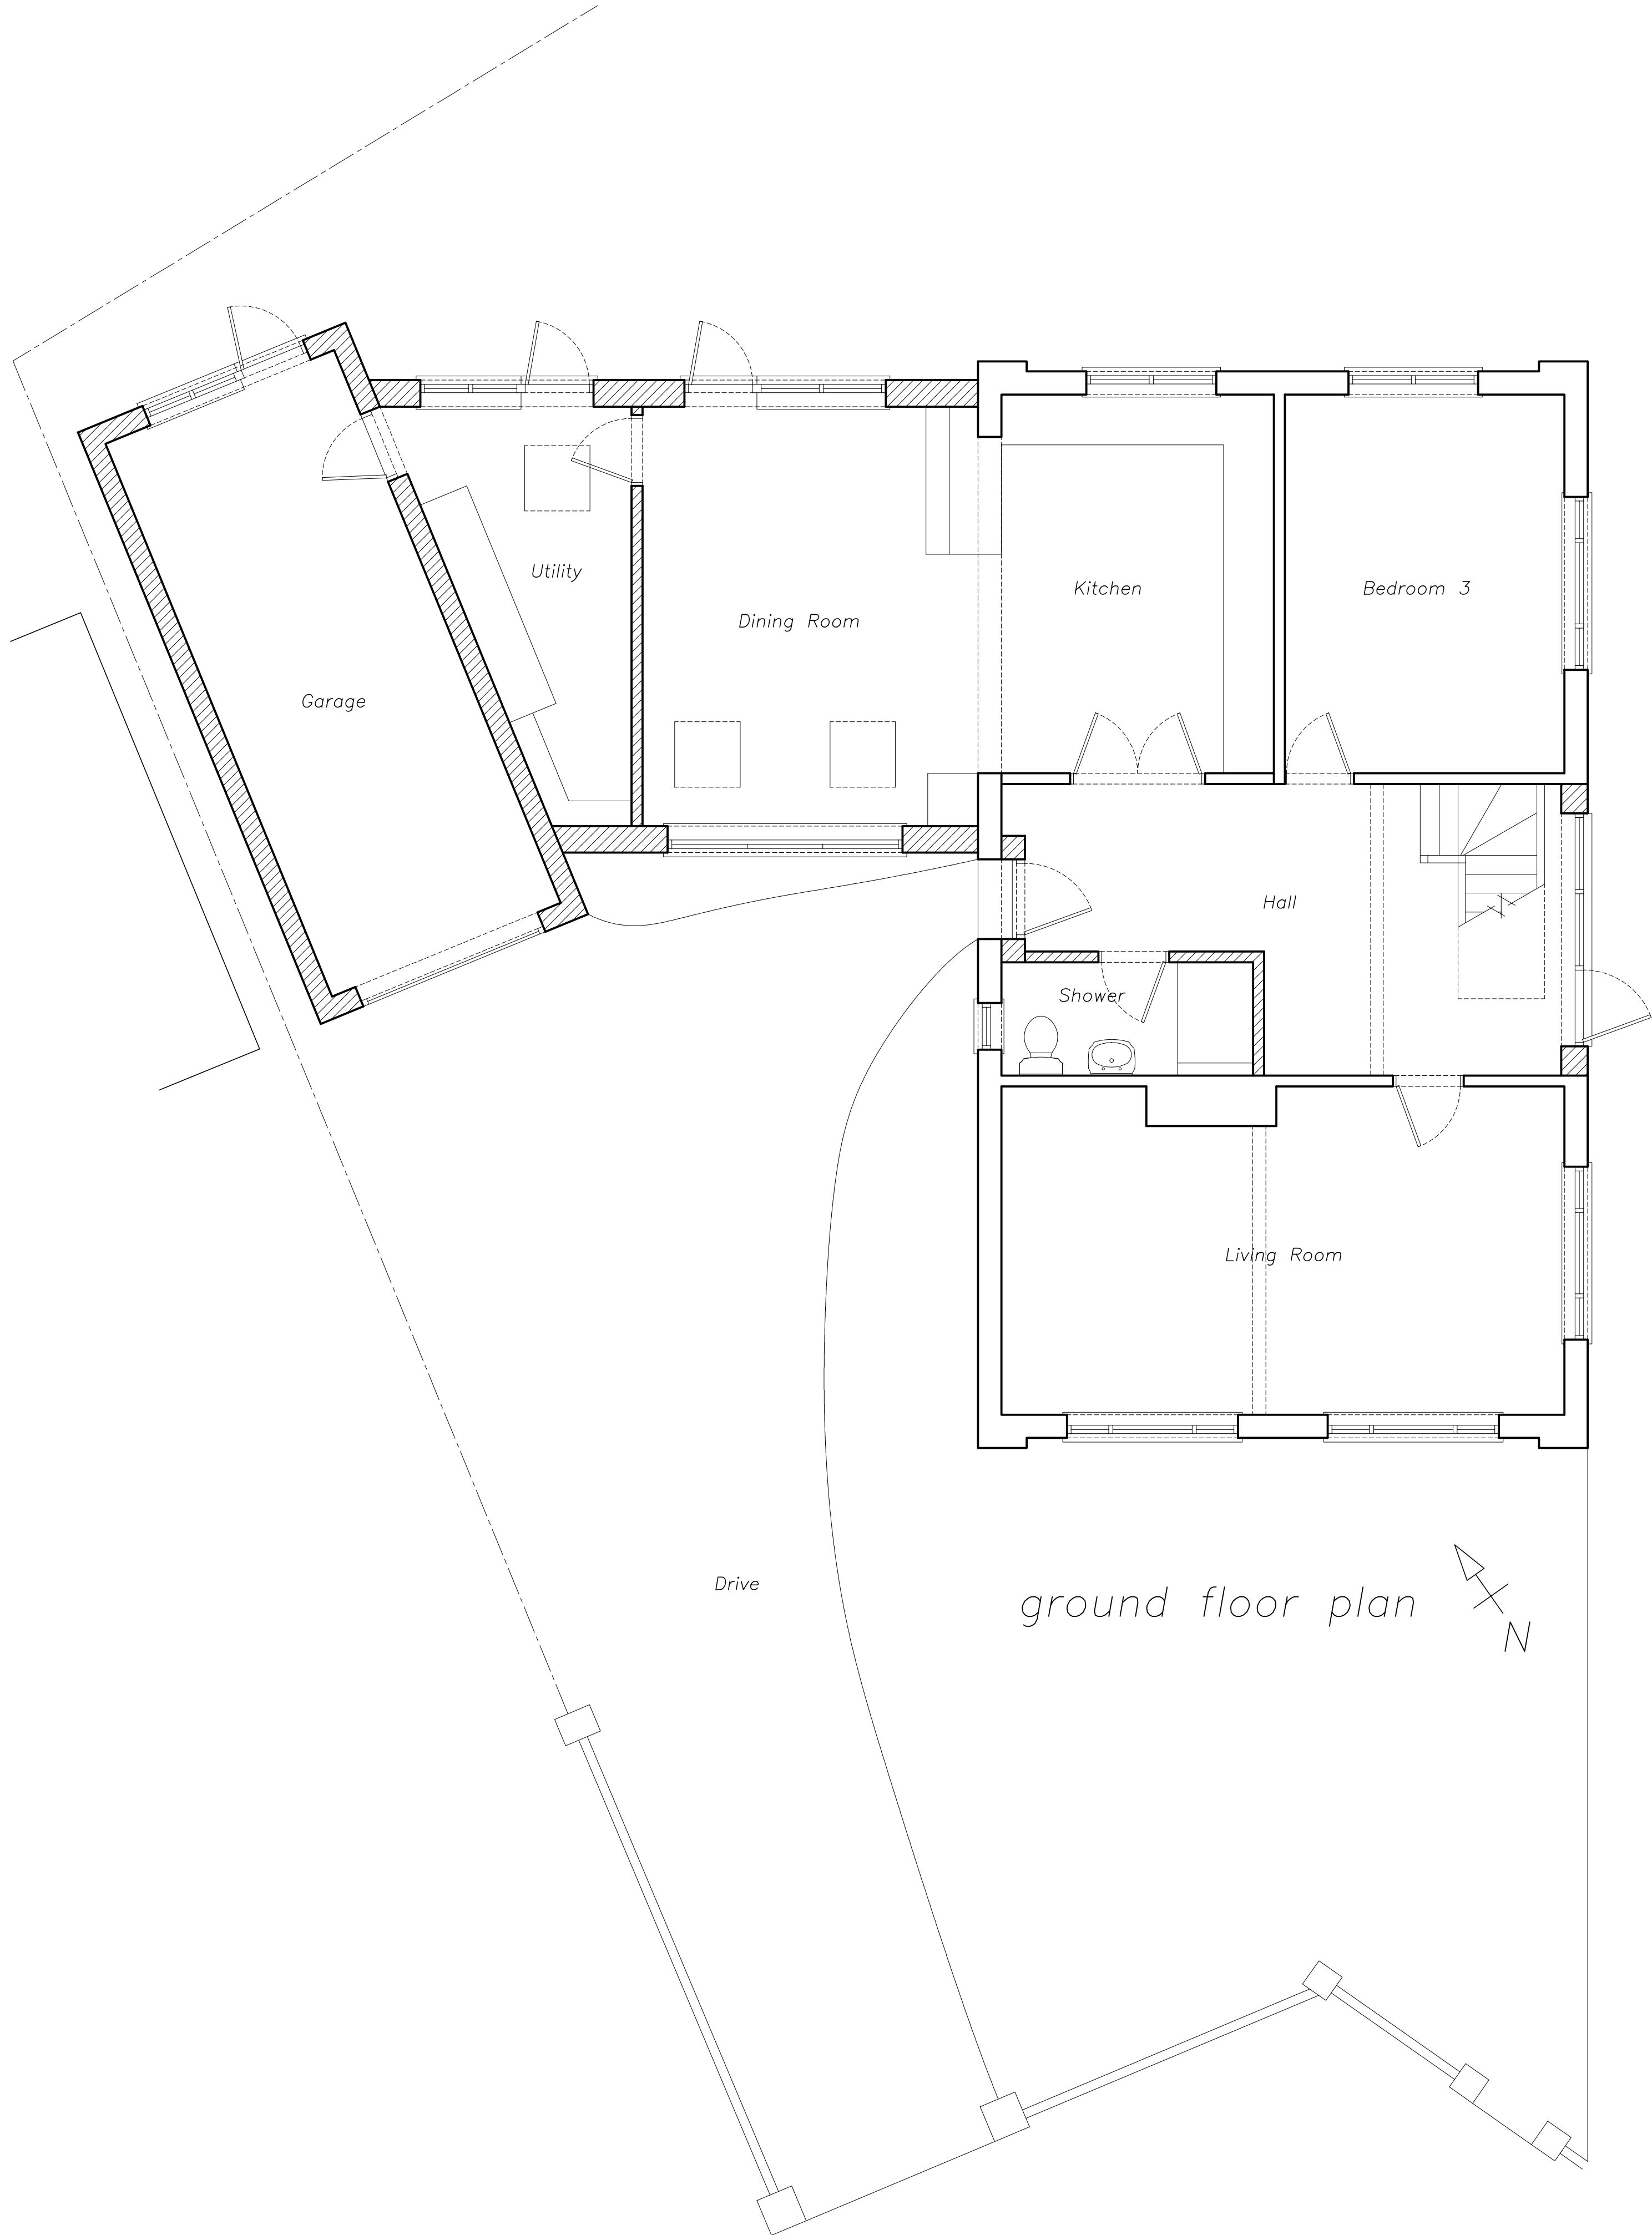

The Contractor is to verify all dimensions, alignment, levels and datums prior to commencement of work.  
Any discrepancies are to be reported immediately to the Surveyor.  
Variations and modifications to the work shown on these drawings are not to be carried out without the written permission of the Surveyor.  
This drawing is the property of djb Ltd. and must not be copied or reproduced except with their express permission nor may the design or any information thereon be disclosed to any third party.

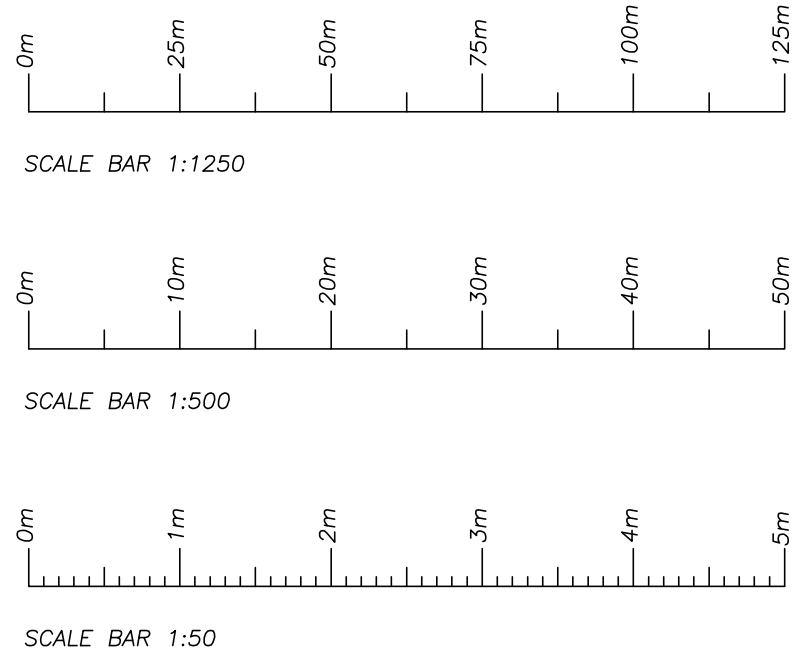

| REVISION | BY  | DATE       | DETAILS                  |
|----------|-----|------------|--------------------------|
| A        | DJB | 30-10-2017 | MINOR AMENDMENTS         |
| B        | DJB | 30-10-2017 | NOTE ADDED RE TREES      |
| C        | DJB | 09-11-2017 | DIMENSIONS ADDED         |
| D        | DJB | 02-05-2018 | GARAGE HATCHING EXTENDED |

**djb**ltd

18 Liverpool Gardens,  
Worthing,  
West Sussex.  
BN11 1RY

**RICS**

Telephone 01903 200123  
Mobile 07940 559110  
office@djb ltd.co.uk  
www.djb ltd.co.uk

PROJECT ADDRESS  
**9 Nursery Close  
East Preston  
West Sussex  
BN16 1QD**

DRAWING TITLE  
**Proposed Ground Floor  
and Site Plans**

|                                                                |   |
|----------------------------------------------------------------|---|
| DRAWN BY<br><b>DJB</b>                                         | Scales (original on A1 to crop marks):<br><br>Floor Plans 1 : 50<br>Block Plan 1 : 500<br>Location Plan 1 : 1250 |
| DATE<br><b>October 2017</b>                                    |   |
| DRAWING No.<br><b>17-085-7</b>                                 | REV<br><b>d</b>                                                                                                  |
| © Protected By the<br>Copyright, Designs &<br>Patents ACT 1988 |   |