


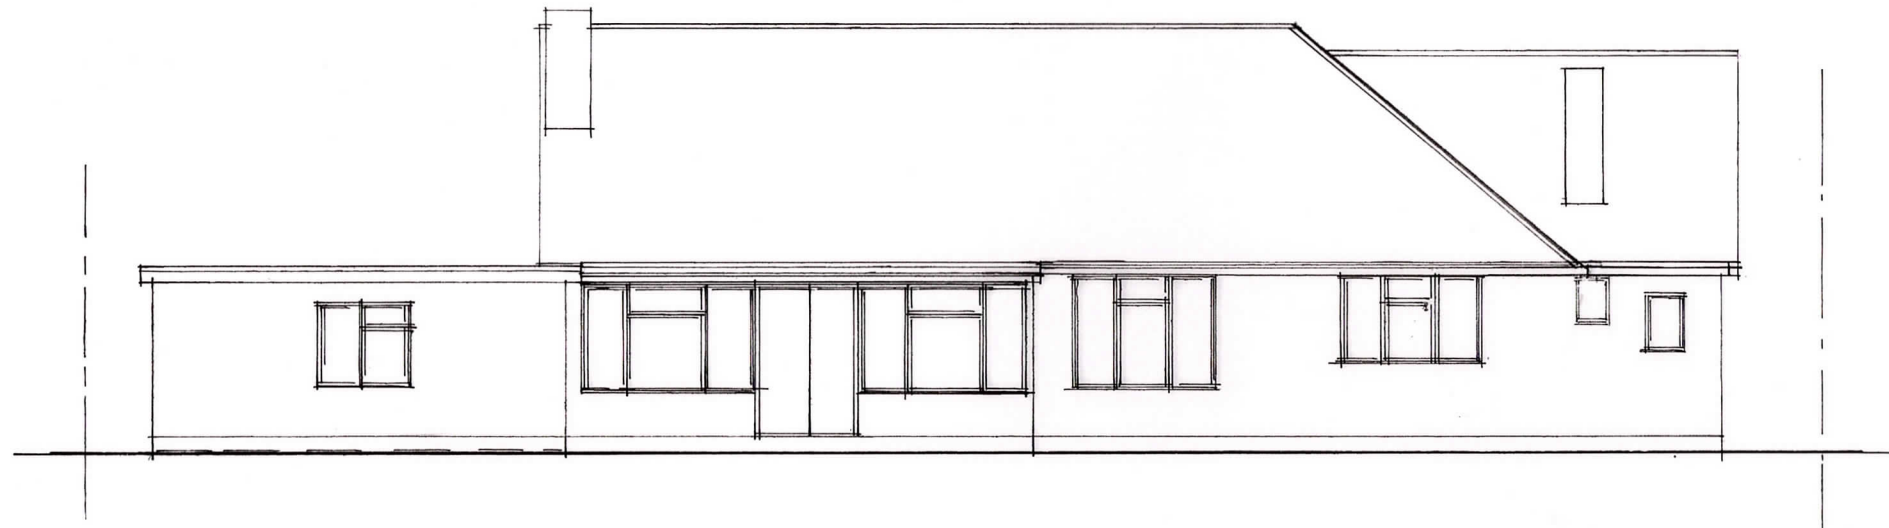

Existing East Elevation



Existing North Elevation

**Sussex Building
Surveyors Ltd**

01903 529583
adk@sussexbuildingsurveyors.com

17 Selborne Way,
East Preston,
Littlehampton,
West Sussex.
BN16 2TG

**Extension & Roof Conversion
Existing North & East Elevations**

Scale: 1:100
Paper: A3
Date: April 2021
Drg No.: SBS/697/04A

Do not scale except for planning purposes.
All dimensions to be checked on site.