
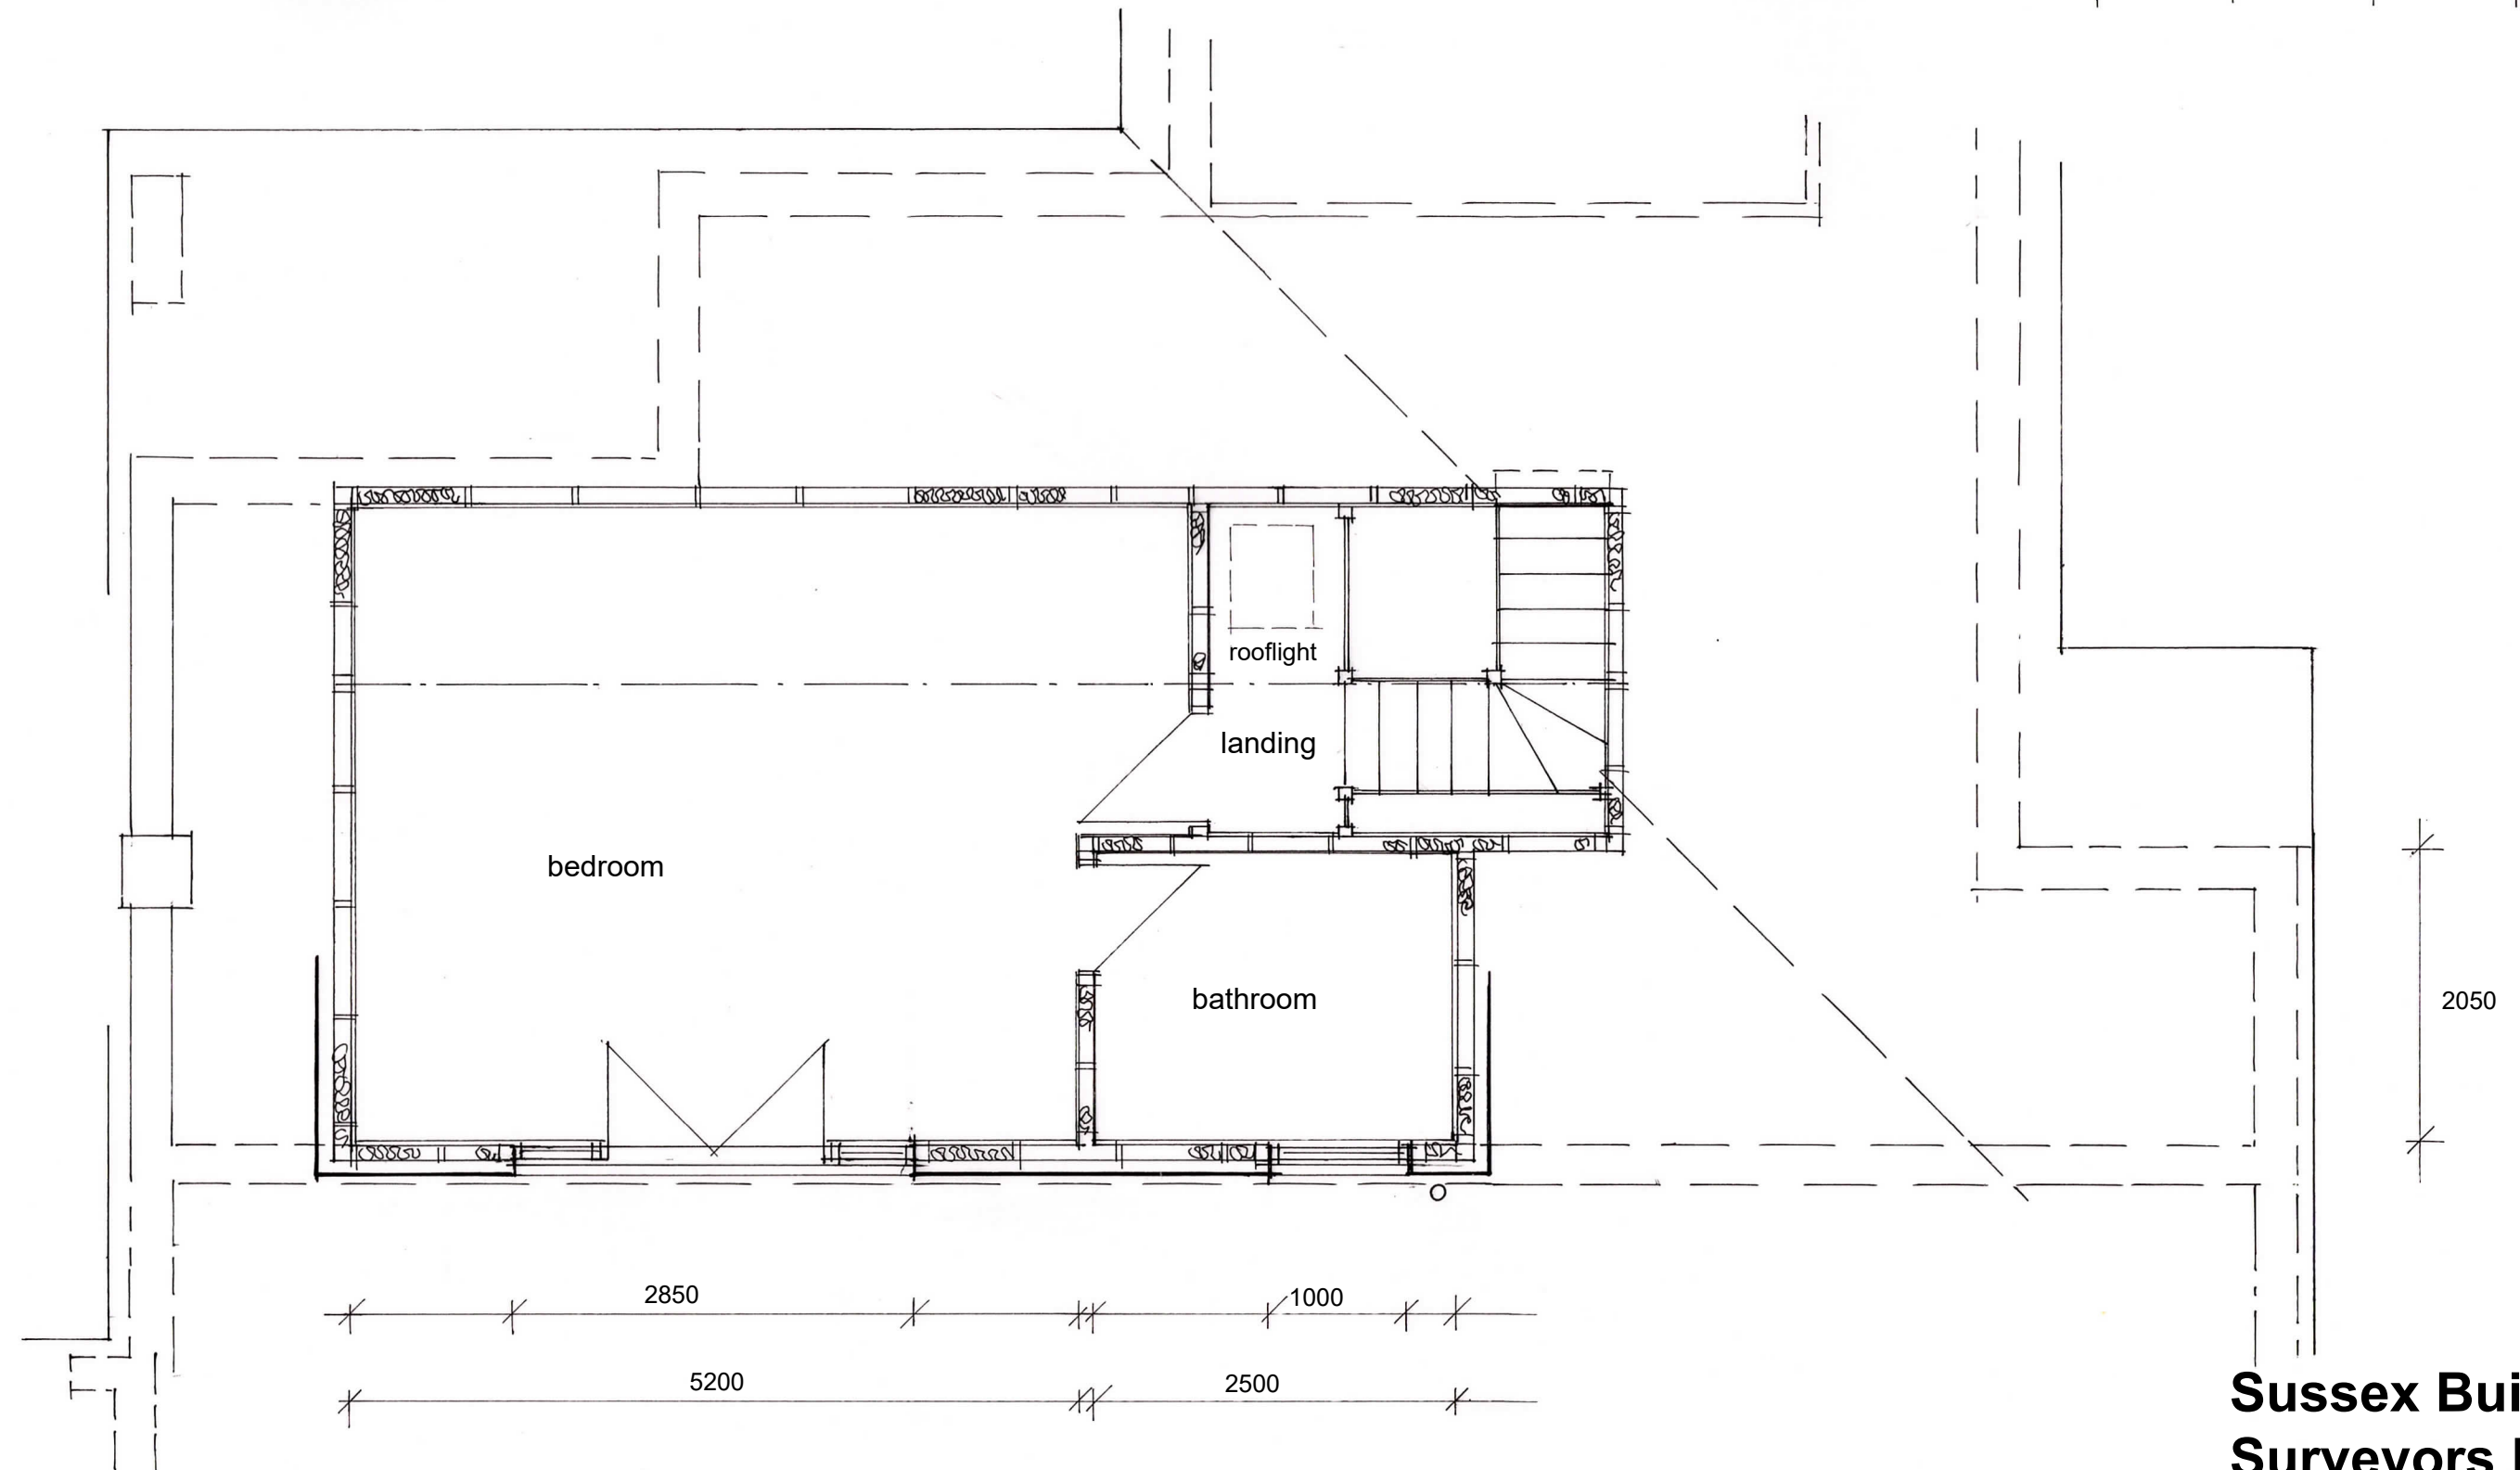


 

Proposed First Floor Plan

**Sussex Building
Surveyors Ltd**

01903 529583
adk@sussexbuildingsurveyors.com

17 Selborne Way,
East Preston, Littlehampton,
West Sussex. BN16 2TG

**Extension & Roof Conversion
Proposed First Floor Plan**

Scale: 1:50
Paper: A3
Date: April 2021
Drg No.: SBS/697/18A

Do not scale except for planning purposes.
All dimensions to be checked on site.