


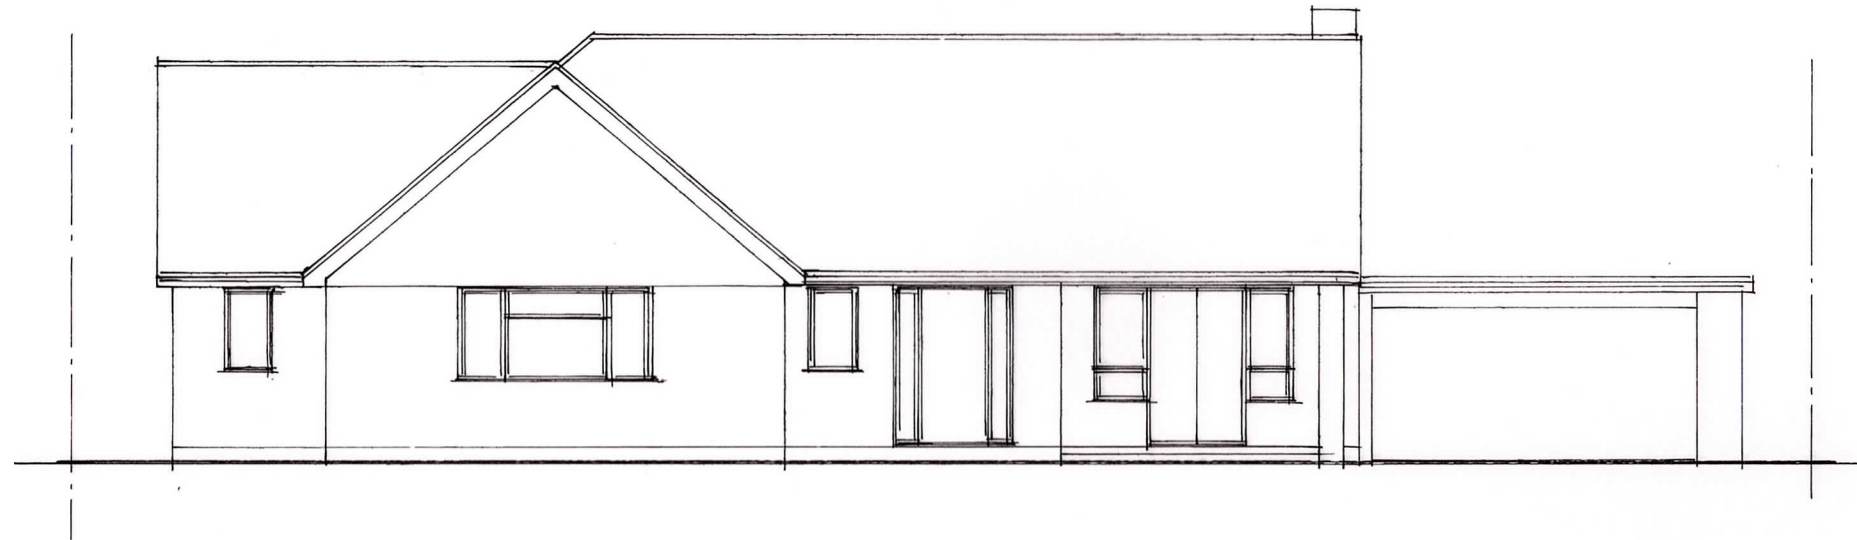

Existing West Elevation



Existing South Elevation

Sussex Building Surveyors Ltd

01903 529583

adk@sussexbuildingsurveyors.com

17 Selborne Way,
East Preston, Littlehampton,
West Sussex. BN16 2TG

**Extension & Roof Conversion
Existing South & West Elevations**

Scale: 1:100

Paper: A3

Date: January 2021

Drg No.: SBS/697/05

Do not scale except for planning purposes.
All dimensions to be checked on site.