
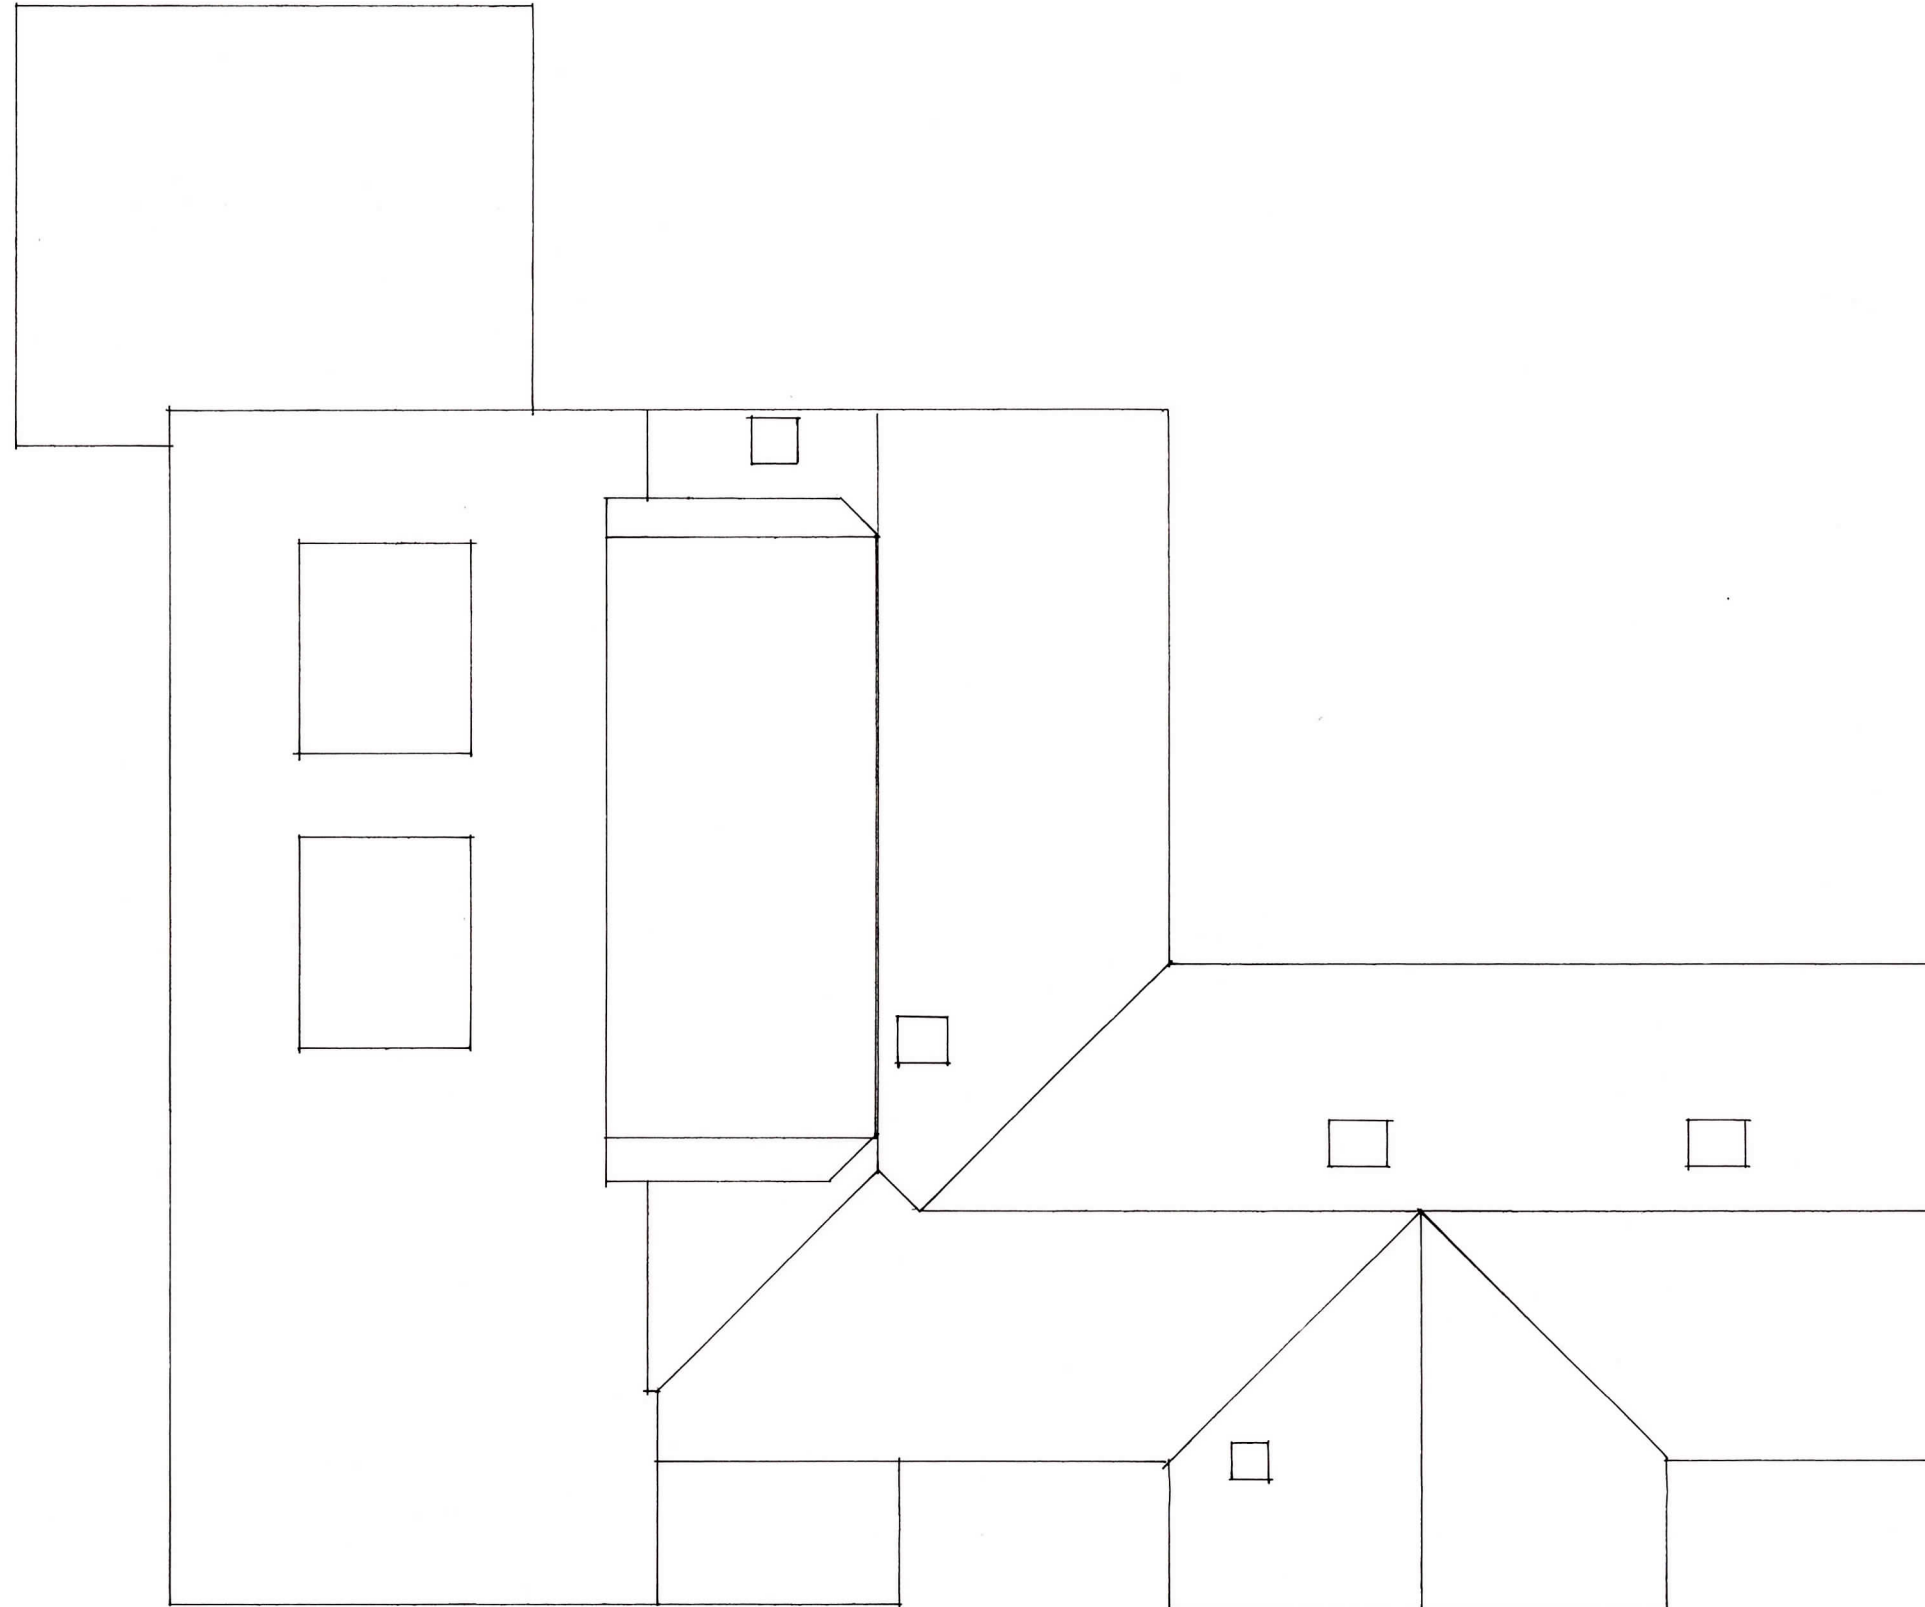


 

Proposed Roof Plan

Sussex Building Surveyors Ltd

01903 529583
adk@sussexbuildingsurveyors.com

17 Selborne Way,
East Preston,
Littlehampton,
West Sussex.
BN16 2TG

Extension & Roof Conversion Proposed Roof Plan

Scale: 1:100

Paper: A3

Date: April 2021

Drg No.: SBS/697/22

Do not scale except for planning purposes.
All dimensions to be checked on site.