



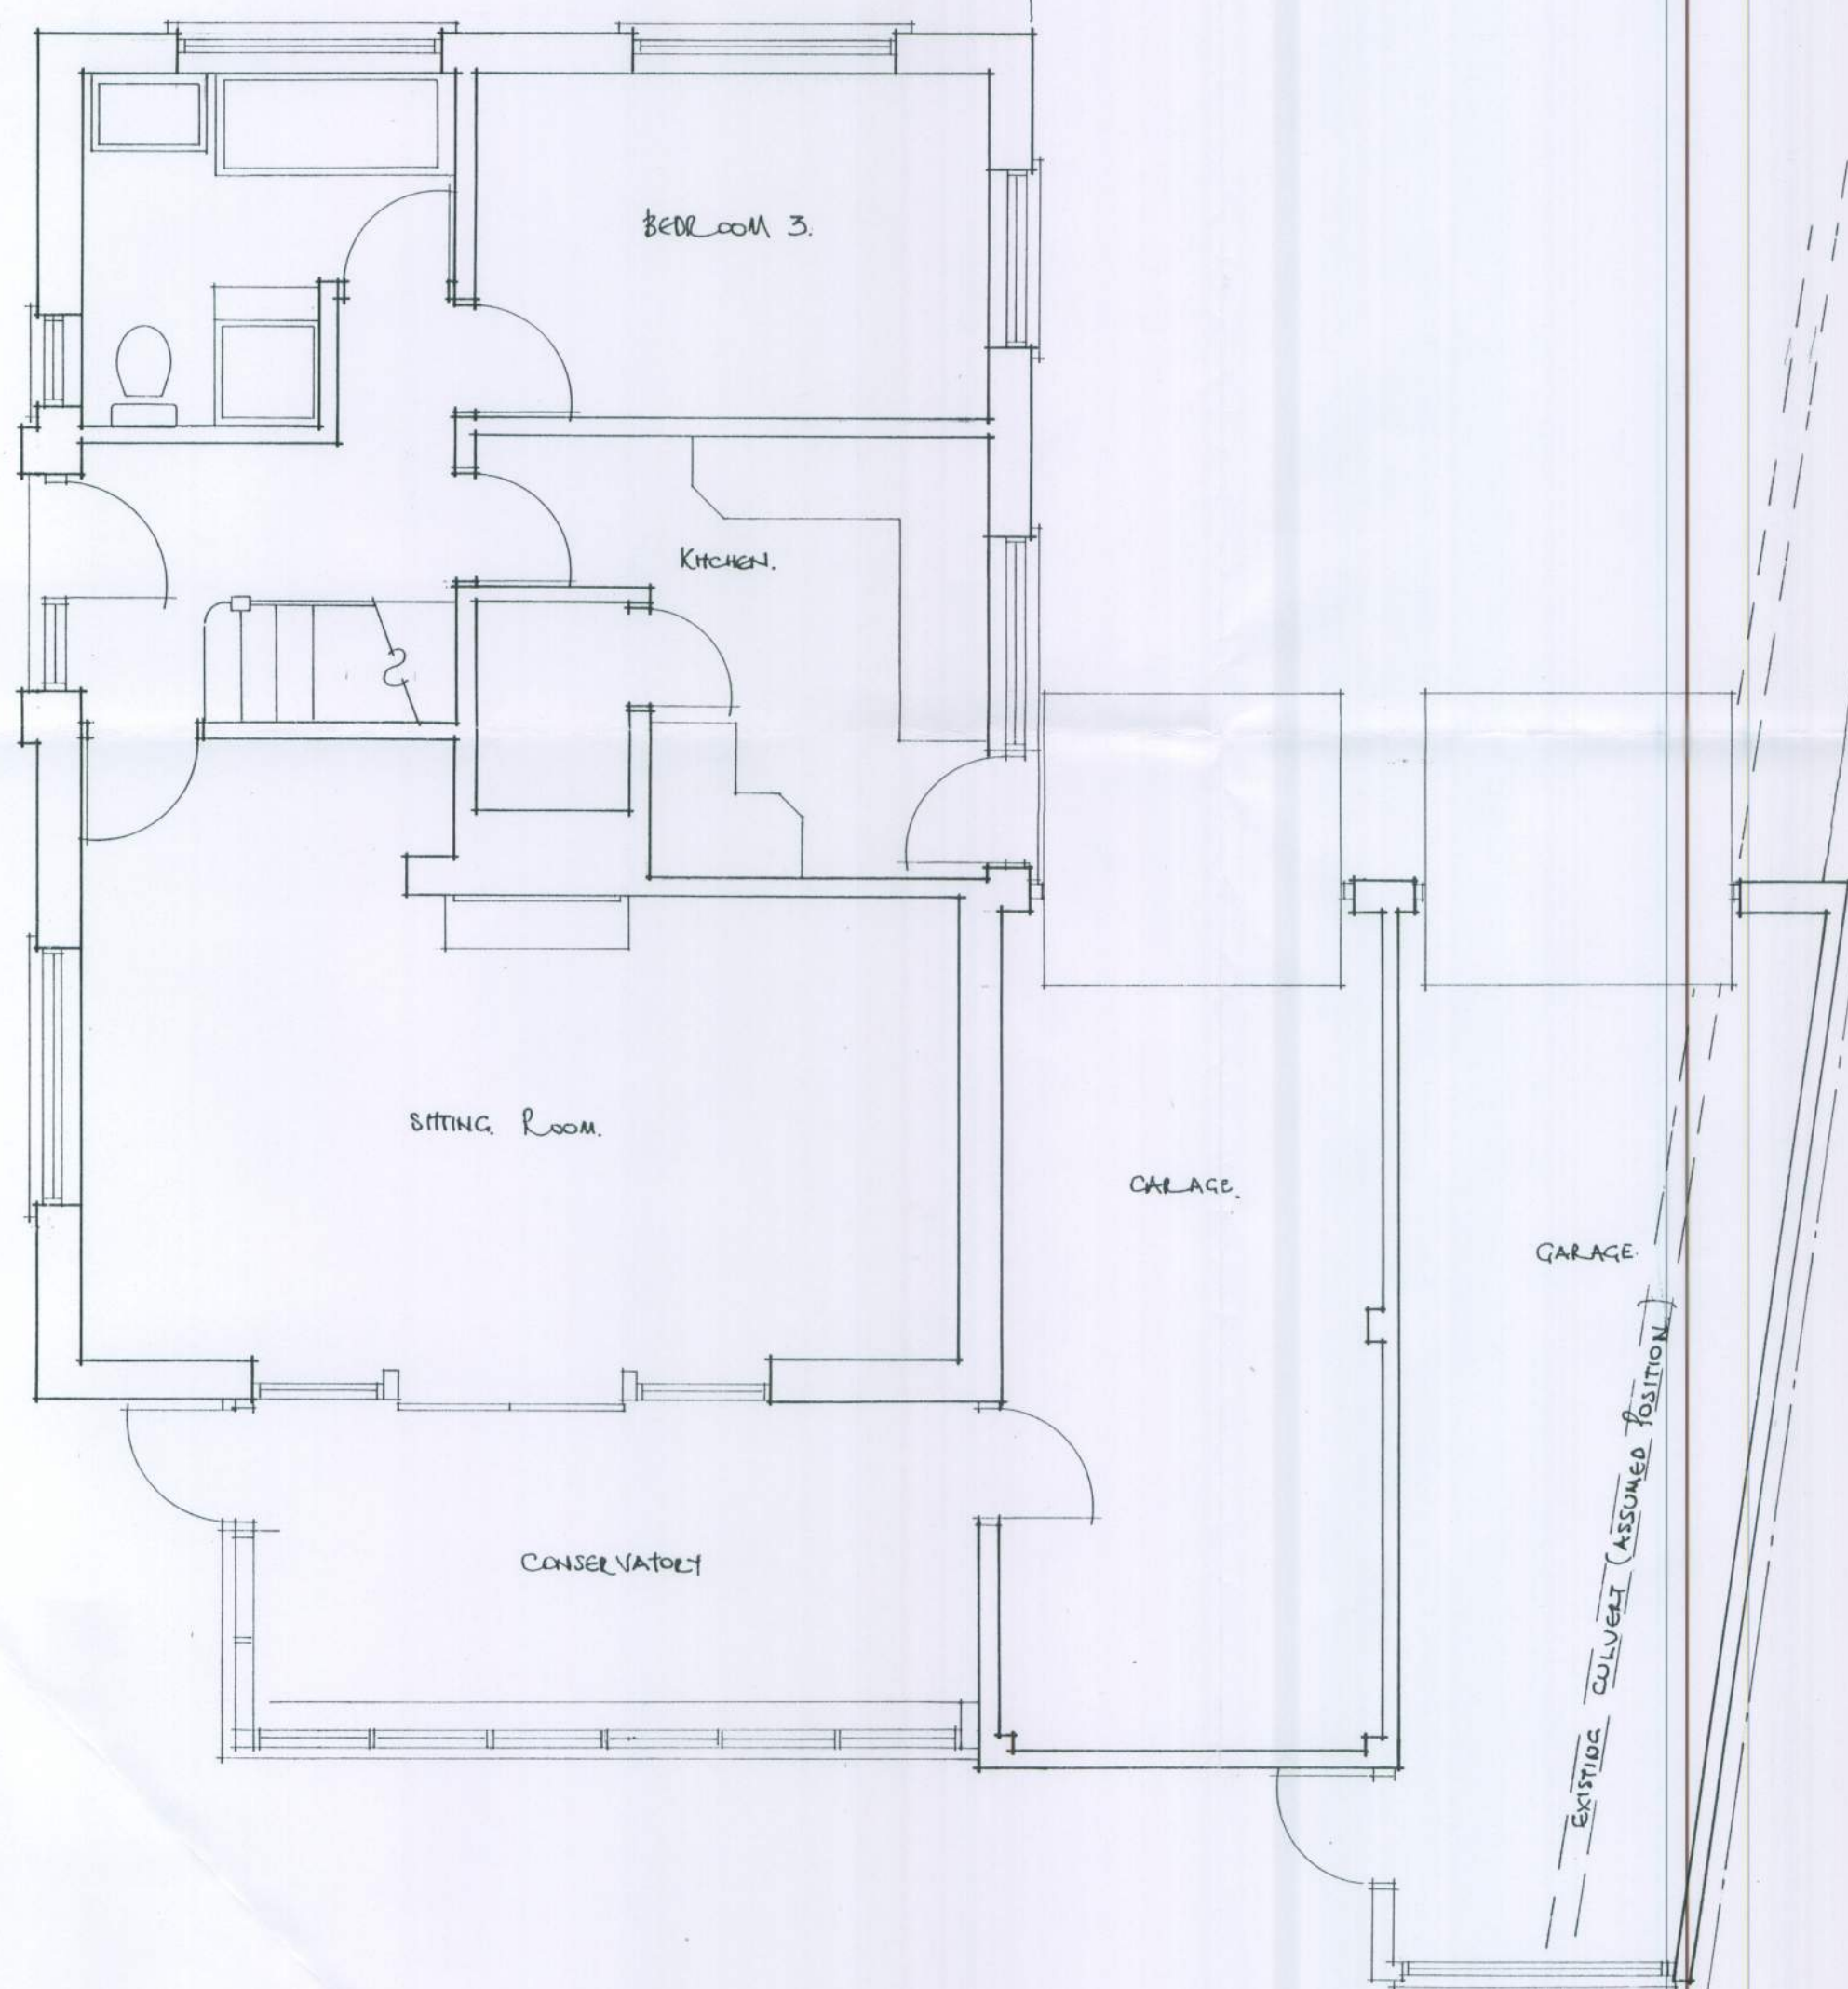

GROUND FLOOR PLAN ~ AS EXISTING.

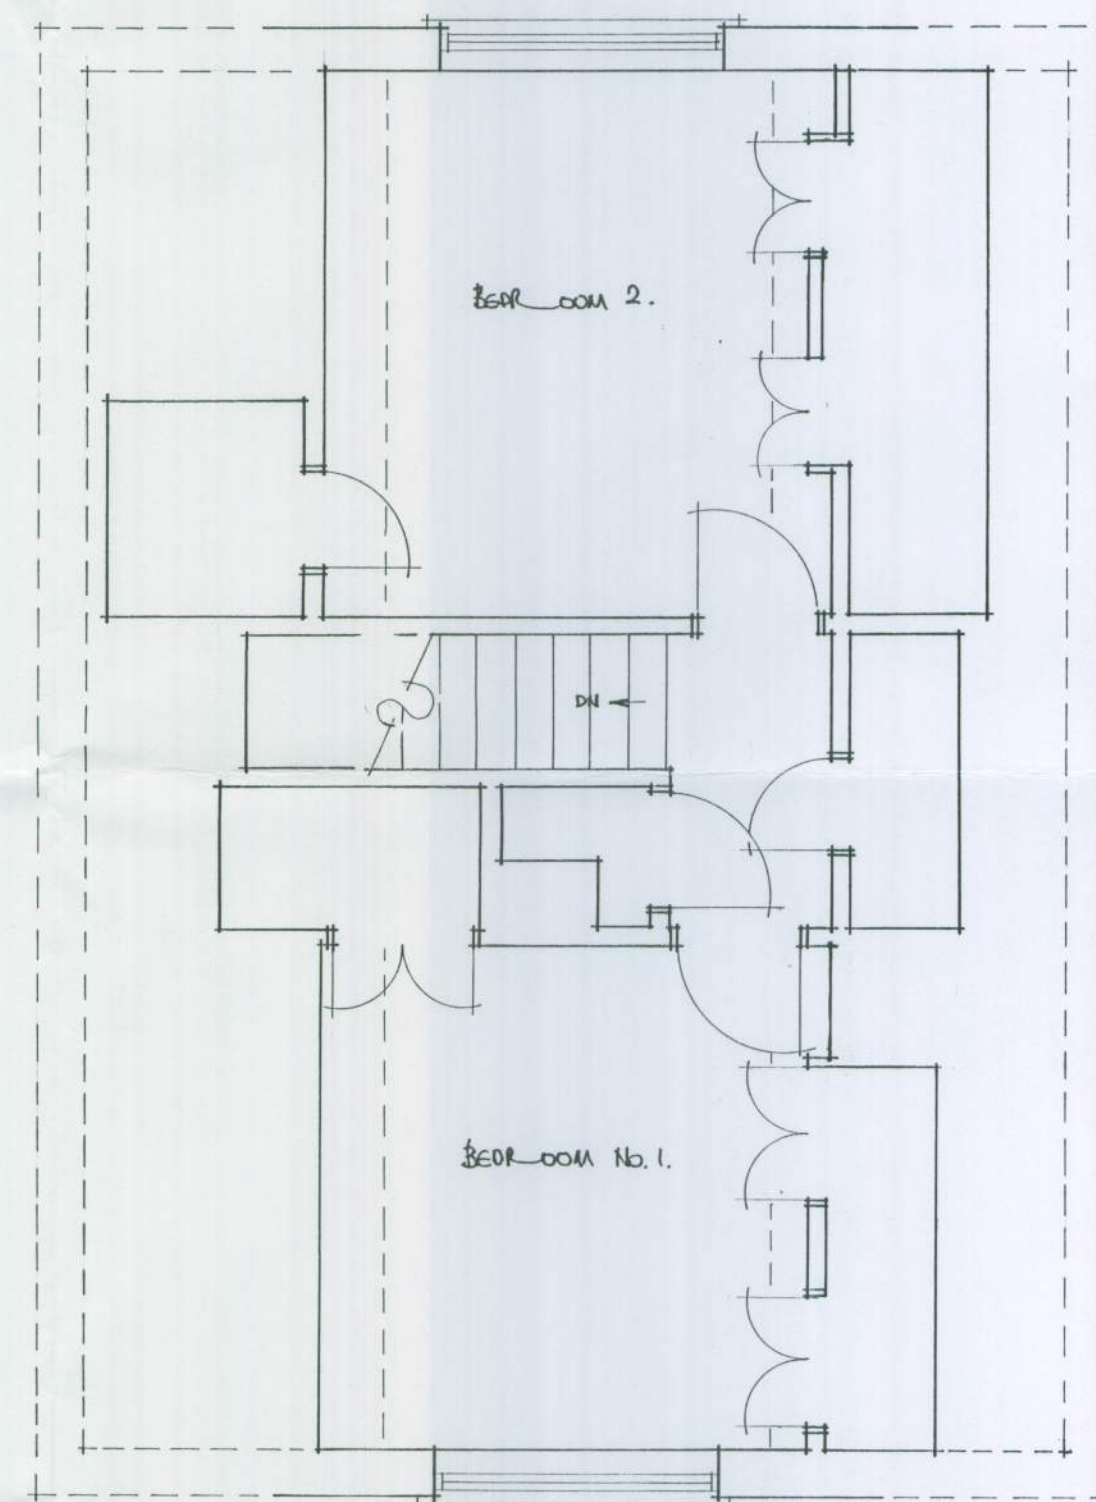

FIRST FLOOR PLAN ~ AS EXISTING.

NO. 26, MANOR ROAD, EAST PRESTON, WEST SUSSEX.

MRS. MRS. I. COLWELL

(FLOOR PLANS ~ AS EXISTING.)

SCALE 1: 50

AUGUST 2011 No 14/12/01.

Clive fish

BUILDING & DESIGN CONSULTANT
CEHARITH
17 NIMBUS CLOSE
BEAUMONT PARK
LITTLE HAMPTON.
WEST SUSSEX.
BN17 6RX.

TELE - (01903.) 732942.

DRAWN BY:- C.R. FISH