




FRONT ELEVATION ~ As EXISTING.

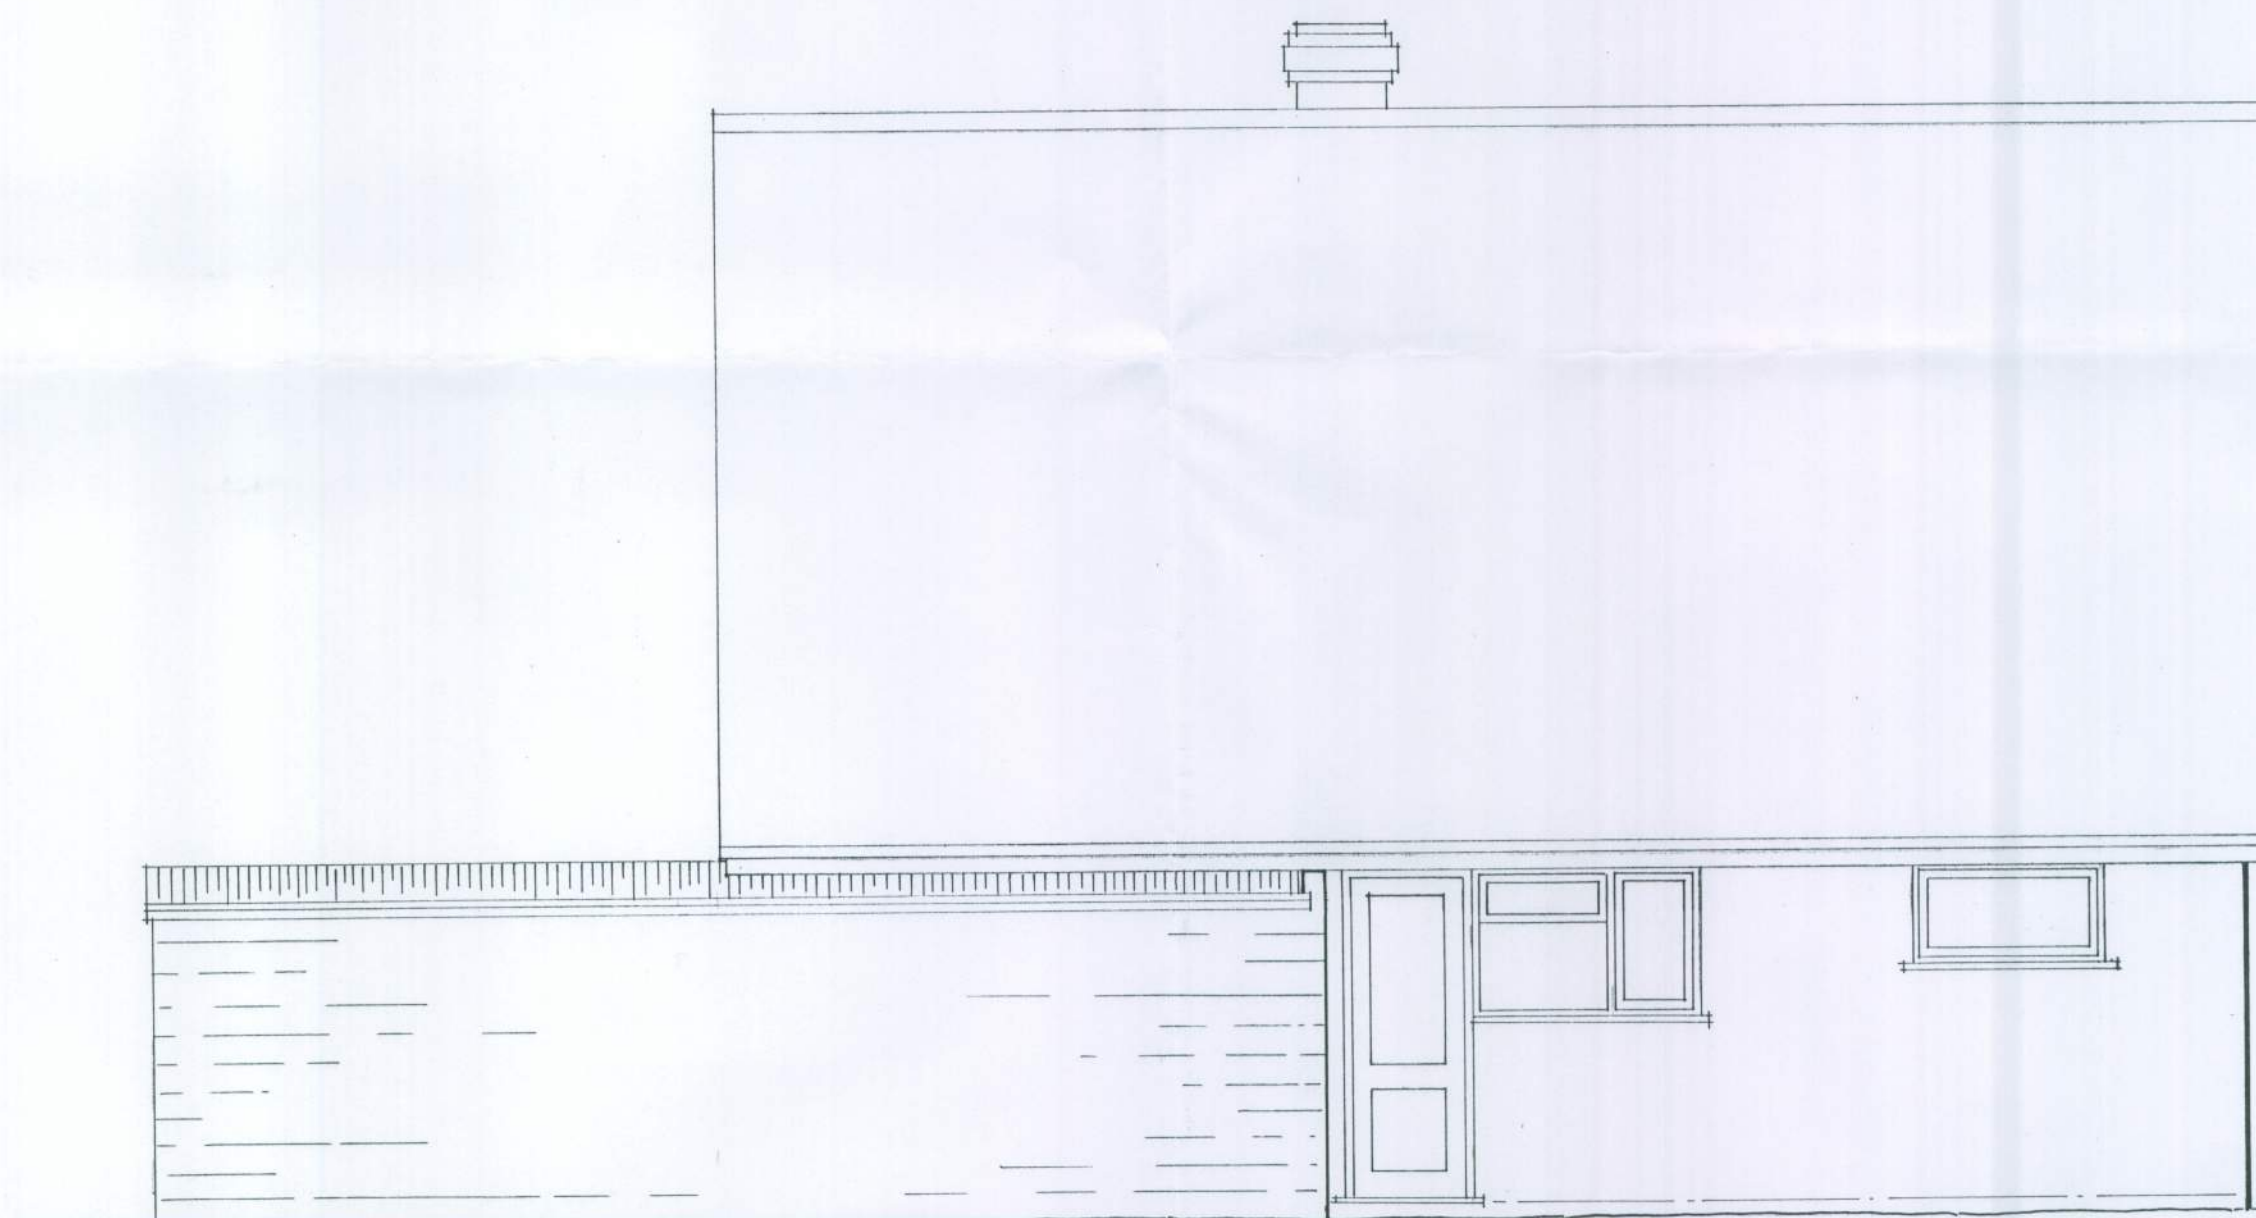

SIDE ELEVATION ~ As EXISTING.



SIDE ELEVATION ~ As EXISTING.



REAR ELEVATION ~ As EXISTING.

No. 26 MANOR . ROAD, EAST PRESTON, WEST SUSSEX.

MR & MRS. I. COLLWELL

SCALE 1:50

AUGUST 2011.

No. 14/12/03

Clive fish

BUILDING & DESIGN CONSULTANT

'CENARTH' 17 NIMBUS CLOSE, BEAUMONT PARK

LITTLEHAMPTON, WEST SUSSEX, BN17 6RX.

TEL:- (01903.) 732942.