



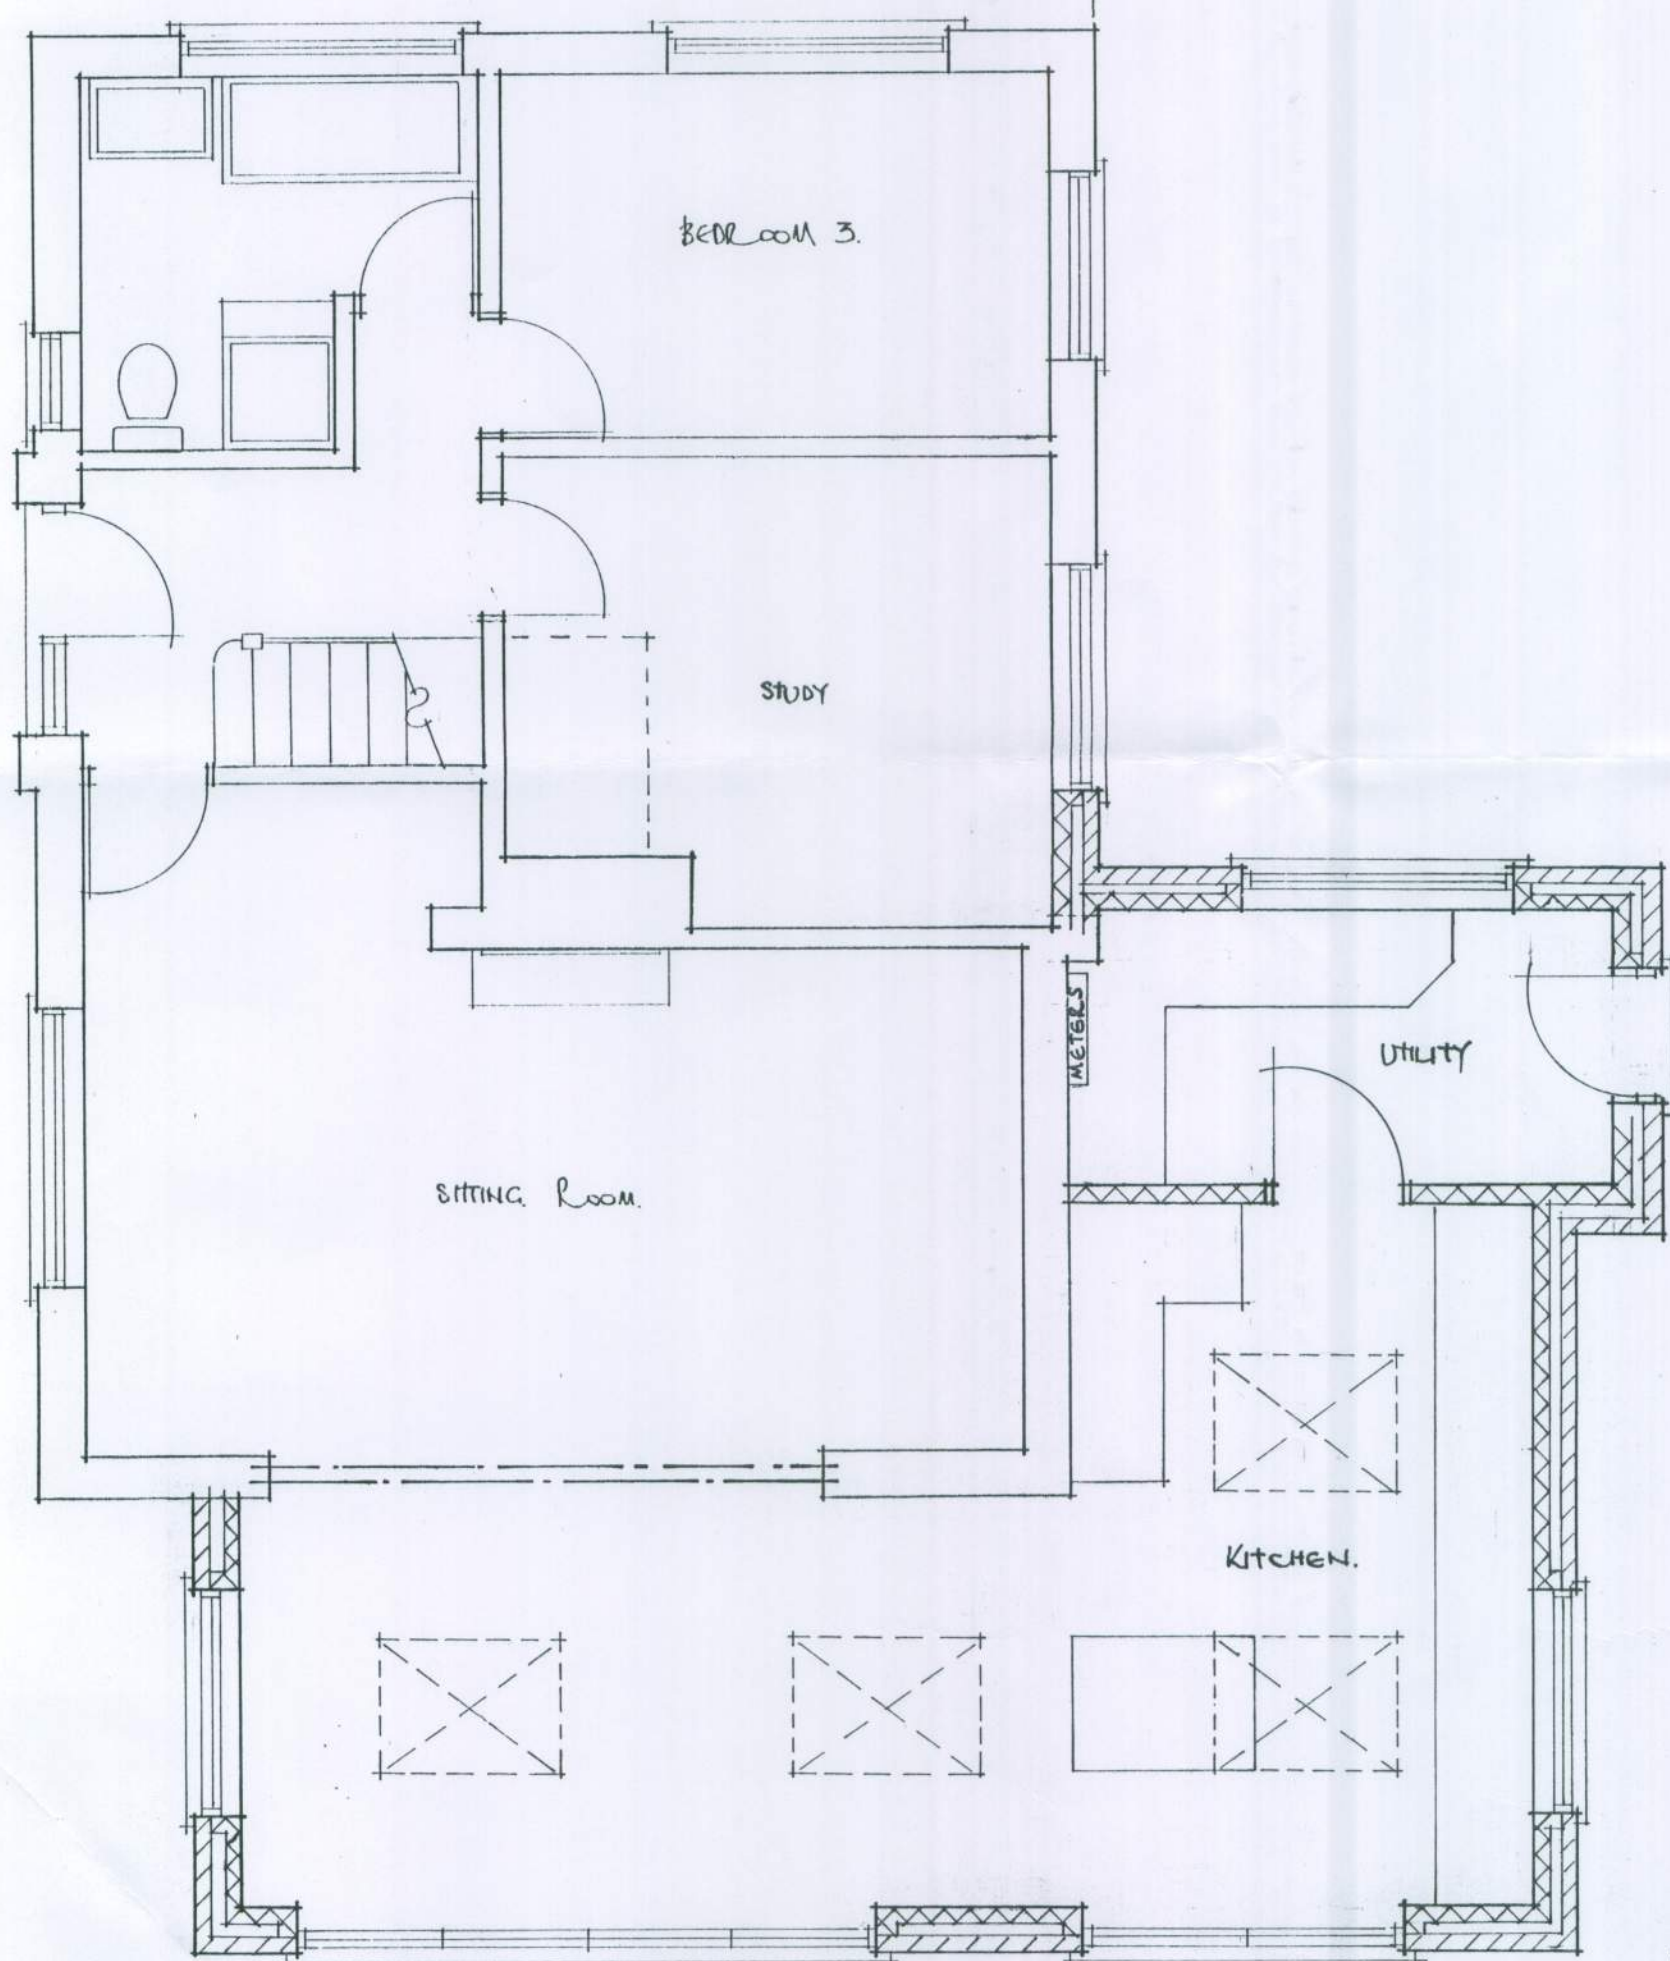

GROUND FLOOR PLAN ~ AS PROPOSED

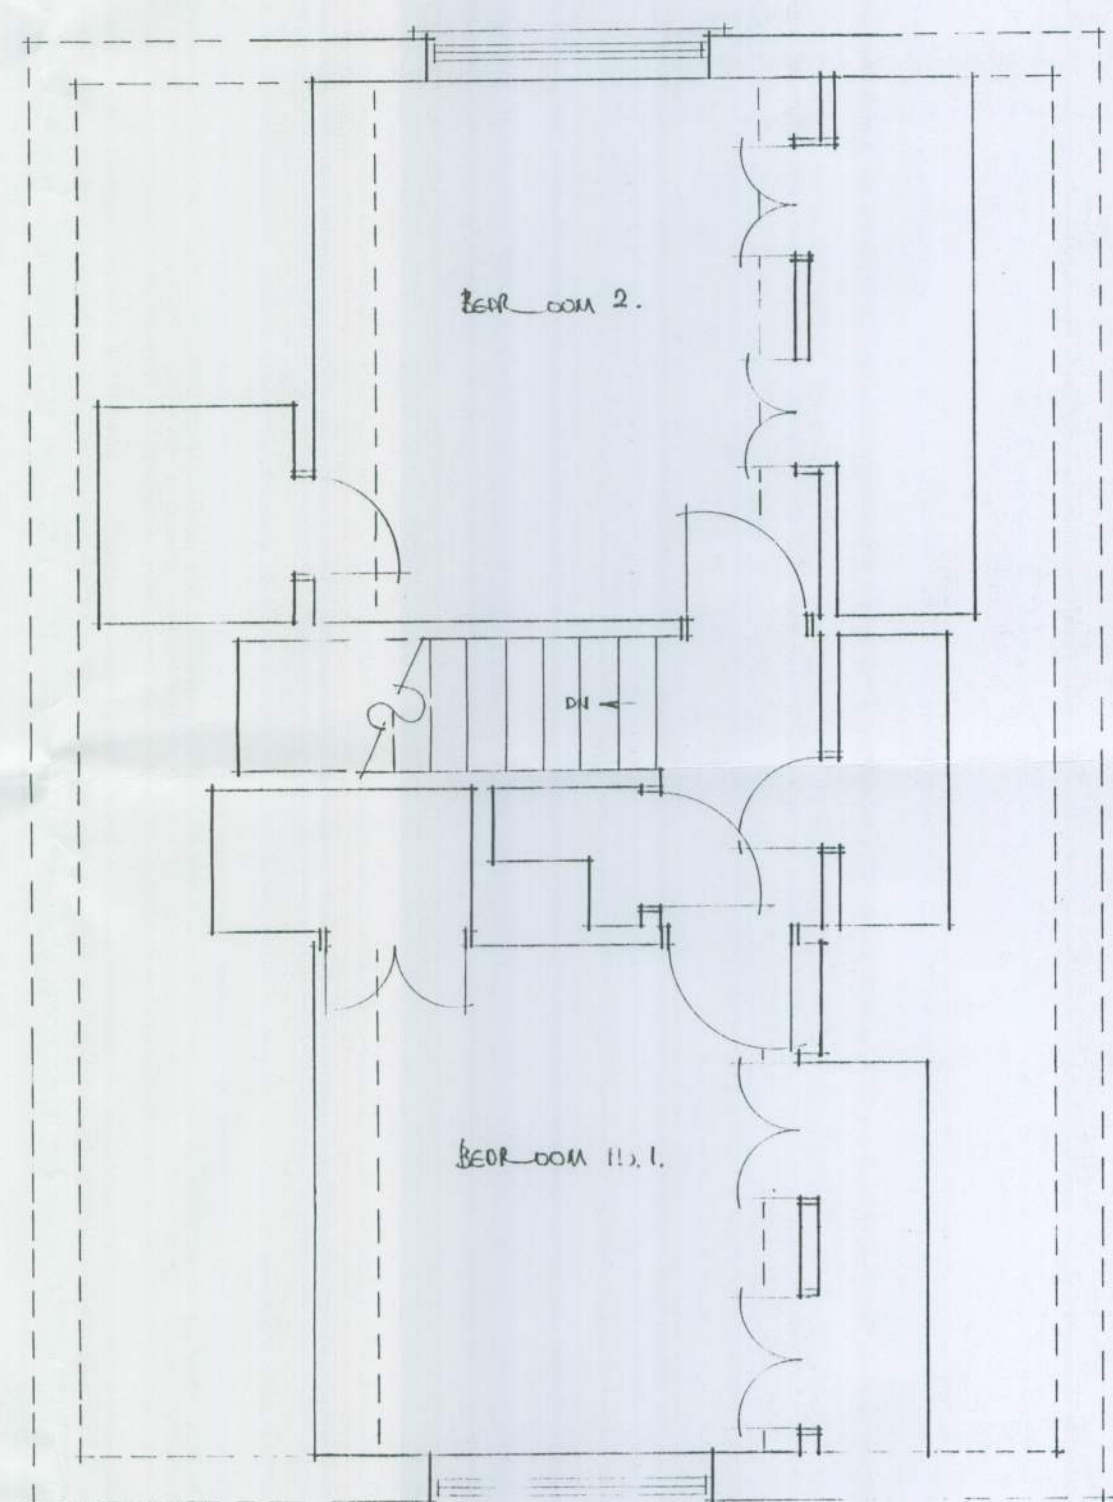

1st FLOOR PLAN ~ AS PROPOSED

110, 26, MANOR ROAD, EAST PRESTON, WEST SUSSEX.

MR & MRS. I. COLWELL

(FLOOR PLANS ~ AS PROPOSED)

SCALE 1:50
 AUGUST 2011 No. 14/12/04
Clive fish
 BUILDING & DESIGN CONSULTANT
 CENARTH
 17 NIMBUS CLOSE
 BEAUMONT PARK
 LITTLE HAMPTON,
 WEST SUSSEX.
 BN17 6RX.
 TEL: (01903) 732942.
 DRAWN BY: C.R. FISH