


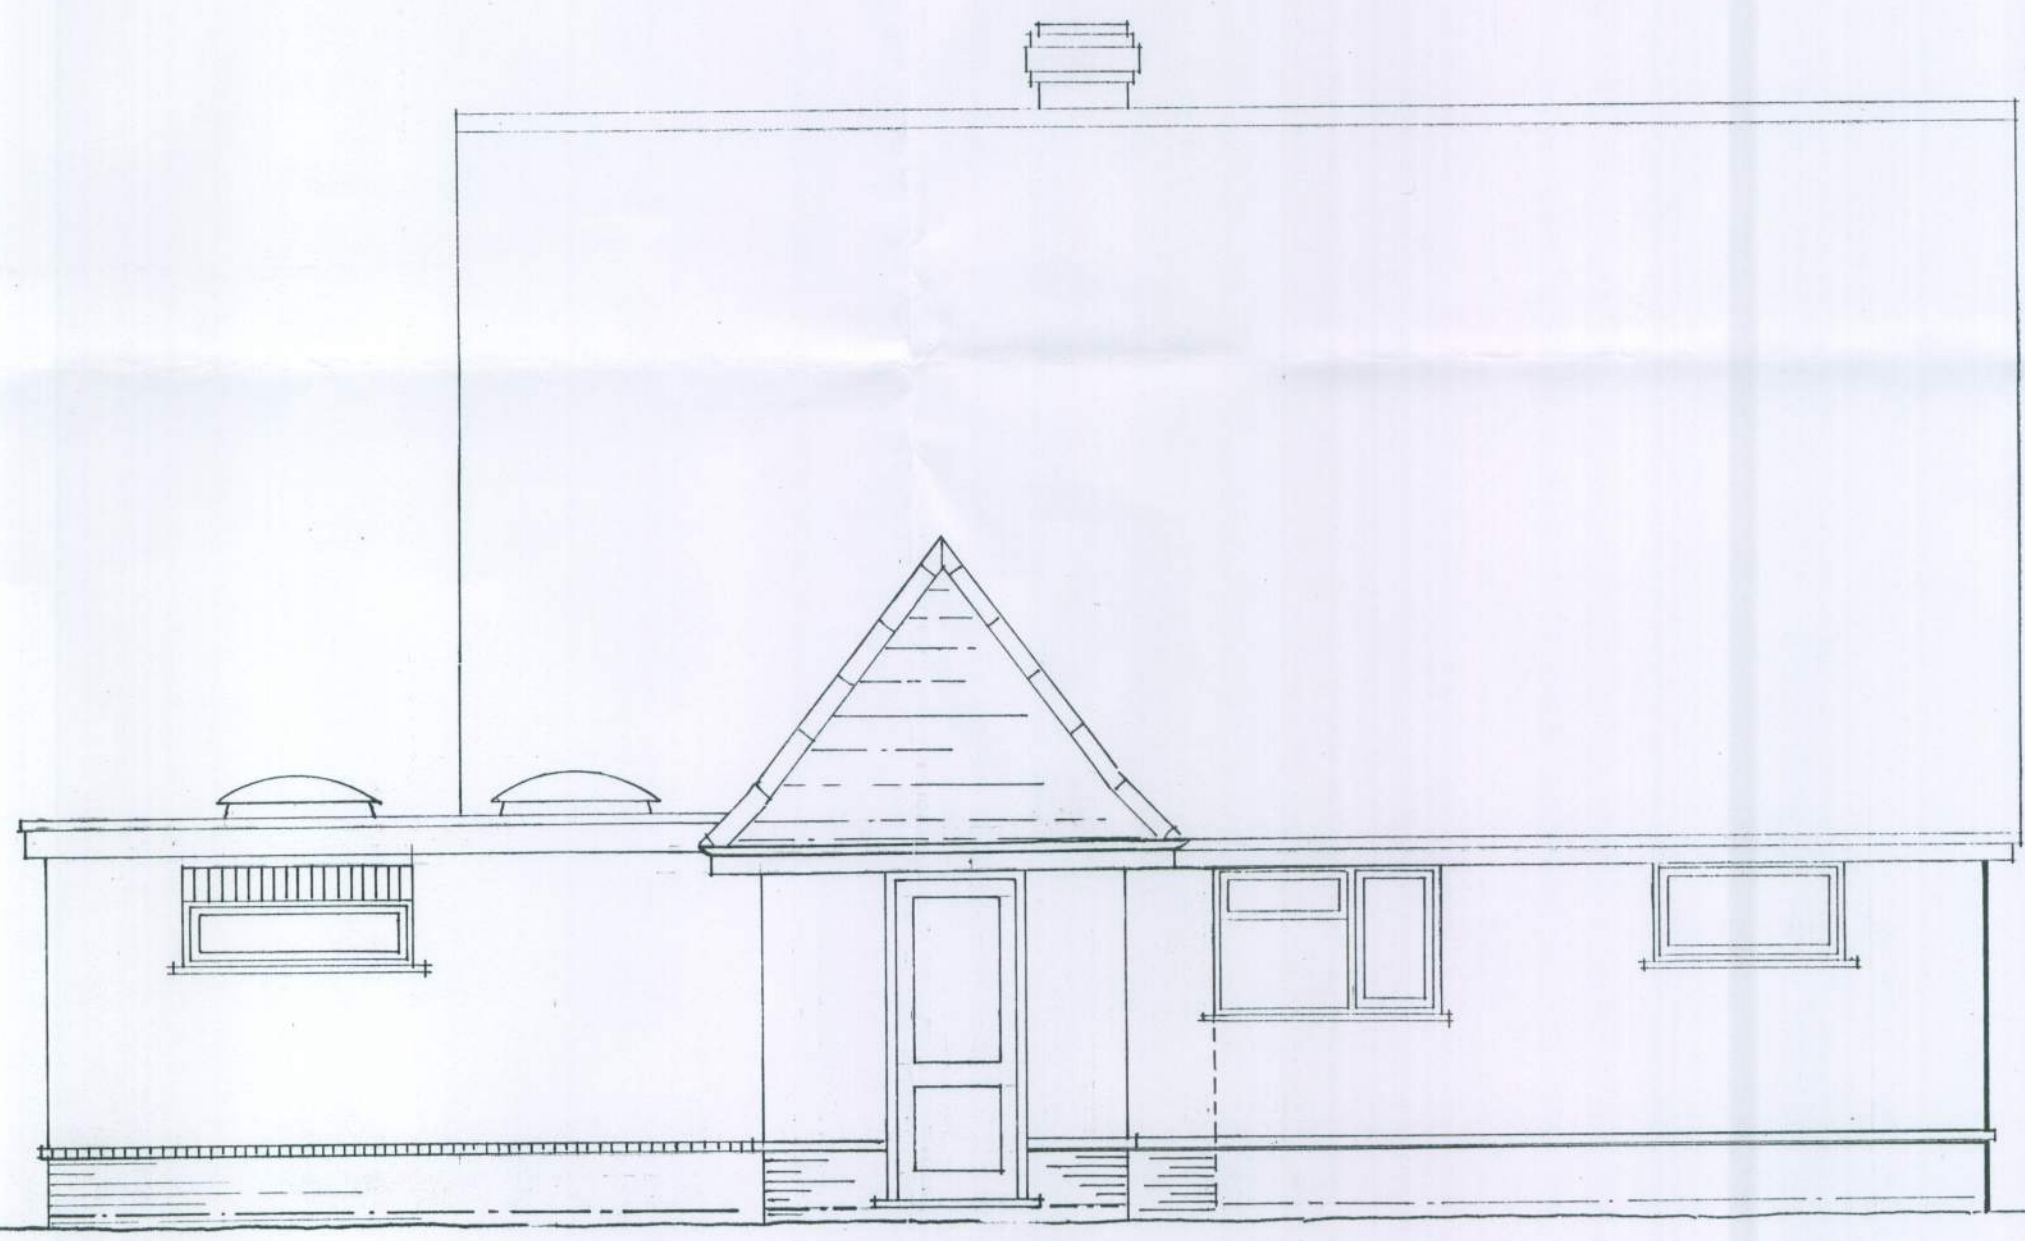

FRONT ELEVATION ~ AS PROPOSED.



SIDE ELEVATION ~ AS PROPOSED.



SIDE ELEVATION ~ AS PROPOSED.



REAR ELEVATION ~ AS PROPOSED.

No. 26 MANOR ROAD, EAST PRESTON, WEST SUSSEX.  
MR & MRS. I. COLWELL

SCALE 1:50 AUGUST 2011. No. 14/12/06.

Clive fish BUILDING & DESIGN CONSULTANT  
'CENARTH' 17 NIMBUS CLOSE, BEAUMONT PARK  
LITTLEHAMPTON, WEST SUSSEX, BN17 6RX.  
TEL:- (01903.) 732942.