


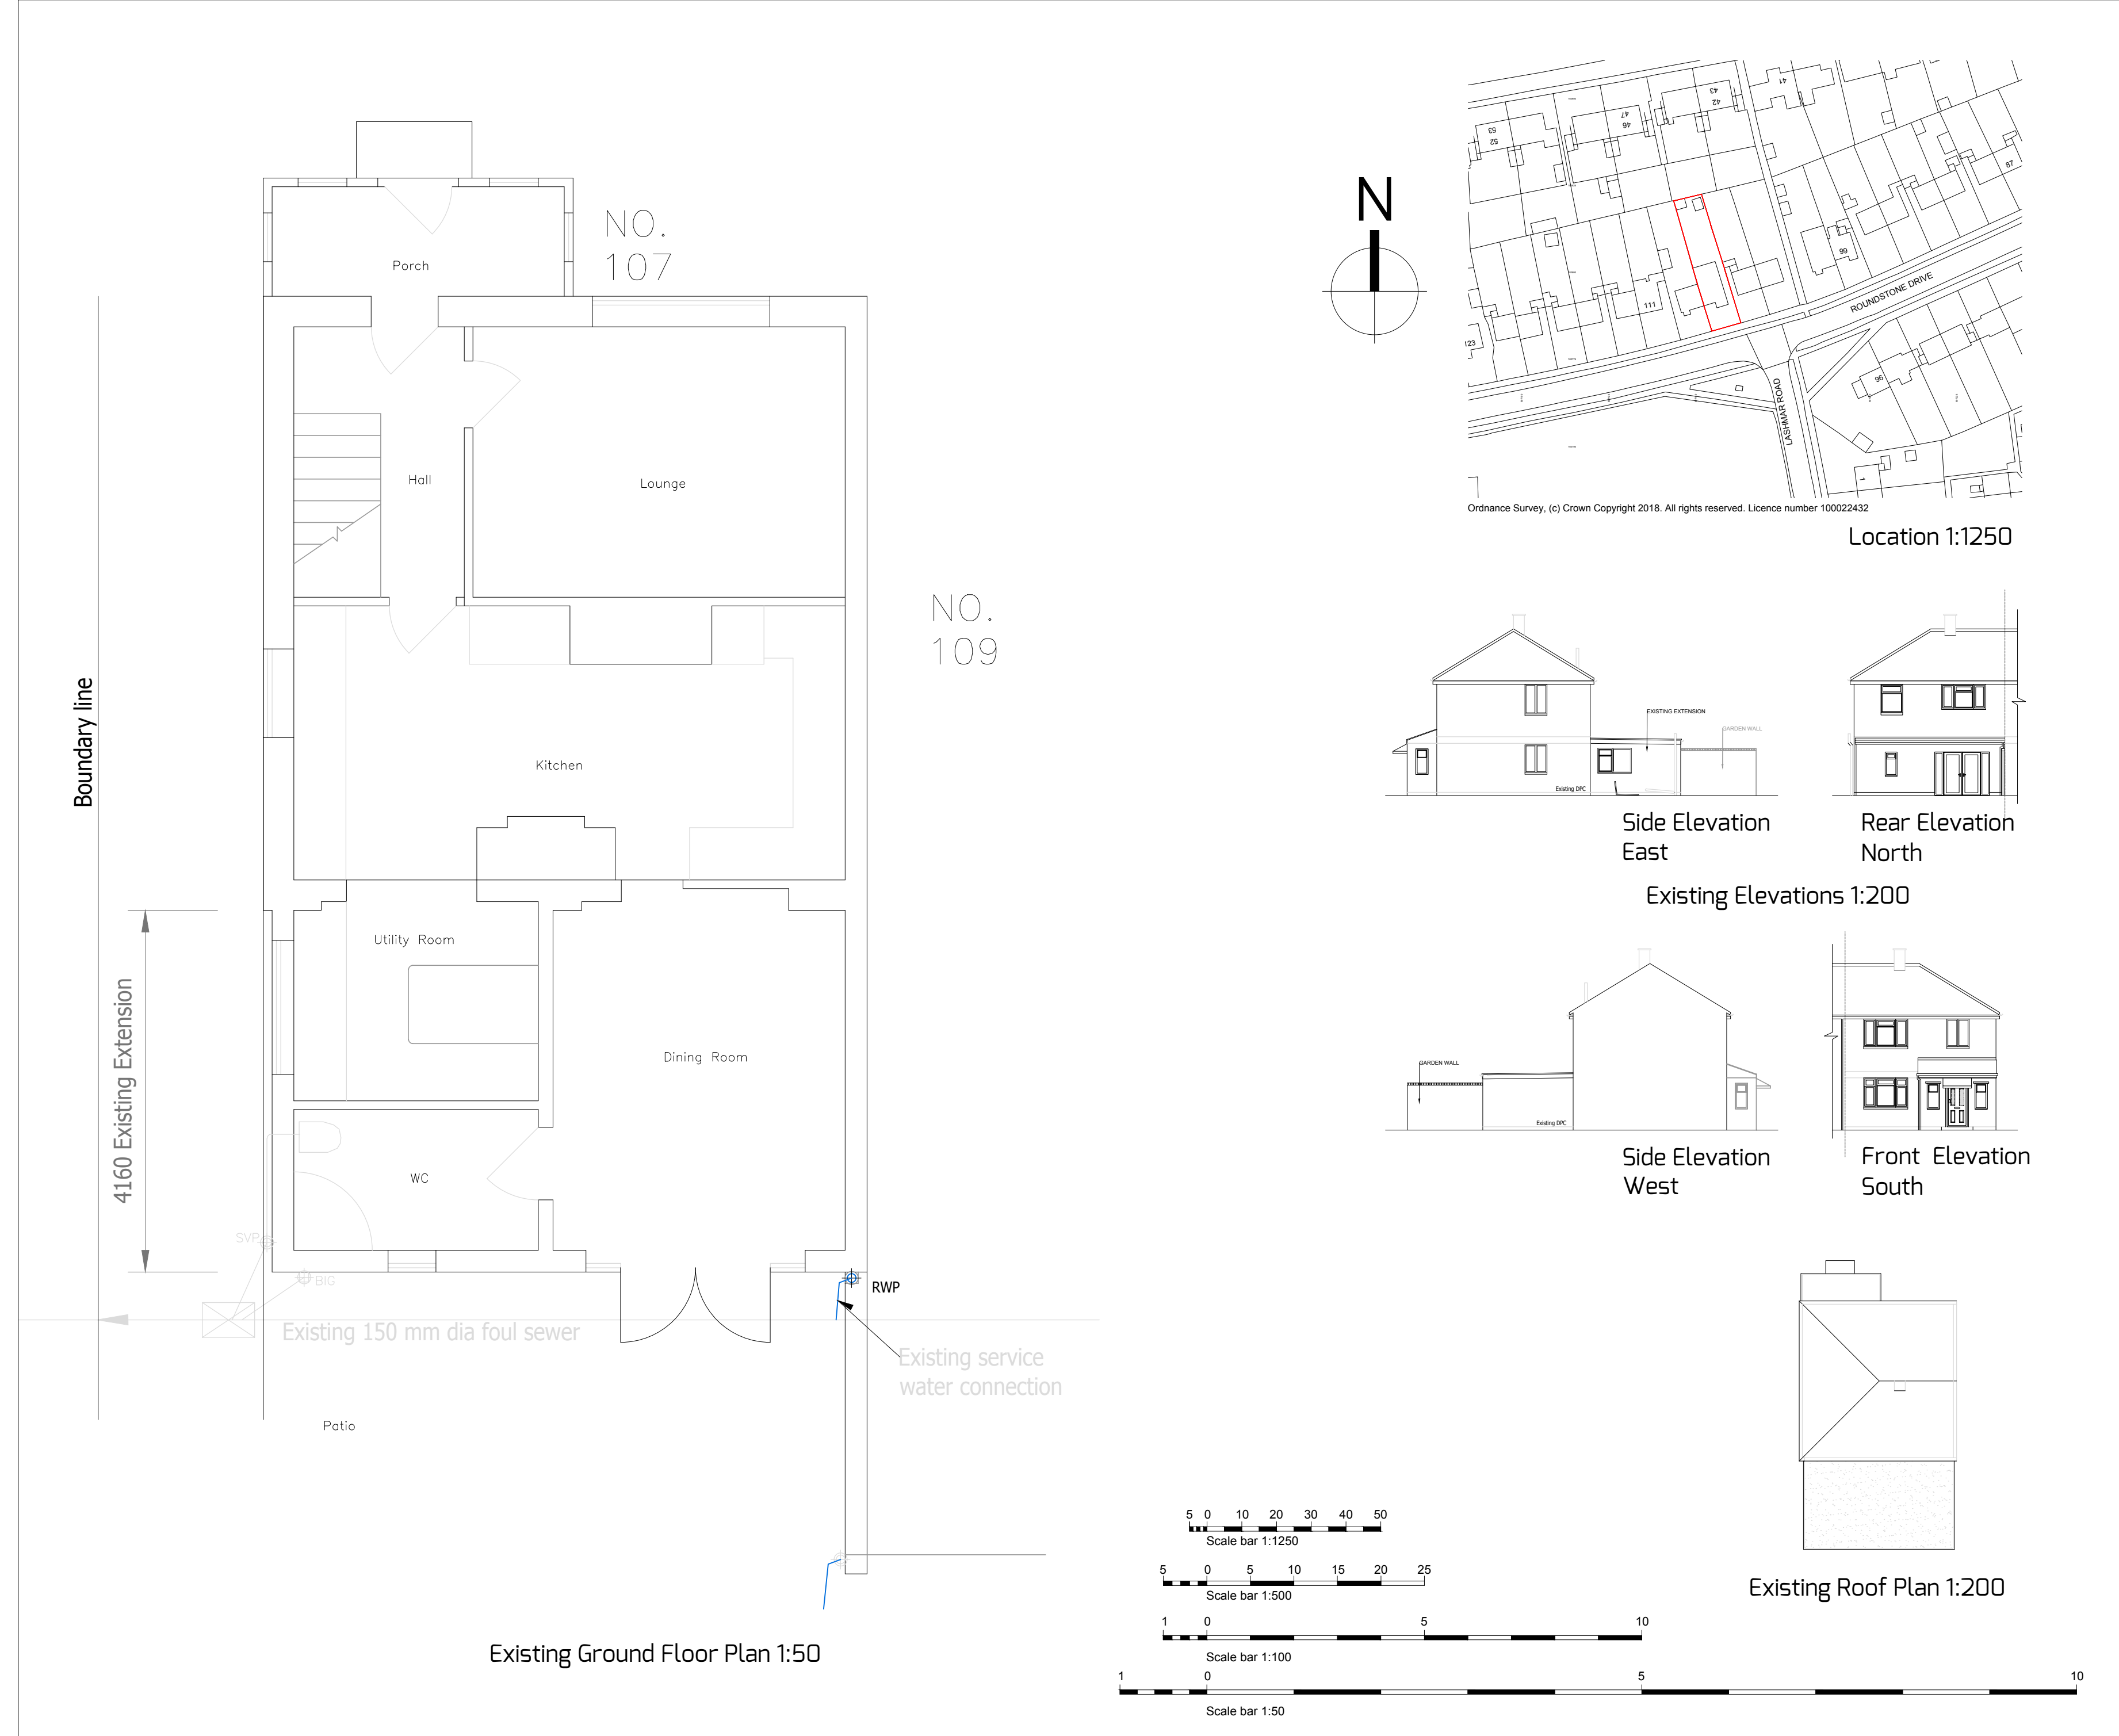

Dimensions & Scales		
Do not scale off this drawing unless for Local Authority purposes. The Contractor is responsible for checking all levels, site dimensions etc. prior to ordering materials and starting work on any element.		
Any discrepancies or anomalies should be brought to the attention of Caldotec Ltd prior to commencement of the works.		
Rev.	Details	Date
 10-11 The Parade Willowhayne Crescent East Preston West Sussex BN16 1NS Caldotec Architectural design 01903 859176 info@caldotec.co.uk www.caldotec.co.uk		
Issued for: Discussion Planning Application Building Control Construction Issue As Built		Drawn LG RM Checked RM RM
Existing Ground Floor Plan, Elevations, Roof Plan & Location		
Client Site Address 107 Roundstone Drive East Preston West Sussex BN16 1EN		Mr N Stevenson
Printed Date Drawing Number		As Shown on A2 30/05/2018 17269/01