





Proposed Location Plan

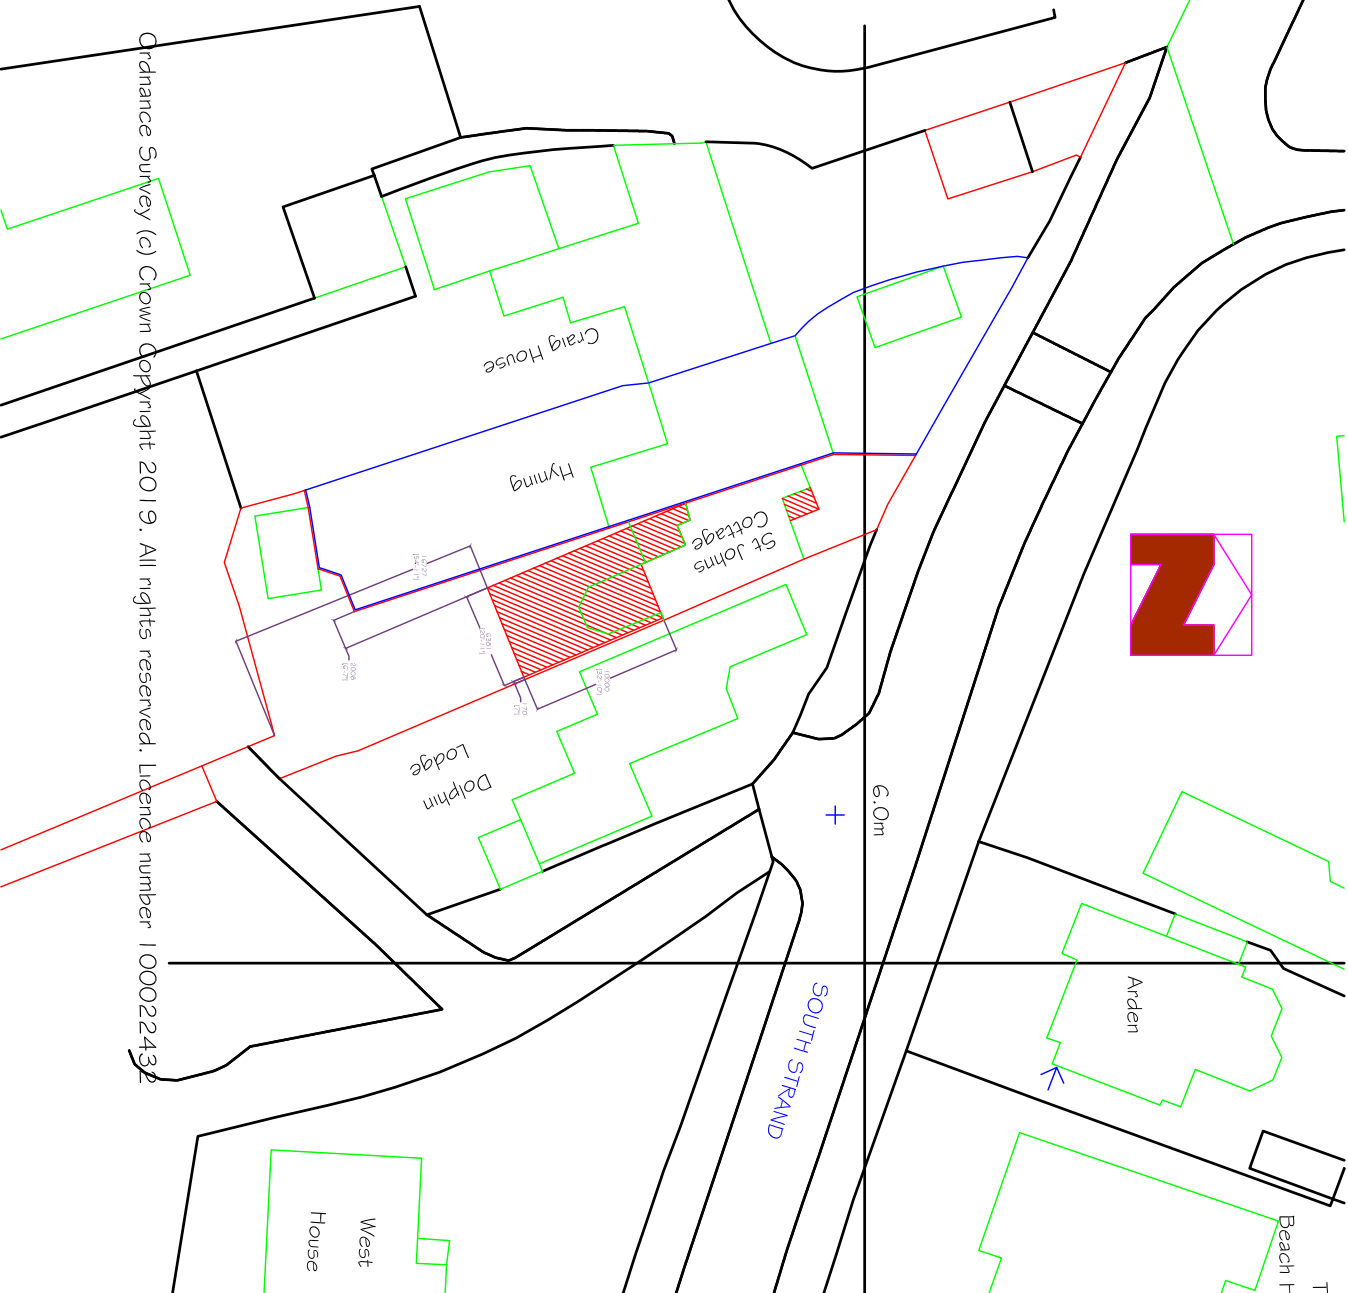

Scale 1:500 @ A1
Proposed Block Plan


St John's Cottage & Hynings are both
owned by Mr J Chatterton

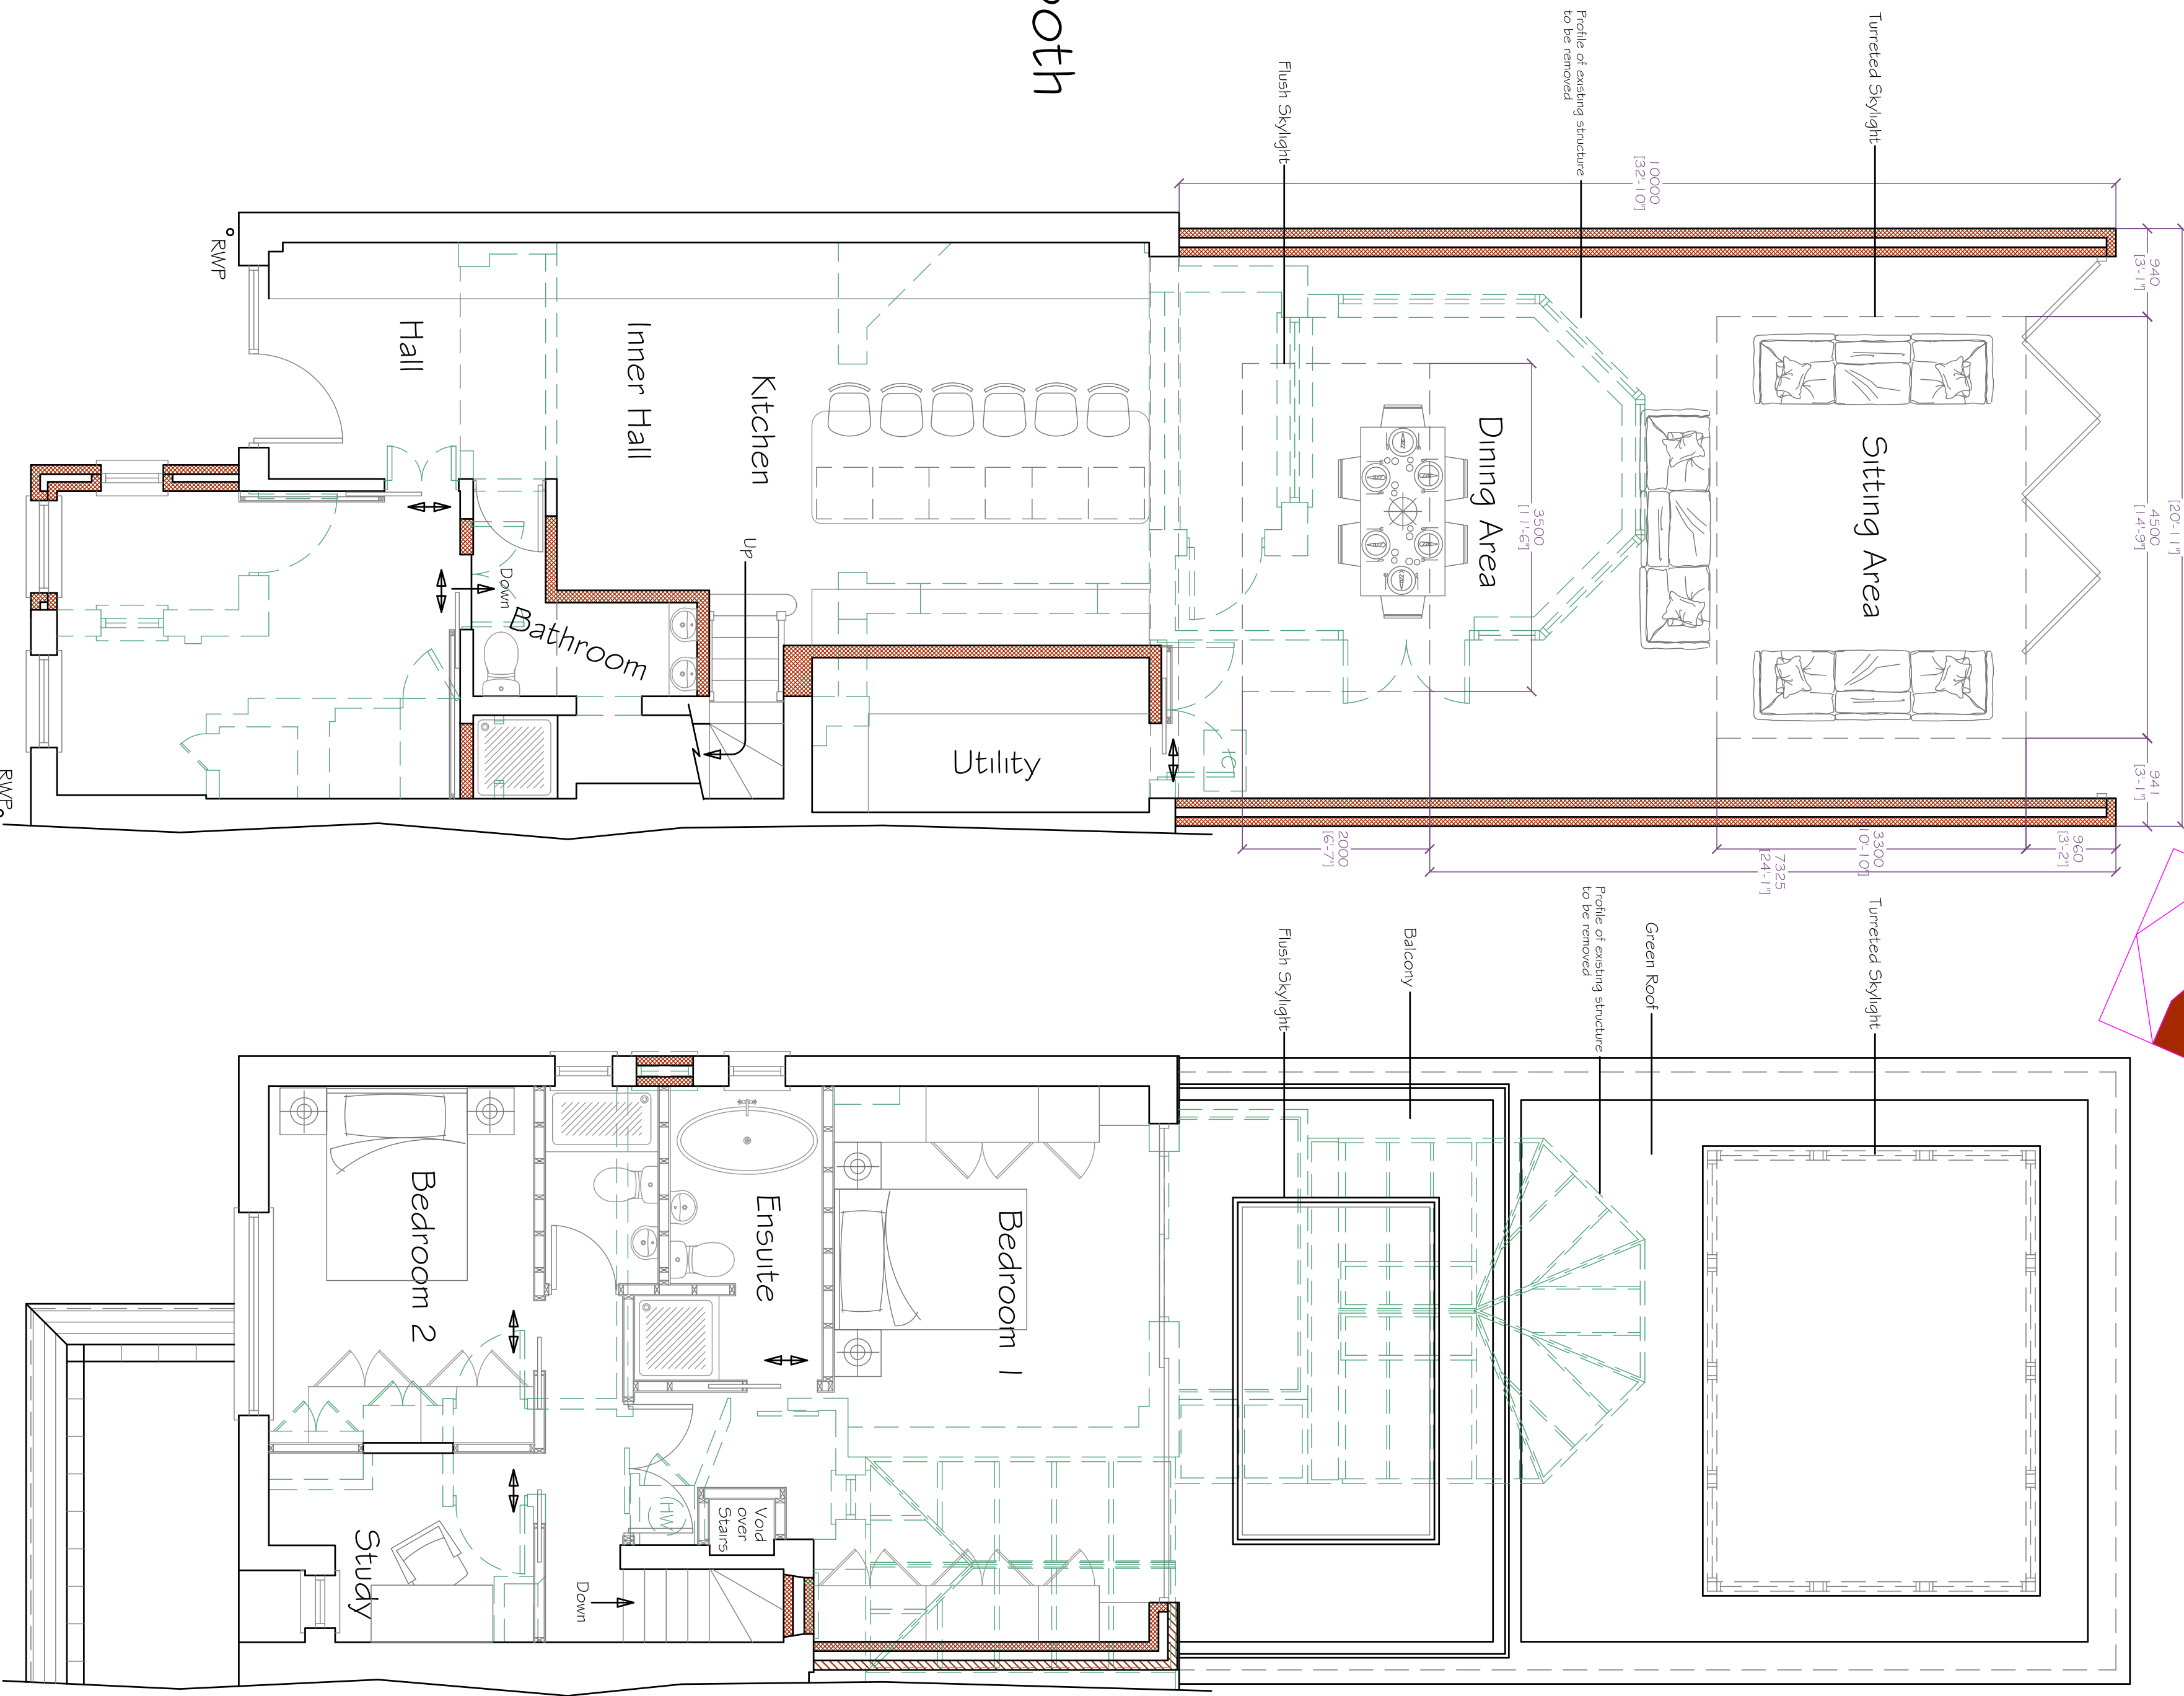

Proposed Ground Floor Plan

Proposed First Floor Plan

St John's Cottage & Hynings are both
owned by Mr J Chatterton

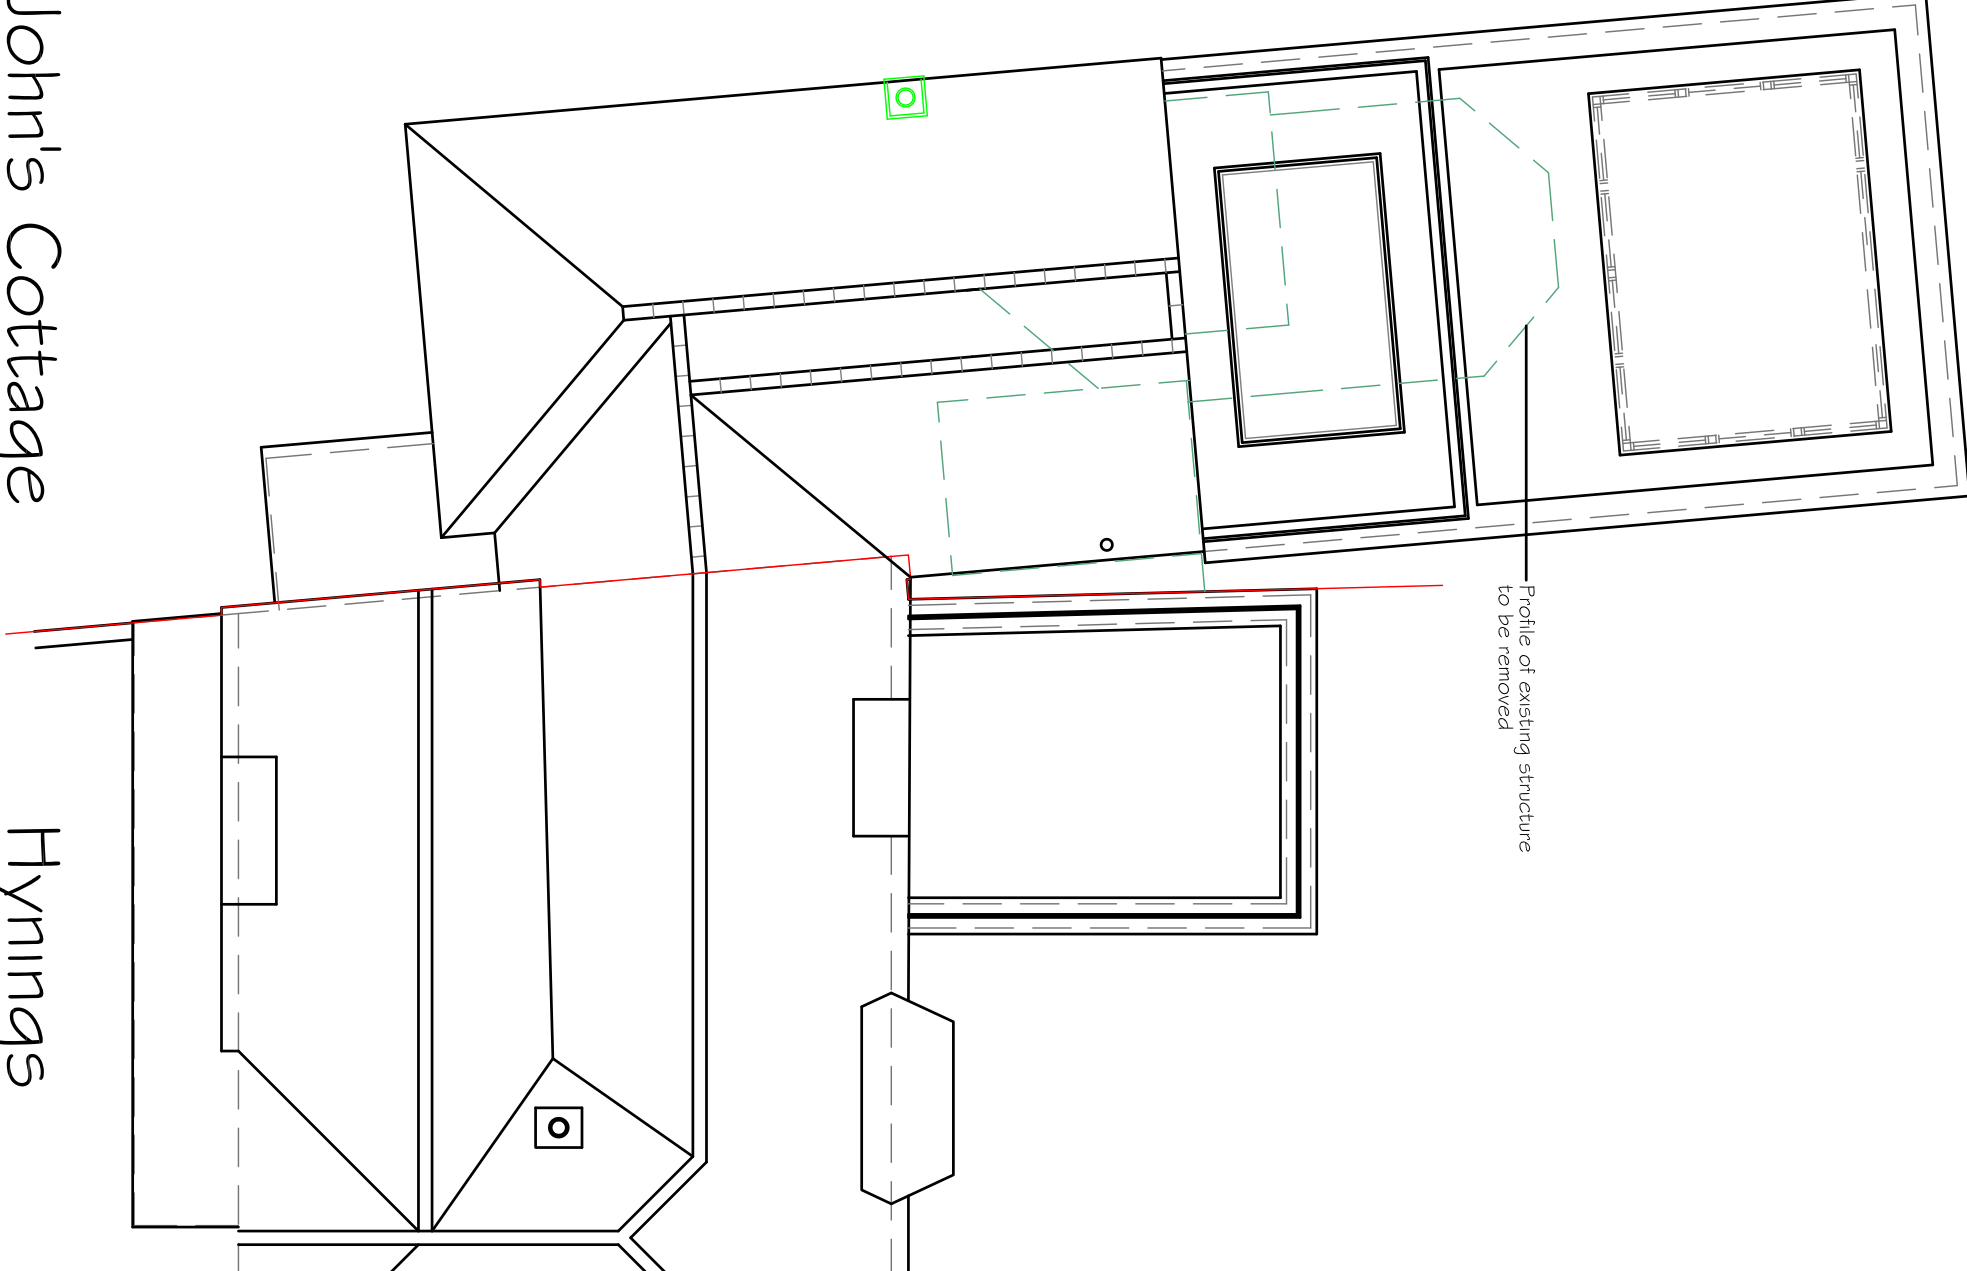

Proposed Roof Plan

Scale 1:100 @ A1

St John's Cottage

Hynings

JOHAR DESIGN			
65 Stoneage Close North Bersted Worthing BN11 1JF PO22 3QW			
Tel/Fax: 01243 830999 Mobile: 07709 508347 Email: johar@johar.co.uk			
Mr. J Chatterton	06-19 St. J. Rd.	St. John's Cottage Worthing BN11 1JF Proposed Ground & First Floor Plans Date: 2019	
1	2000/21/19		
2	2000/21/19		
