


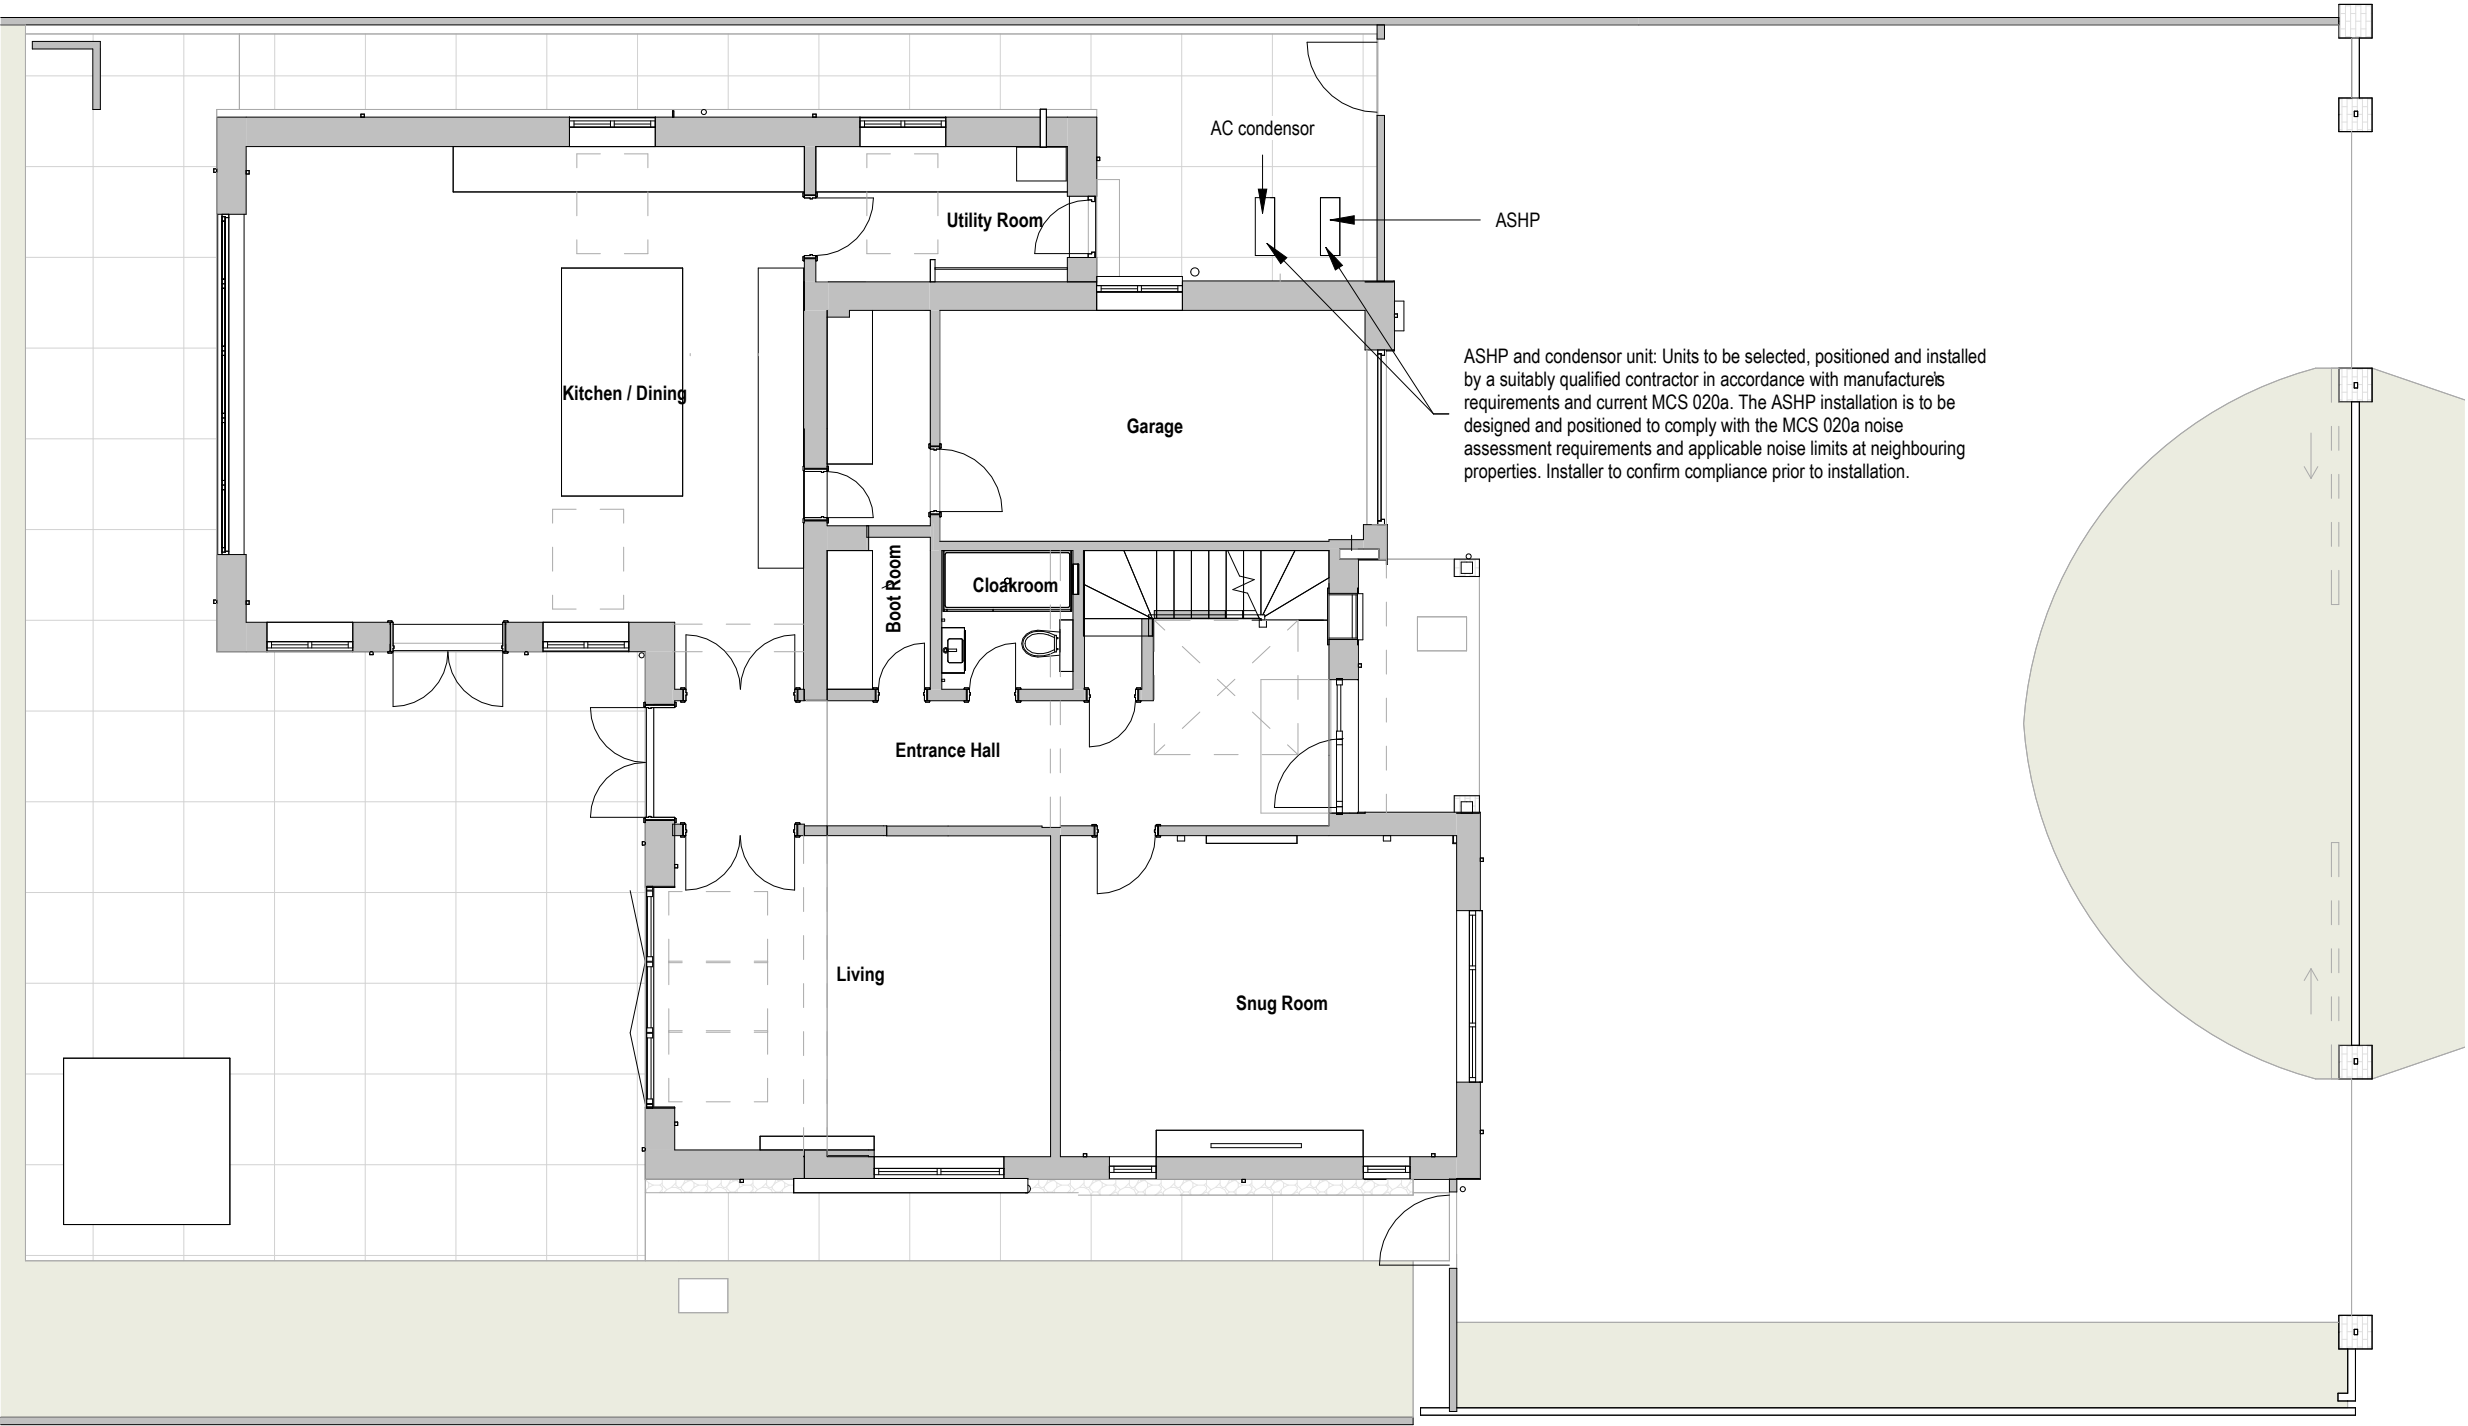

Revisions			
No.	Description	Date	By
2	Non-Material Amendment	17-09-26	
1	PLANNING	25-04-25	

Notes:

GENERAL NOTES:

All dimensions & levels are preliminary and approximate and subject to utilities search, legal boundaries and detailed layouts/ design development through consultation.

Dimensions are to be checked on site by contractor & sub contractors prior to commencement of work, any discrepancies are to be highlighted immediately to the architects.

Biodiversity Enhancement Statement

This application seeks to protect and improve the existing on-site natural environment by building primarily on existing areas of hardstanding and using high quality materials.



Project No. 614 Project Name: 30 The Ridings

Drawing Name: Proposed Ground Floor Plan

Drawing No. P008 Revision: P2 Suitability Description: INFORMATION

Drawn: MS Checked: GF Orig Paper Size: A3