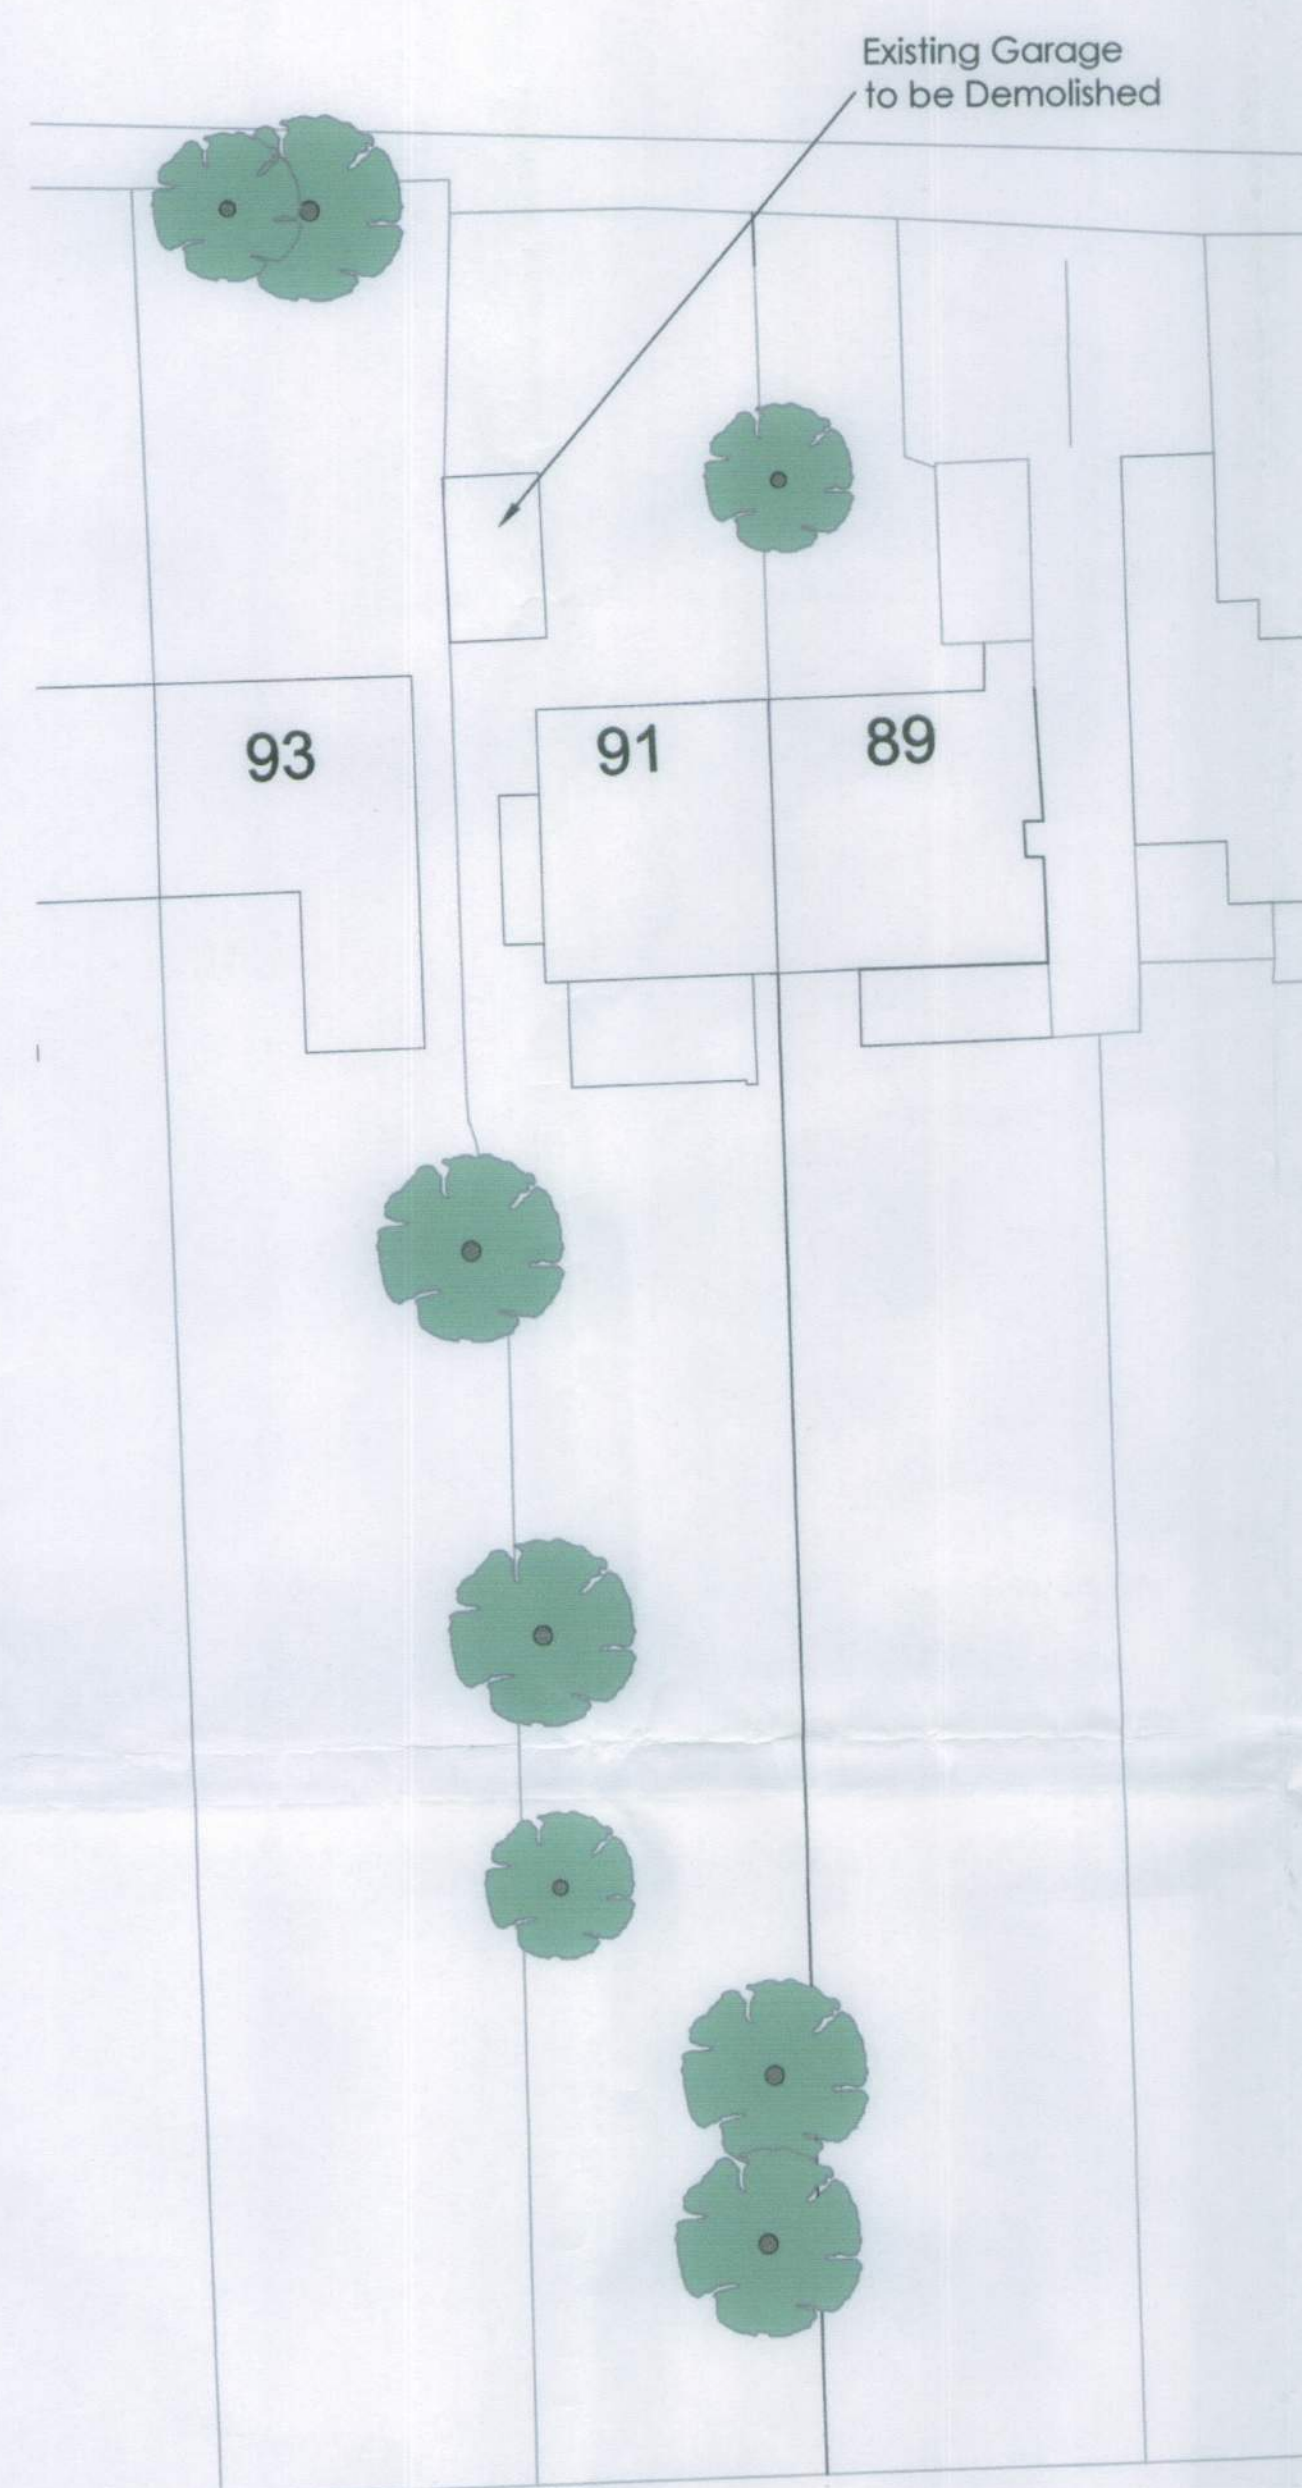
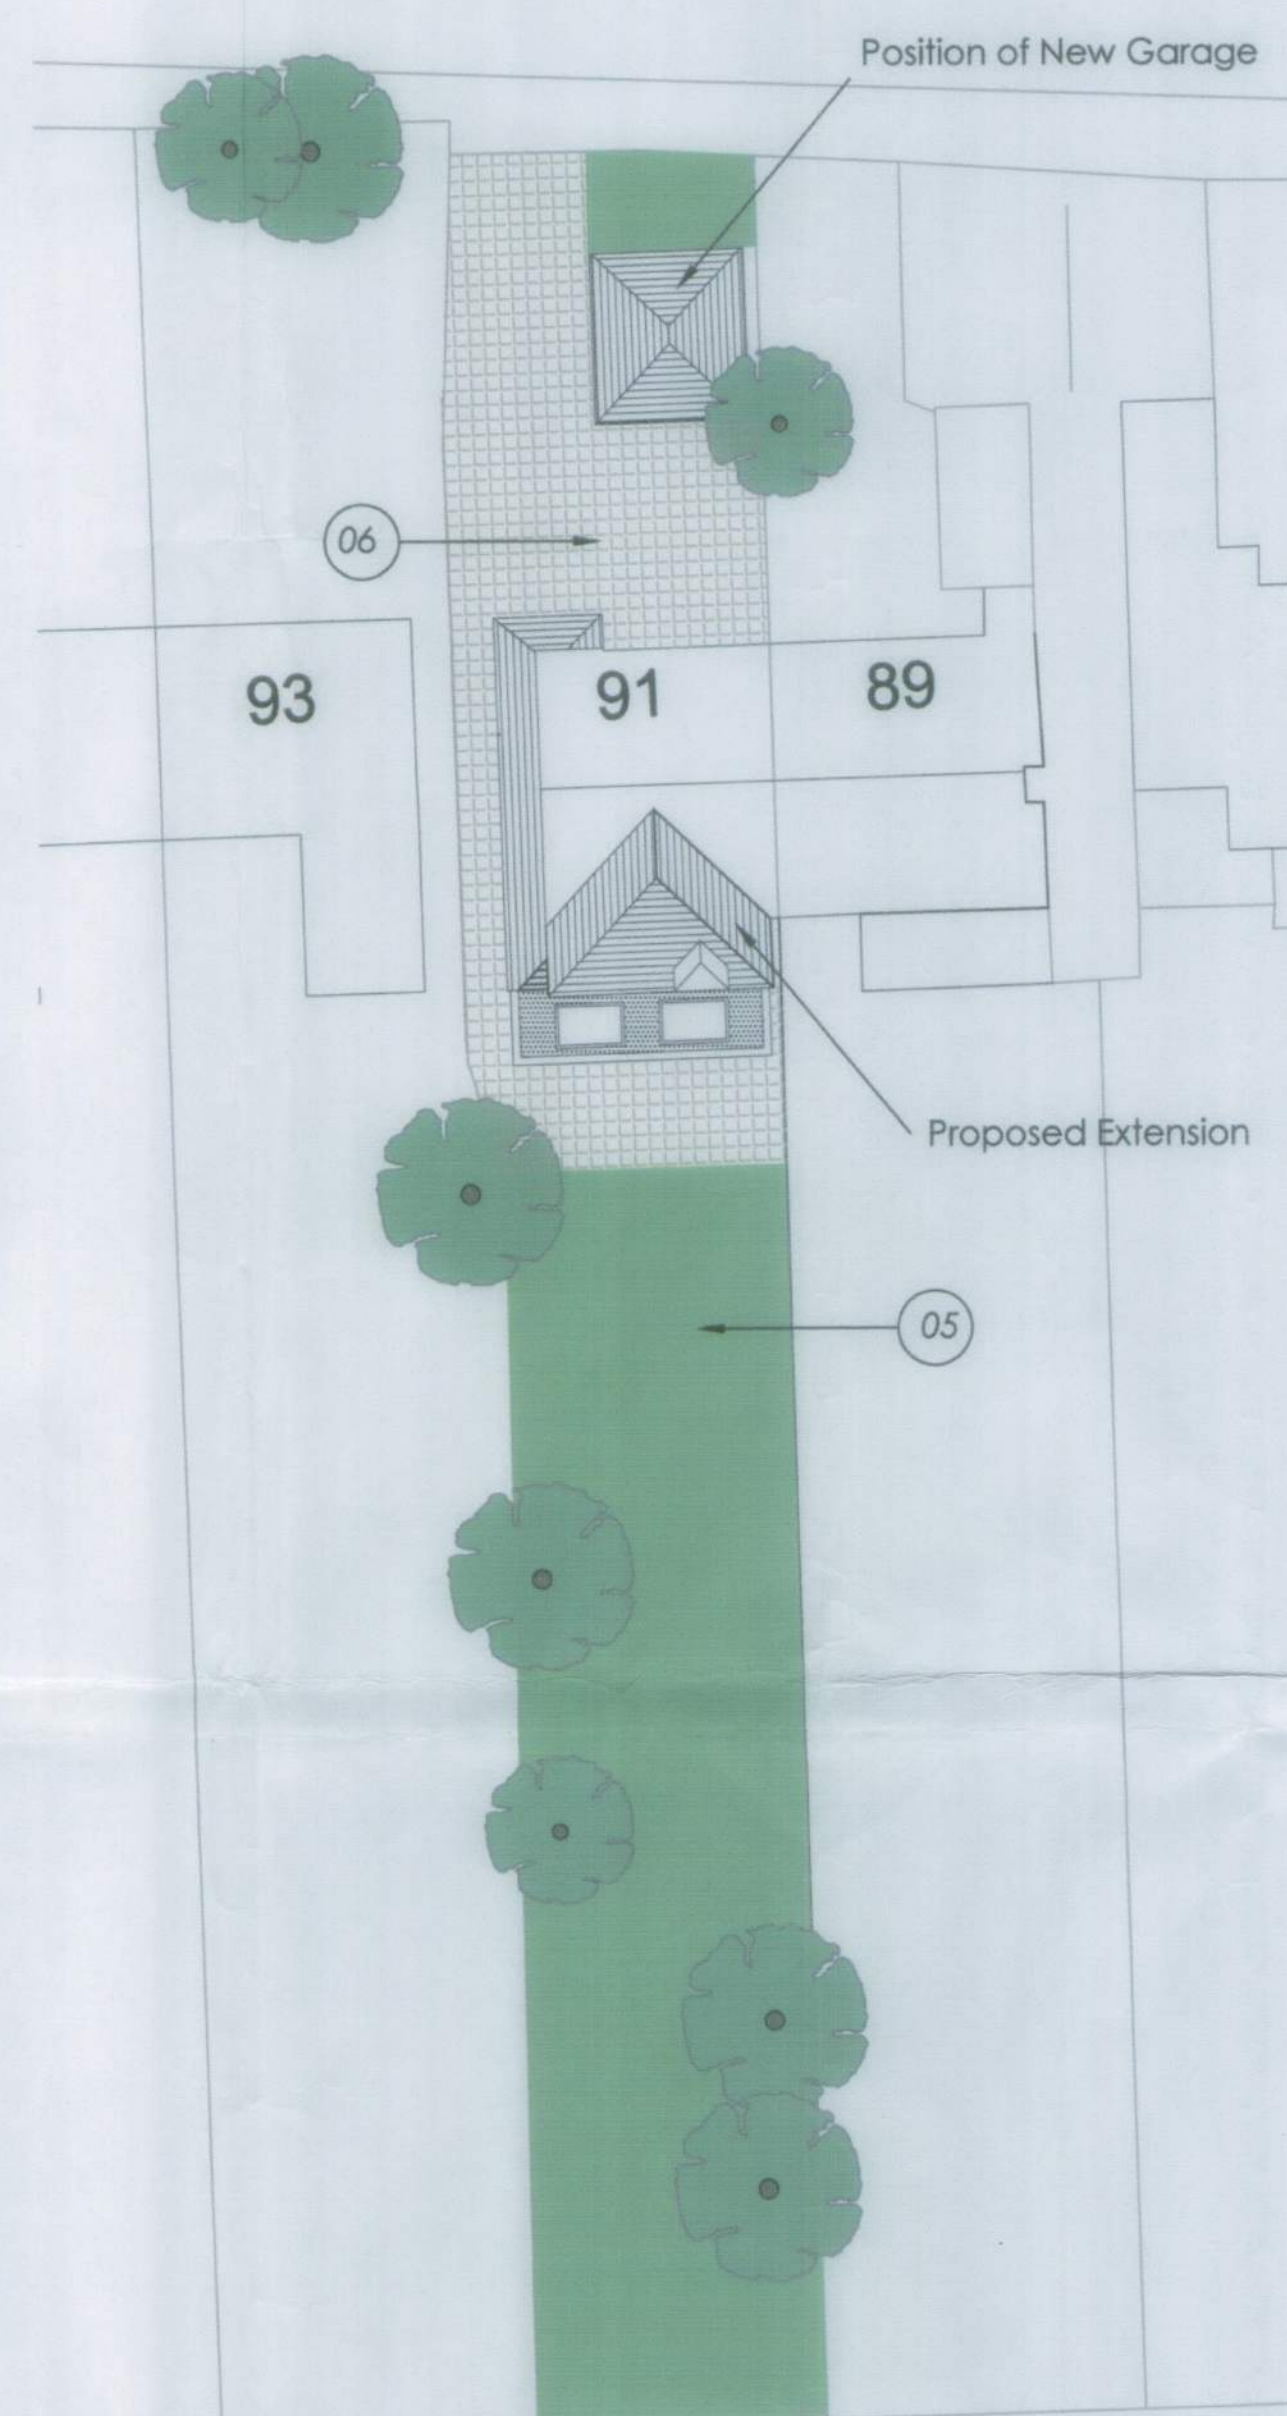
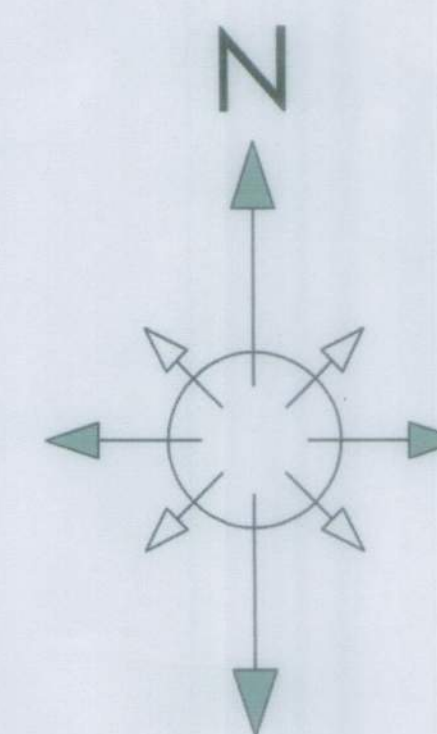
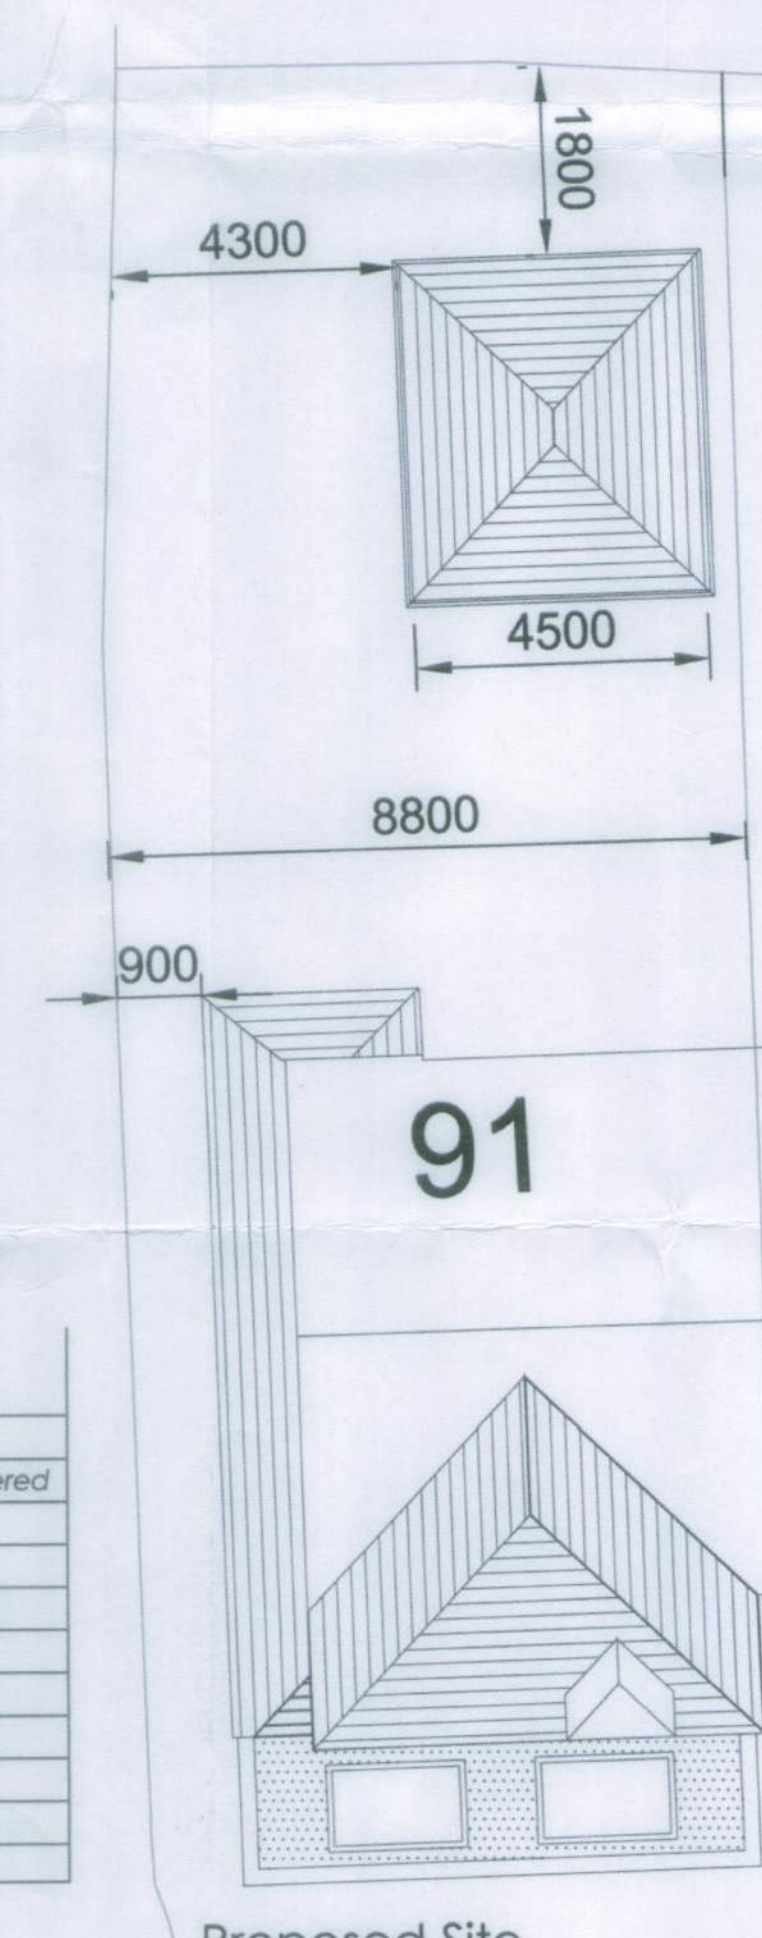
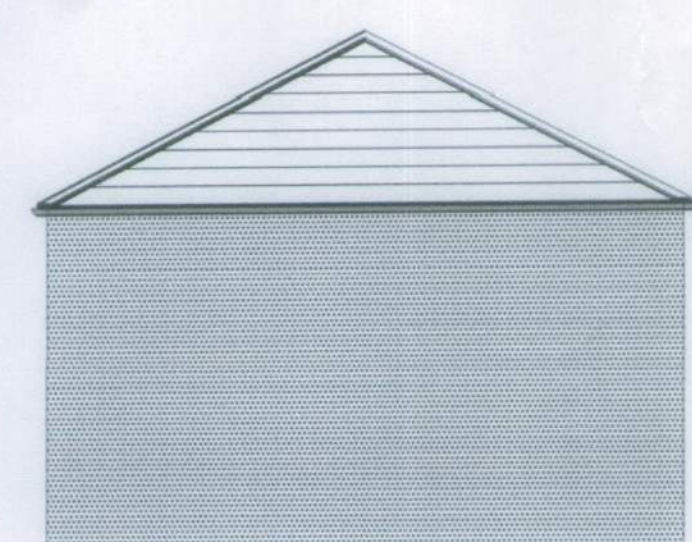
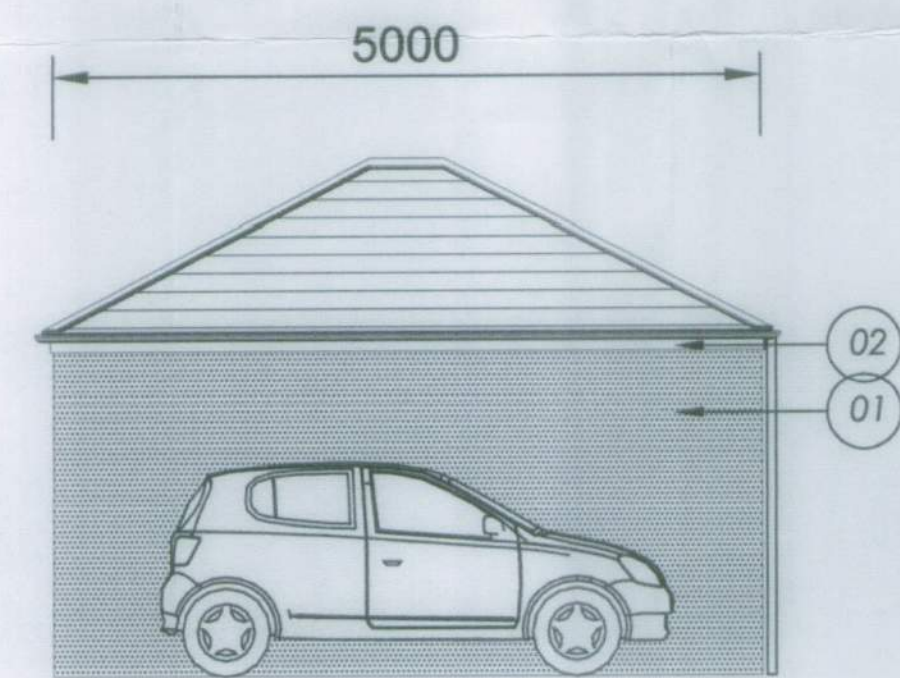


Proposed Materials		
Ref	Description	Proposal
01	Exterior Wall Render	Timber Frame/ Ext Block Render
02	Facsia	To Match Existing House
03	Roof Slate	To Match Existing House
04	Garage Door	Hardwood (Colour/ Type TBC)
05	Grass Area	As Existing Landscape)
06	Block Paving	Colour/ Type TBC

May 14	Planning Issue	SF

Fletcher & COMPANY

15 Longmeadow Drive,
Wilstead,
Bedfordshire,
MK45 3FB
t : 01234 743050
t : 07974 388669
e: safletcher@me.com

CLIENT
Mr & Mrs Hazzard
91 North Lane
East Preston

PROJECT
Proposed Extension & Garage

DRAWING
Site Plans
Elevations of Garage Block
Planning Issue

SCALE: 1/50 DATE: May 14 DRAWN: CHECKED:

2001-1	PL0109	A
--------	--------	---