



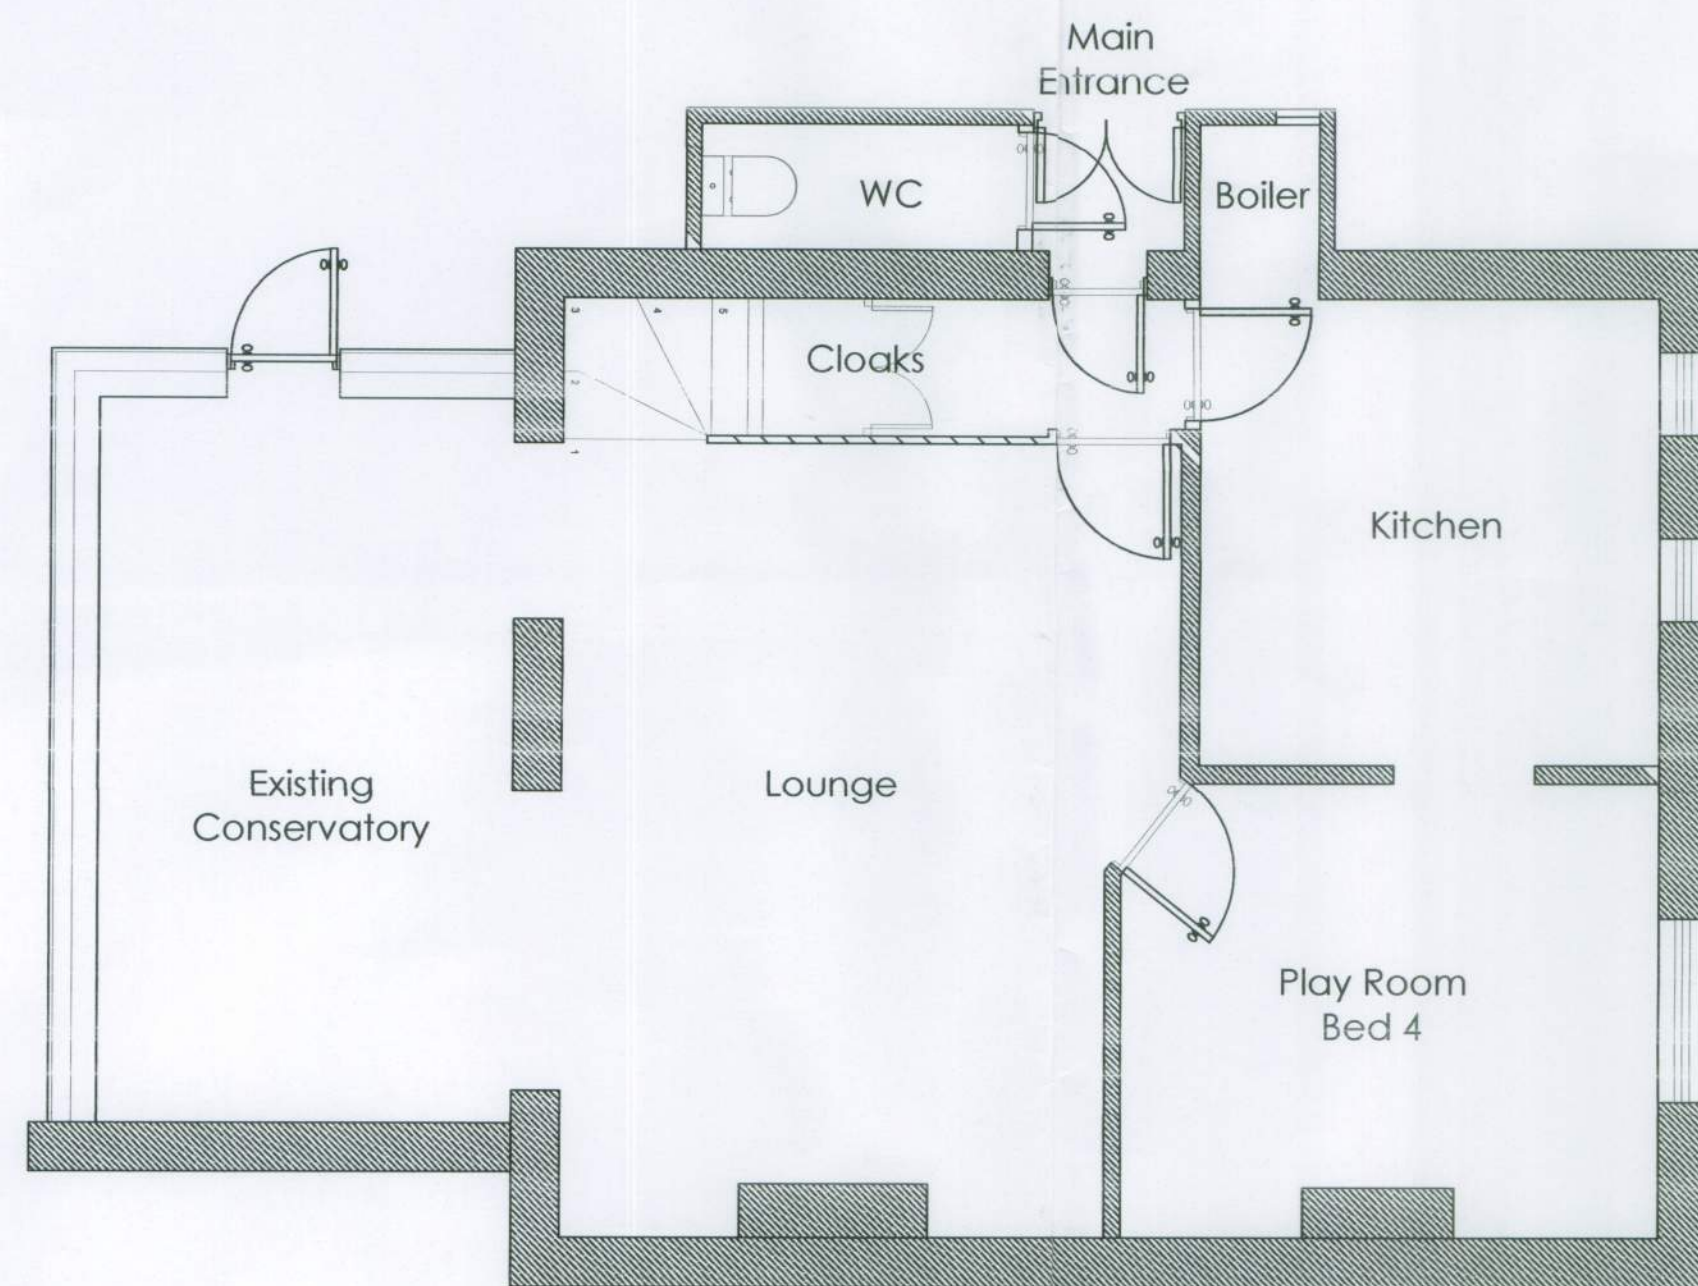


Ground Floor Plan
as existing - Scale 1:50

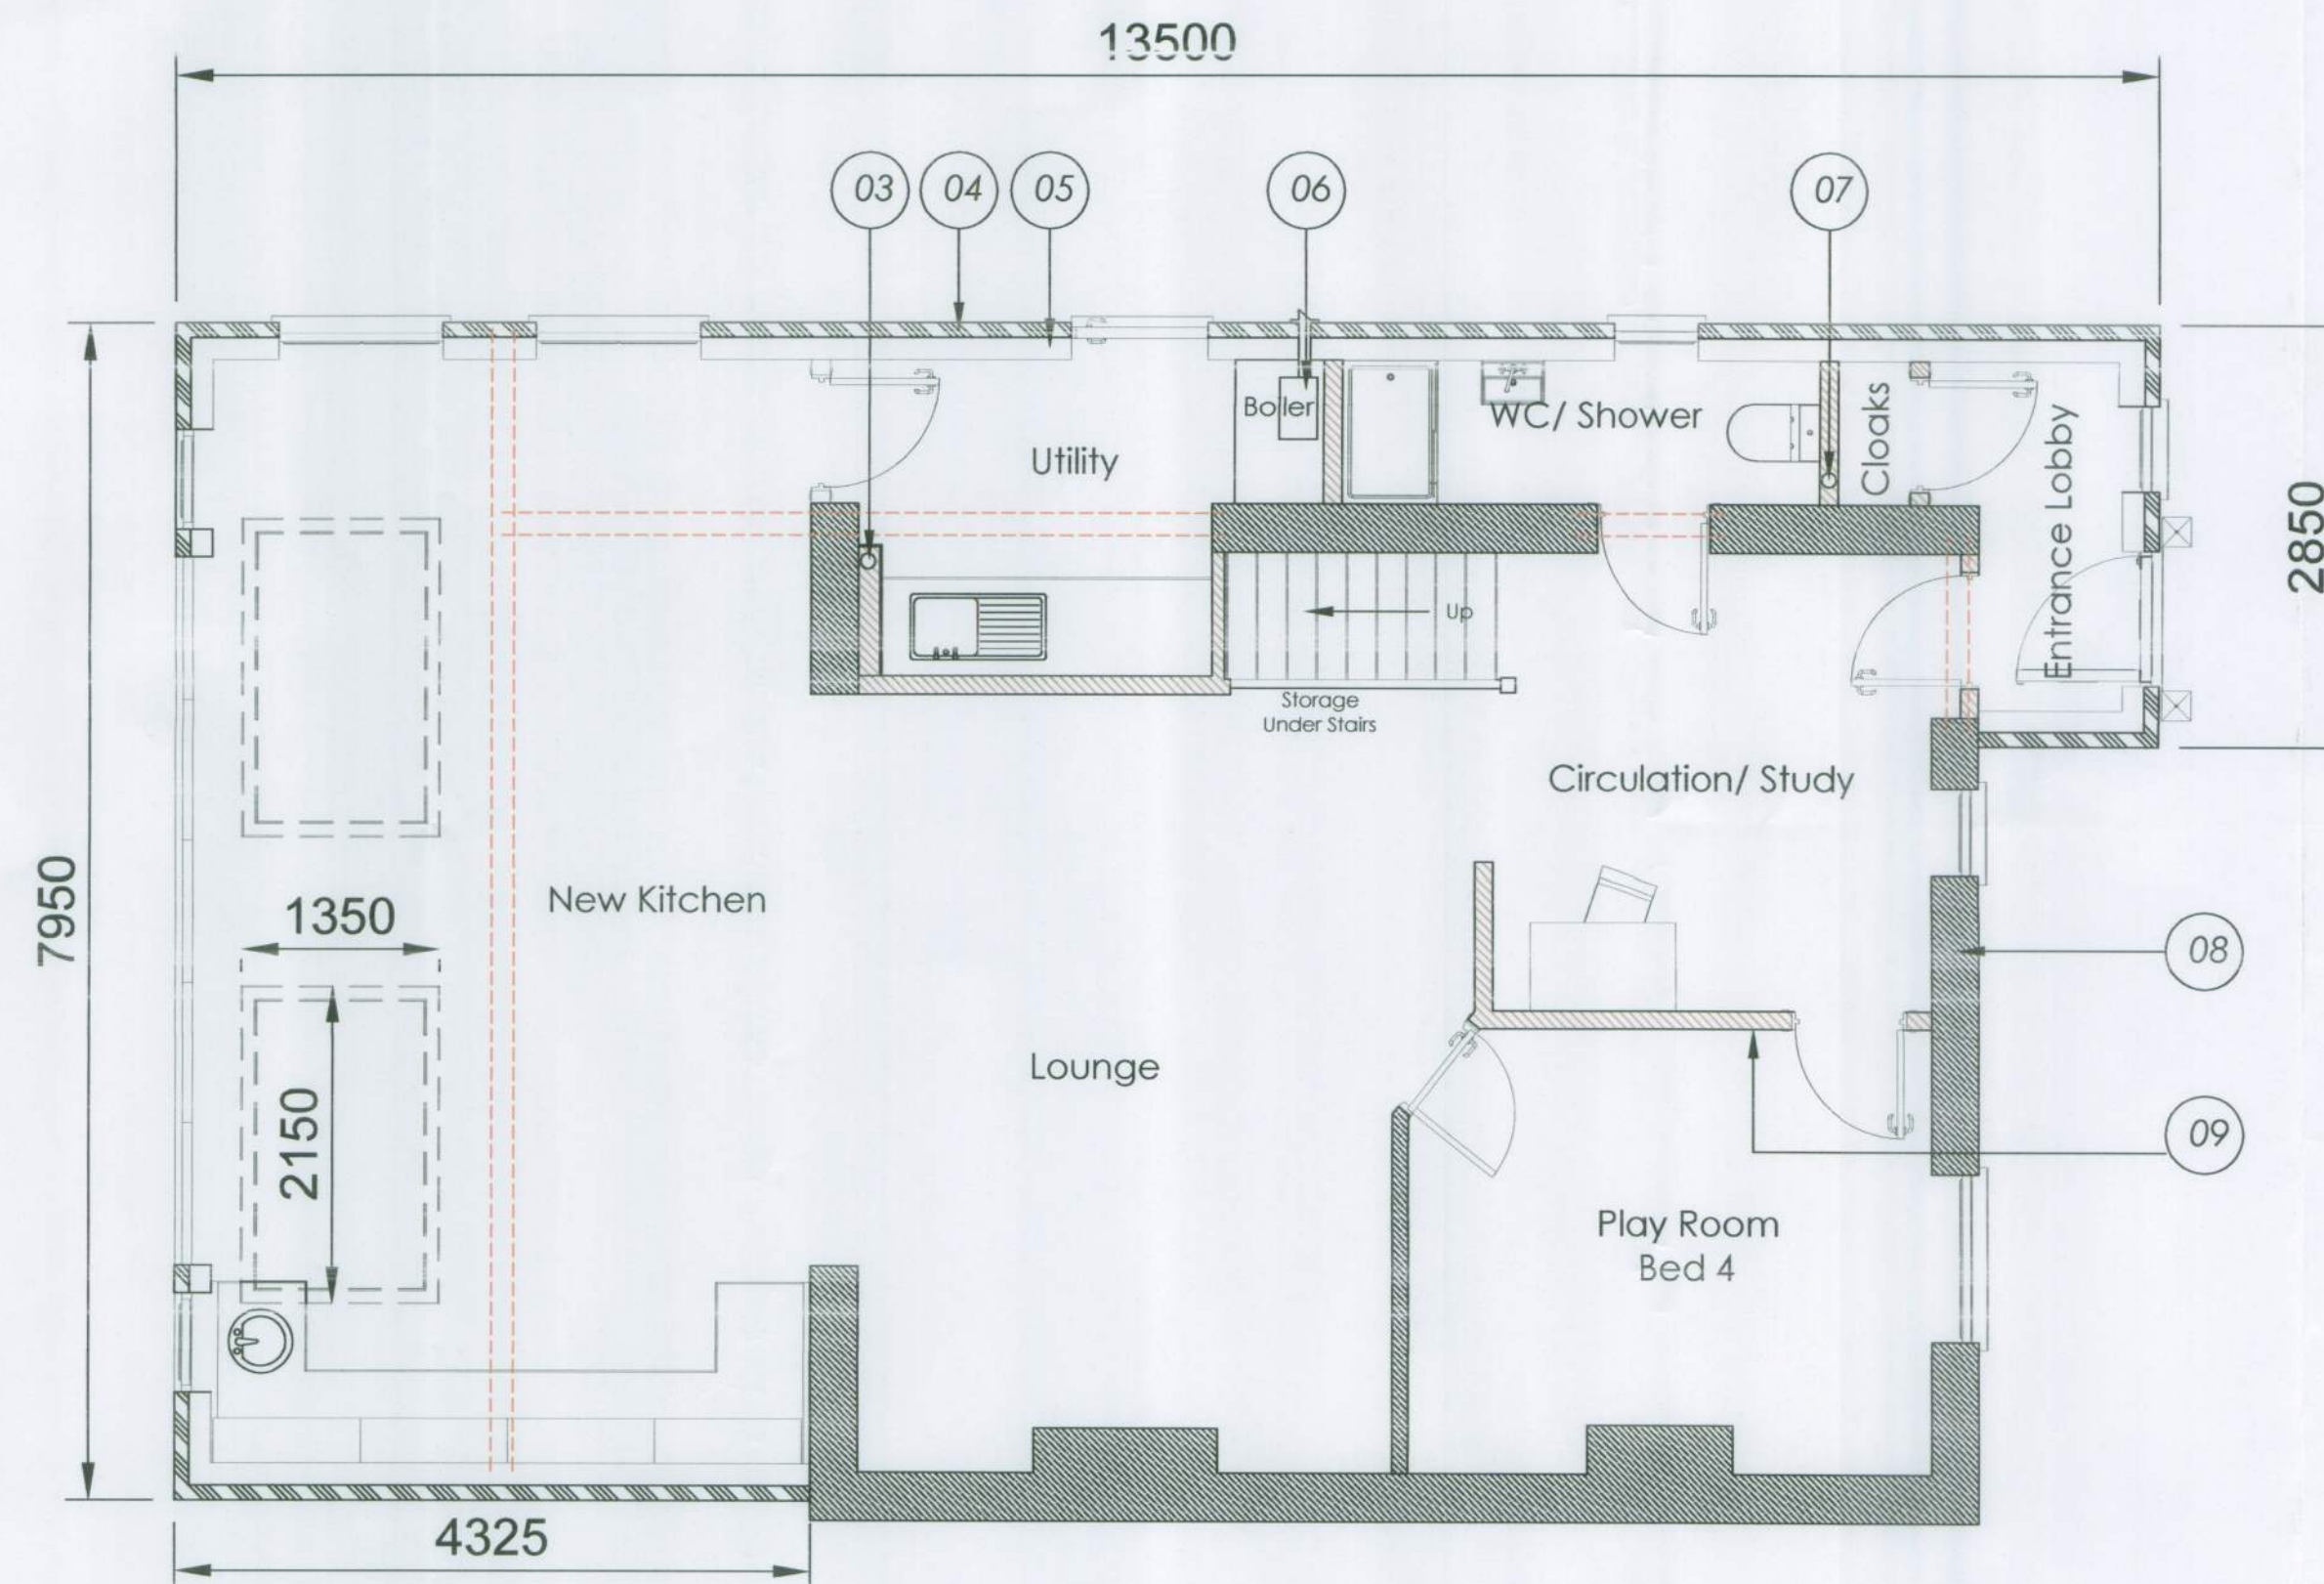


Ground Floor Plan
as proposed - Scale 1:50

Proposed Materials

Ref	Description	Proposal
01	Roof Light	Aluminum
02	Roof Covering	Grey Seamless Roof Coating
03	SVP	UPVC
04	Concrete Block	Rendered Finish (as existing)
05	Timber Frame Construction	Plasterboard Finish Internally
06	Flue Terminal	Metal/ Galvanised
07	Air Admittance	UPVC
08	Original Solid Wall	Rendered Finish (in white)
09	Gypwall Metal Stud	Plasterboard Finish Internally
10	RSJ (Indicative Position)	Universal Beam (Steel)

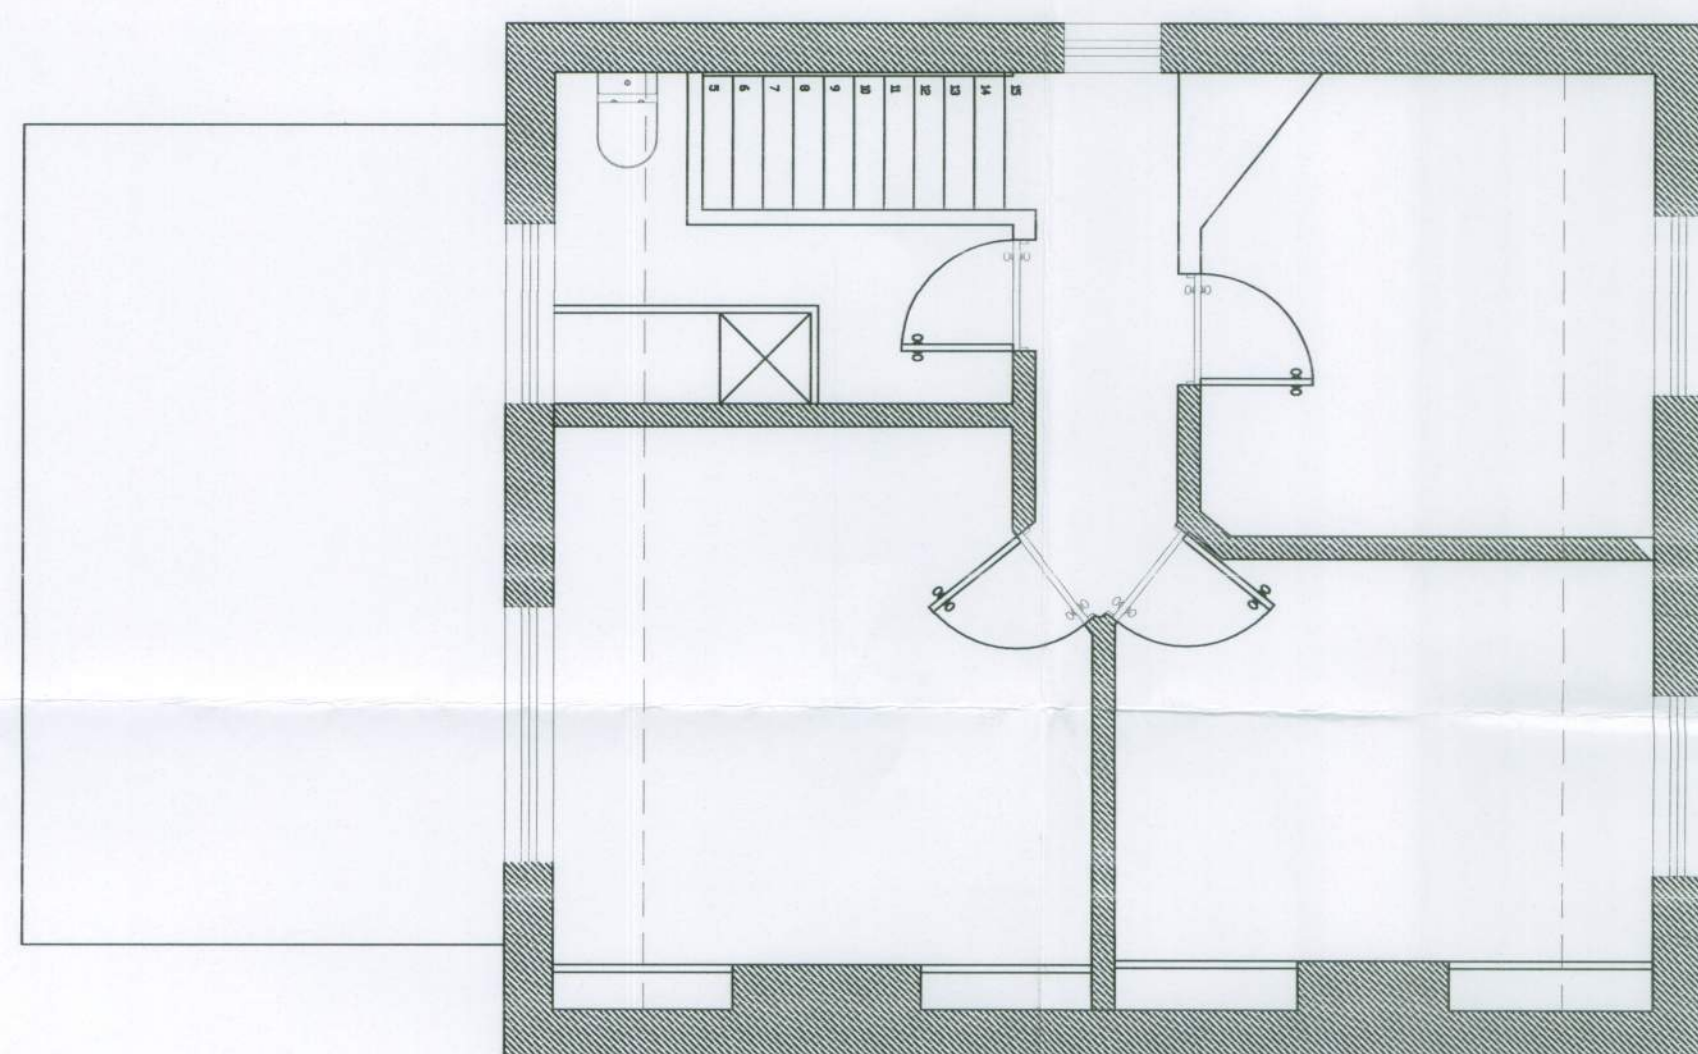

First Floor Plan
as existing - Scale 1:50

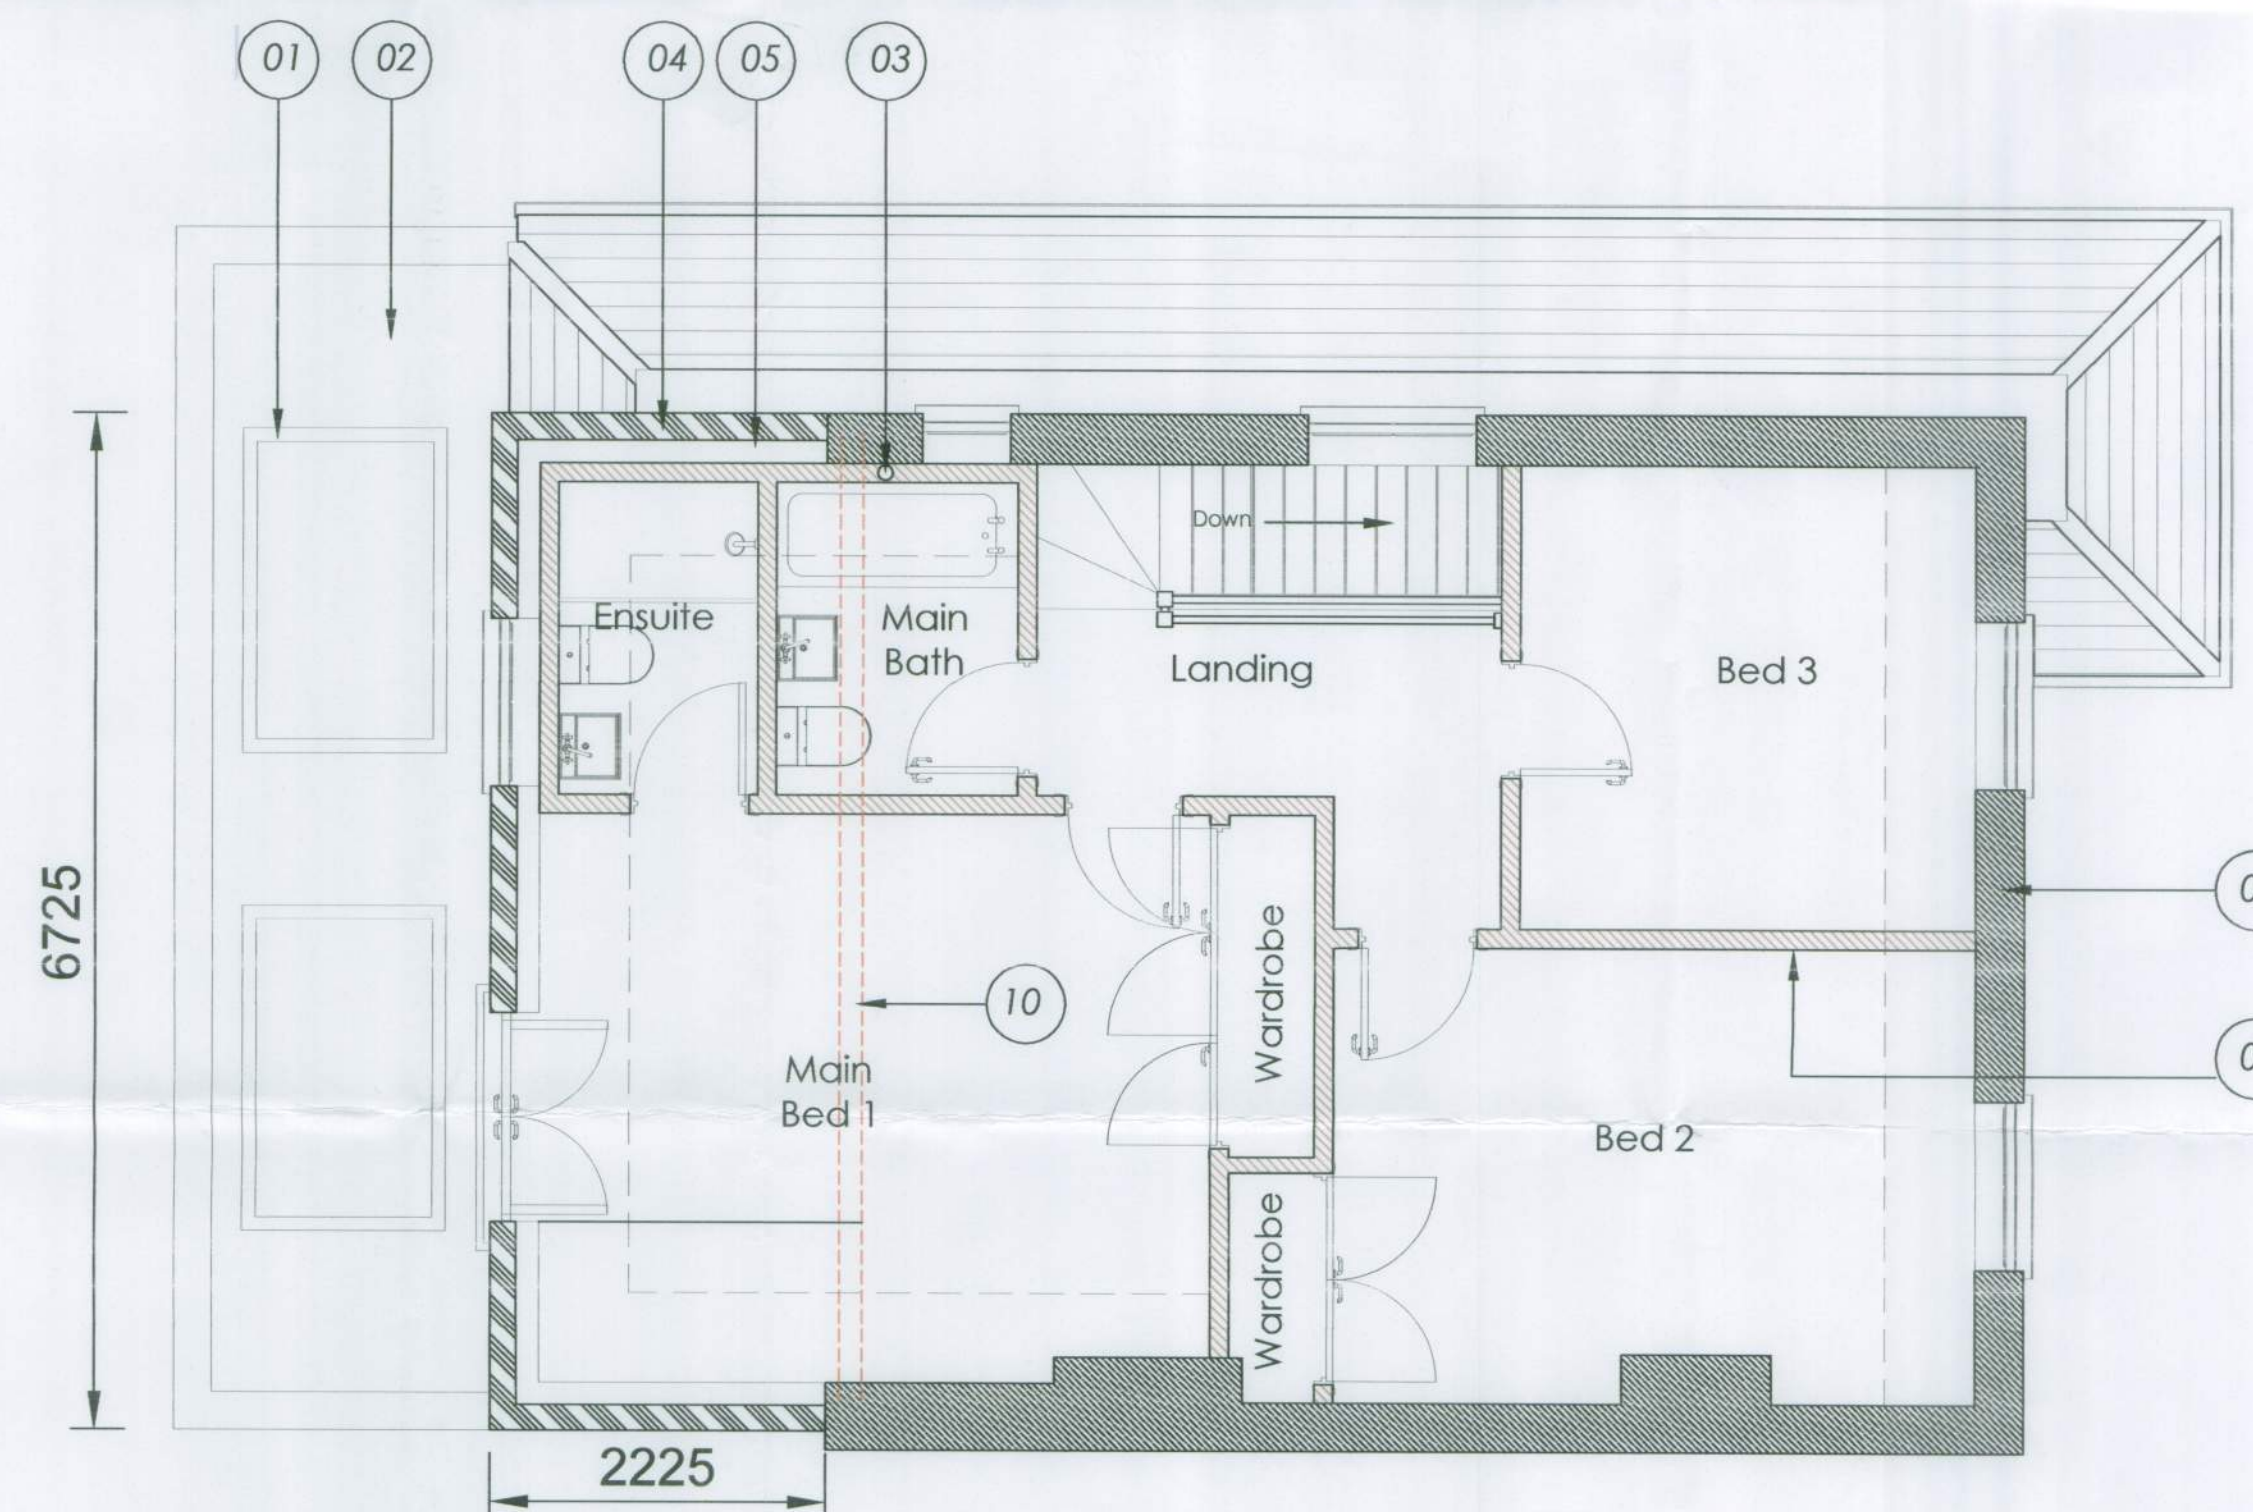

First Floor Plan
as proposed - Scale 1:50

May 14 Planning Issue SF

Fletcher & COMPANY

15 Longmeadow Drive,
Wilstead,
Bedfordshire,
MK45 3FB
t : 01234 743050
t : 07974 388669
e: safletcher@me.com

CLIENT
Mr & Mrs Hazzard
91 North Lane
East Preston

PROJECT
Proposed Extension & Garage

DRAWING
Plan View
Ground and First Level
Planning Issue

SCALE: 1/50 DATE: May 14 DRAWN: CHECKED:

2001-1 PL0108 A

Fletcher & COMPANY (Properties) Limited - Registered in England No 3261565