




North Facing Elevation (Perspective View)
as Proposed

South Facing Elevation (Perspective View)
as Proposed

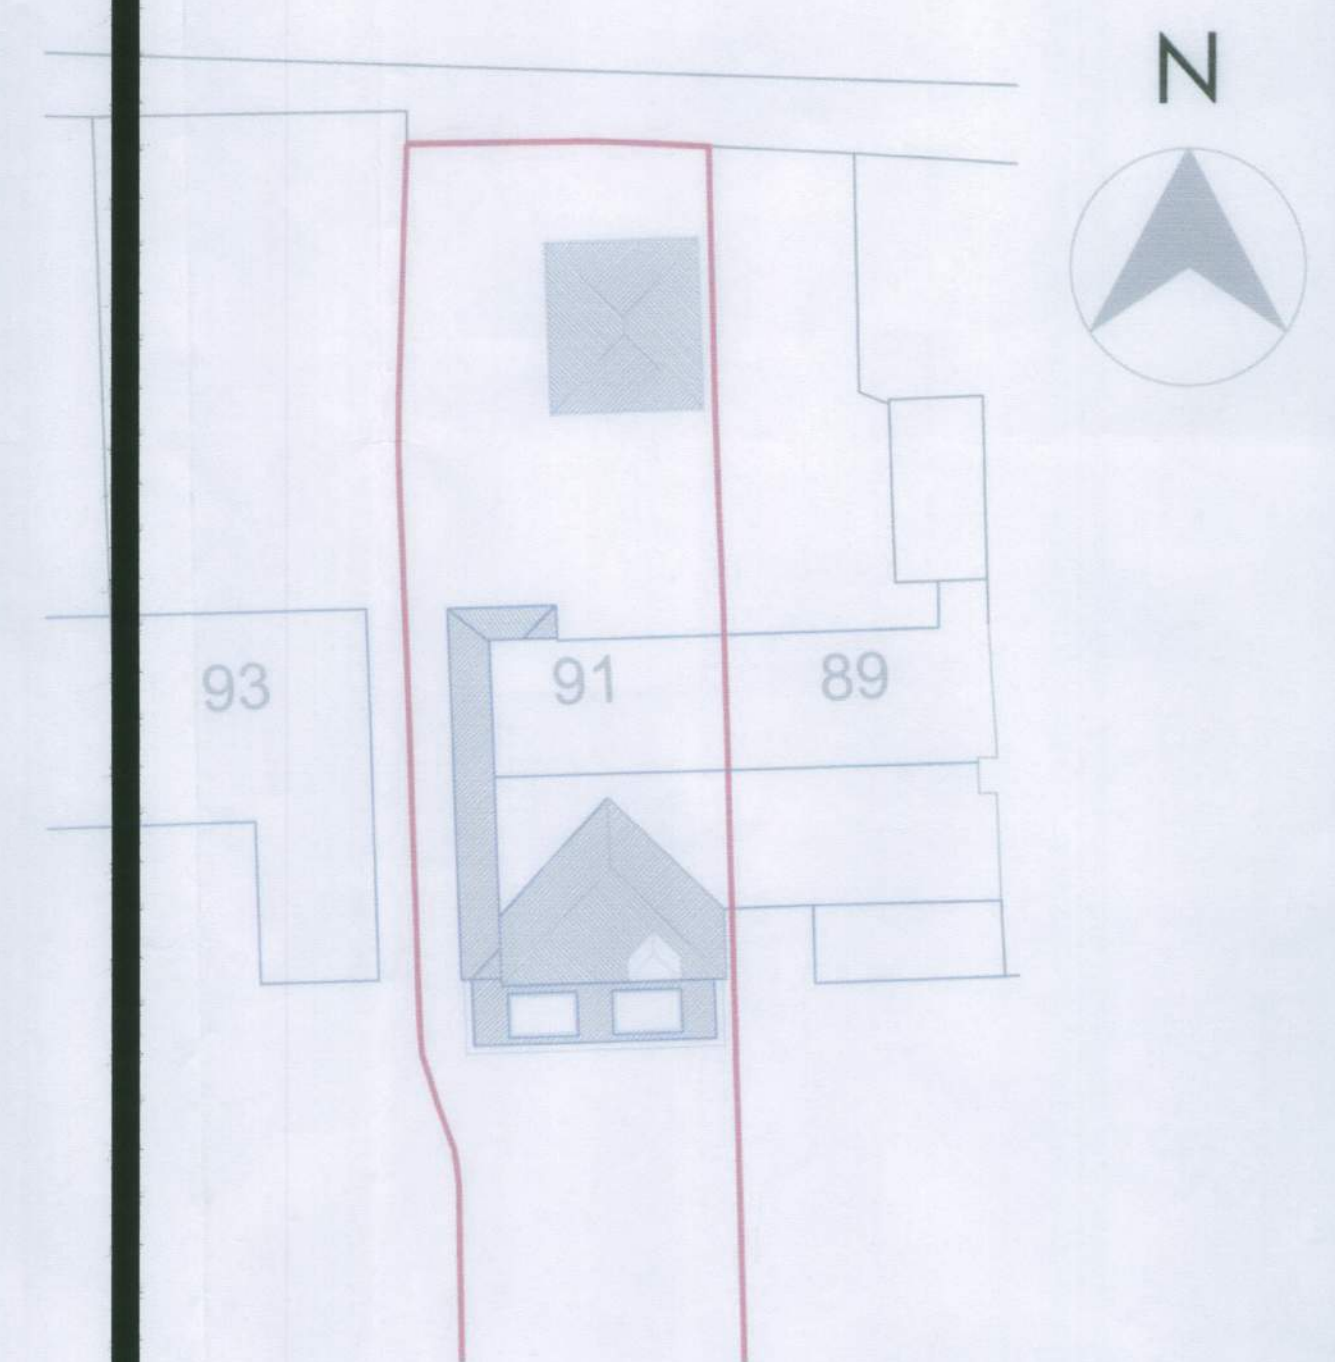

Site Plan
as Proposed - Scale 1:200

West Facing Elevation (Perspective View)
as Proposed

MAY/14	Planning Issue	SF

Fletcher & COMPANY

15 Longmeadow Drive,
Wilstead,
Bedfordshire,
MK45 3FB
t : 01234 743050
t : 07974 388669
e: saffletcher@me.com

CLIENT
Mr & Mrs Hazzard
91 North Lane
East Preston

PROJECT
Proposed Extension & Garage

DRAWING

Elevations
Perspective View
Planning Issue

SCALE: NTS DATE: May 14 DRAWN: CHECKED:

2001-1	PL0110	A
--------	--------	---

Fletcher & COMPANY (Properties) Limited - Registered in England No 3261585