

General Notes:
No dimensions to be scaled from drawing except for planning purposes.
The contractor should check all dimensions on site.



Existing East Elevation (front)
1:100 @ A1




Existing North Elevation (side)
1:100 @ A1


0m 1.0m 2.0m 3.0m 4.0m 5.0m



Existing West Elevation (rear)
1:100 @ A1

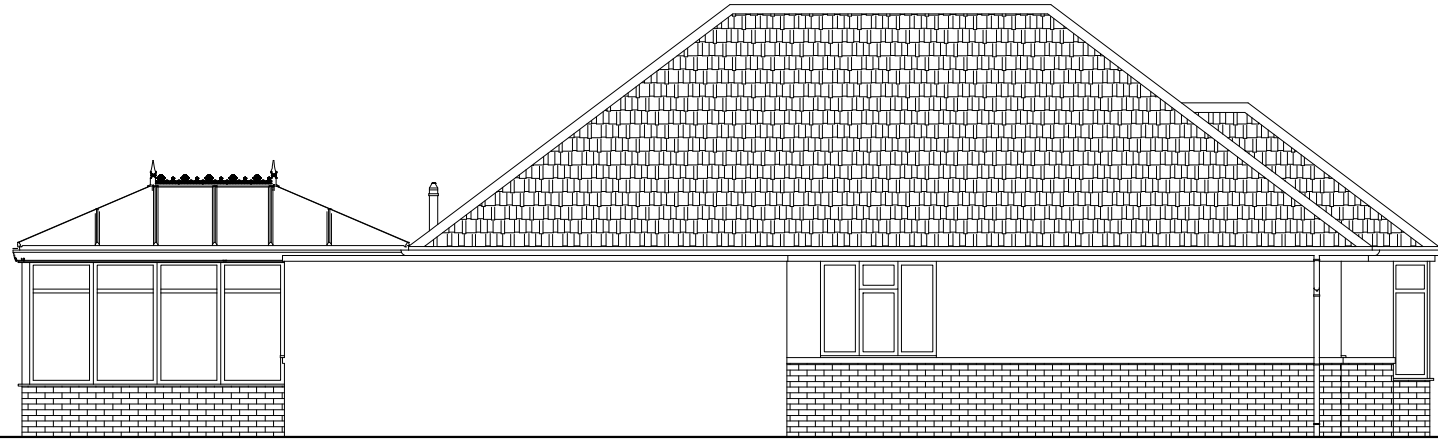

Existing South Elevation (side)
1:100 @ A1

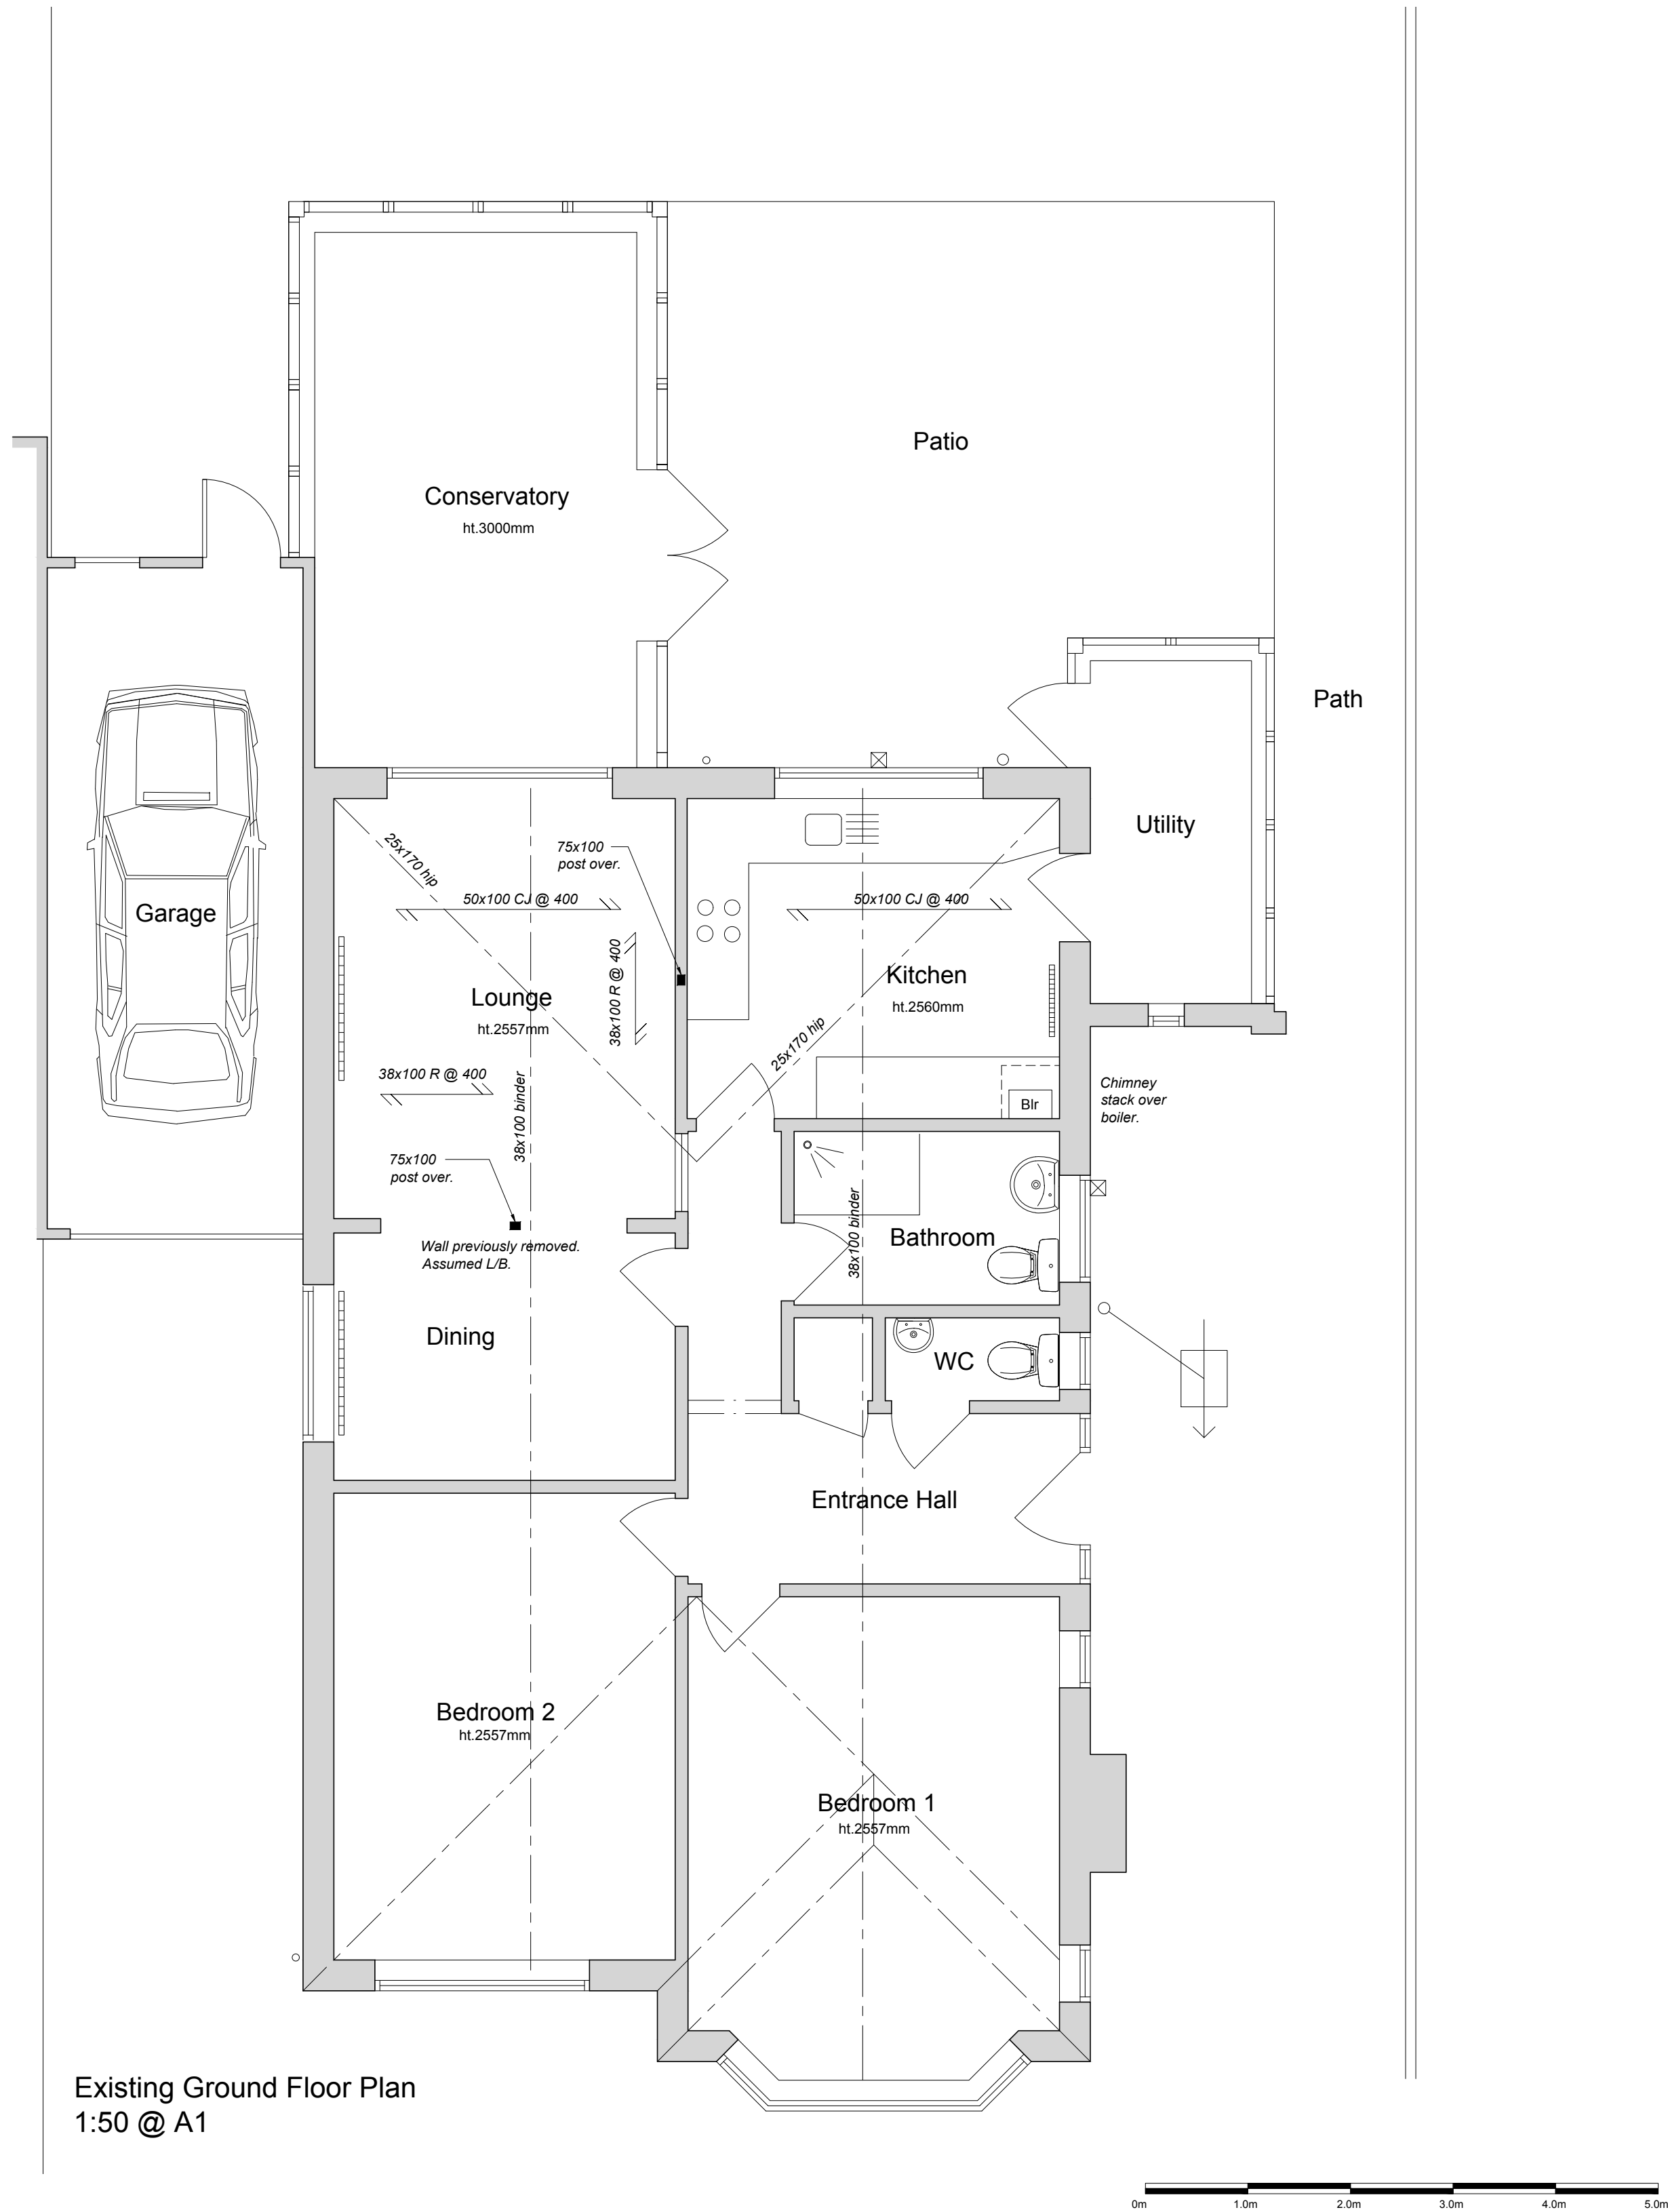

Existing Ground Floor Plan
1:50 @ A1

Revision	Date	Amendment
Peter Davey Ltd construction consultants 49 Park Drive Rustington West Sussex BN16 3DY Tel: 01903 773105 Mob: 07941 402217 Email: peterdavey67@btinternet.com		
Client		
Mr & Mrs Roberts		
Project		
Extension at		
41 The Roystons		
East Preston		
BN16 2TS		
Drawing Title		
Existing Plans & Elevations		
Drawn	Date	
pd	May 25	
Scale	1:50, 1:100 @ A1 (1:100, 1:200 @ A1)	
Drawing Number	Revision	
0444 / 100		-