



PROPOSED NEW GARAGE
2 ELM AVENUE
EAST PRESTON

SHEET: PLANS + ELEVATIONS


CLIENTS: BROWN/HAMMUD
DATE: 03/09/2012
DRW NO: DS/03/BH
DRAWN: M. NAISH.
SCALE: 1:50 + 1:100

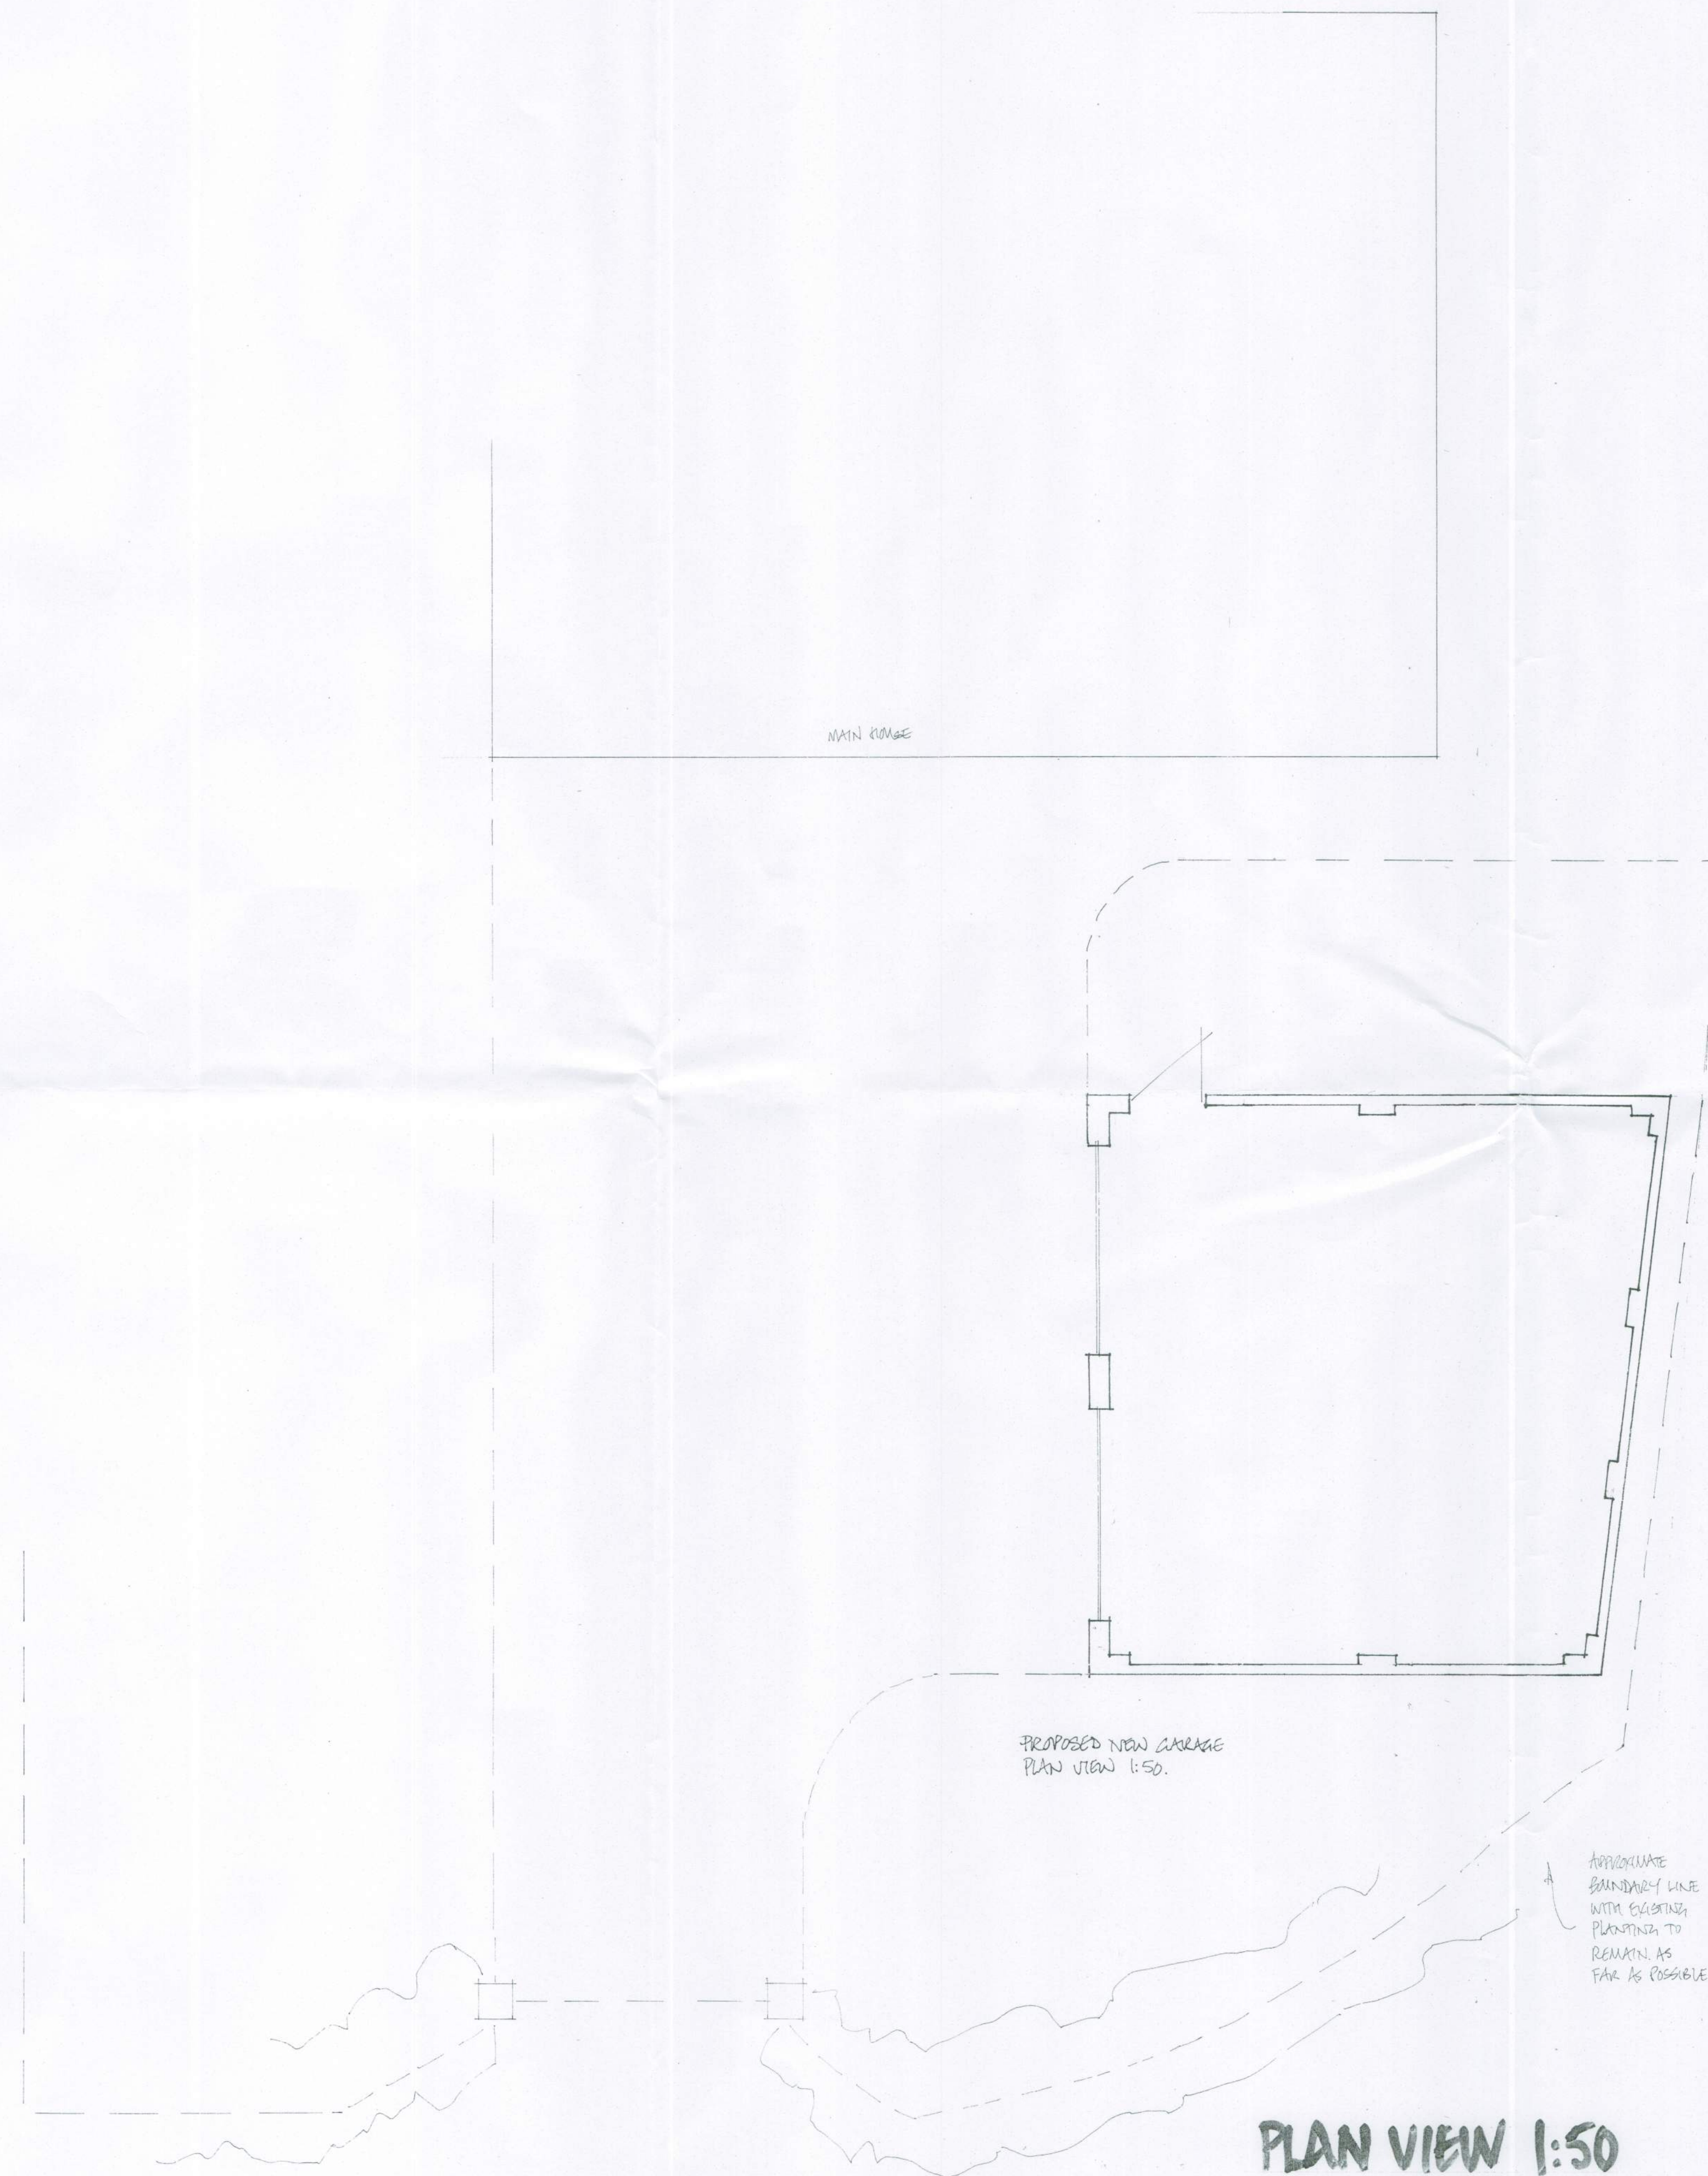


1:100

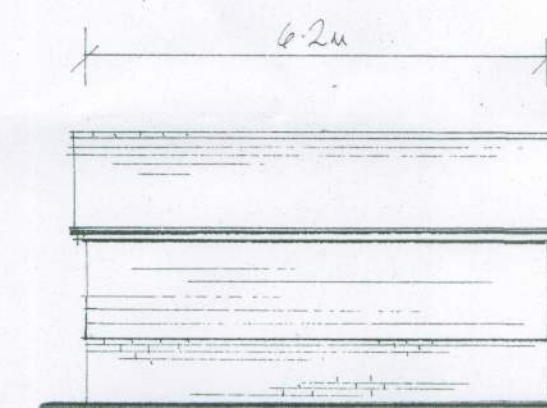


NORTH ELEVATION

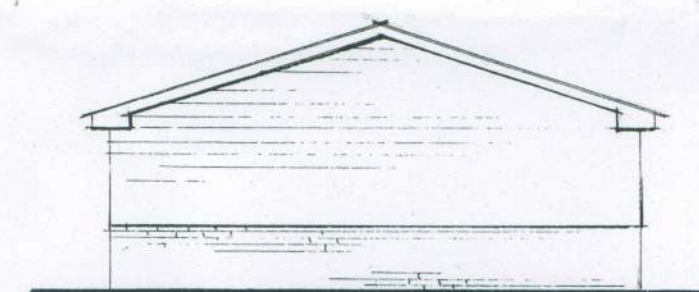

WEST ELEVATION

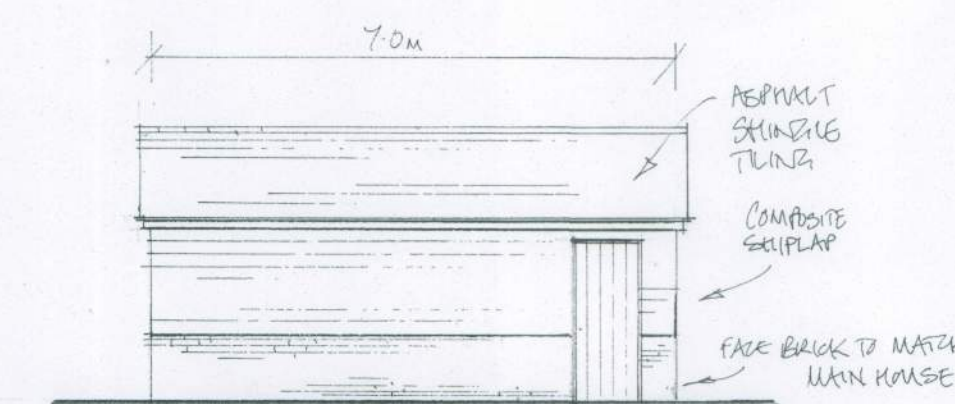

SOUTH ELEVATION

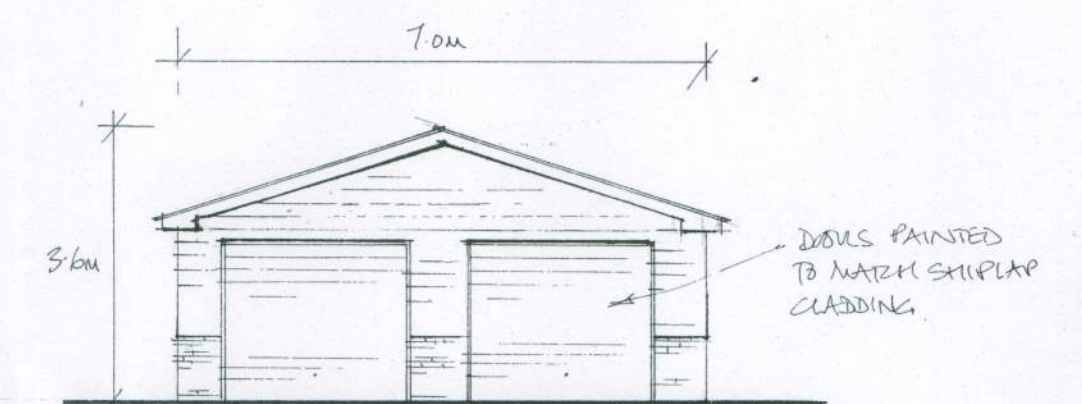

EAST ELEVATION