


18

Seventeen

2

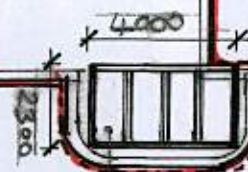

POSITION OF PROPOSED
GLAZED CANOPY.

19


21

M A N O R R O A D

2


BLOCK/ROOF PLAN

1: 200

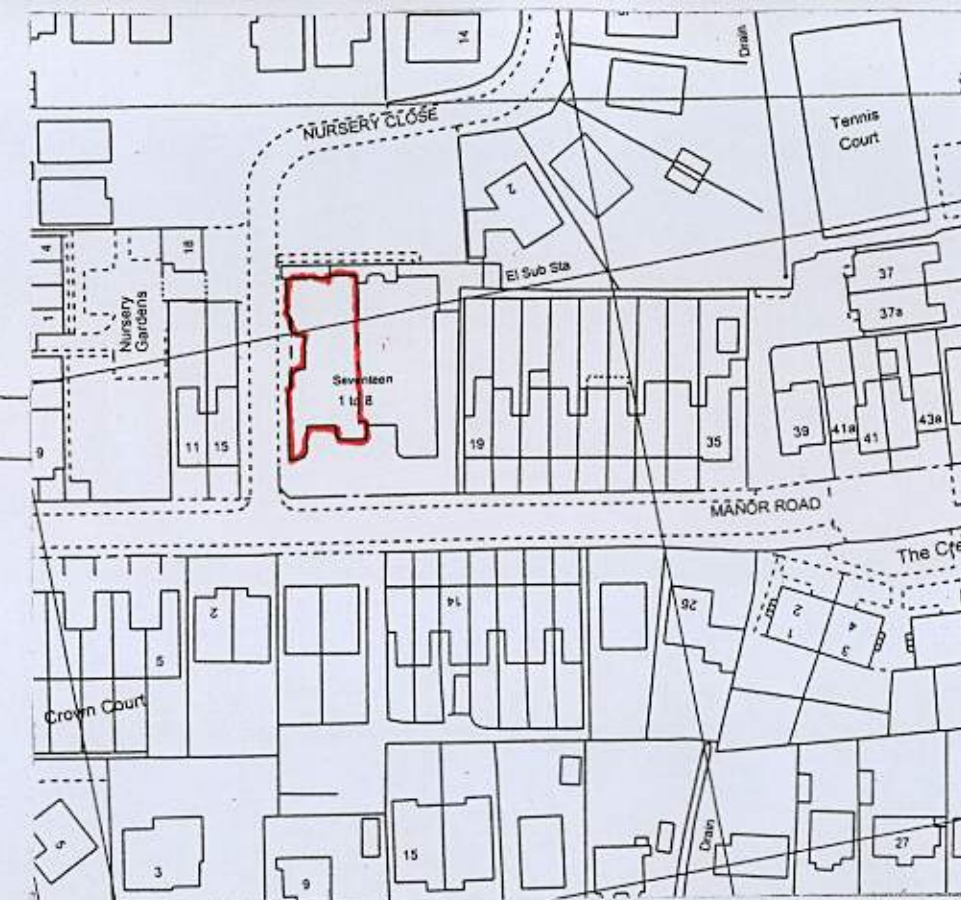

1 SITE LOCATION PLAN

1: 1250

 

Client: Mr & Mrs K Booth.

Project: Proposed Glazed Canopy to
Roof Terrace of:
2 Seventeen,
Manor Road,
East Preston.
Littlehampton,
West Sussex.
BN16 1FG.

Drawing: Site Location Plan,
Block/Roof Plan.

Scale: 1:1250, 1:200.

Drawing Number: P/01.