


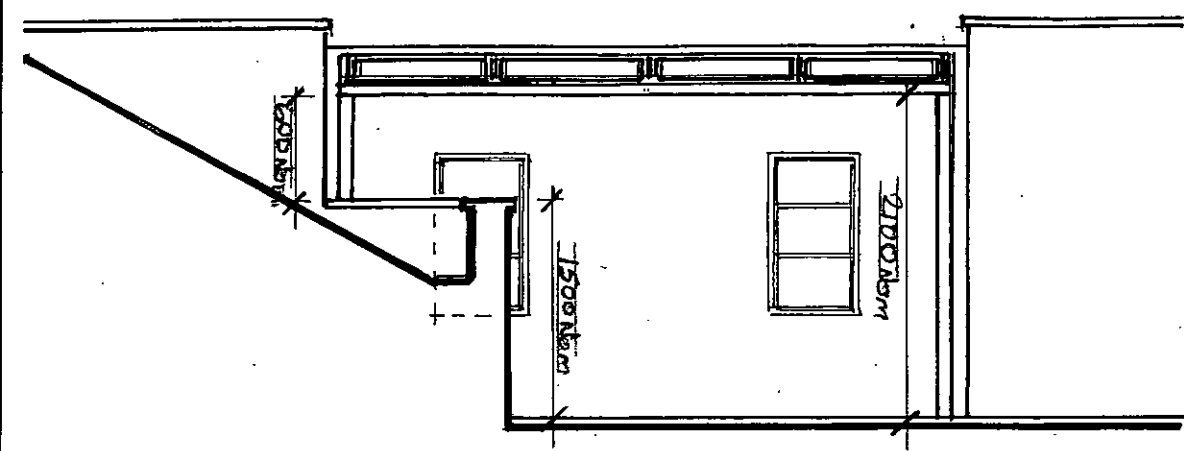
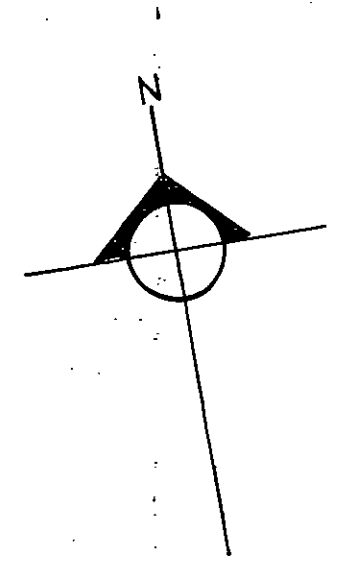


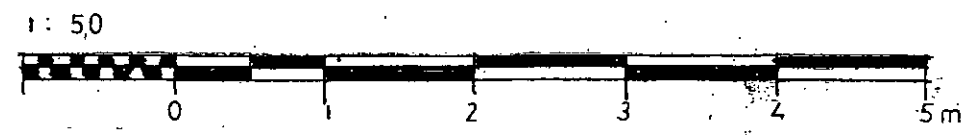


3 FRONT (north) ELEVATION
as proposed 1:50

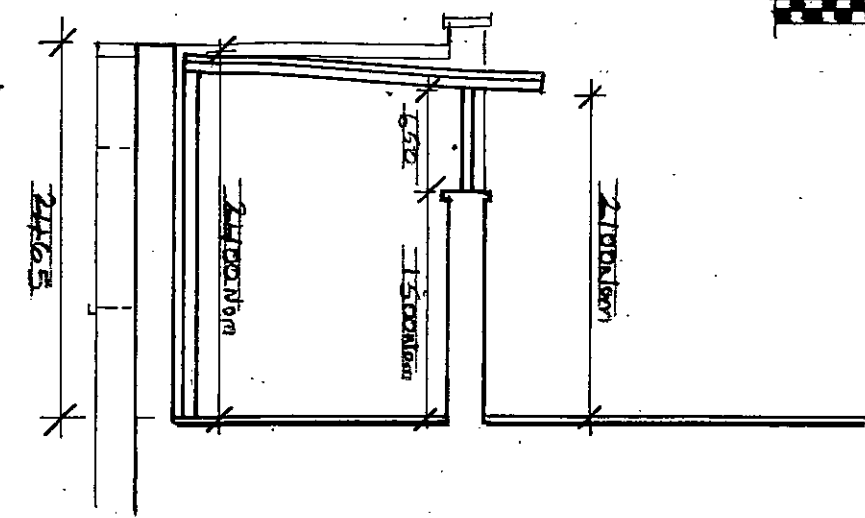

4 SIDE (east) ELEVATION
as proposed 1:50

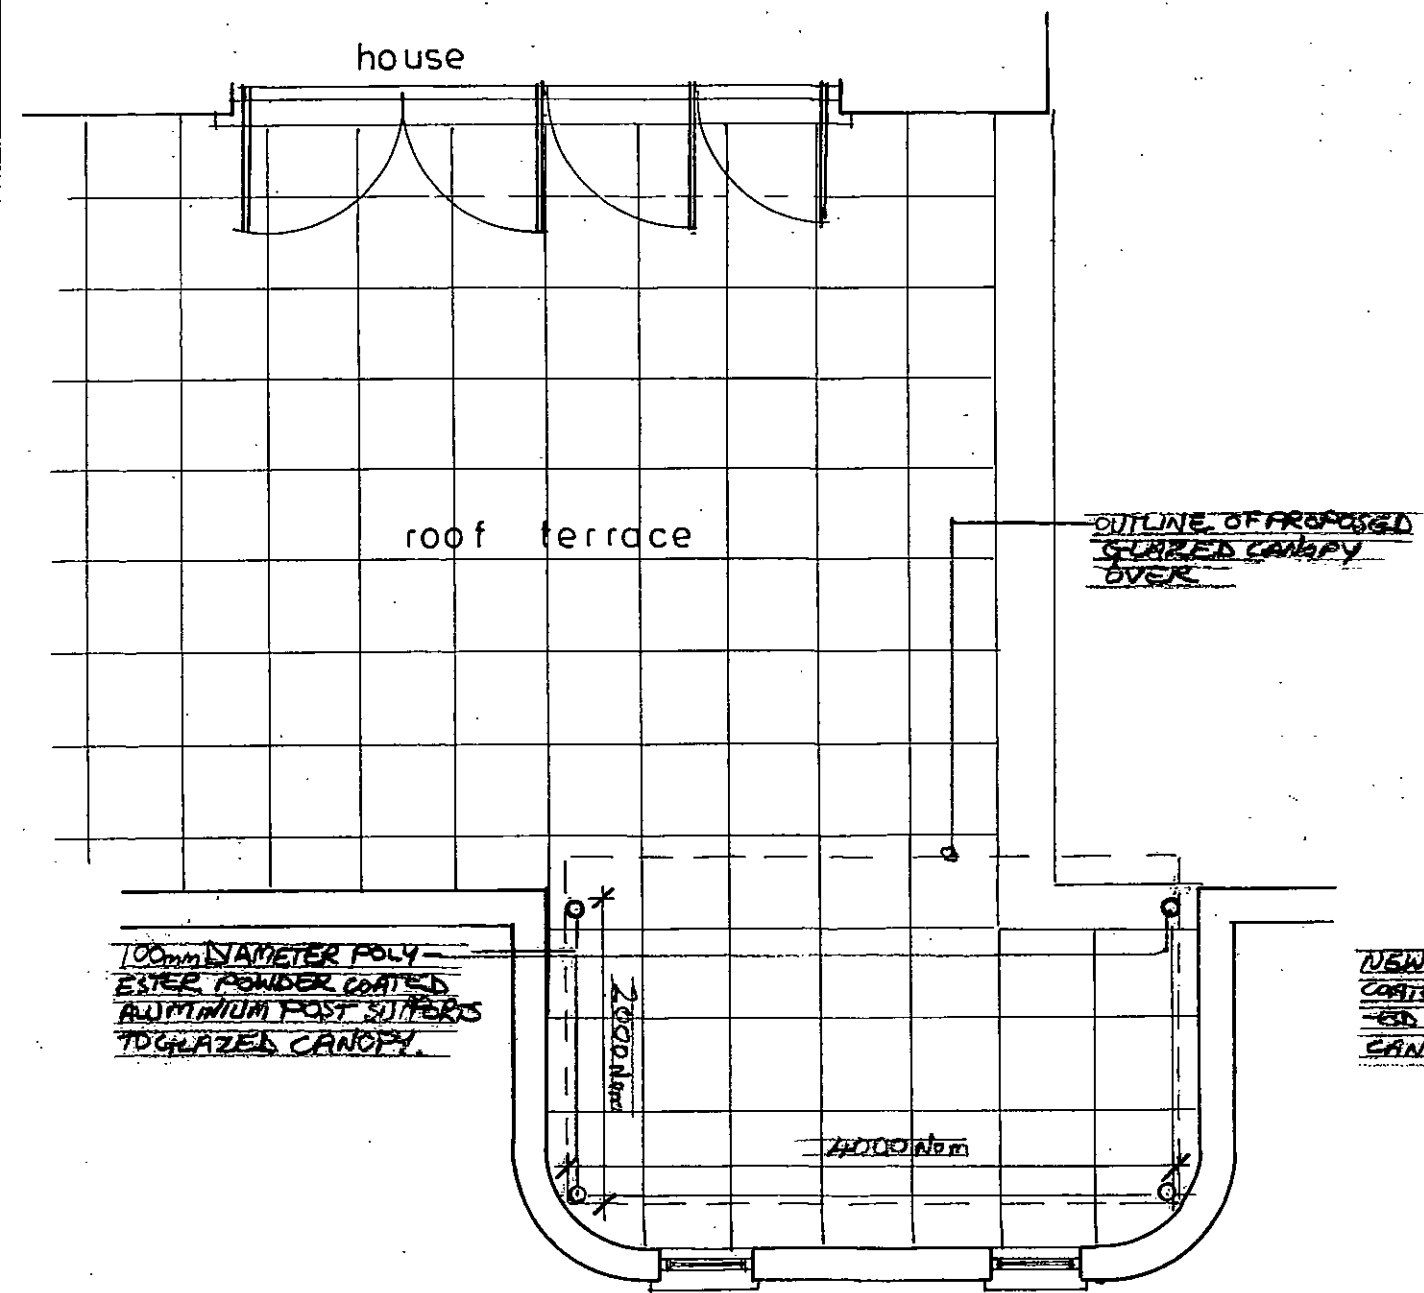


1 PLAN OF ROOF TERRACE
as proposed 1:50

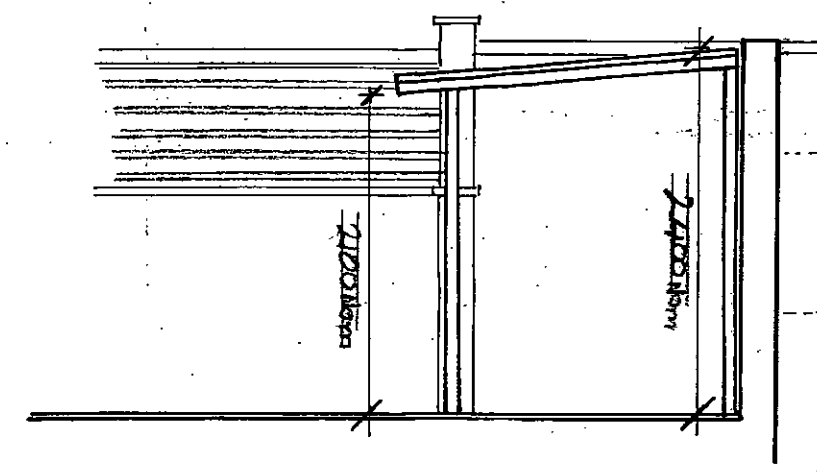

5 SIDE (west) ELEVATION
as proposed 1:50

NEW POLY-ESTER POWDER
COATED ALUMINIUM FRAMED
GLAZED ROOF
CANOPY

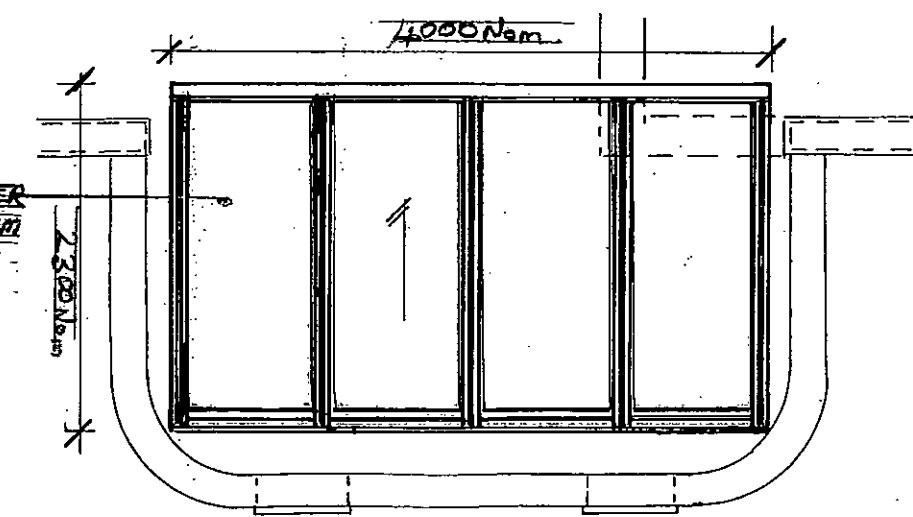

2 ROOF PLAN
as proposed 1:50

Client: Mr & Mrs K Booth.
Project: Proposed Glazed Canopy to
Roof Terrace of:
2 Seventeen,
Manor Road,
East Preston.
Littlehampton,
West Sussex.
BN16 1FG.

Drawing: Plans & Elevations.
(as proposed)

Scale: 1:50.

Drawing Number: P/03.