


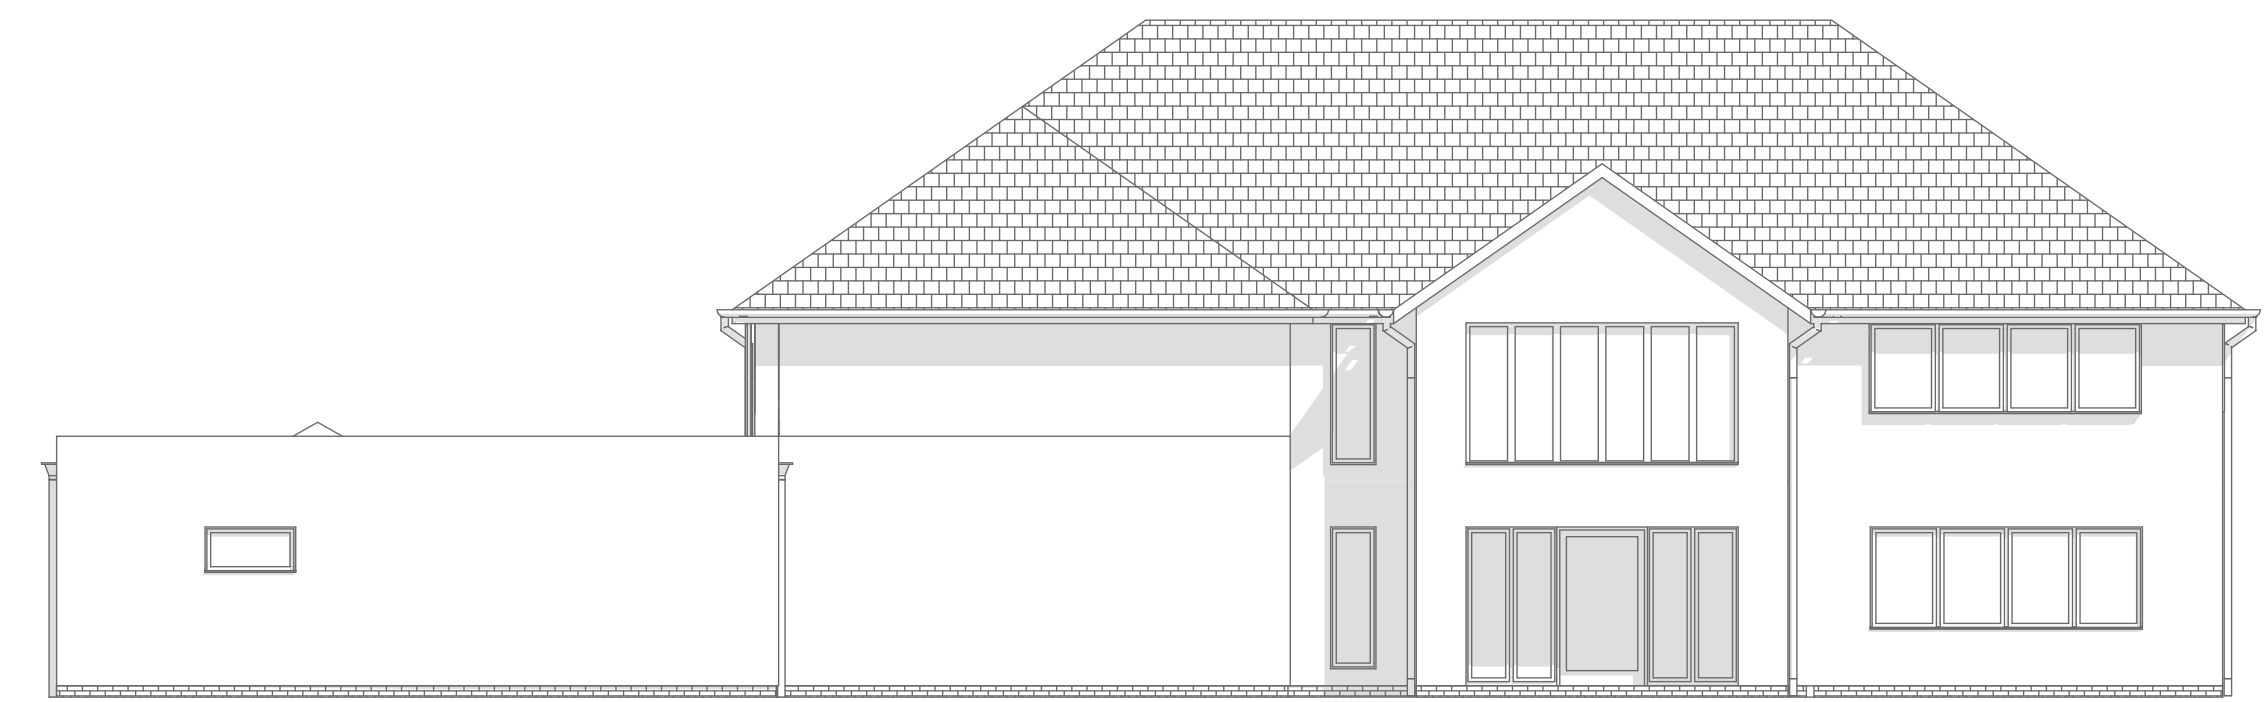


South Elevation	Elev	1:100
-----------------	------	-------




North Elevation	Elev
1:100	



East Elevation	Elev	1:100
----------------	------	-------

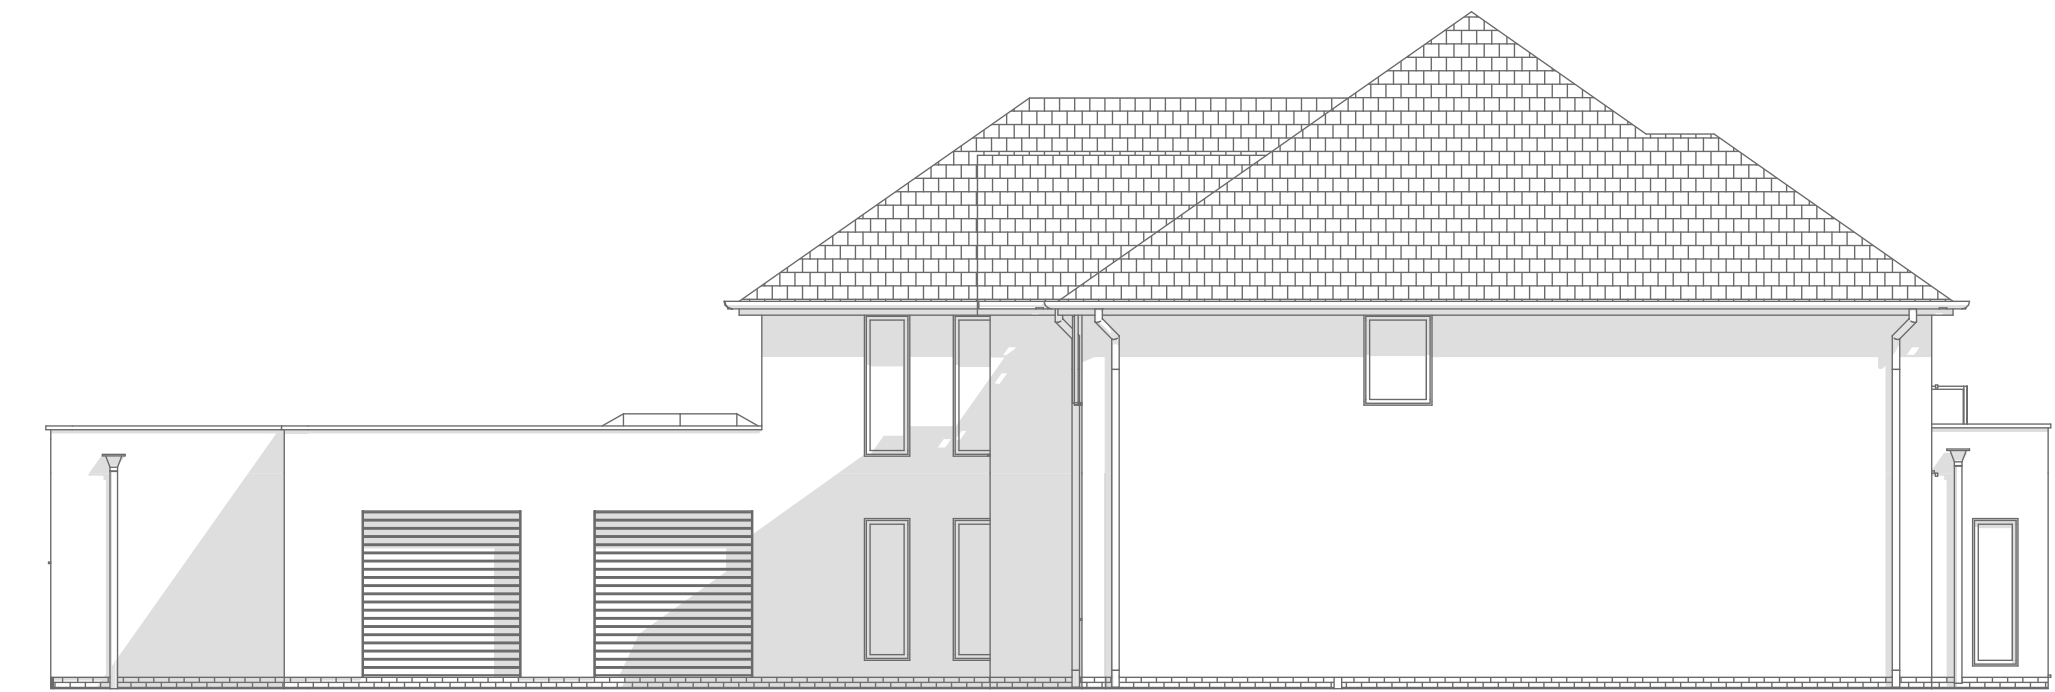


West Elevation	Elev	1:100
----------------	------	-------

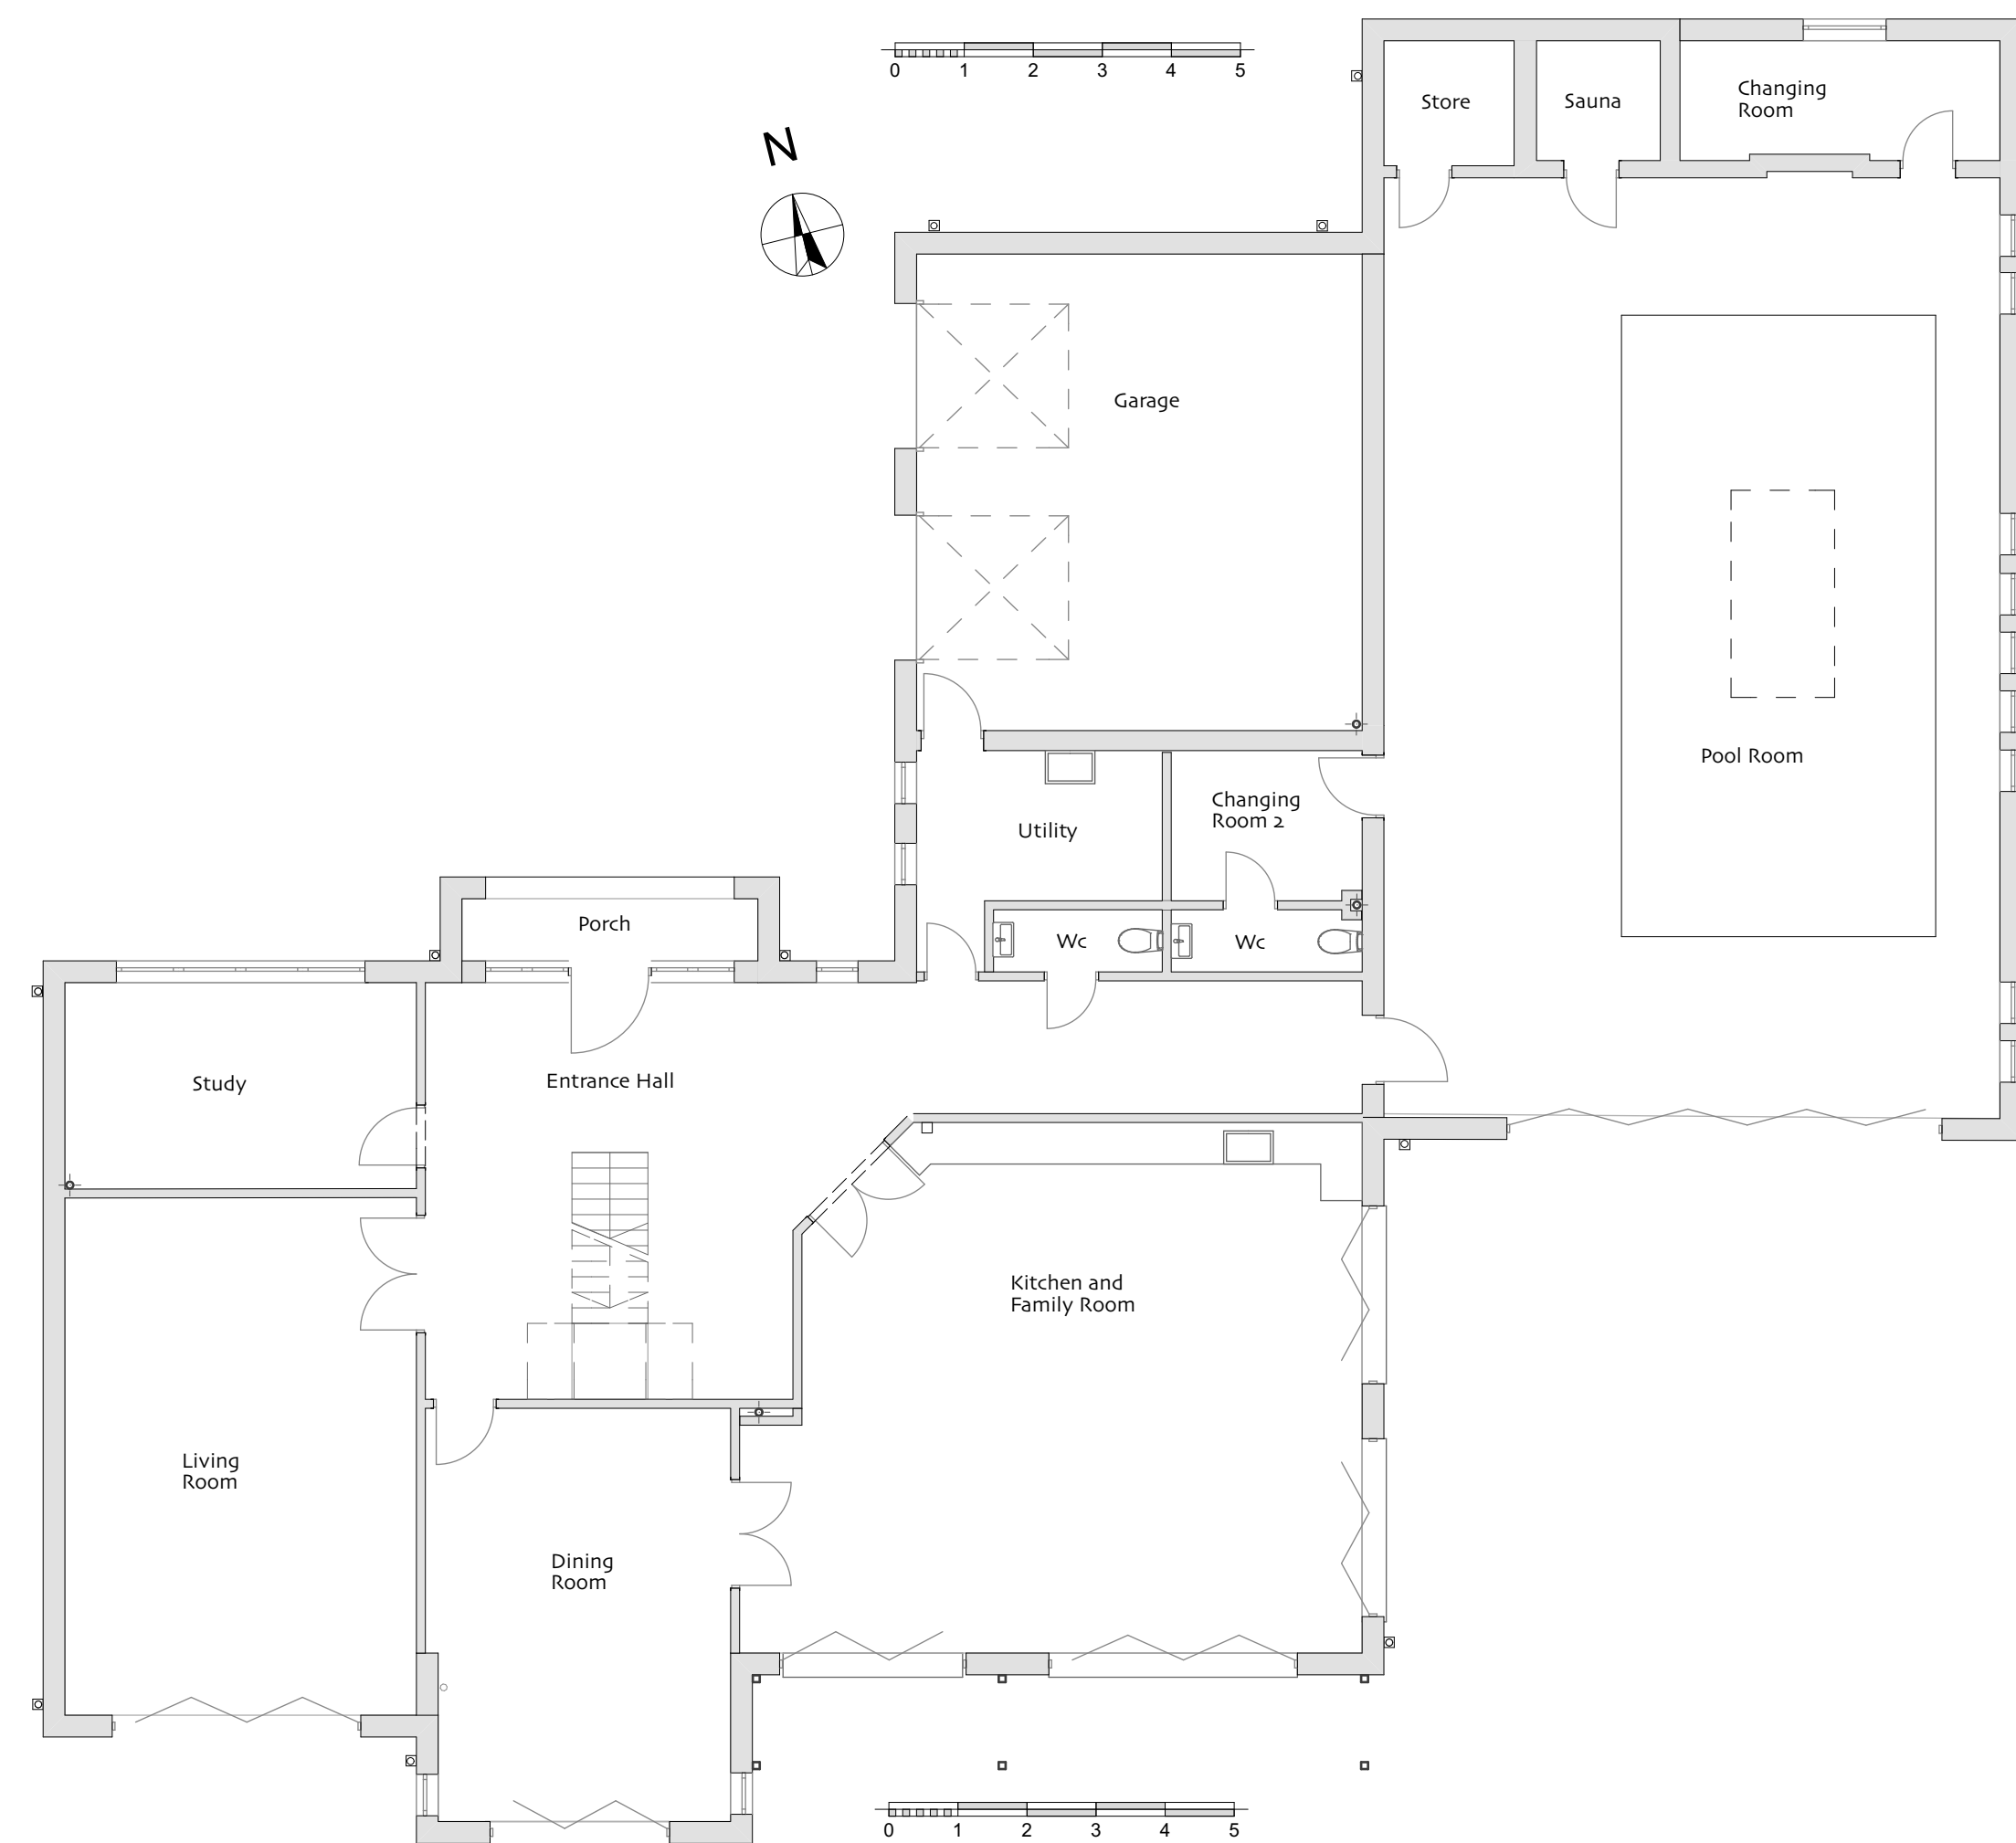


0. Ground Floor

3.	Roof Plan	1:200
----	-----------	-------

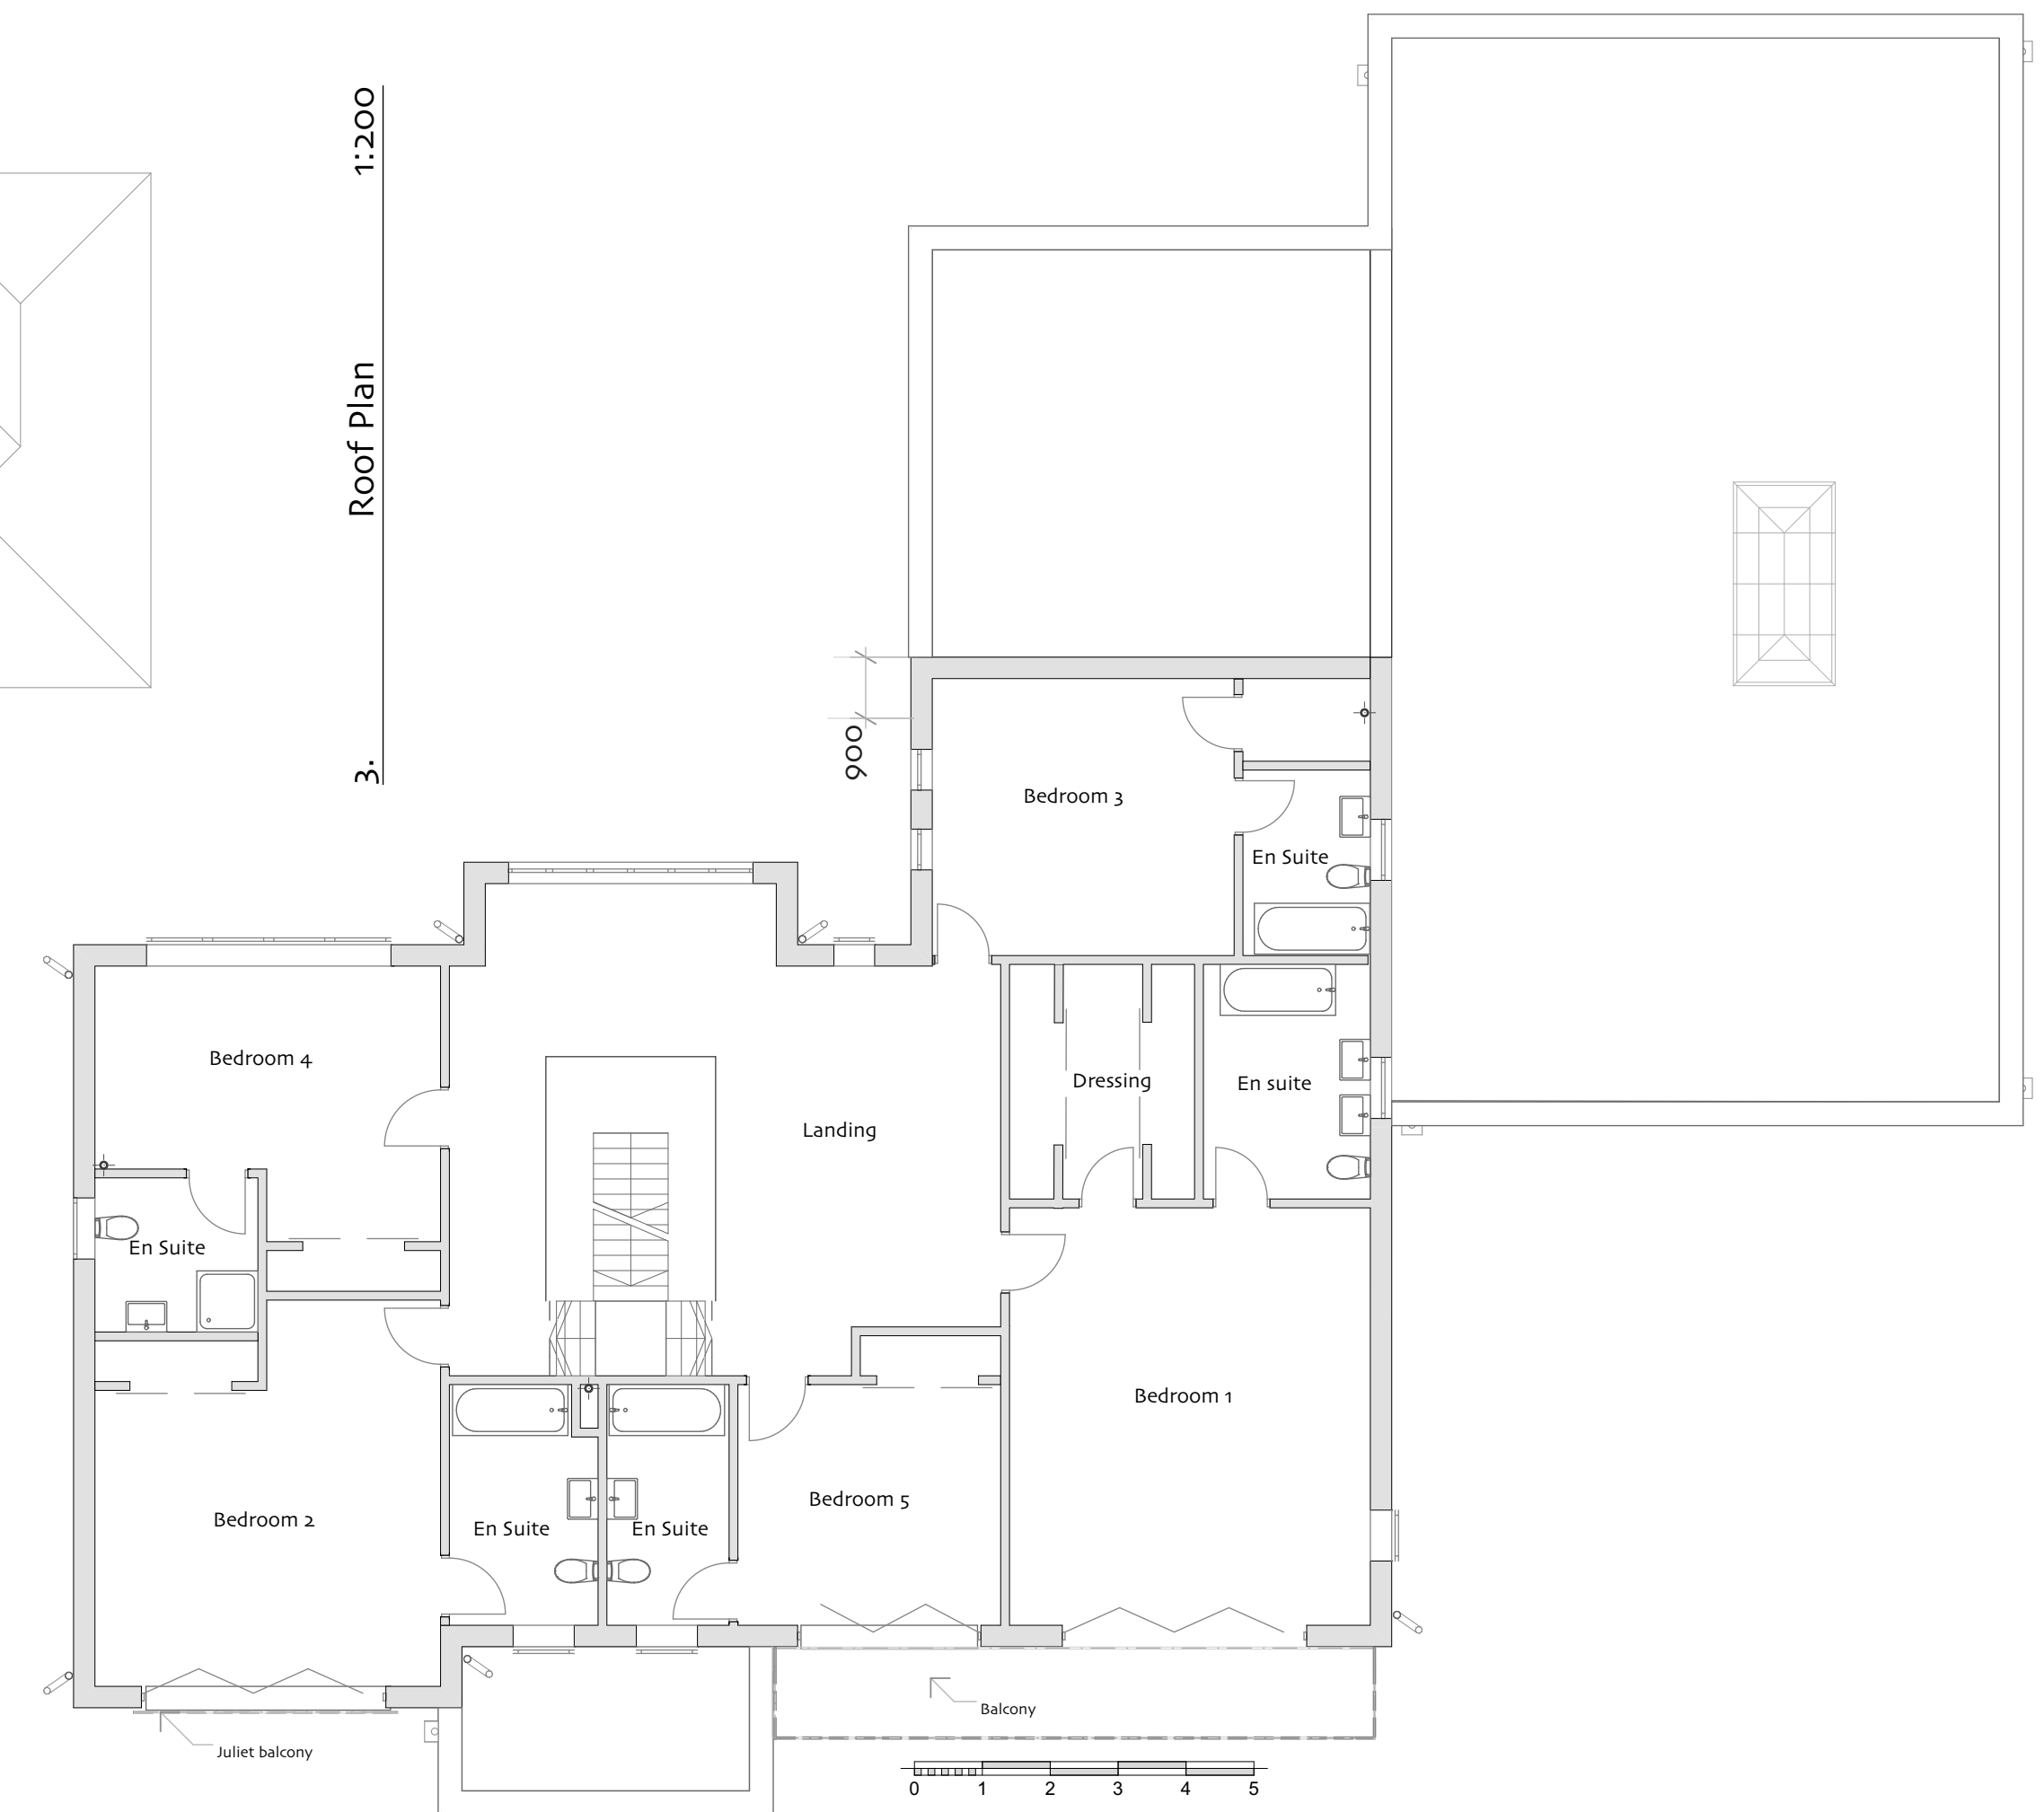

1. First Floor 1:100

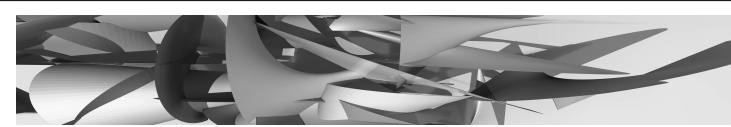

Drawing: Detail Planning

Proposed Plans and Elevations

Client	
--------	--

David Moss

Address

34 Tamarisk Way East Preston West Sussex BN16 2TE

	Job title
--	-----------

Proposed 900 mm long extension to rear first floor and the provision of balconies to the first floor south elevation

Scales @ A1
1:100, 1:200

Drawing Number
A.04B TW

Mick Morris AADipl Architect
Waterlooville

7956 323832
2392 269967