




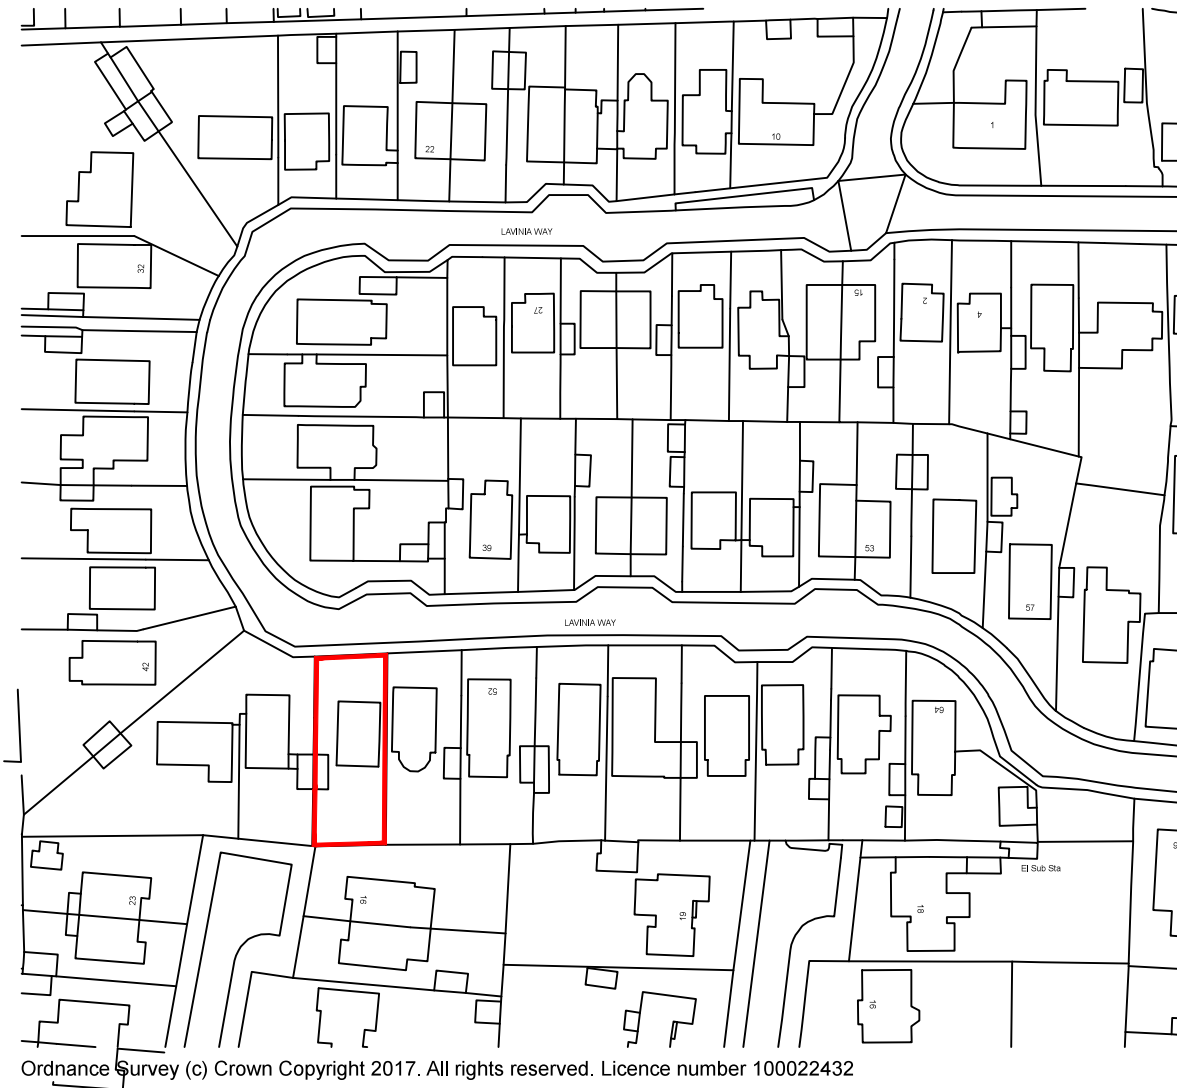


Site Location Plan (1:1250)

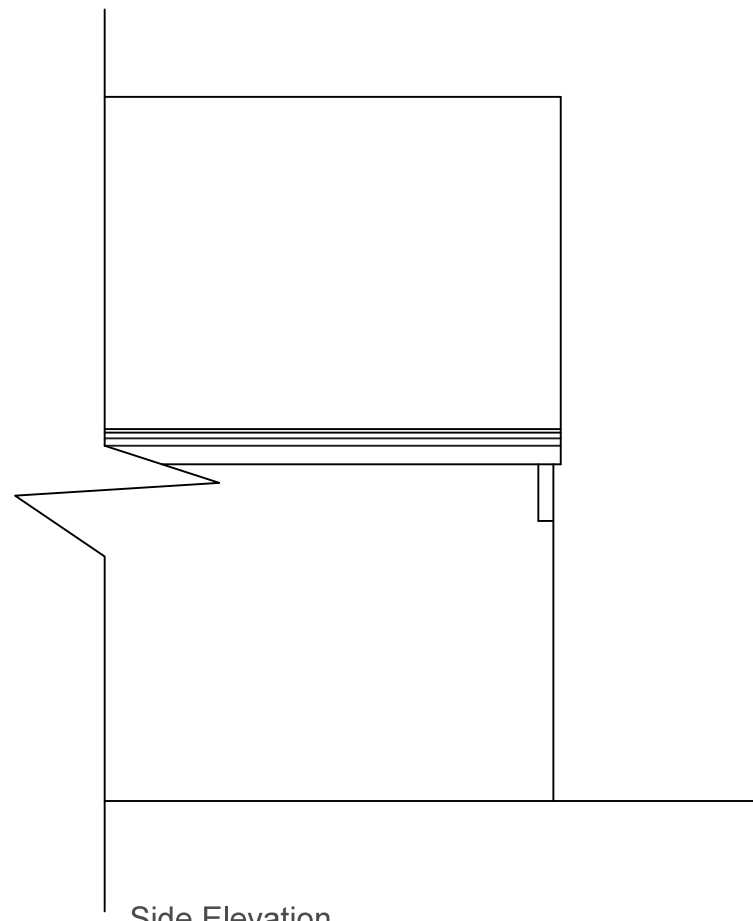

Side Elevation
(west)

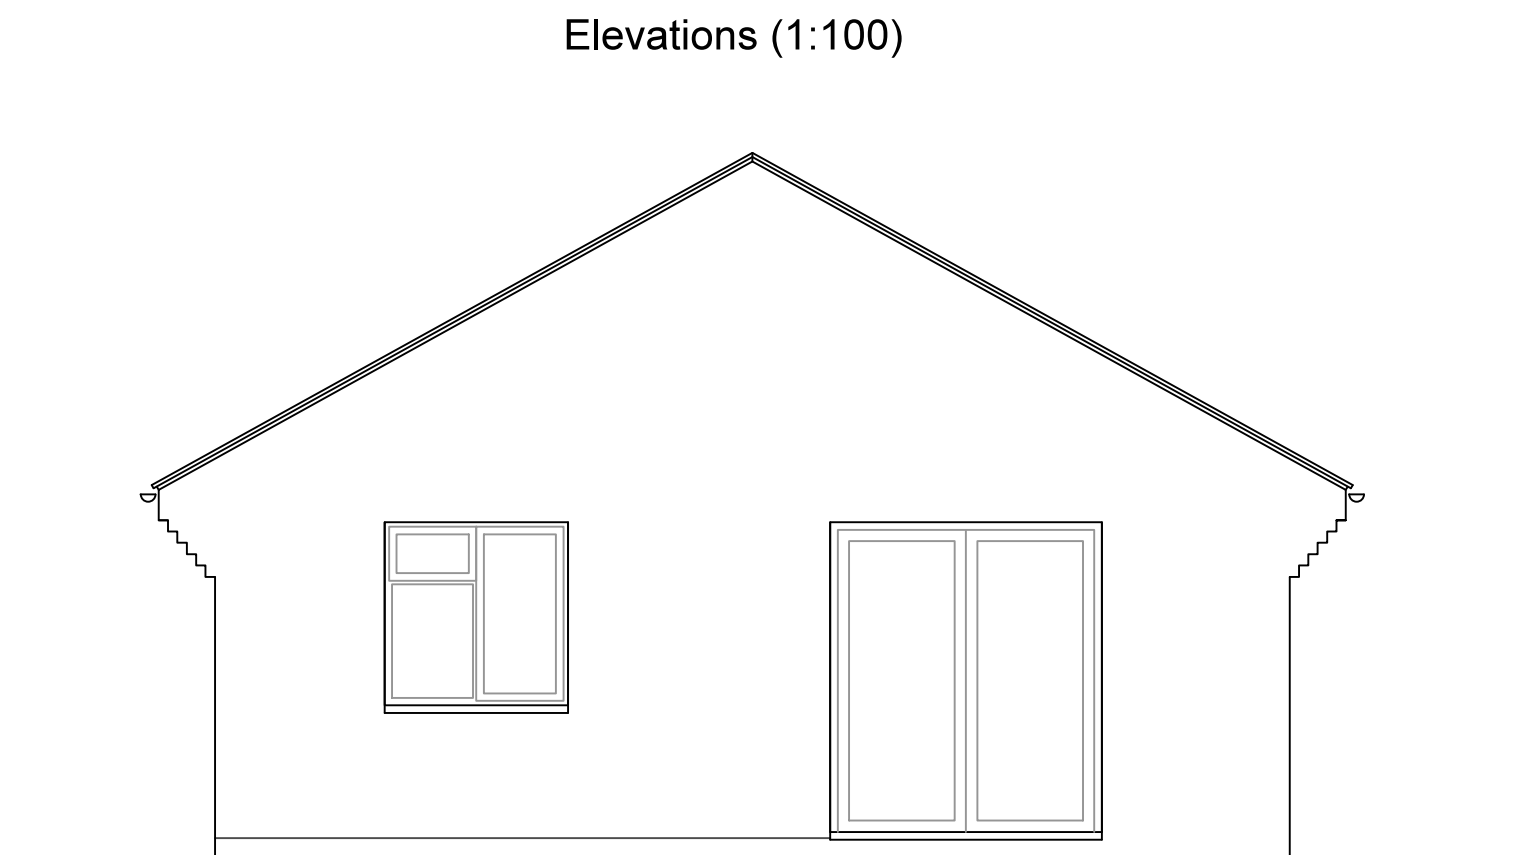


Rear Elevation (south)

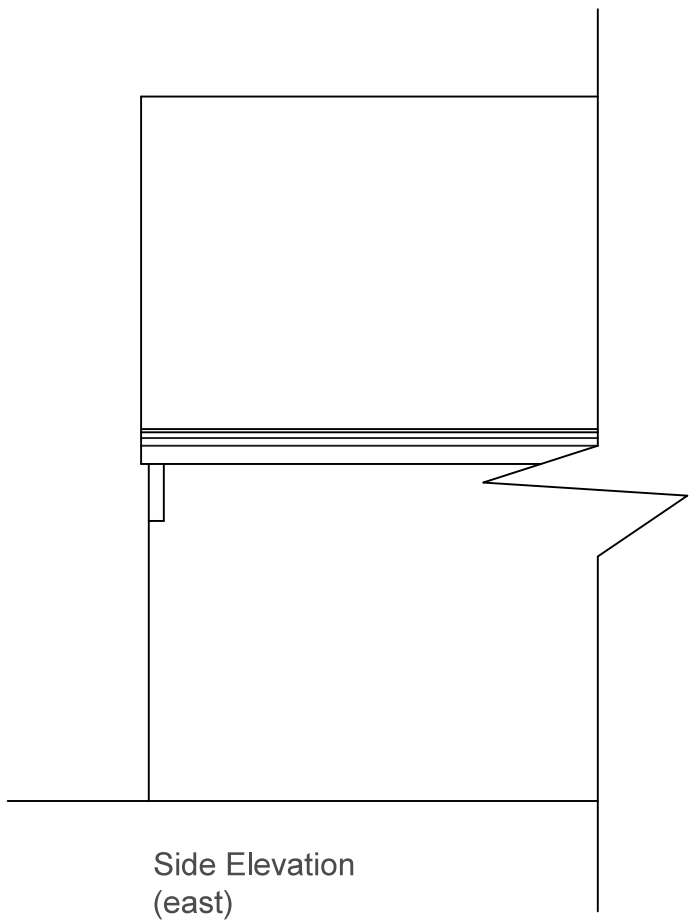


Side Elevation
(east)

Elevations (1:100)

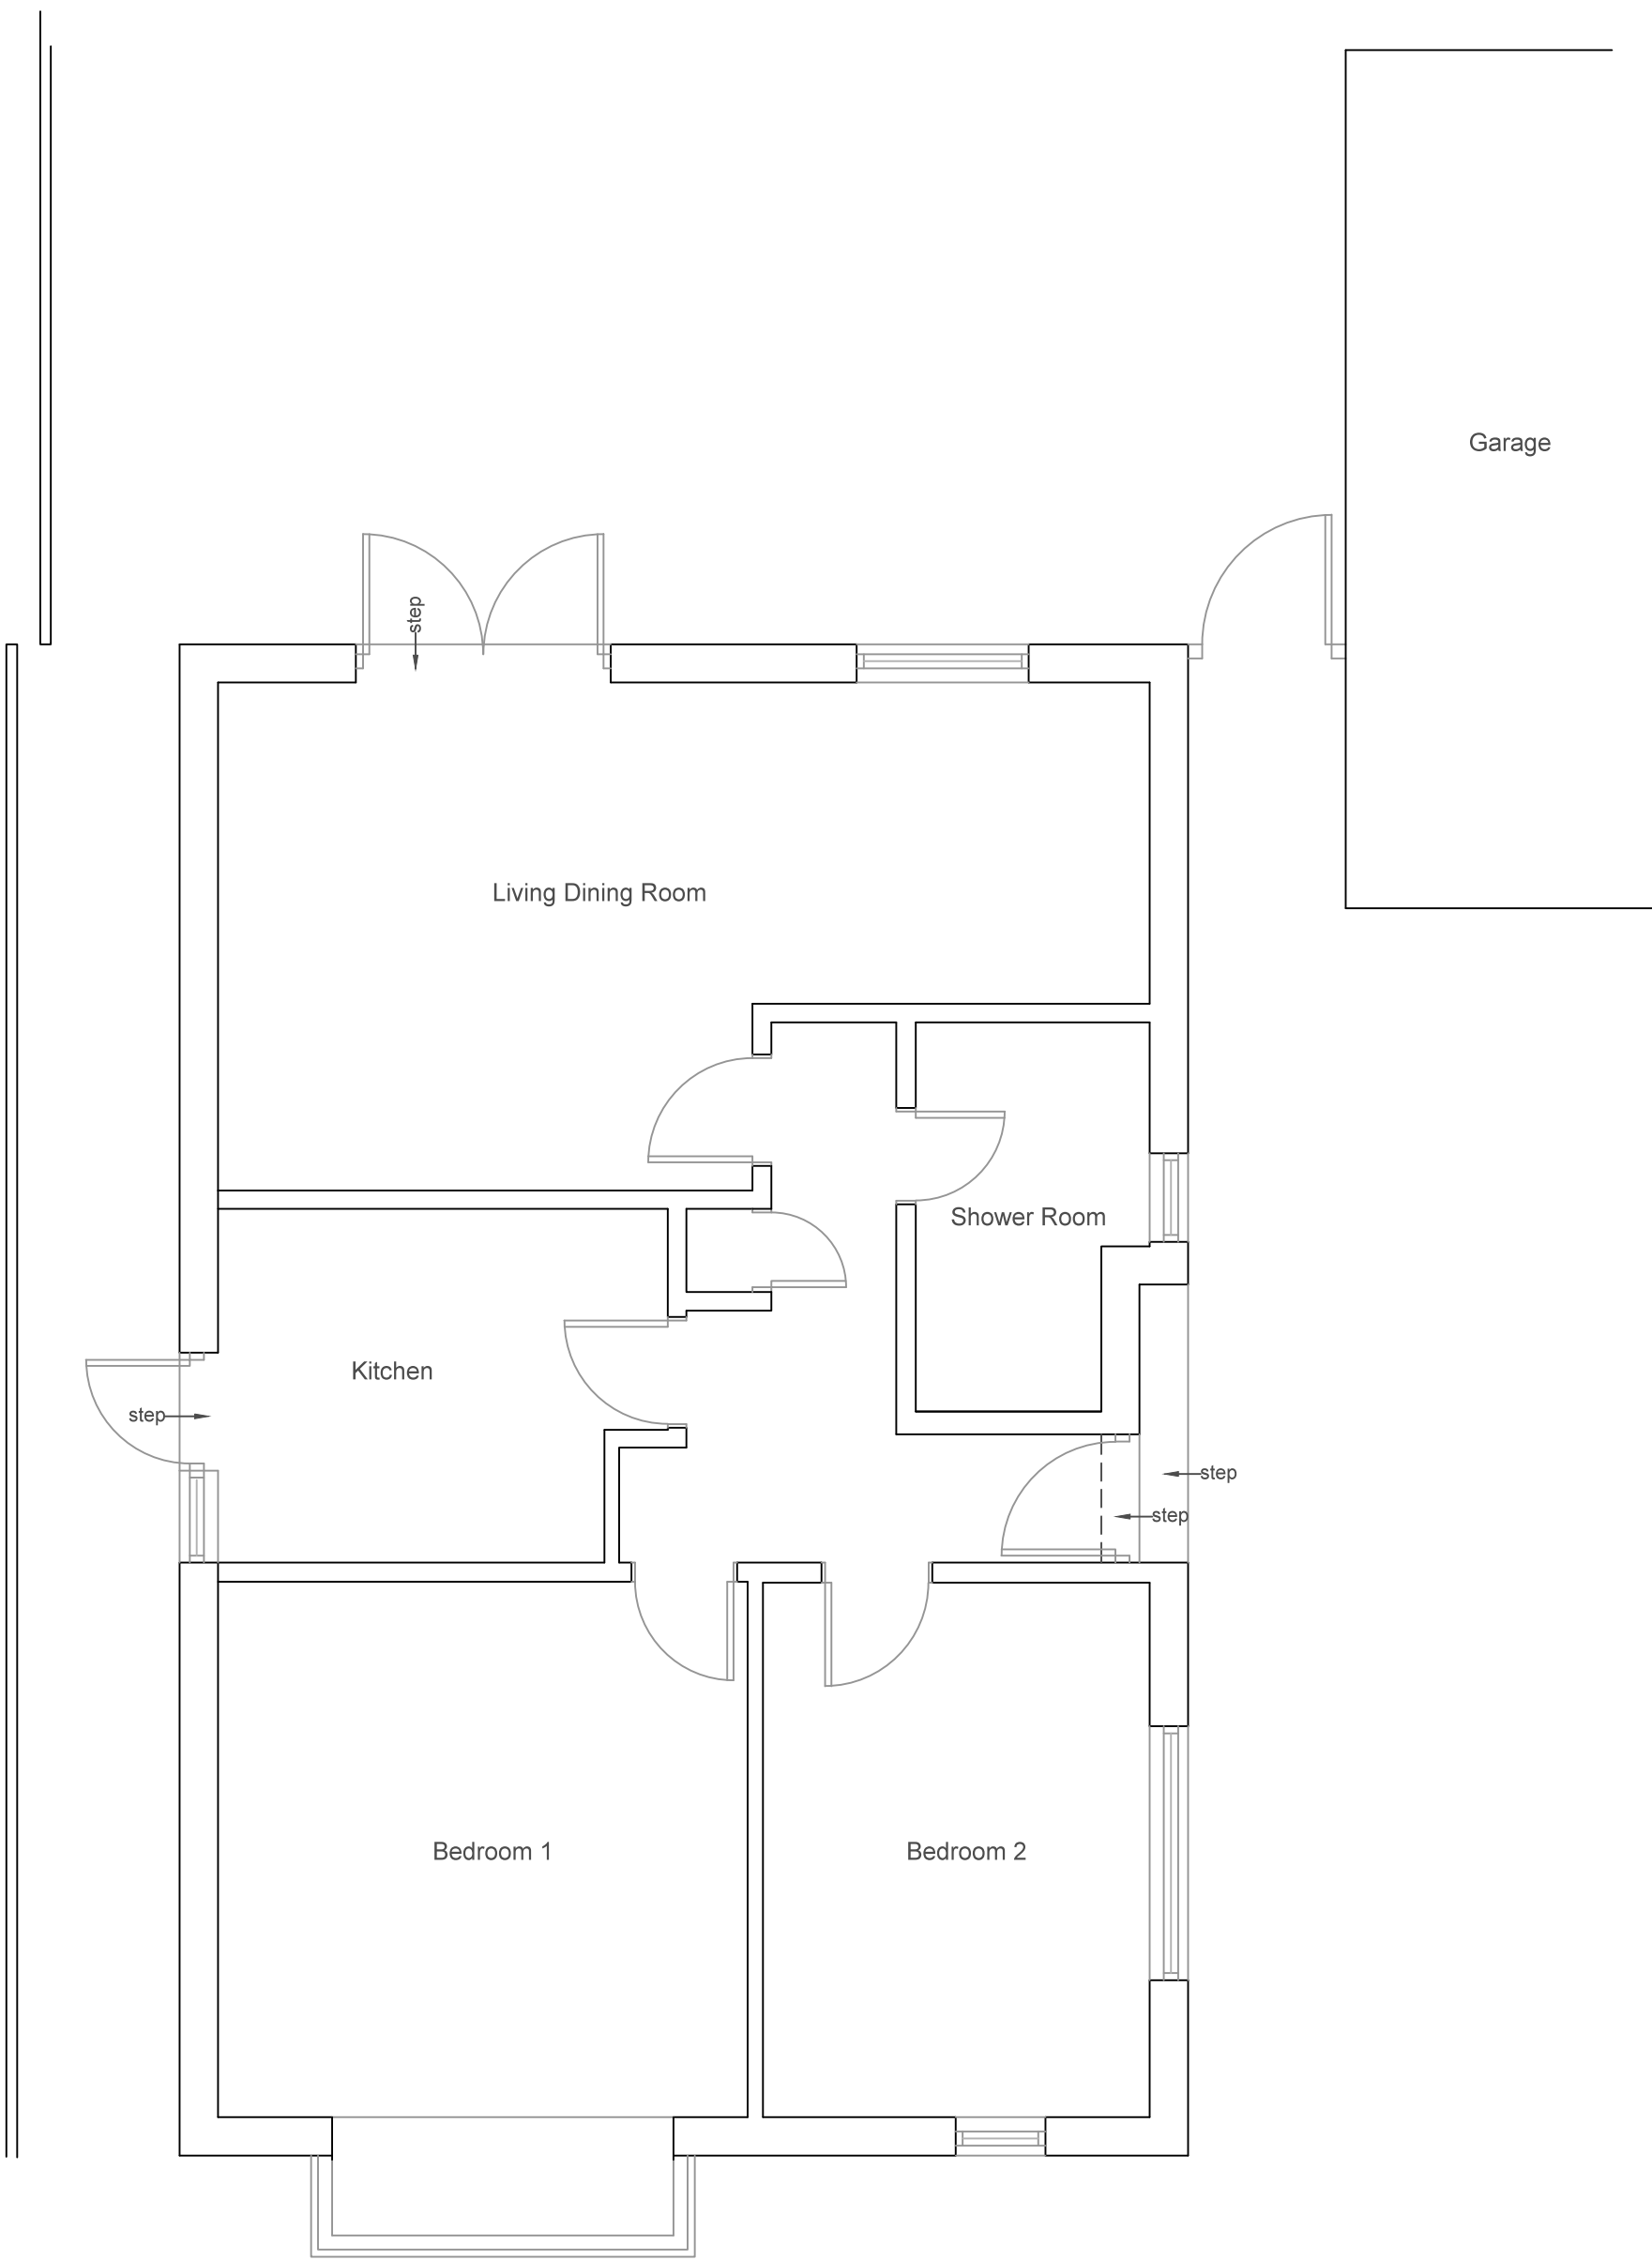

Ground Floor Plan

Plans (1:50)

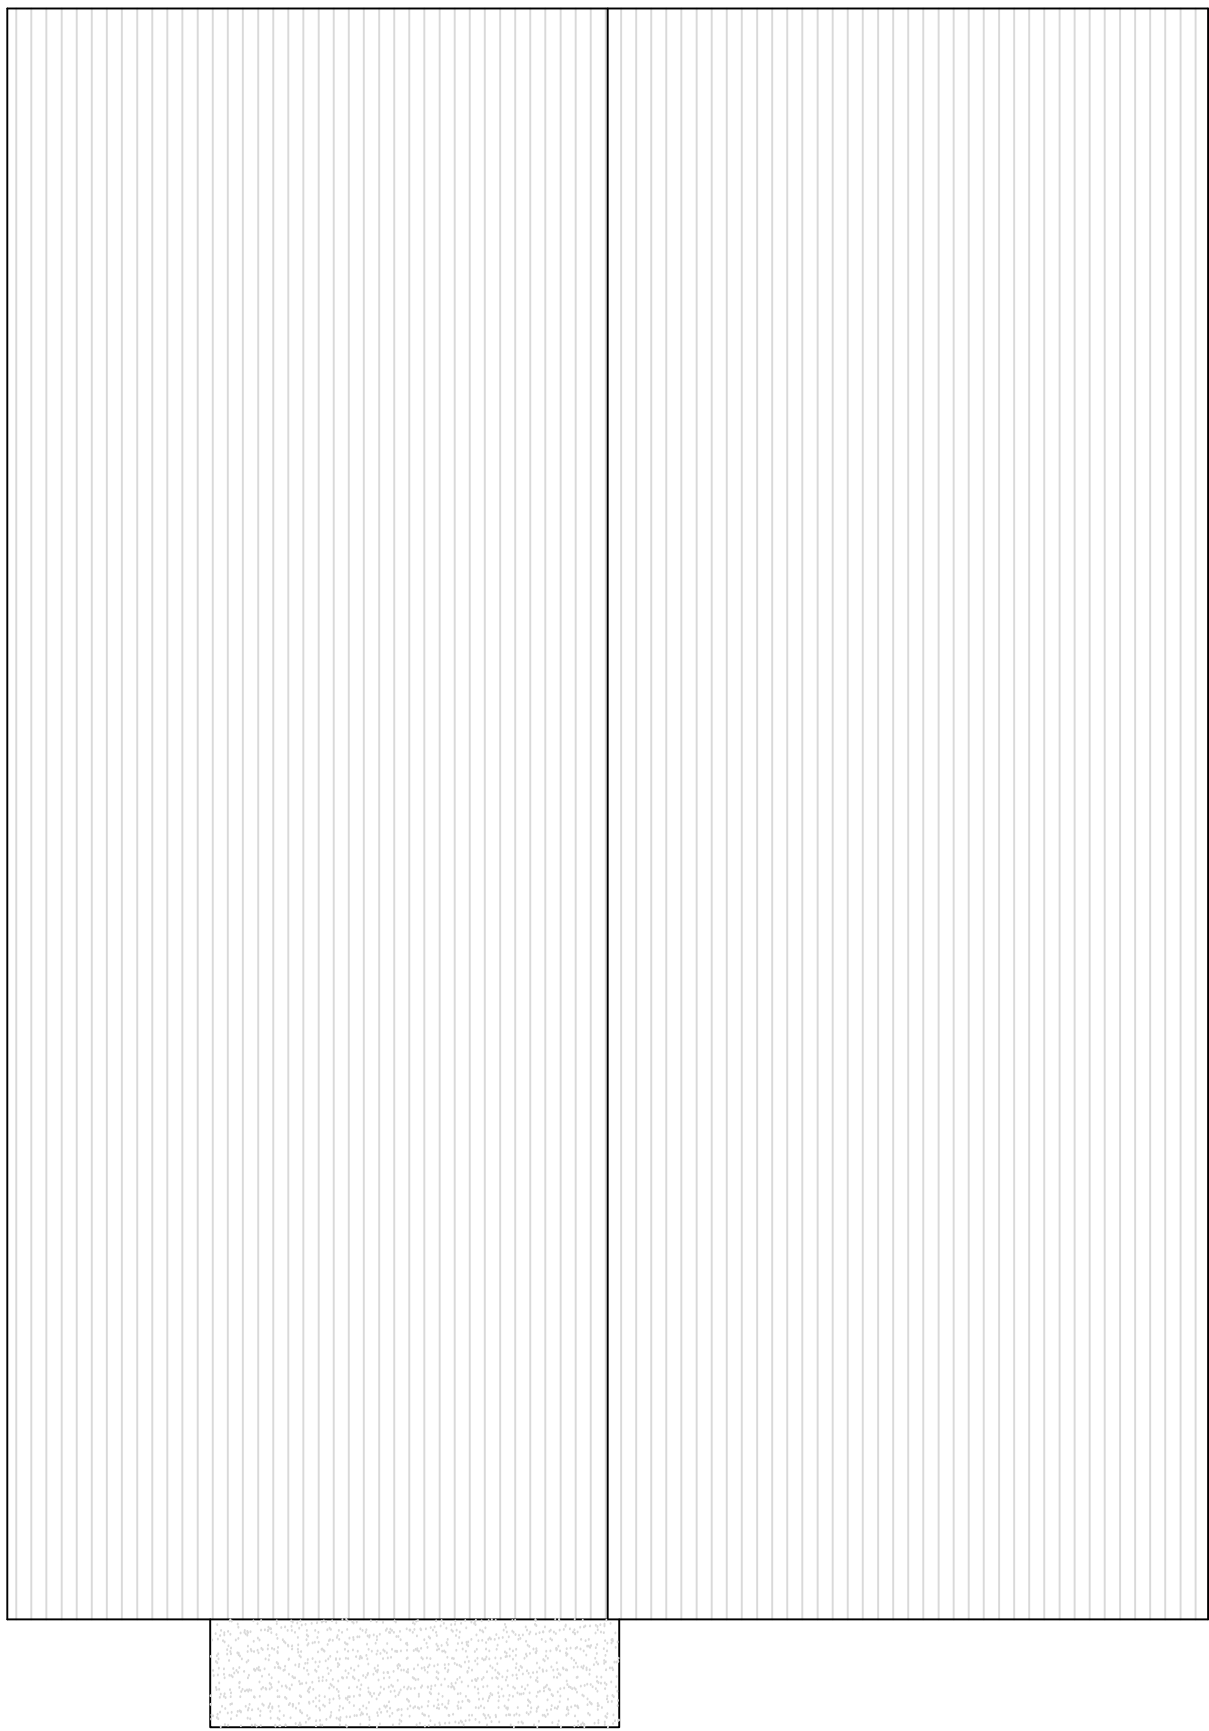

Roof Plan

Revisions		
Rev	Description	By
a	Additional Information	LW
<div>All dimensions to be checked on site prior to commencement of work, except for planning purposes. This drawing is the copyright of Inspired Design Studio Ltd. and may not be copied, altered or reproduced in any way without written authority.</div>		
Client: Mr & Mrs Mitchell		
Project Address: 48 Lavinia Way East Preston BN16 1EF		
Drawing Title: Existing Floor Plan, Elevations and Roof Plan		
Drawing Number: 1104.01.a		
Scale: As stated printed @ A1		
Date: 19/05/2016		