

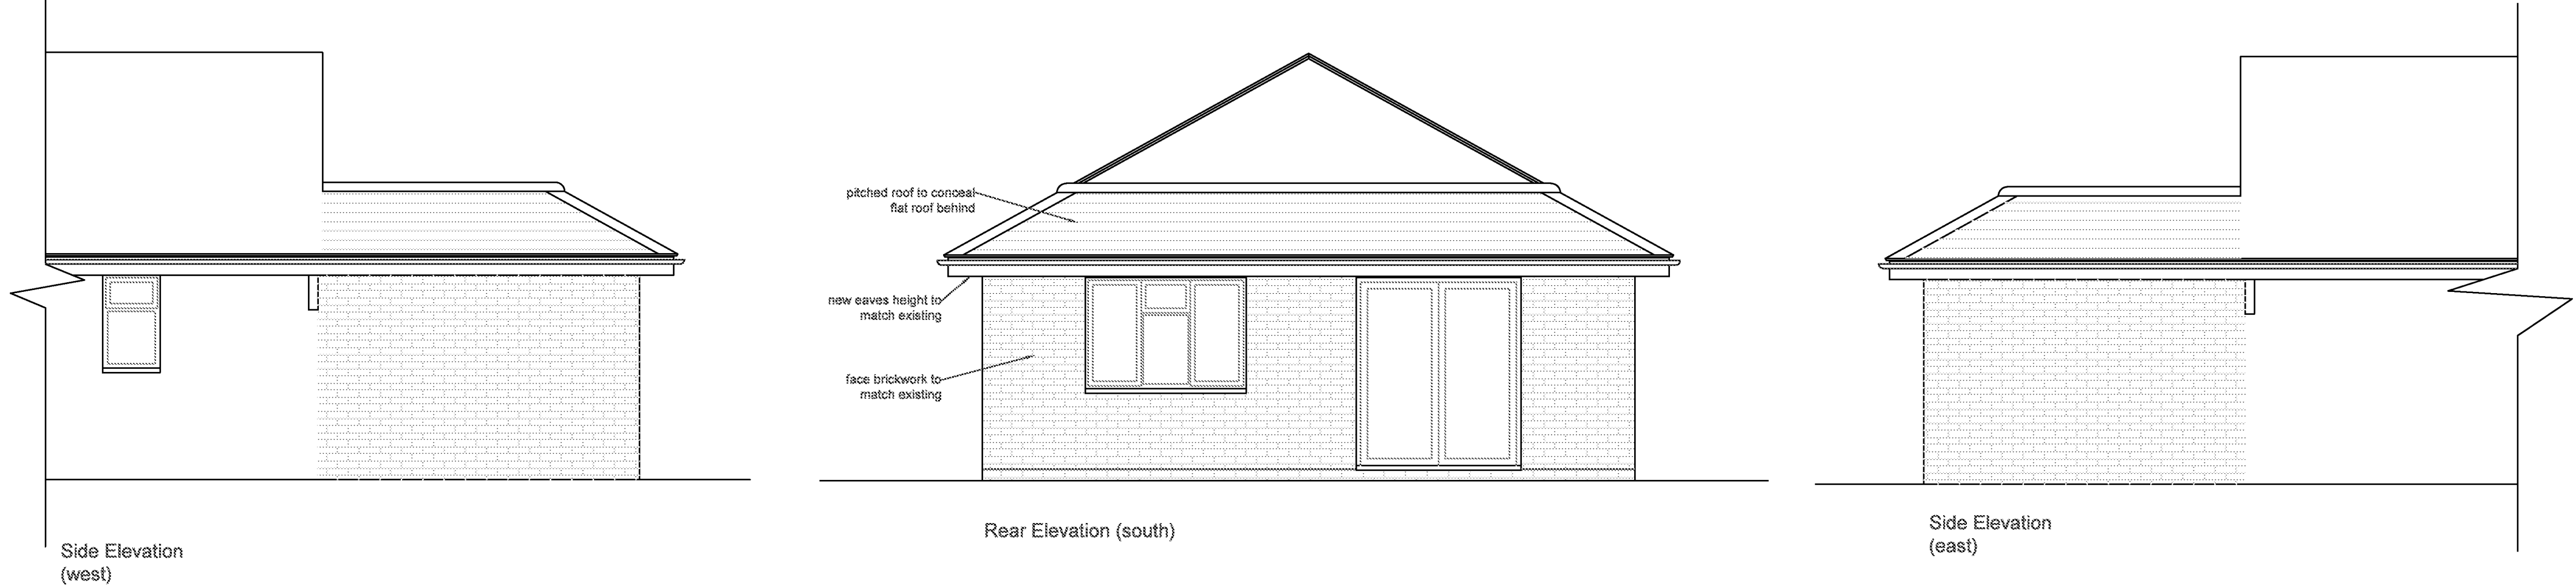


Elevations (1:50)

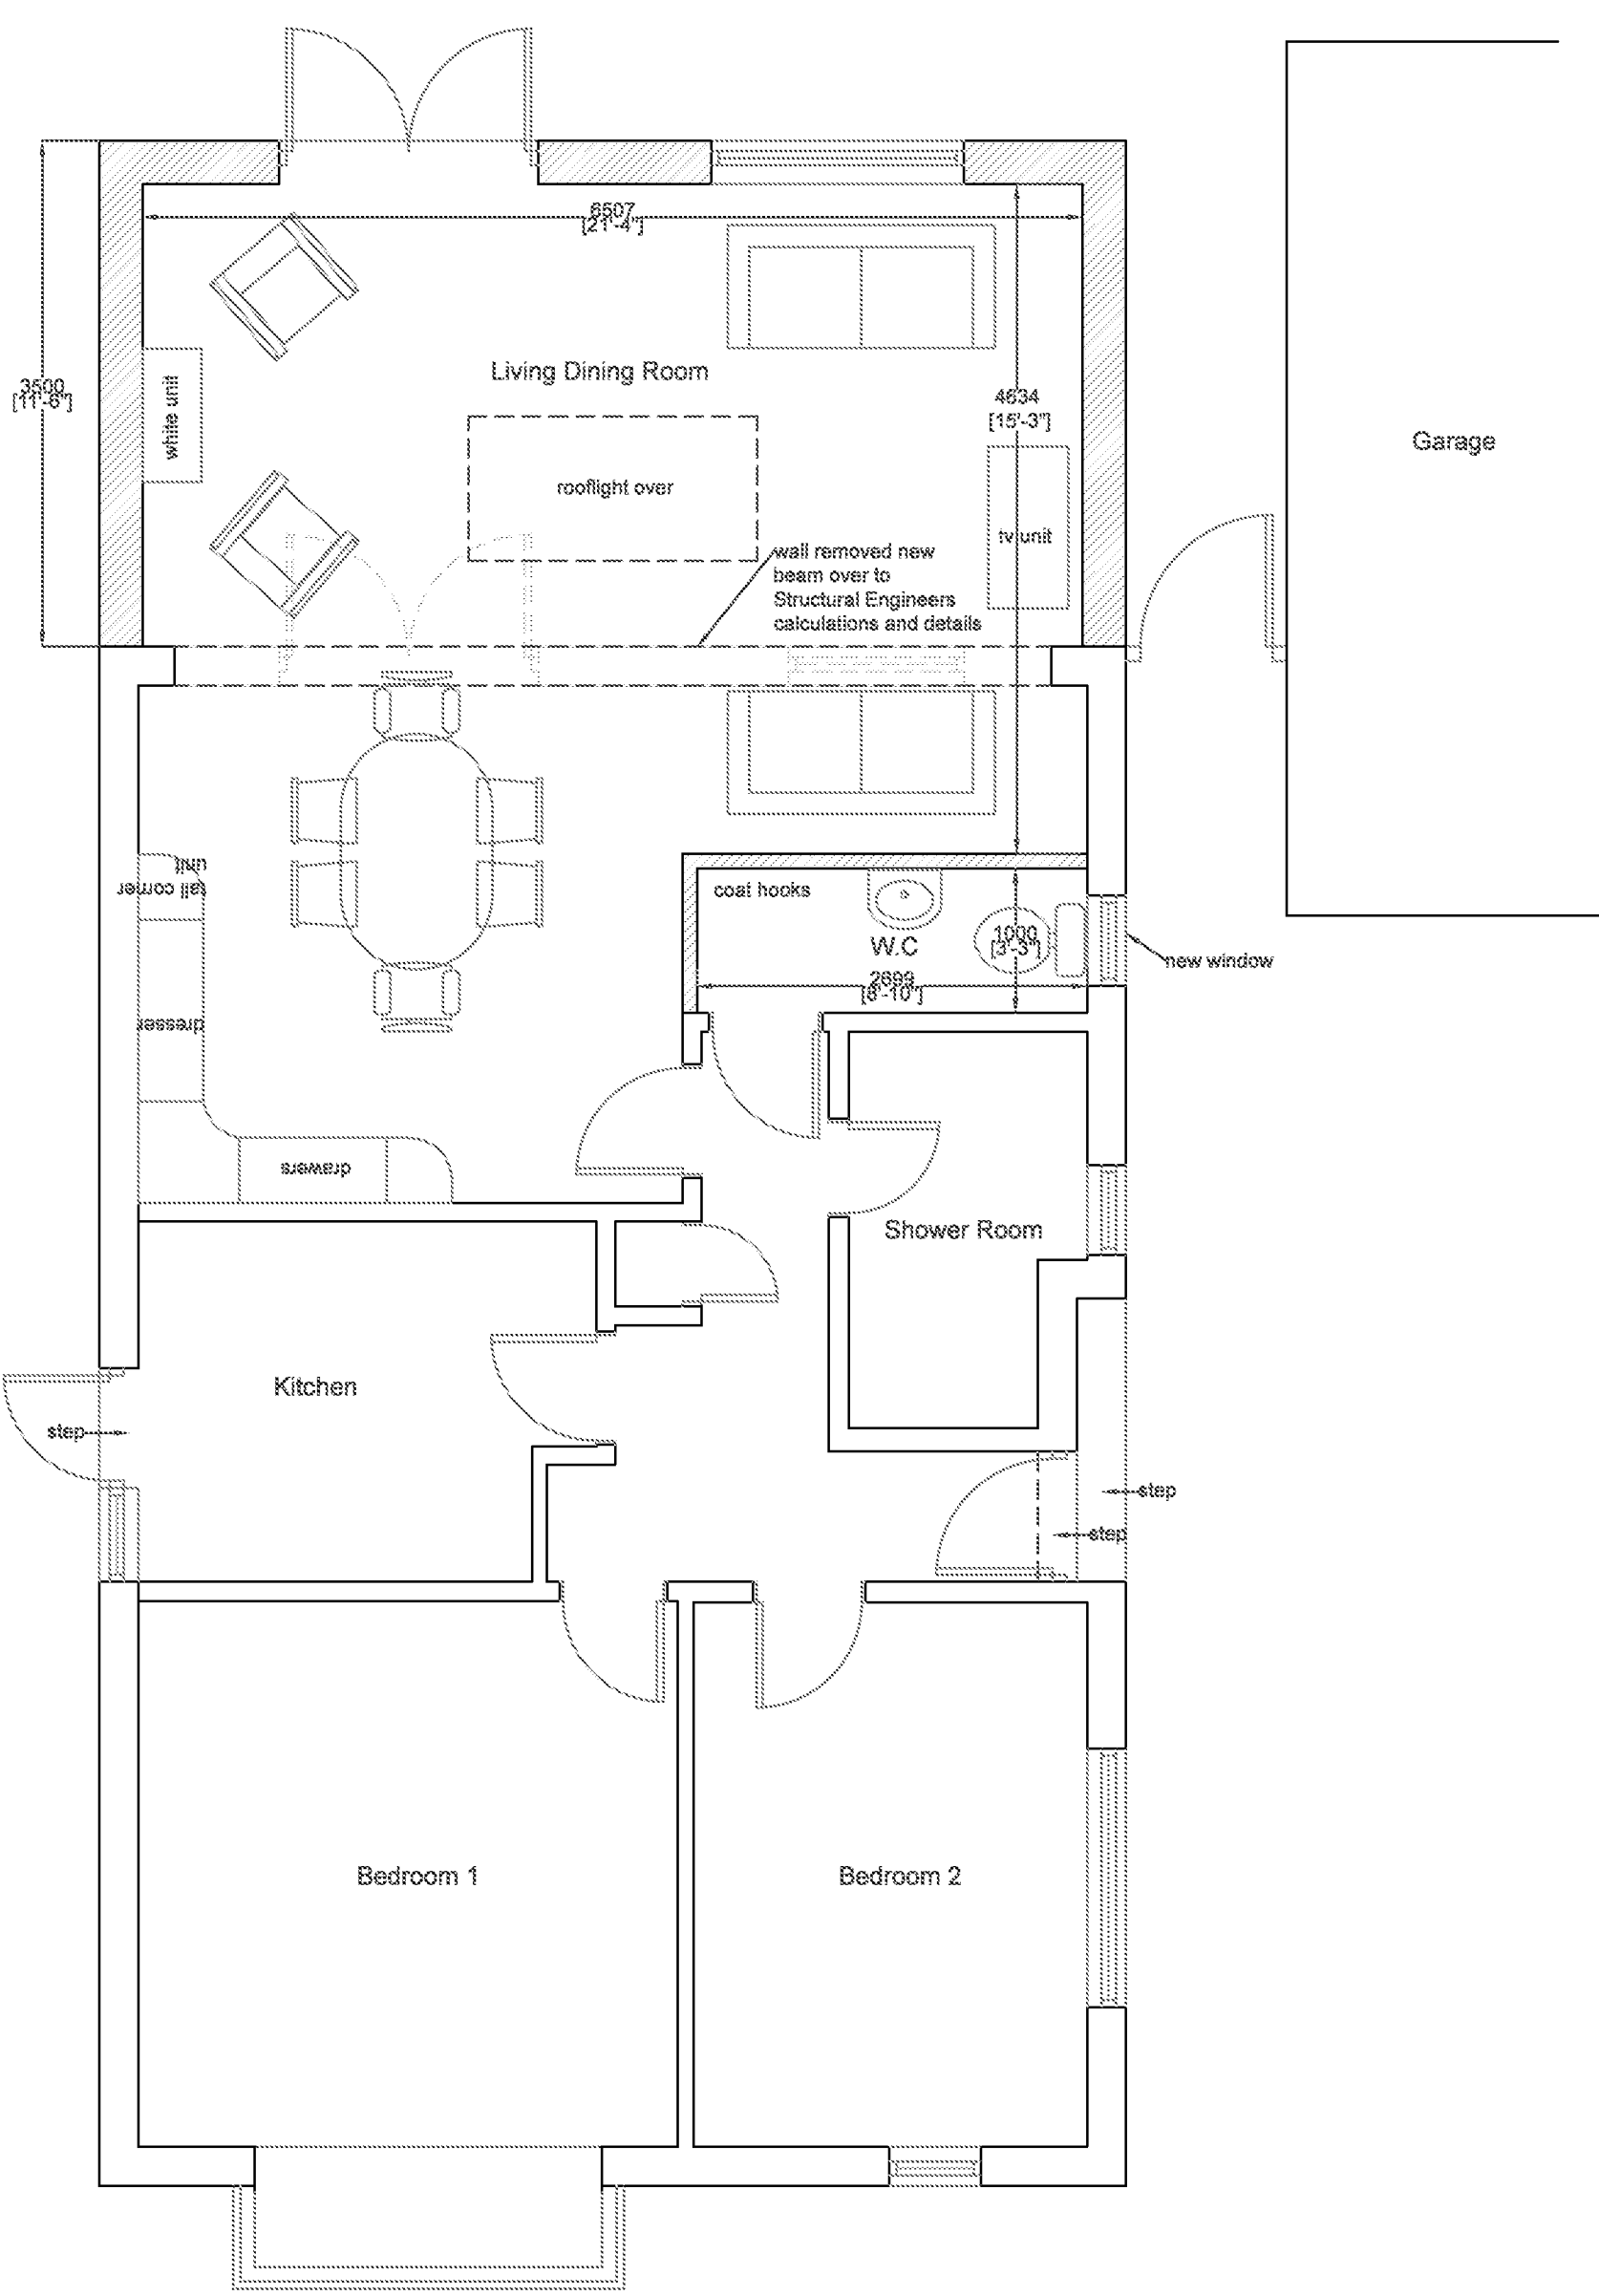

Ground Floor Plan

Plan (1:50)

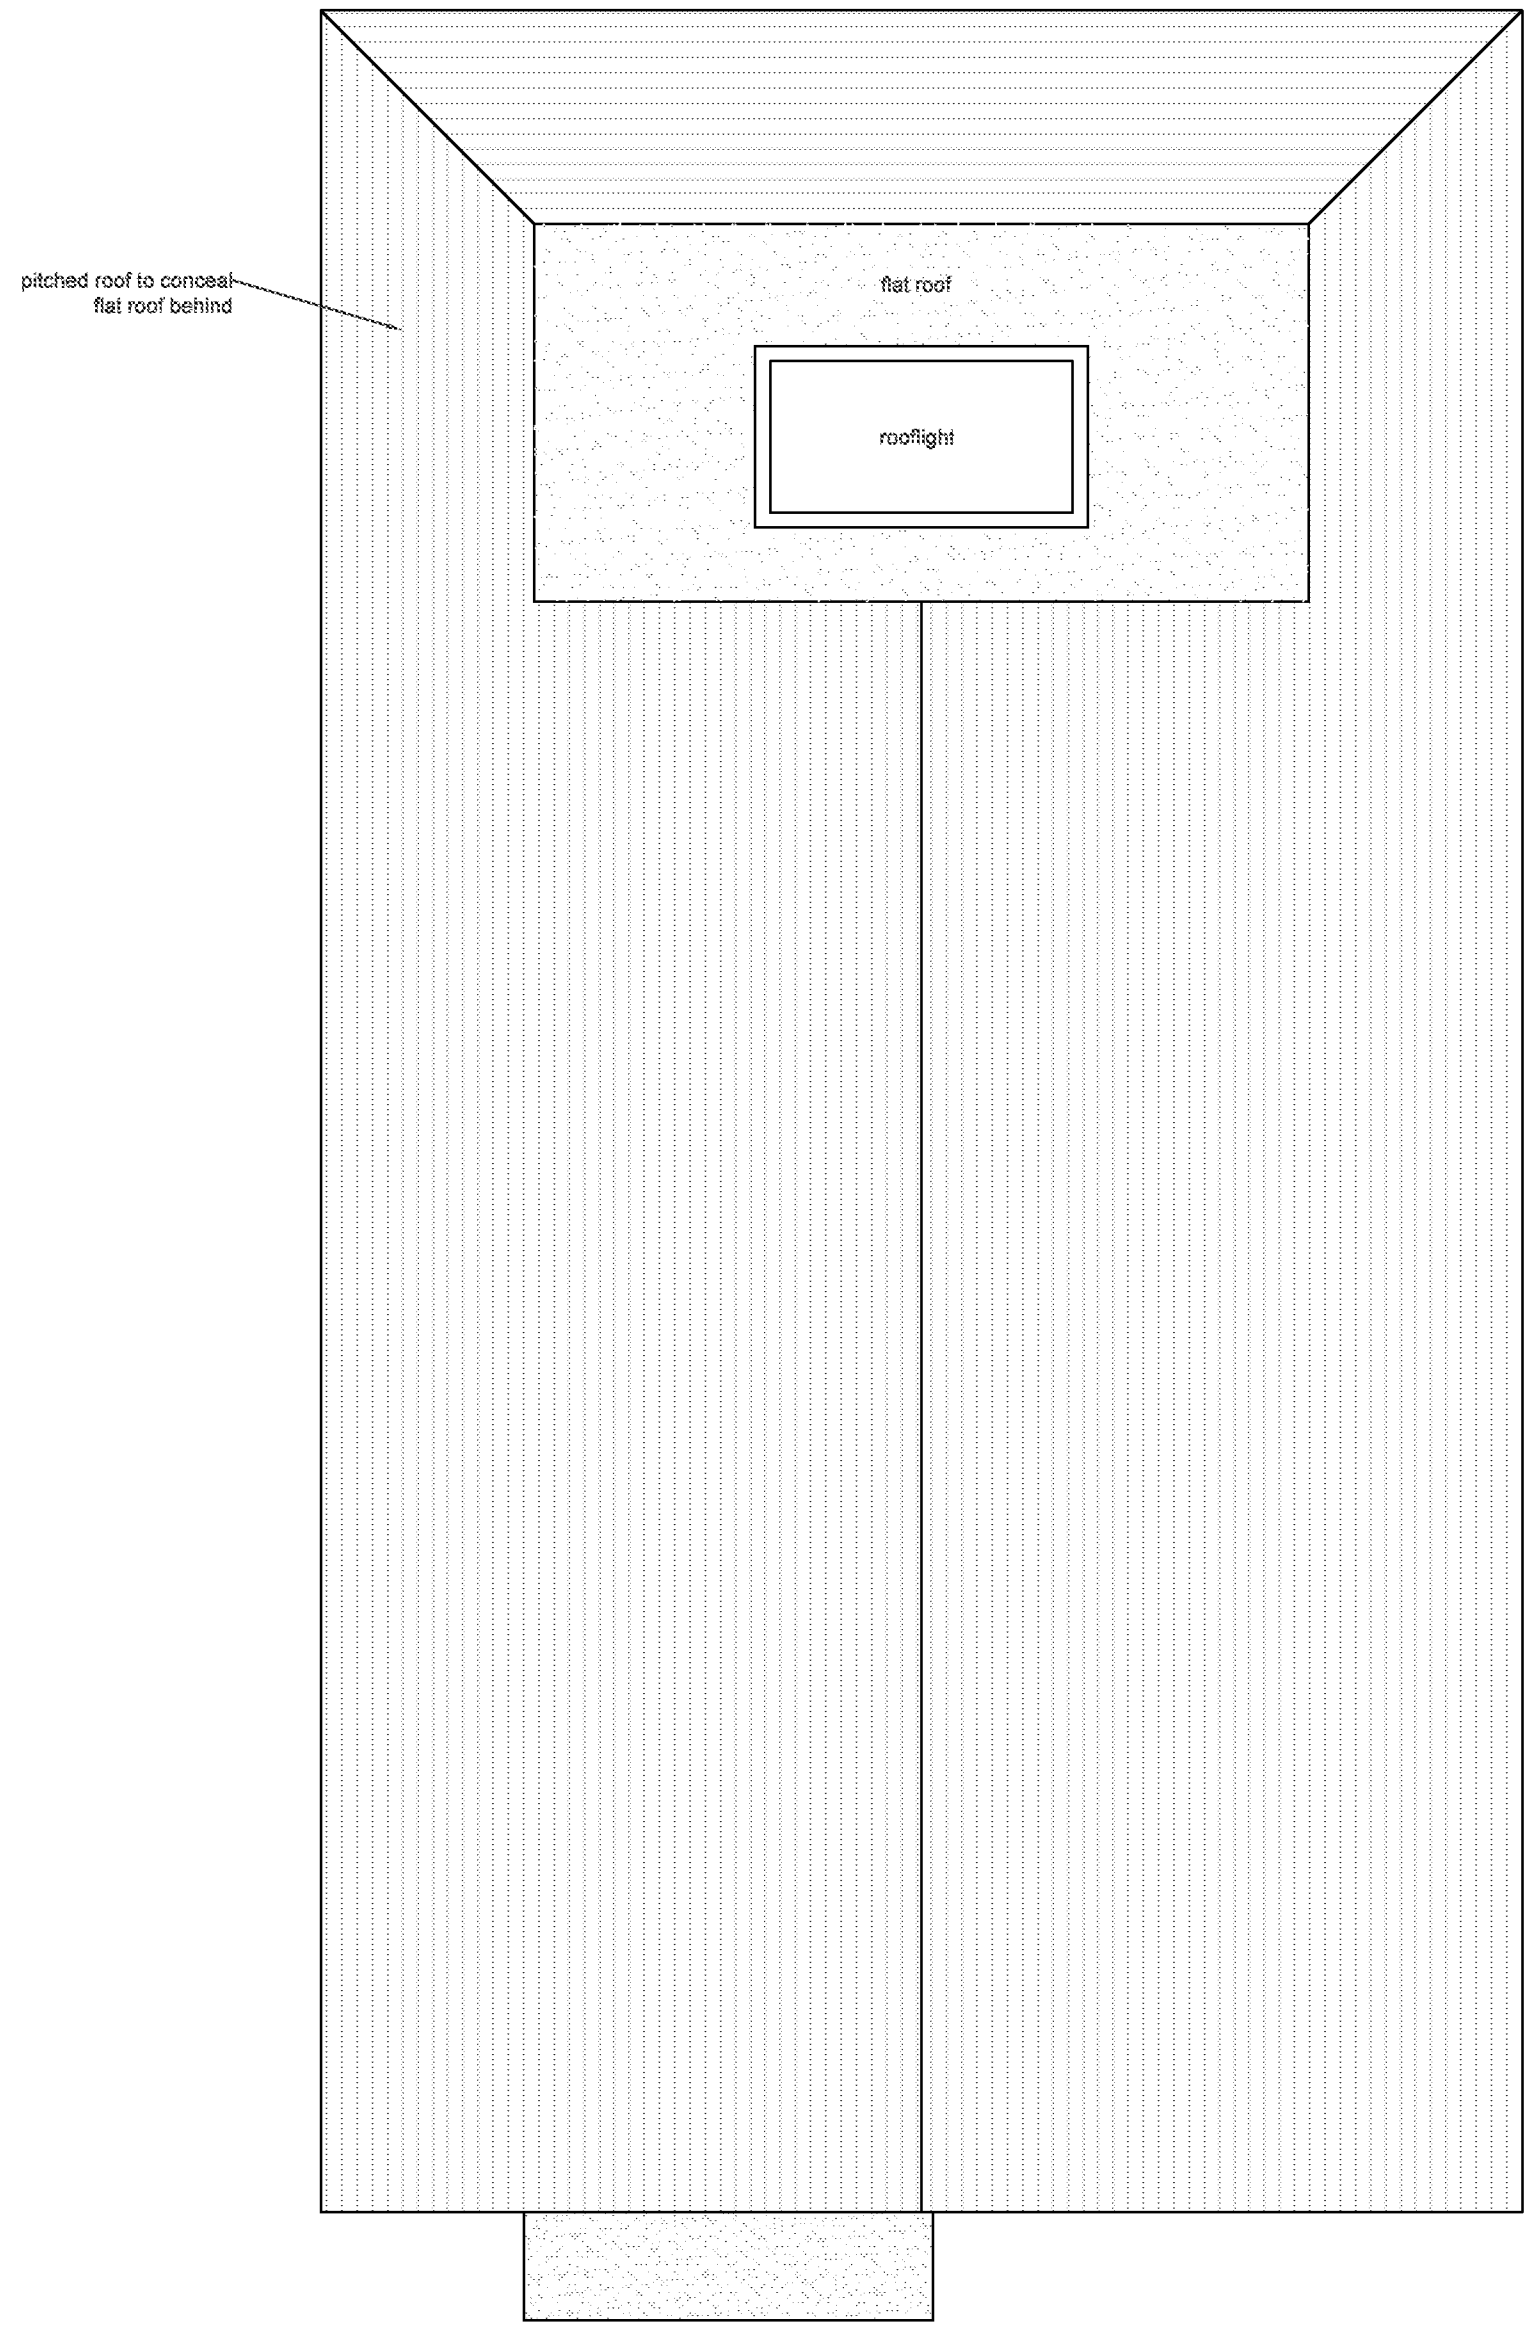

Roof Plan



Site Block Plan (1:500)

| Revisions   |                        |    |
|---|------------------------|----|
| Rev   | Description            | By |
|   |                        |    |
|   |                        |    |
|   |                        |    |
| a   | Additional Information | LW |
| All dimensions to be checked on site prior to commencement of work, except for planning purposes.<br>This drawing is the copyright of<br><b>Inspired Design Studio Ltd.</b><br>and may not be copied, altered or reproduced in any way without written authority. |                        |    |
| Client: Mr & Mrs Mitchell   |                        |    |
| Project Address:<br>48 Lavinia Way<br>East Preston<br>BN16 1EF   |                        |    |
| Drawing Title:<br>Proposed Floor Plan, Elevations and Roof Plan   |                        |    |
| Drawing Number: 1104.02.a   |                        |    |
| Scale: As stated printed @ A1   |                        |    |
| Date: 19/05/2016   |                        |    |