



Existing Floor & Roof Plan


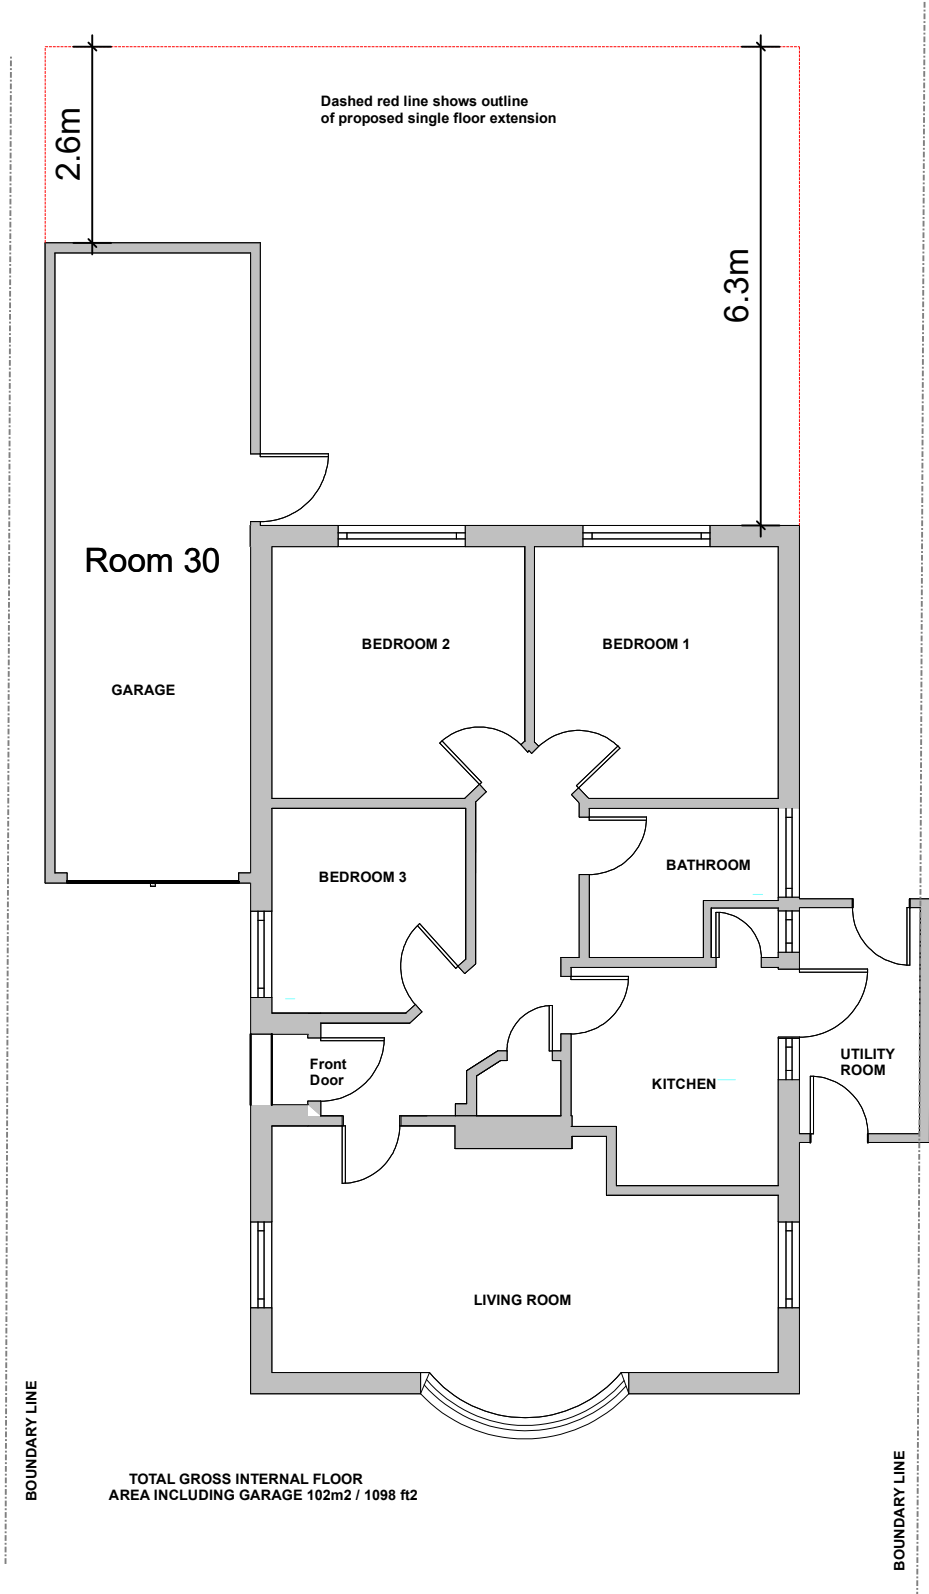


Proposed Floor & Roof Plan

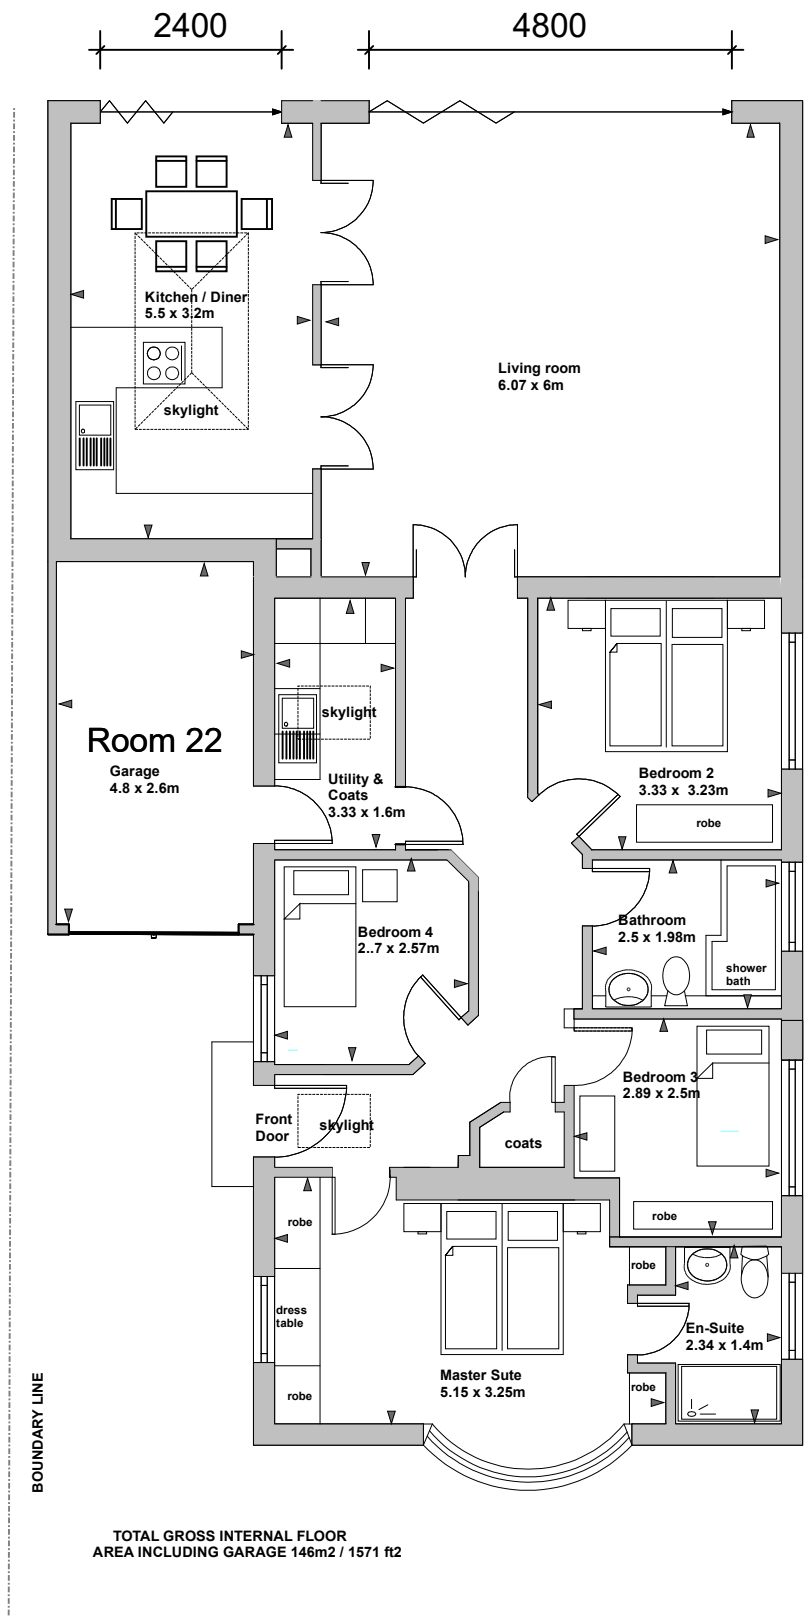

View looking South from the North Eastern corner of the house


The window fenestration alterations offers no affect on aminity as the boundary wall is the same height as the top part of the windows.

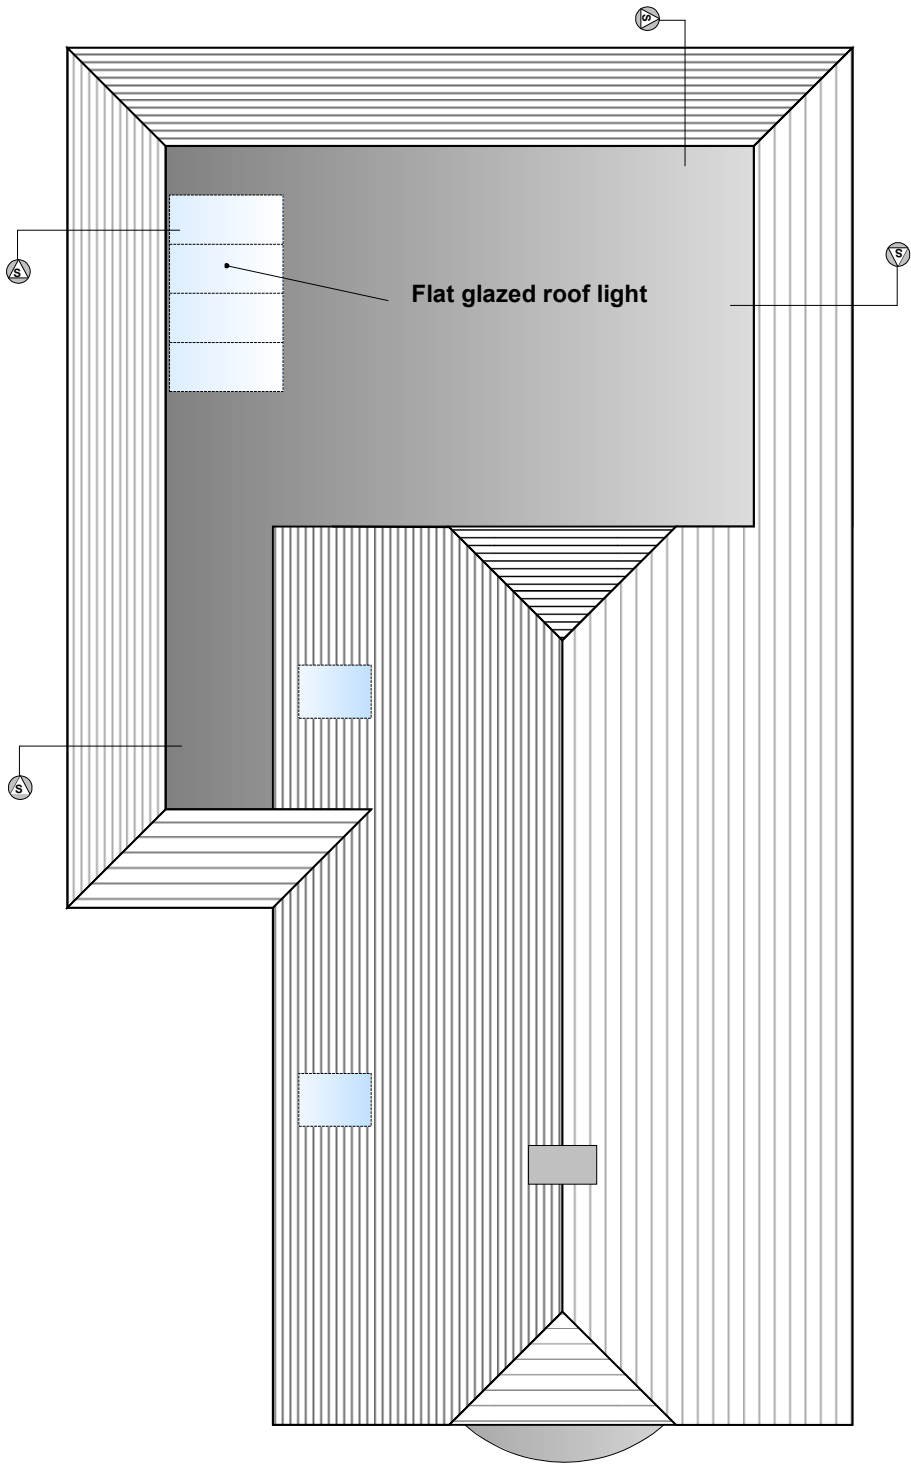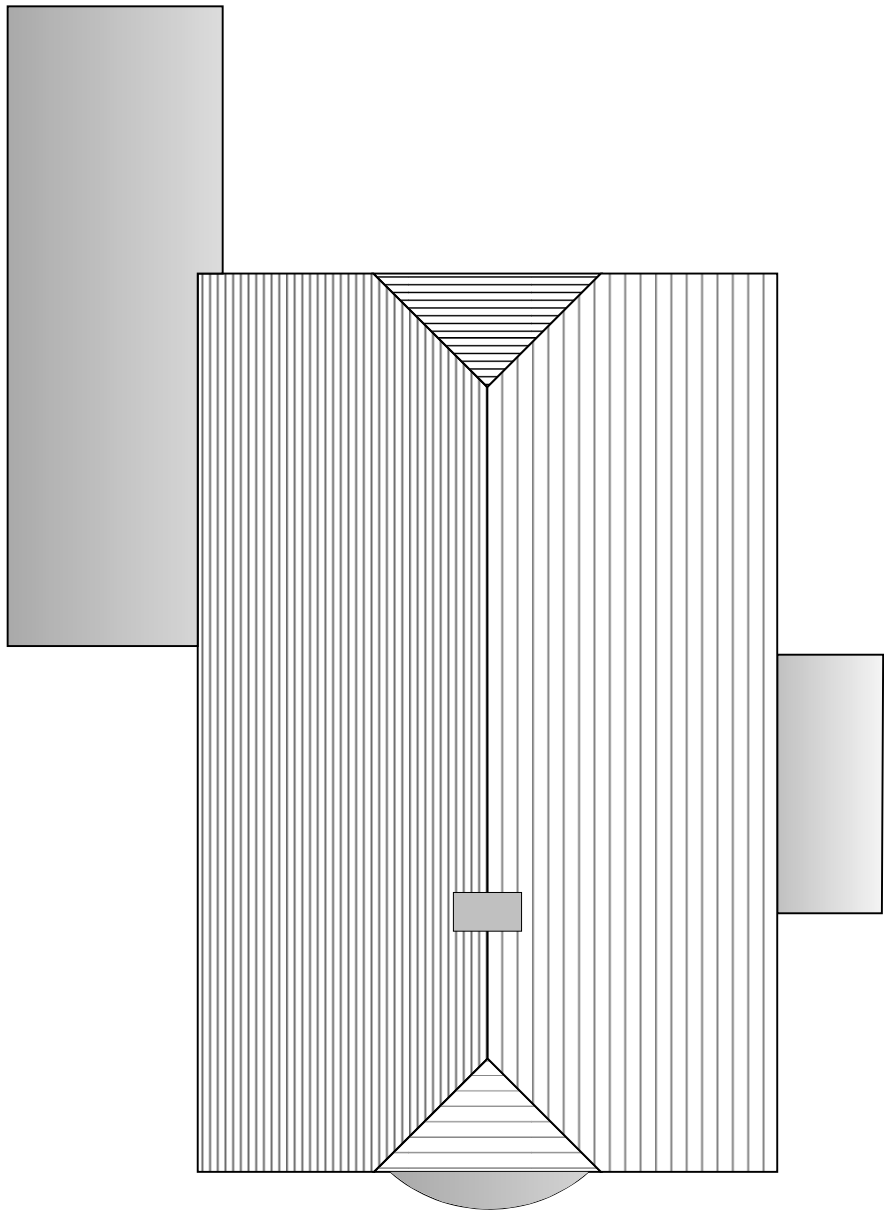

0. 1. 2. 3. 4.m

floor, roof plans & section scaled at 1:100 on A2 paper / as scale bar

Section of proposed extension perimeter / 'mansard roof'

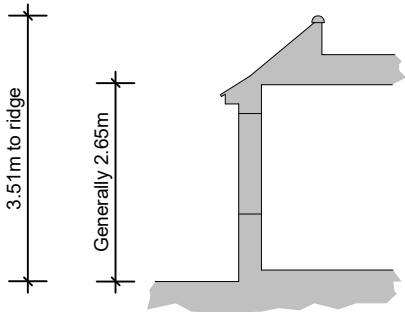

18 Normandy Drive, East Preston, West Sussex, BN16 1LU

Prior Approval Single Storey Rear Extension

Drawing Reference: ND.FP.PLANNING. 001

July 2018. Drawn by The Pure Group

Scaled at 1:100 on A2 / As Bar