

Figured dimensions to take precedence over scaled dimensions. The contractor is to verify all dimensions on site before commencing any work. Any discrepancies whatsoever to be brought to the attention of the client immediately.

The copyright of this drawing is reserved and the drawing must not be disclosed without authority.

Project

9 WORTHING ROAD, EAST PRESTON

Proposed single storey rear extension

Client

Drawing no. EP/WR/03

Scale AS SHOWN

Date Aug 2020

Drawn By WG

WAYNE GANDER MCIAT

Chartered Architectural Technologist

98 Durrington Lane


WORTHING

West Sussex

BN13 2RQ

Tel/Fax 01903 694817

Email - waynegander08@gmail.com

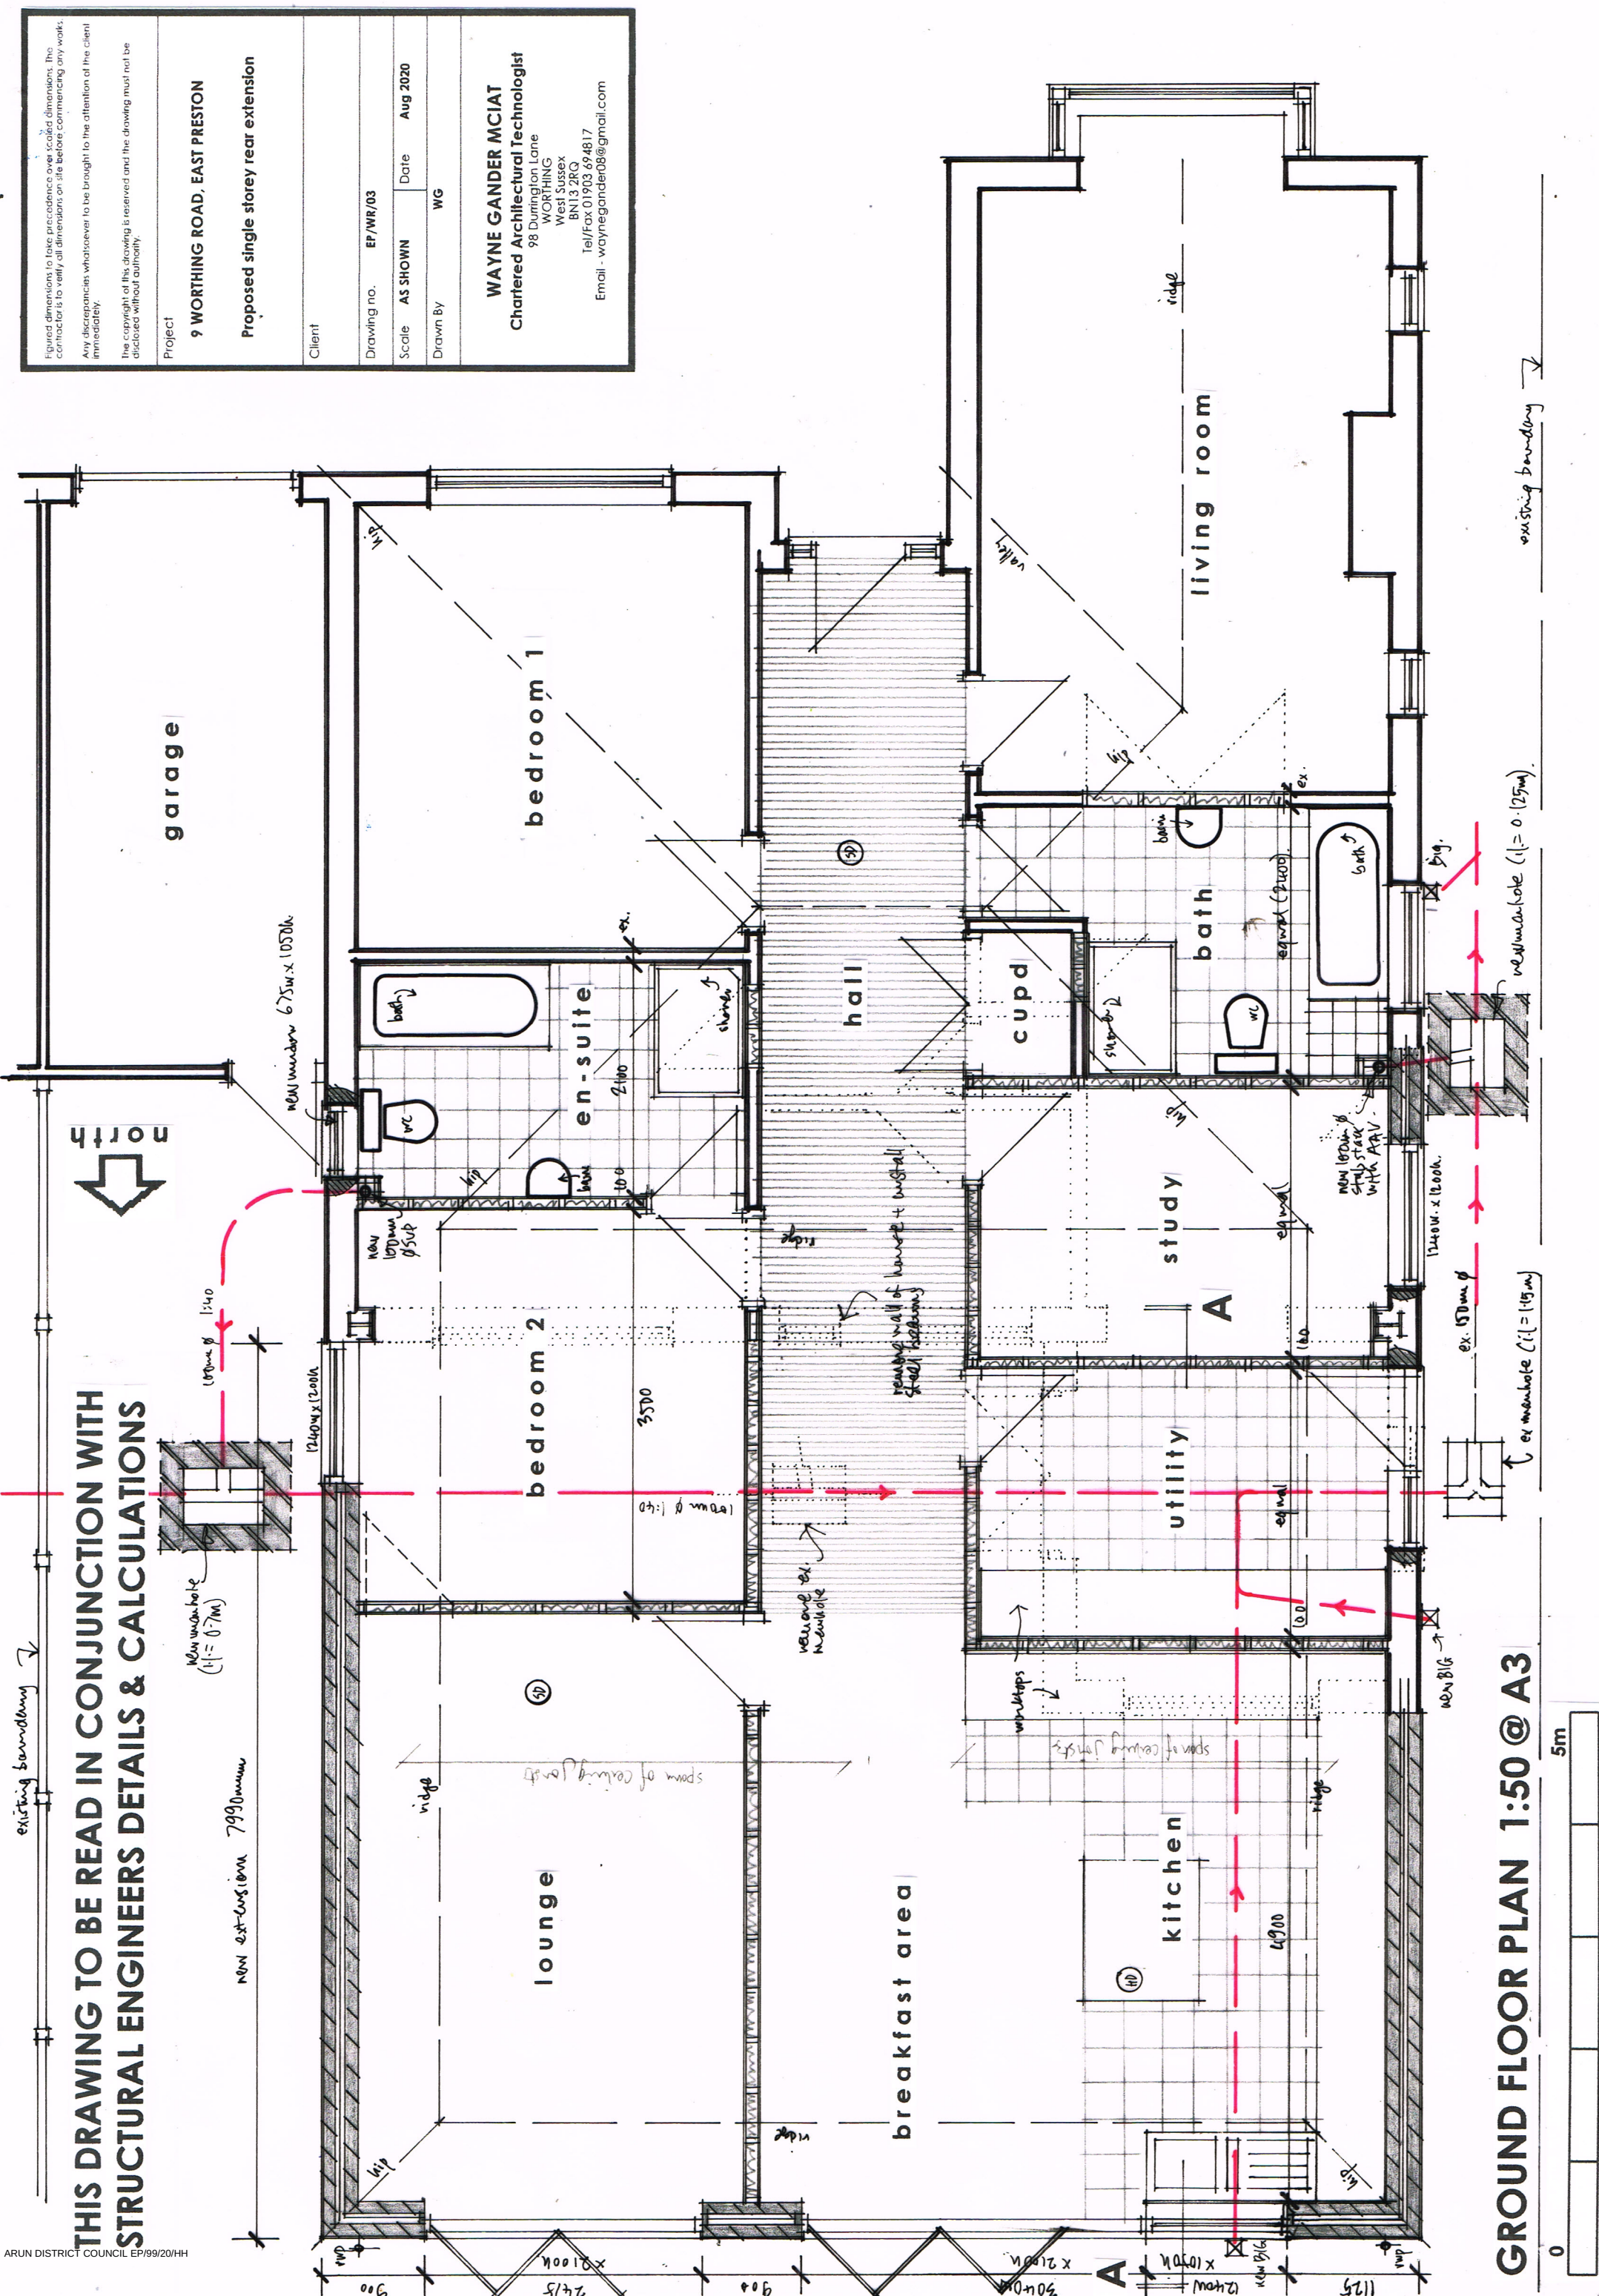

THIS DRAWING TO BE READ IN CONJUNCTION WITH
STRUCTURAL ENGINEERS DETAILS & CALCULATIONS

GROUND FLOOR PLAN 1:50 @ A3