




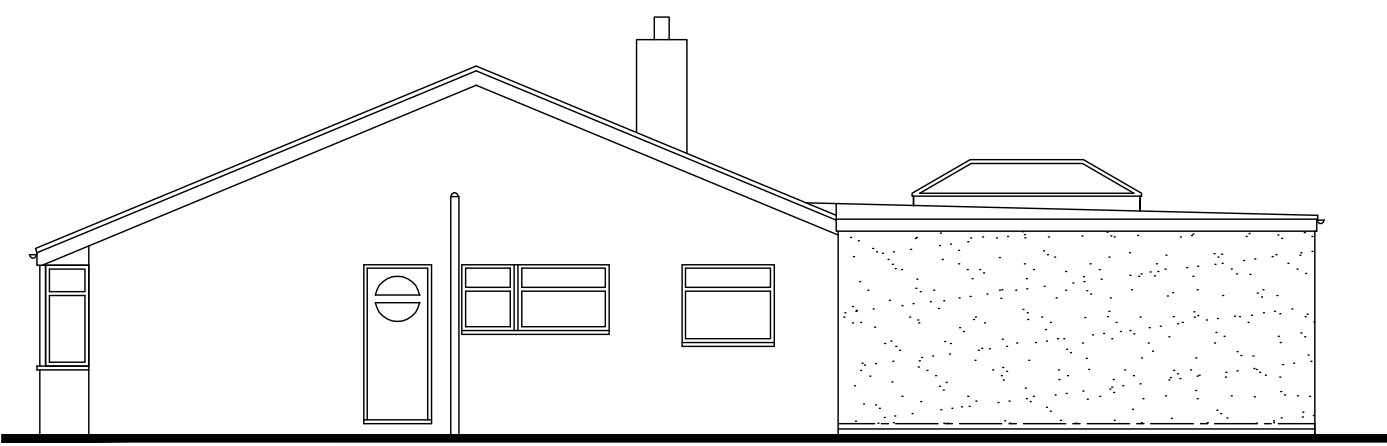

FRONT NORTH ELEVATION
PROPOSED ELEVATIONS
Scale 1:100

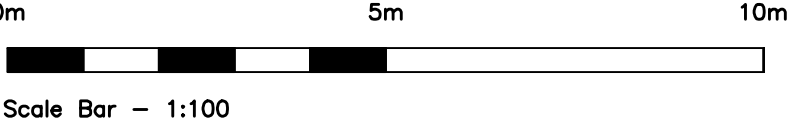


SIDE WEST ELEVATION

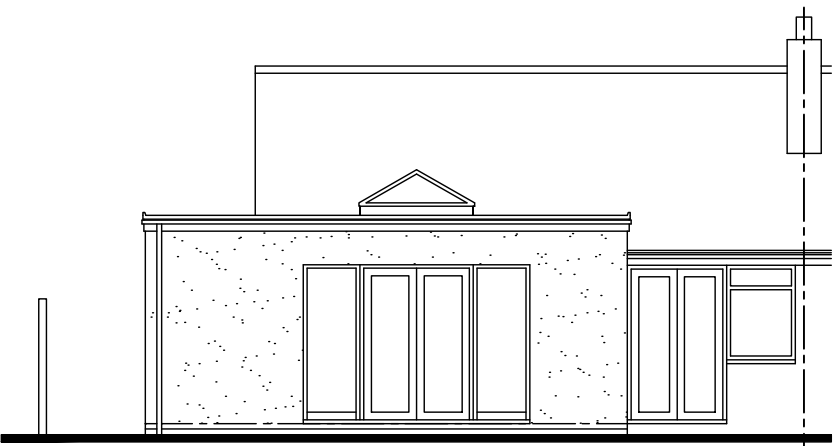

REAR SOUTH ELEVATION

SCHEDULE OF MATERIALS
WALLS - SMOOTH RENDER COLOUR WHITE
ROOF - FLAT ROOF
WINDOWS & DOORS - NEW PVCu COLOUR GREY TO MATCH EXISTING
ROOF LANTERN - NEW PVCu COLOUR WHITE
RAINWATER GOODS - NEW PVCu COLOUR GREY

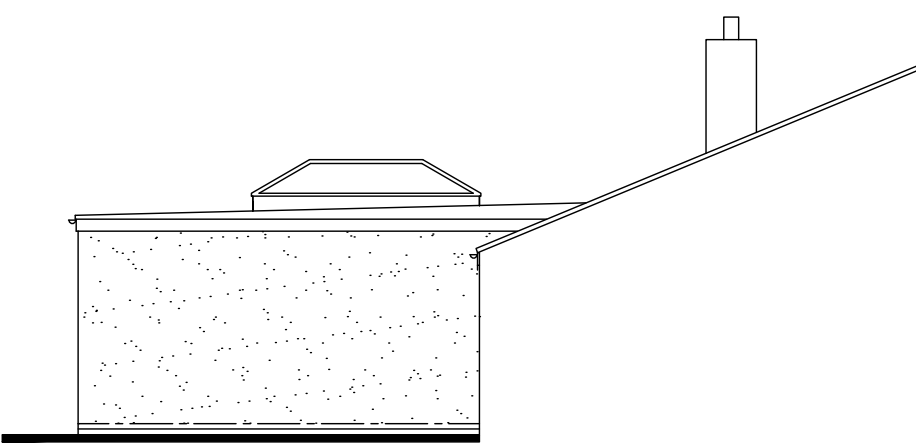


SIDE EAST ELEVATION

No dimensions to be scaled from drawing except for planning purposes.
The contractor should check all dimensions on site.
It is the contractors responsibility to ensure compliance with Building Regulations.
C.D.M. Regs. 2015. The Client is advised of his responsibilities to appoint a Planning Supervisor under these Regs.
All works to comply with the C.D.M. Regs. 2015.
The Party Wall Act. 1996 The property owner is advised of the requirements of the Act, & the requirement to serve a Party Wall Notice on any adjoining owners as required under the act.



REVISIONS:
A. 08.08.21 Amended in accordance with client's comments.



BLOCK PLAN
Scale 1:500

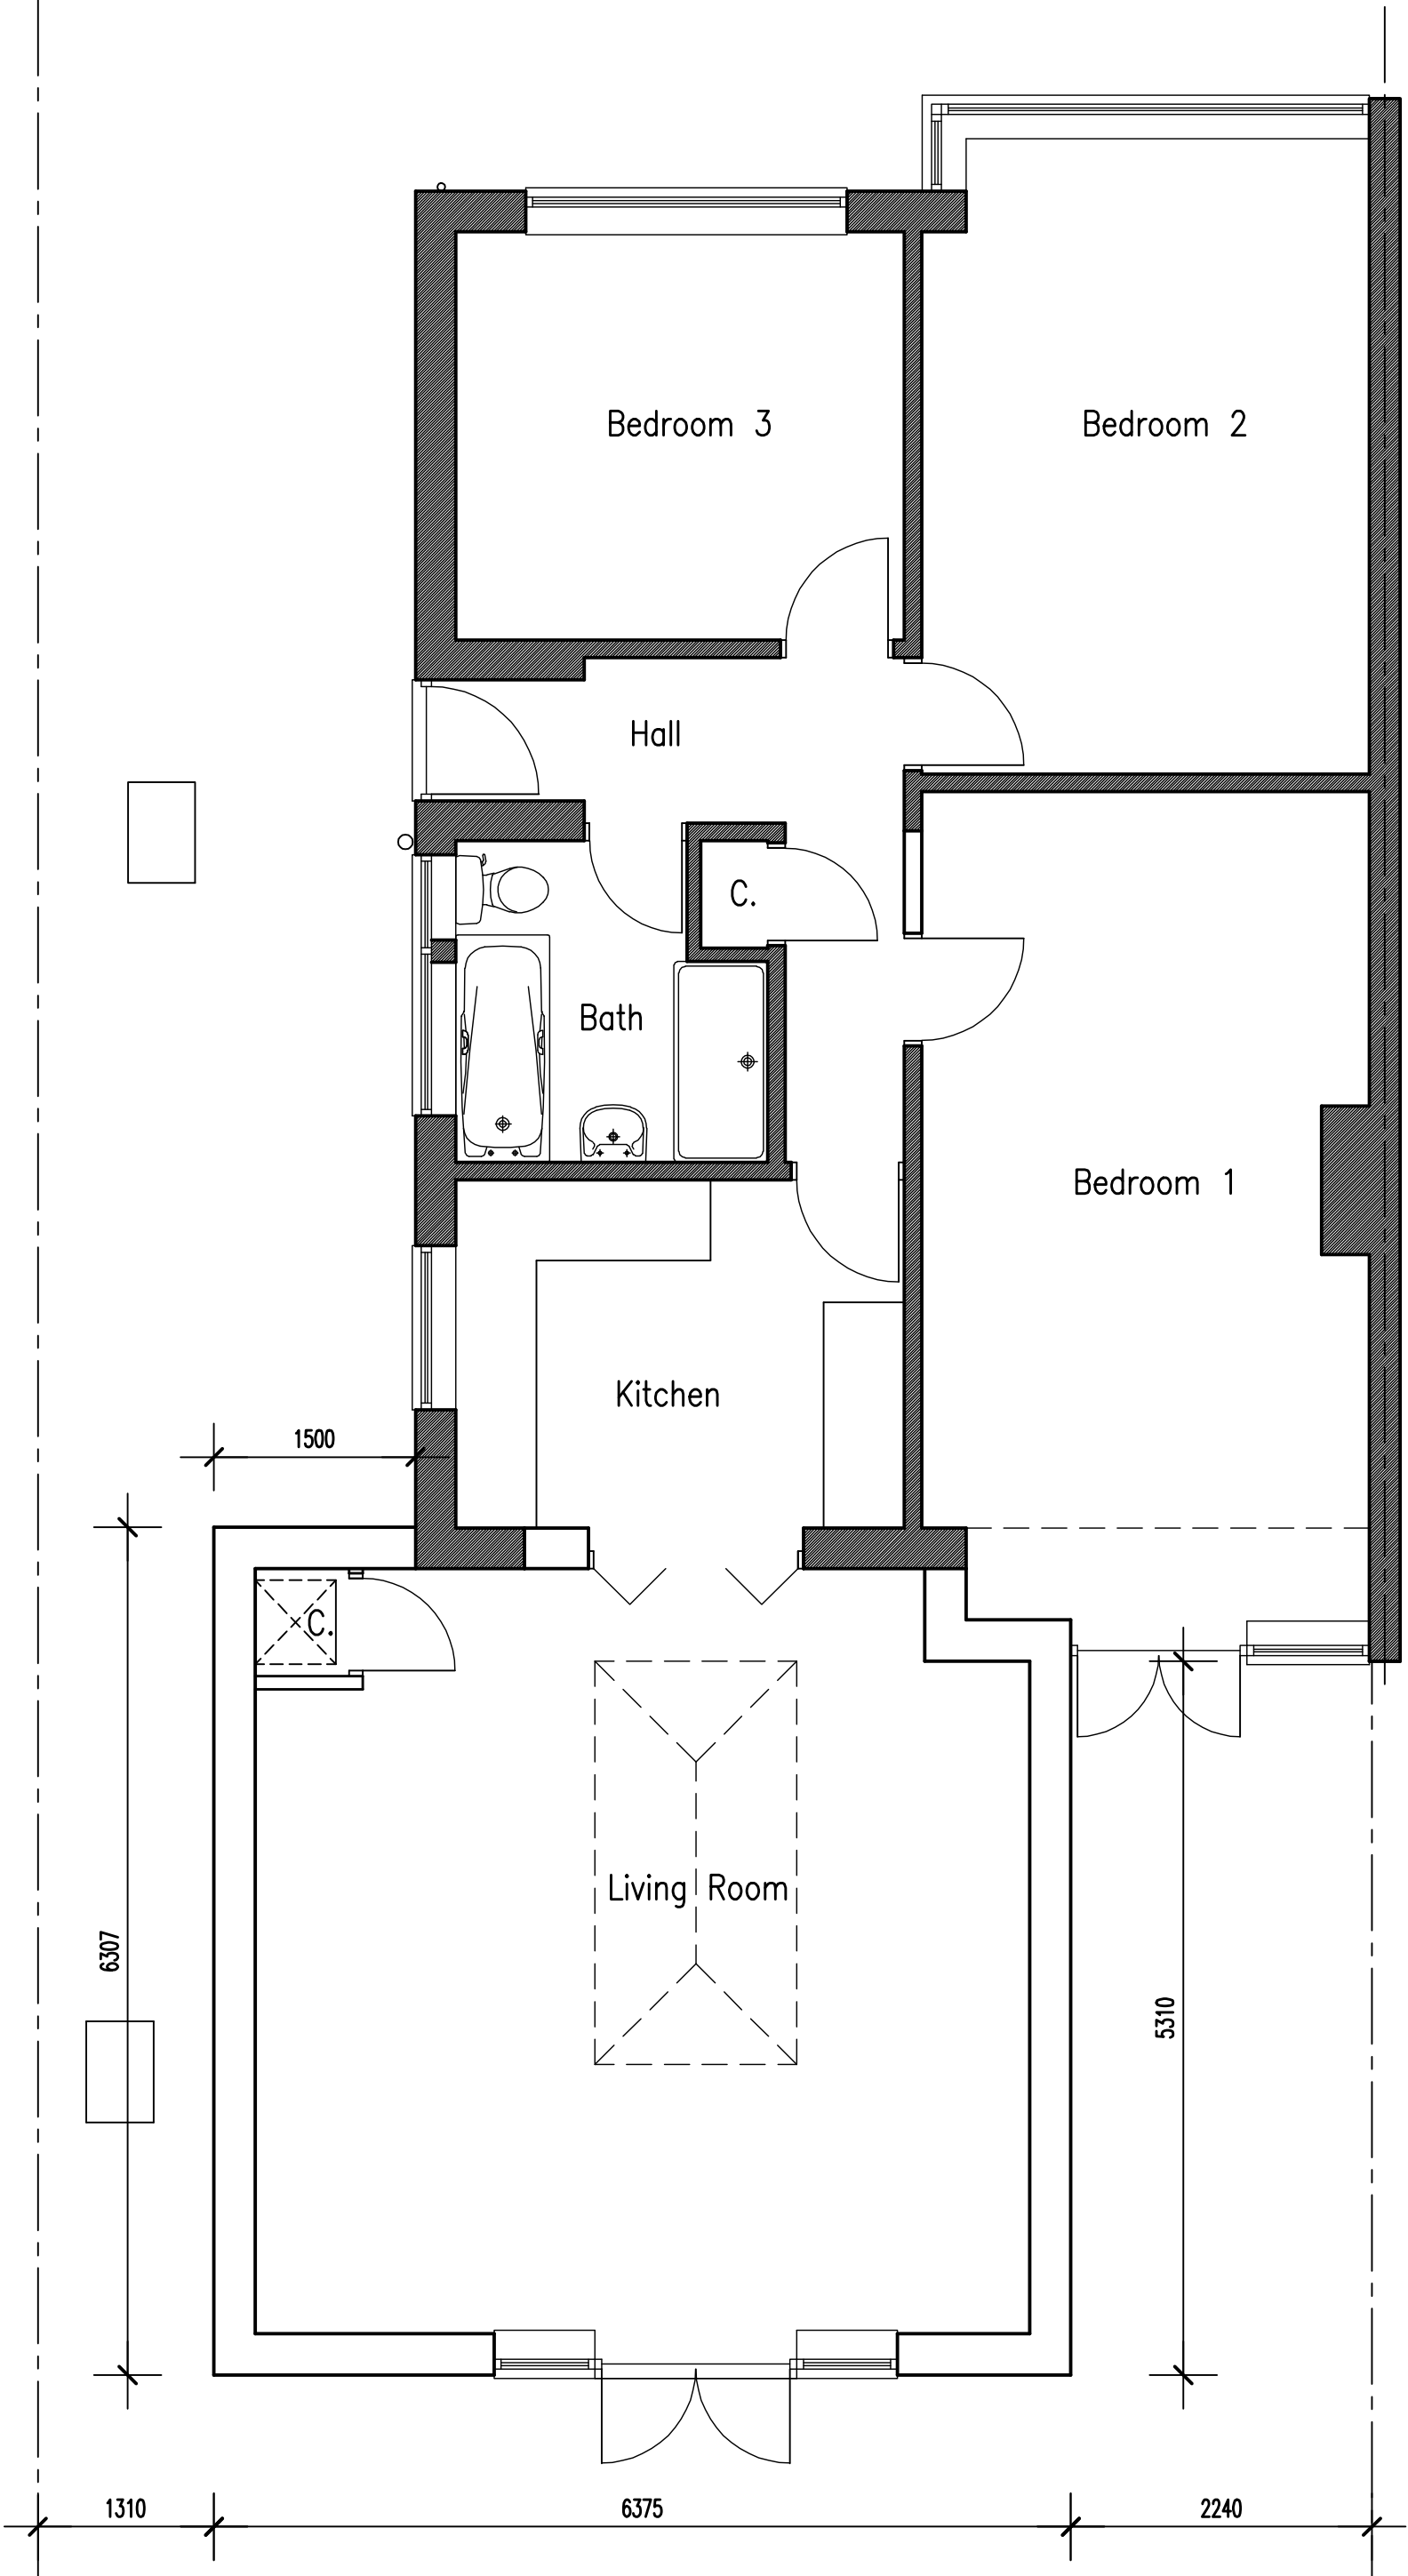

PROPOSED GROUND FLOOR PLAN
Scale 1:50

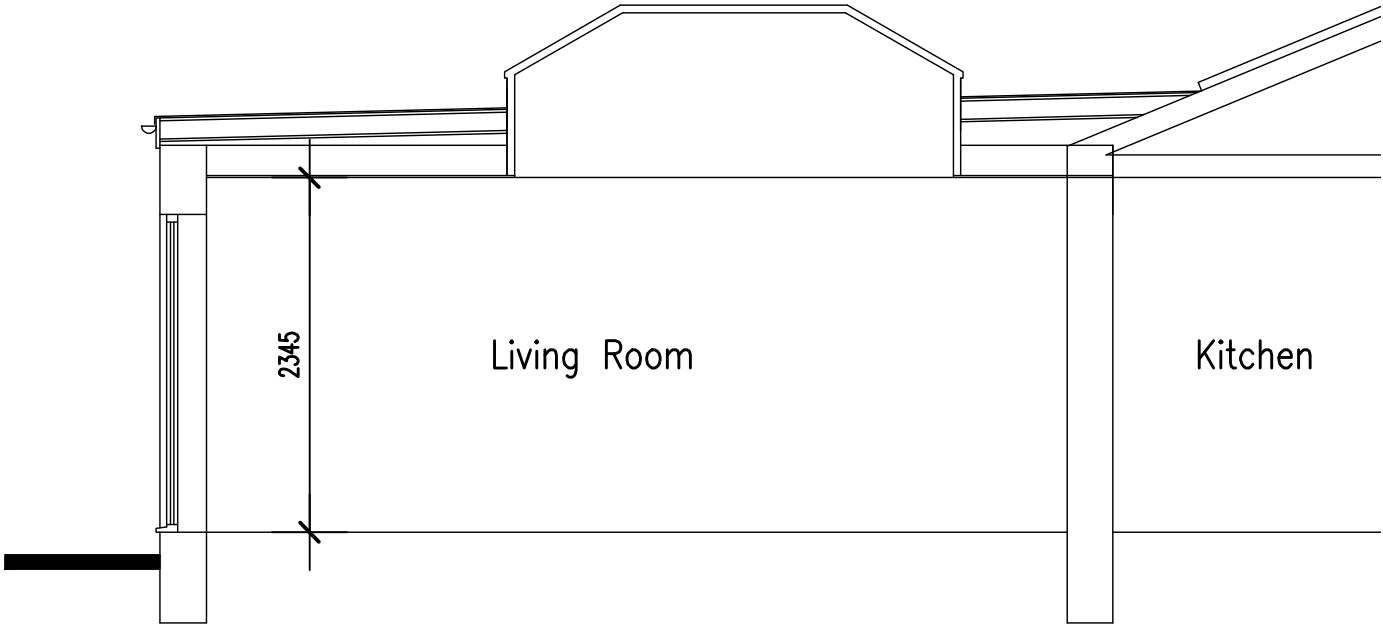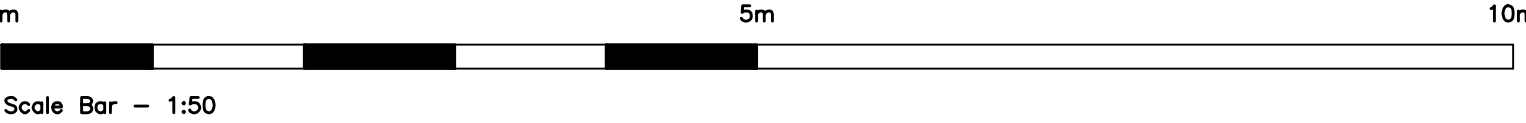

TYPICAL SECTION
Scale 1:50

ADCS

Architectural Design

Computer Services

30 Foxley Lane
Worthing
West Sussex
BN13 3AD
Tel: 01903 280701
E-mail:
adcs@sky.com

Client
MR M. & MRS L. THOMAS

Project
PROPOSED REAR EXTENSION
36 OLD WORTHING ROAD
EAST PRESTON
WEST SUSSEX BN16 1DZ

Drawing
PROPOSED FLOOR PLANS &
ELEVATIONS

Scale	Date	Drawn
1:50 & 1:100 @ A1	27.07.21	TP

Drawing No.	Revision
-------------	----------

1498/P02 A