




North Elevation (Front)



East Elevation (Side)

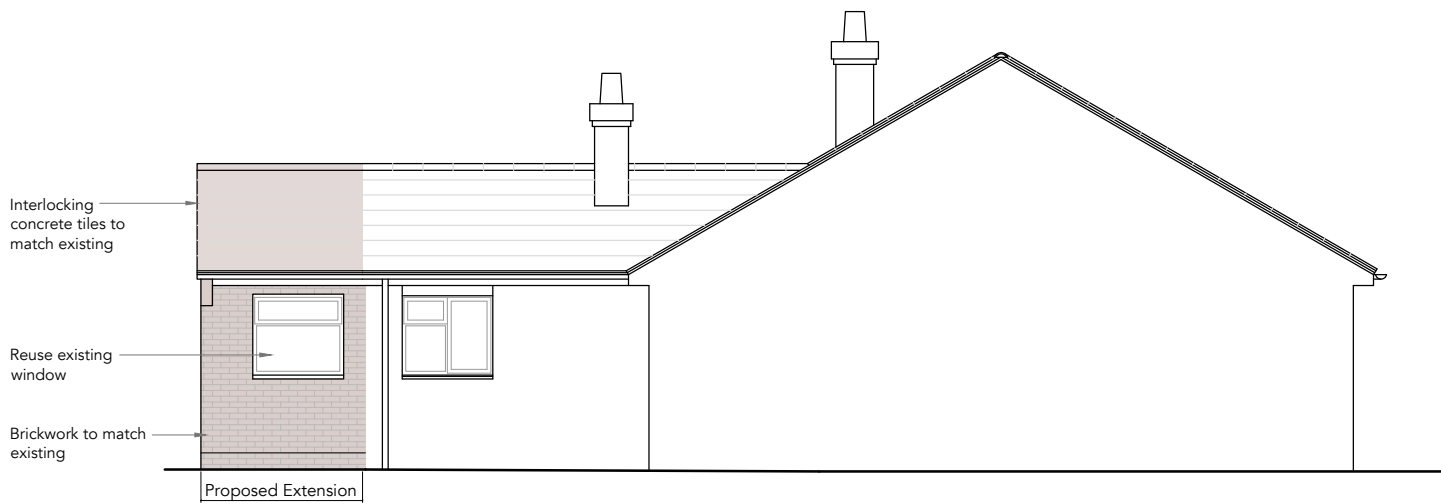


South Elevation (Rear)



West Elevation (Side)

Proposed Elevations 1:100

 

- Materials Schedule:**
- Walls - Brickwork to match existing.
 - Roof - Interlocking concrete tiles to match existing
 - Windows/ doors - White uPVC to match existing
 - Rainwater goods - Black uPVC to match existing
 - Joinery - fascias/soffits etc, white to match existing

Revisions:

This drawing is the property of Fuller Architects and is not to be copied reproduced, retained or disclosed to any unauthorised person either wholly or in part without prior consent. Do not scale from this drawing except for Planning purposes. Use all figured dimensions only. All figured dimensions to be checked on site prior to construction. All discrepancies, errors and omissions to be reported to Fuller Architects prior to construction. Layout and dimensions existing building to be checked on site.

FULLER

• ARCHITECTS •

01903 774754
info@fuller-architects.co.uk
fuller-architects.co.uk
103-105 Sea Road, East Preston,
BN16 1NX

Job Title
20 Russell's Close, East Preston

Client
Ian Bourne

Drawing Name
Elevations - Proposed

Drawing Status
Planning

Drawn by BF Date Oct 25

Checked by LW Date Oct 25

Drawing Scale
1:100 at A2

Drawing No
250049/ 04

Revision