



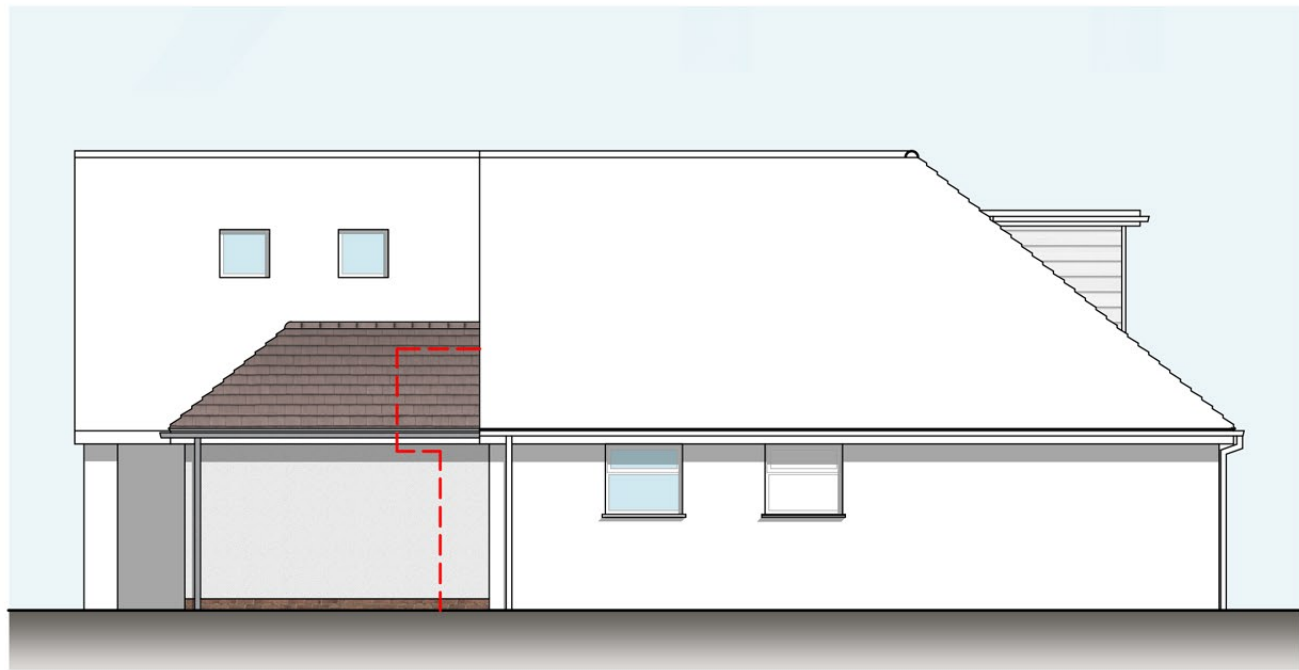


North Elevation  
(Side)



East Elevation  
(Front)

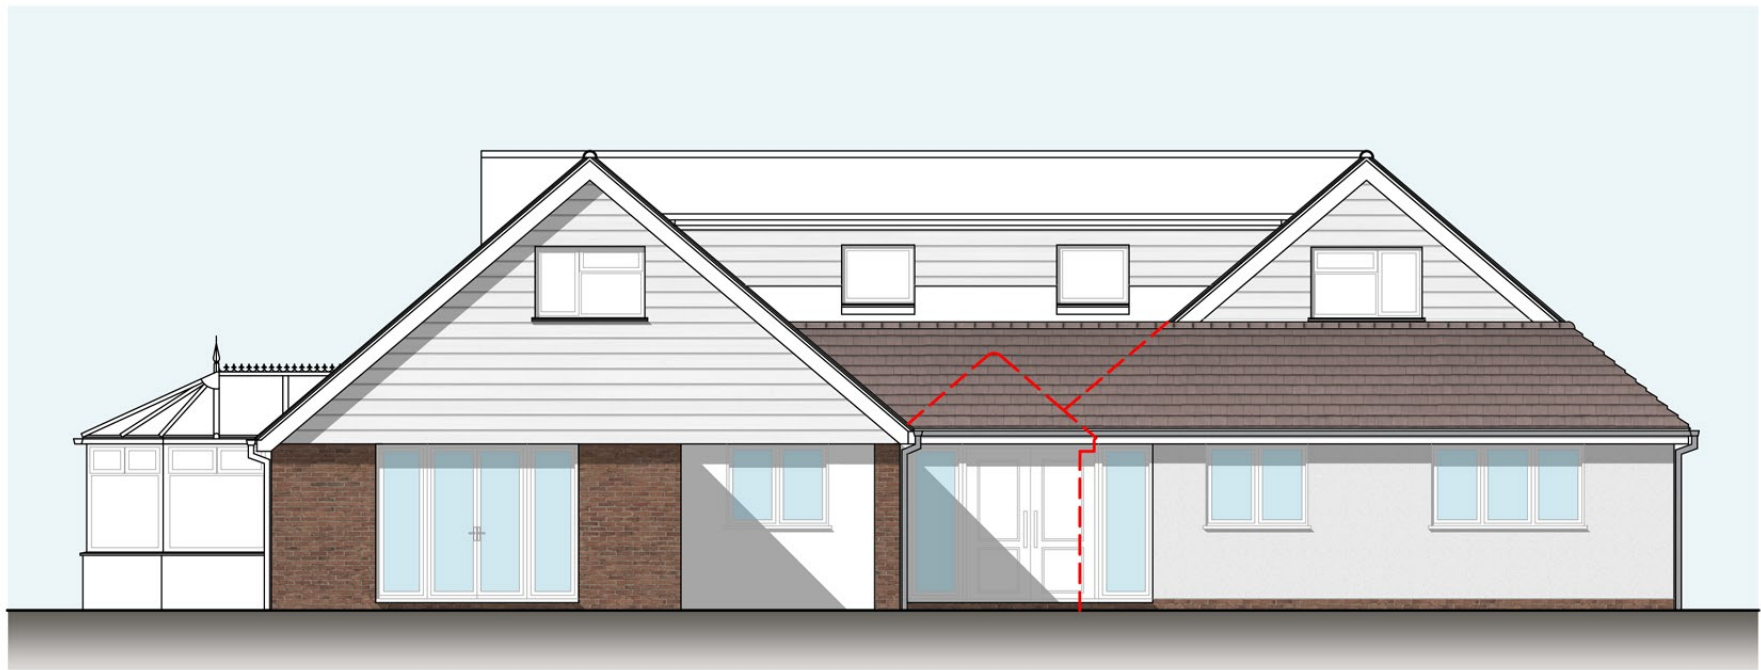

South Elevation  
(Side)

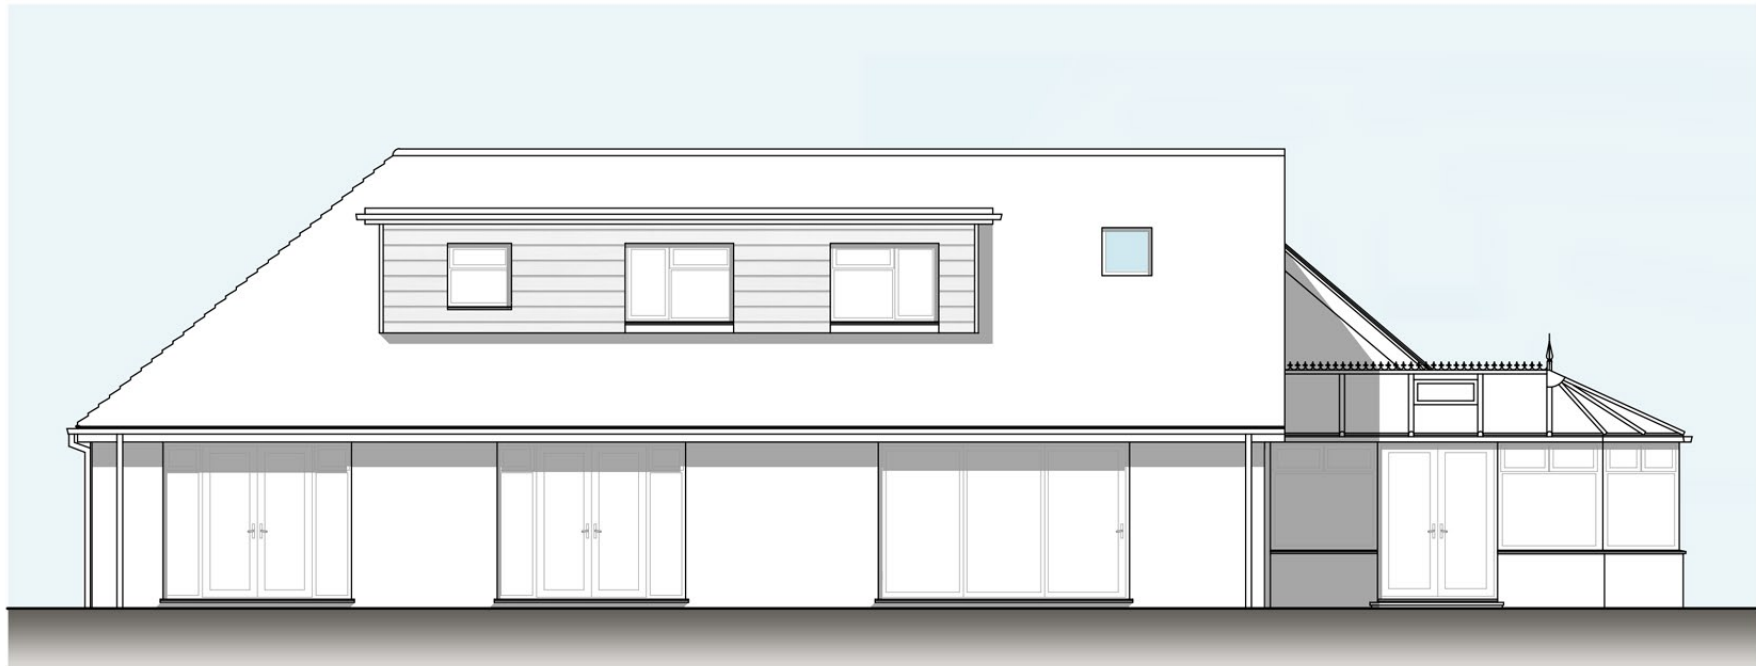

West Elevation  
(Rear)

Proposed  
Elevations  
1:100



Materials Schedule

- Main walls - Through coloured render to ground floor elevations. Replace existing brown cedral lap weatherboard to first floor elevations with white cedral lap weatherboard.
- New pitched roof - to match existing plain tiled roof
- Flat roof (hidden) - GRP
- Windows - Double glazed PVCu casements
- Joinery (facias, soffits, bargeboards) - PVCu
- Rainwater - PVCu to match existing
- Key
- Red dashed lines - depicts outline of existing building.

Revisions:

This drawing is the property of Fuller Associates and is not to be copied reproduced, retained or disclosed to any unauthorised person either wholly or in part without prior consent. Do not scale from this drawing except for Planning purposes. Use all figured dimensions only. All figured dimensions to be checked on site prior to construction. All discrepancies, errors and omissions to be reported to Fuller Associates prior to construction. Layout and dimensions existing building to be checked on site.

Chartered Surveyors • Architectural Design

**FULLER ASSOCIATES**

10-11 The Parade, Willowhayne Crescent,  
East Preston, West Sussex BN16 1NS

tel: 01903 774754

email: [architectural@fuller-associates.co.uk](mailto:architectural@fuller-associates.co.uk)  
[www.fuller-associates.co.uk](http://www.fuller-associates.co.uk)

|                                |        |             |
|--------------------------------|--------|-------------|
| Job Title                      |        |             |
| 4 Selhurst Close, East Preston |        |             |
| Client                         |        |             |
| Mr & Mrs D Holt                |        |             |
| Drawing Name                   |        |             |
| Elevations - Proposed          |        |             |
| Drawing Status                 |        |             |
| Planning                       |        |             |
| Drawn by                       | BF     | Date Jan 22 |
| Checked by                     | SS     | Date Jan 22 |
| Drawing Scale                  |        |             |
| 1:100 at A1                    |        |             |
| Drawing No                     | Status | Revision    |
| 213040/ 08                     |        |             |