

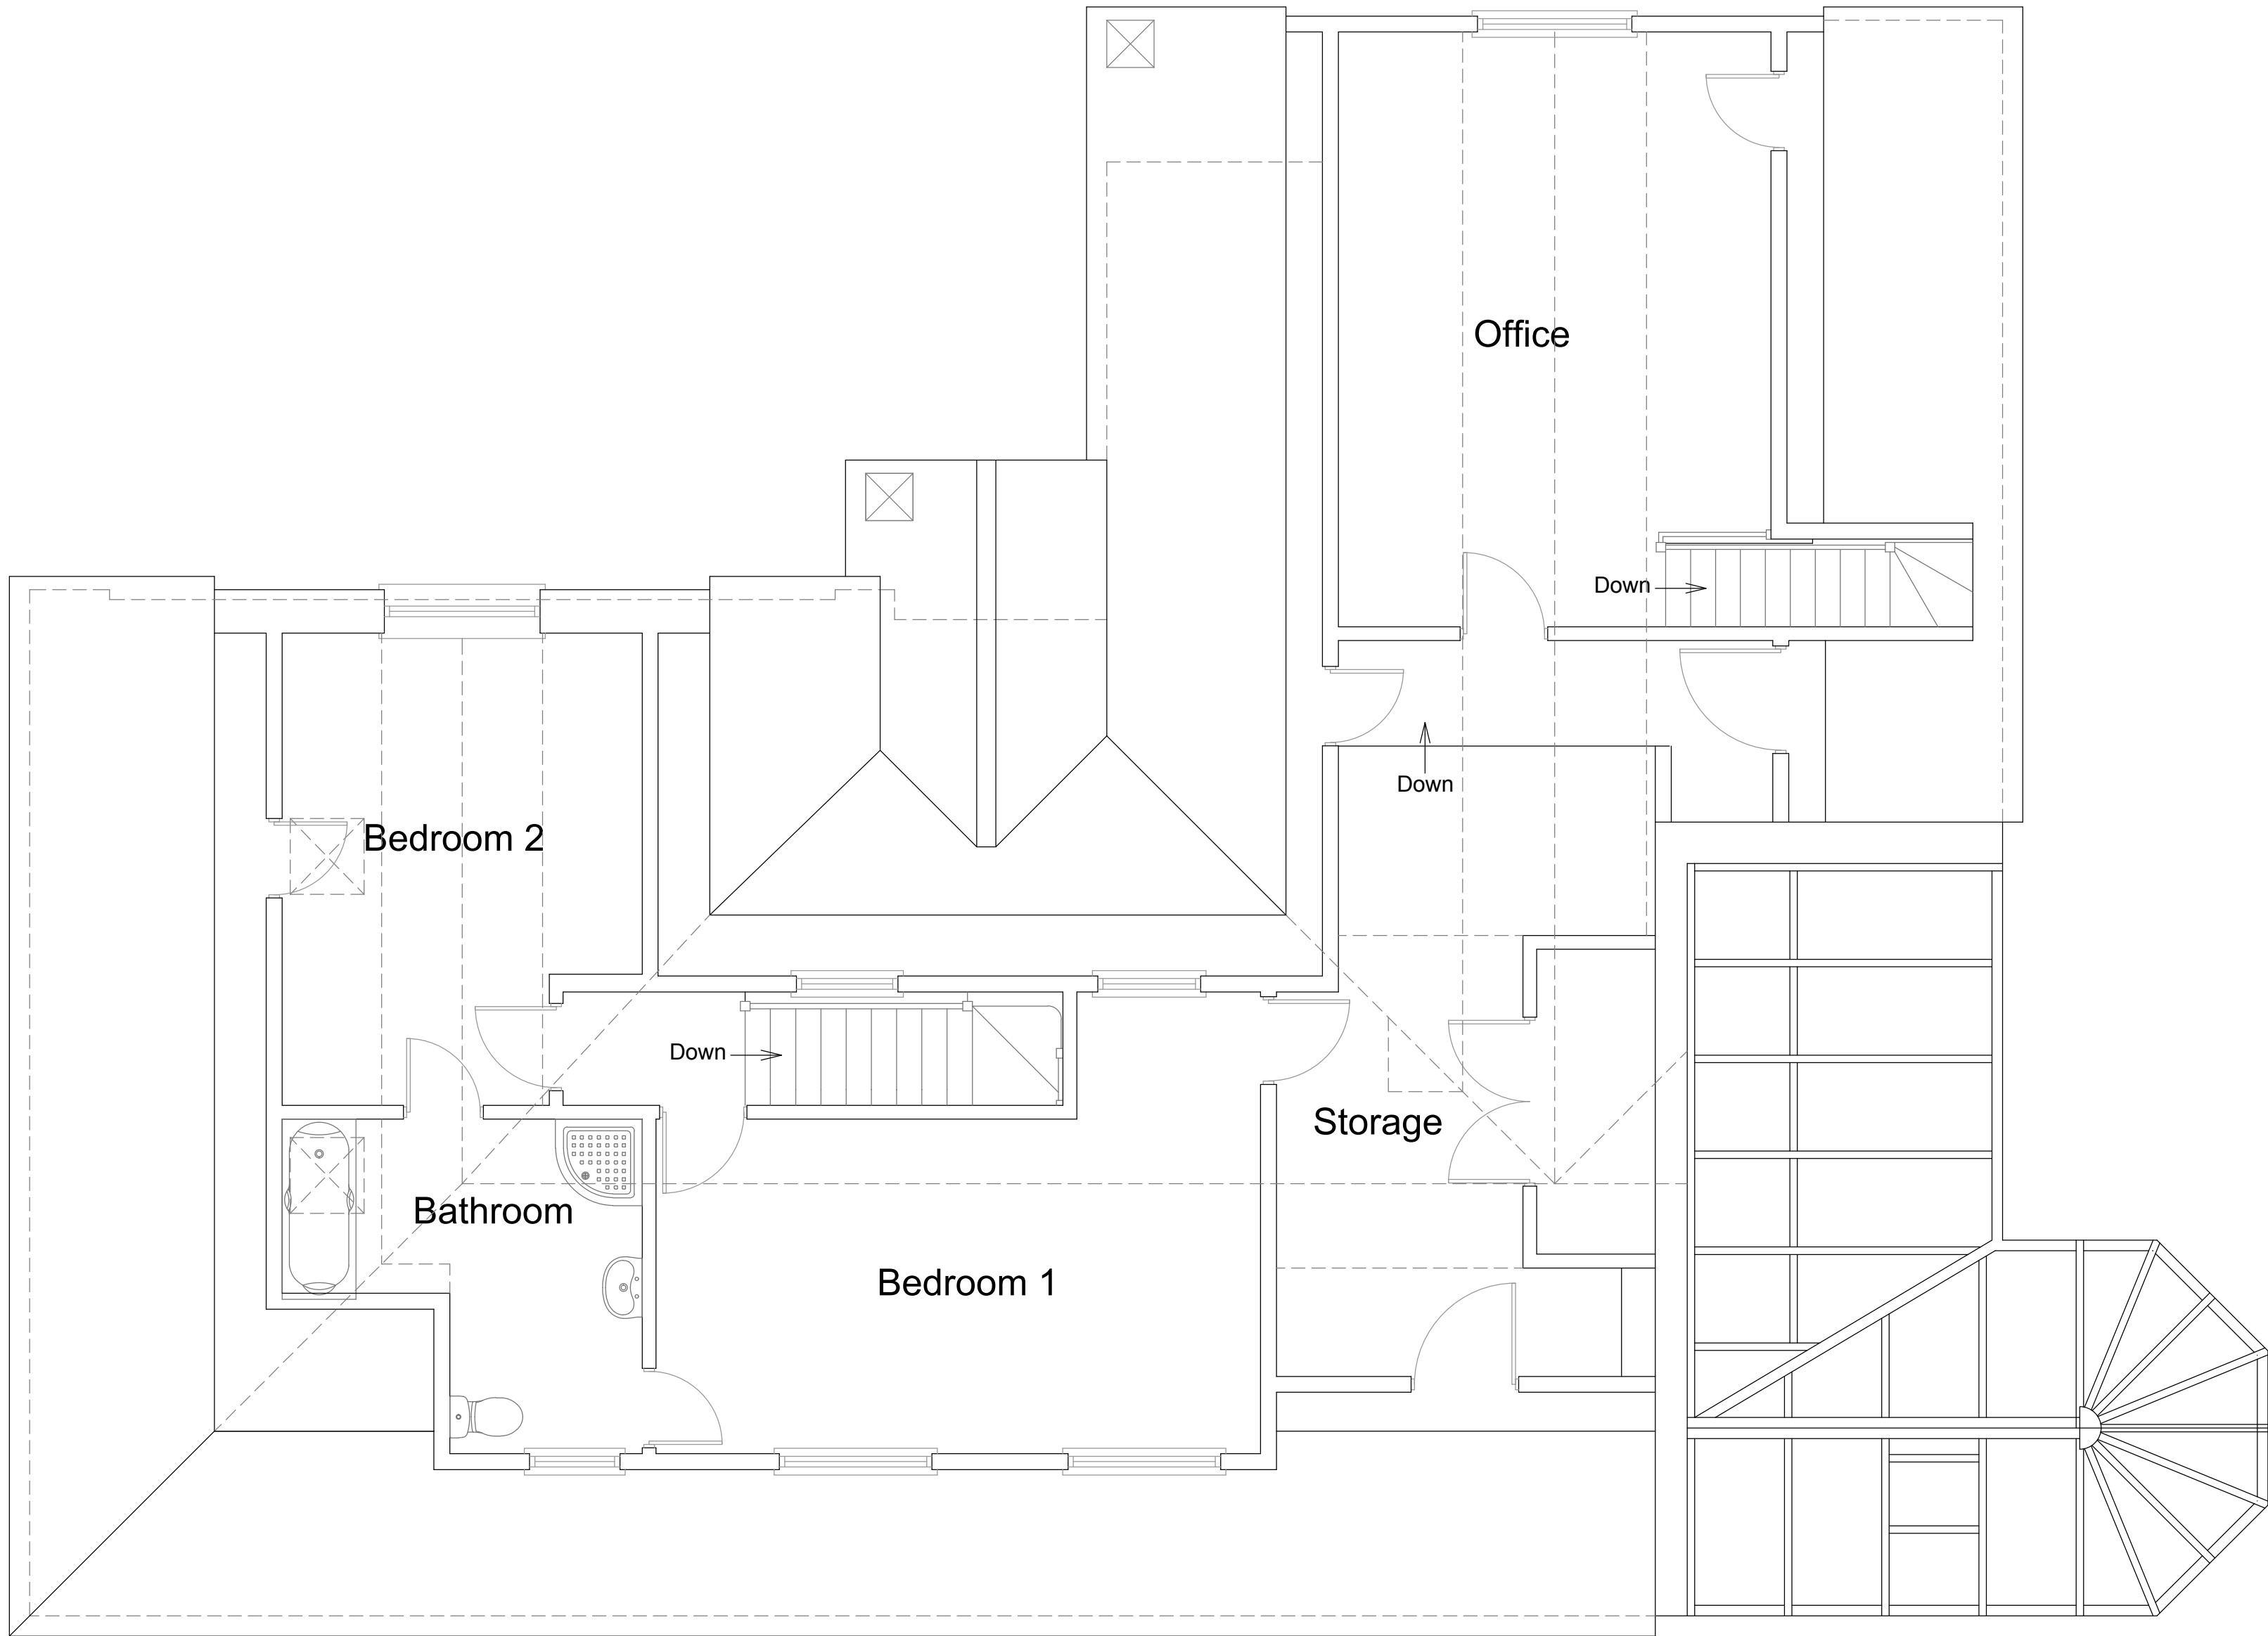


 

Existing  
First Floor Plan  
1:50

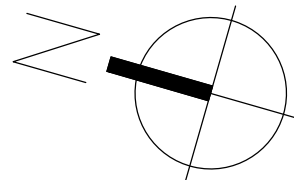

Revisions:

This drawing is the property of Fuller Associates and is not to be copied reproduced, retained or disclosed to any unauthorised person either wholly or in part without prior consent. Do not scale from this drawing except for Planning purposes. Use all figured dimensions only. All figured dimensions to be checked on site prior to construction. All discrepancies, errors and omissions to be reported to Fuller Associates prior to construction. Layout and dimensions existing building to be checked on site.

Chartered Surveyors • Architectural Design



10-11 The Parade, Willowhayne Crescent,  
East Preston, West Sussex BN16 1NS

tel: 01903 774754

email: [architectural@fuller-associates.co.uk](mailto:architectural@fuller-associates.co.uk)  
[www.fuller-associates.co.uk](http://www.fuller-associates.co.uk)

Job Title  
4 Selhurst Close, East Preston

Client  
Mr & Mrs D Holt

Drawing Name  
First Floor Plan -  
Existing

Drawing Status  
Planning

Drawn by BF Date Jan 22  
Checked by SS Date Jan 22

Drawing Scale  
1:50 at A1

Drawing No Status Revision  
213040/ 02