




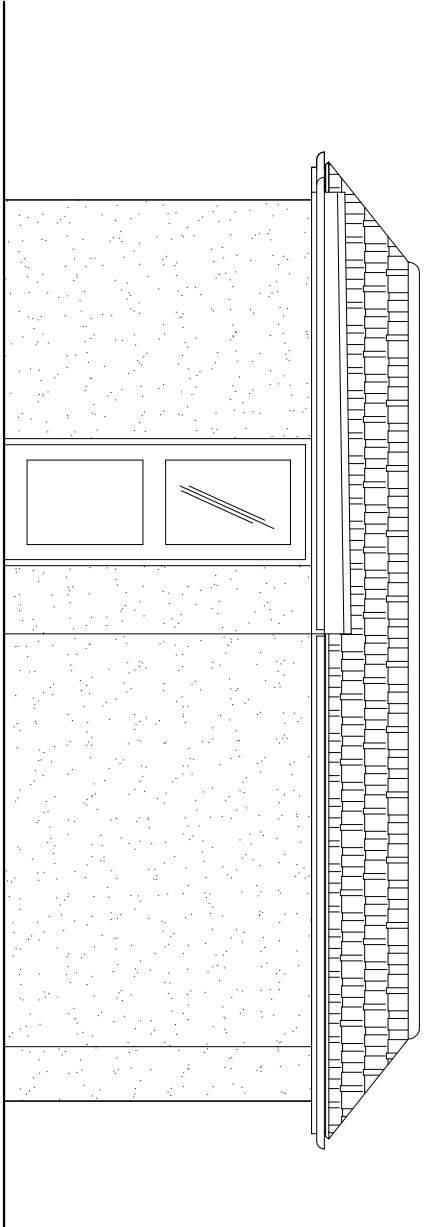


PROPOSED WEST ELEVATION 1:50

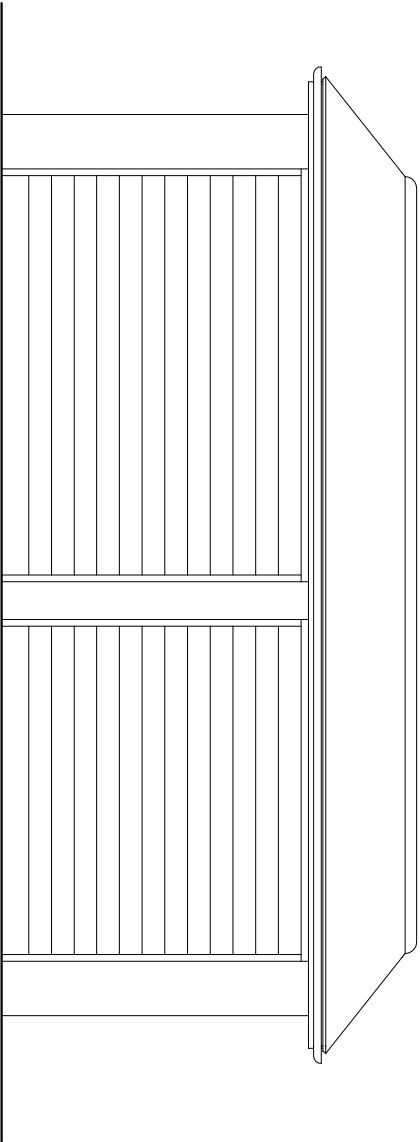


PROPOSED EAST ELEVATION 1:50

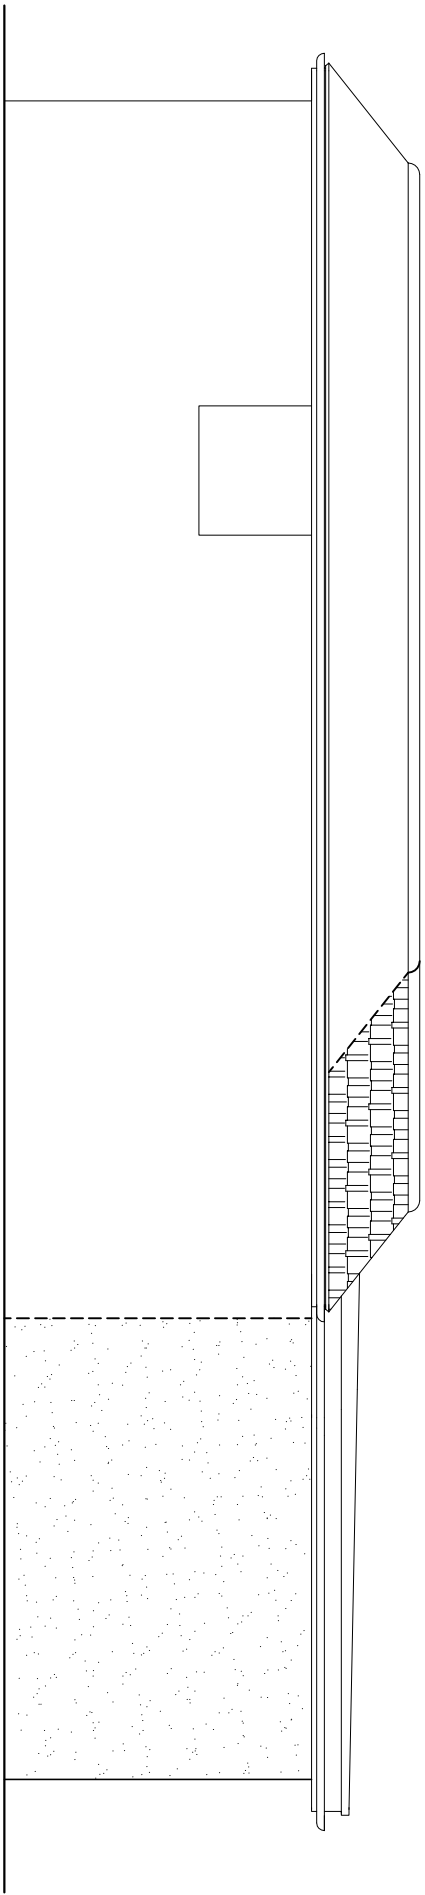


PROPOSED NORTH ELEVATION 1:50

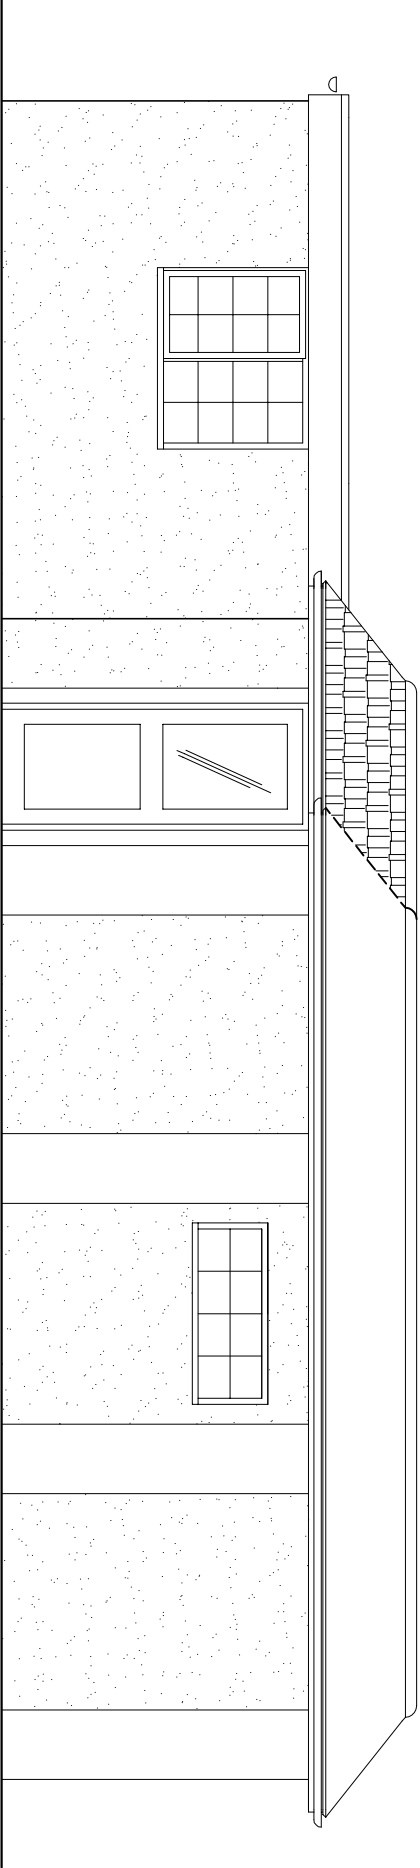


PROPOSED SOUTH ELEVATION 1:50

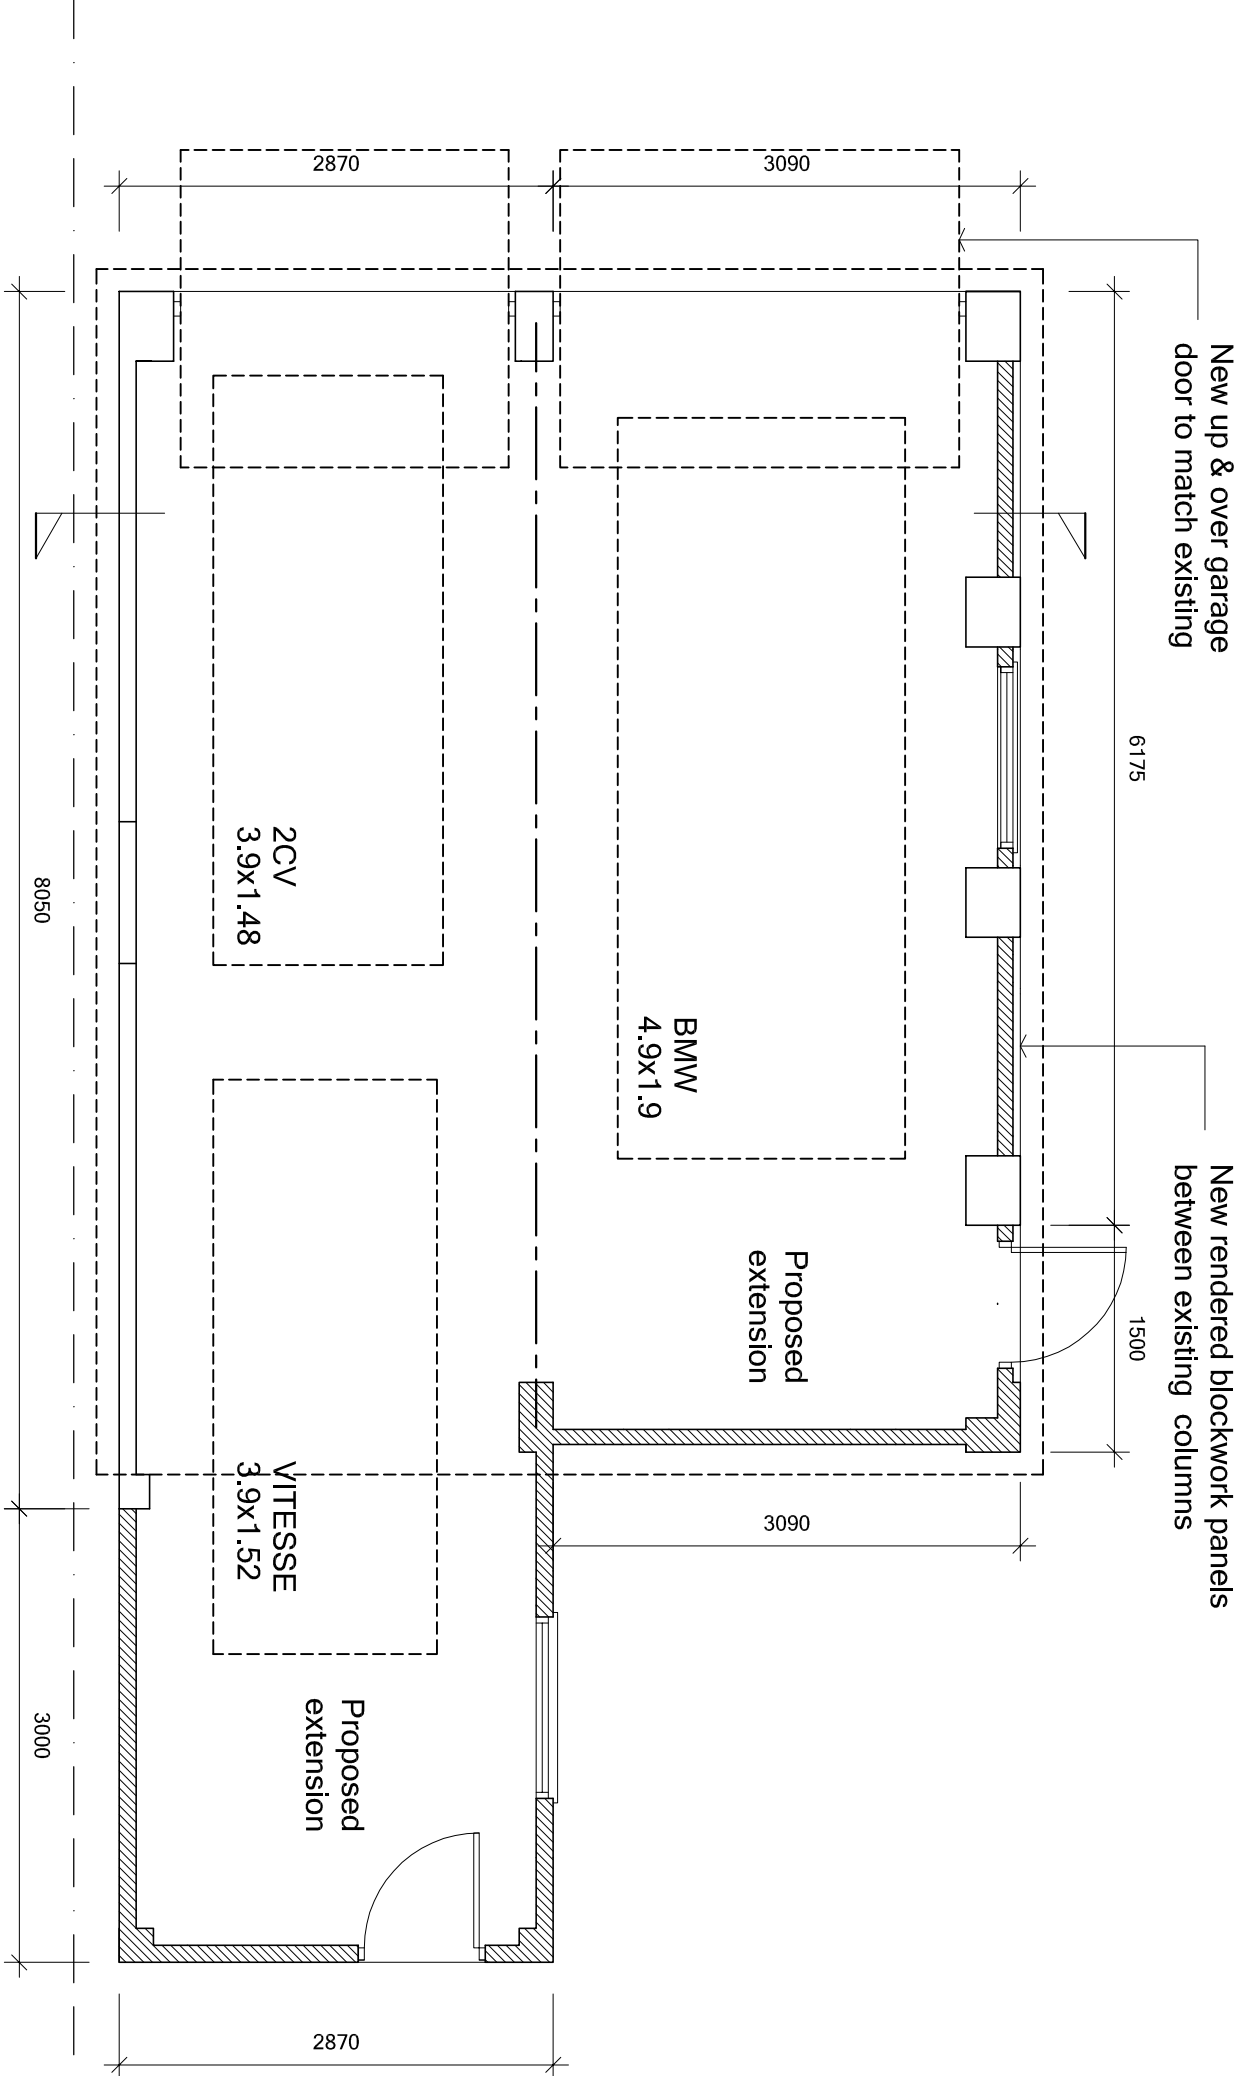

PROPOSED FLOOR PLAN 1:50

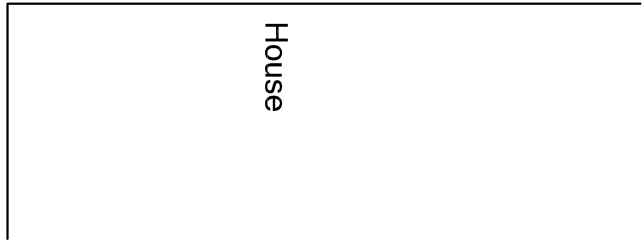

PROPOSED SECTION 1:50

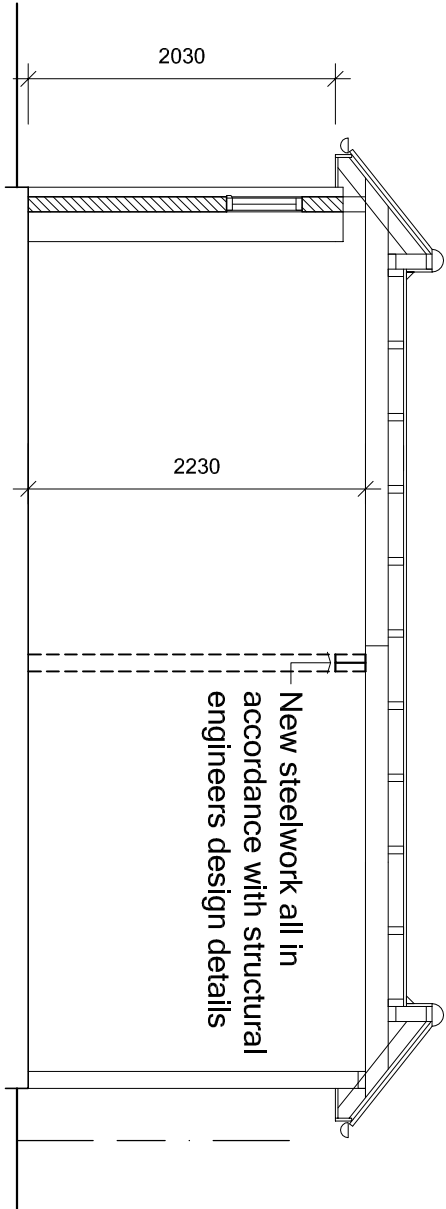

ARW Design

DRAWING No: 1113/1

REVISION: 0

DRAWING TITLE:
PROPOSED FLOOR PLANS & ELEVATIONS

SCALE:
AS NOTED @ paper size A2

LOCATION:

18, OVAL WAYE, FERRING

CLIENT:

M. NEWMAN

PROJECT:

GARAGE EXTENSION & ALTERATIONS

DATE:
JAN 2015

DRAWN:

ARW

ARW Design, 89, SOUTH STREET, TARRING, WORTHING, WEST SUSSEX, BN14 7ND, T: +44(0)1903234197 M: +0(0)771851222 E: arweeden1@aol.com
THIS DRAWING REMAINS THE COPYRIGHT OF ARW Design AND SHALL NOT BE COPIED IN ANY FORMAT WITHOUT SPECIFIC APPROVAL IN WRITING.