


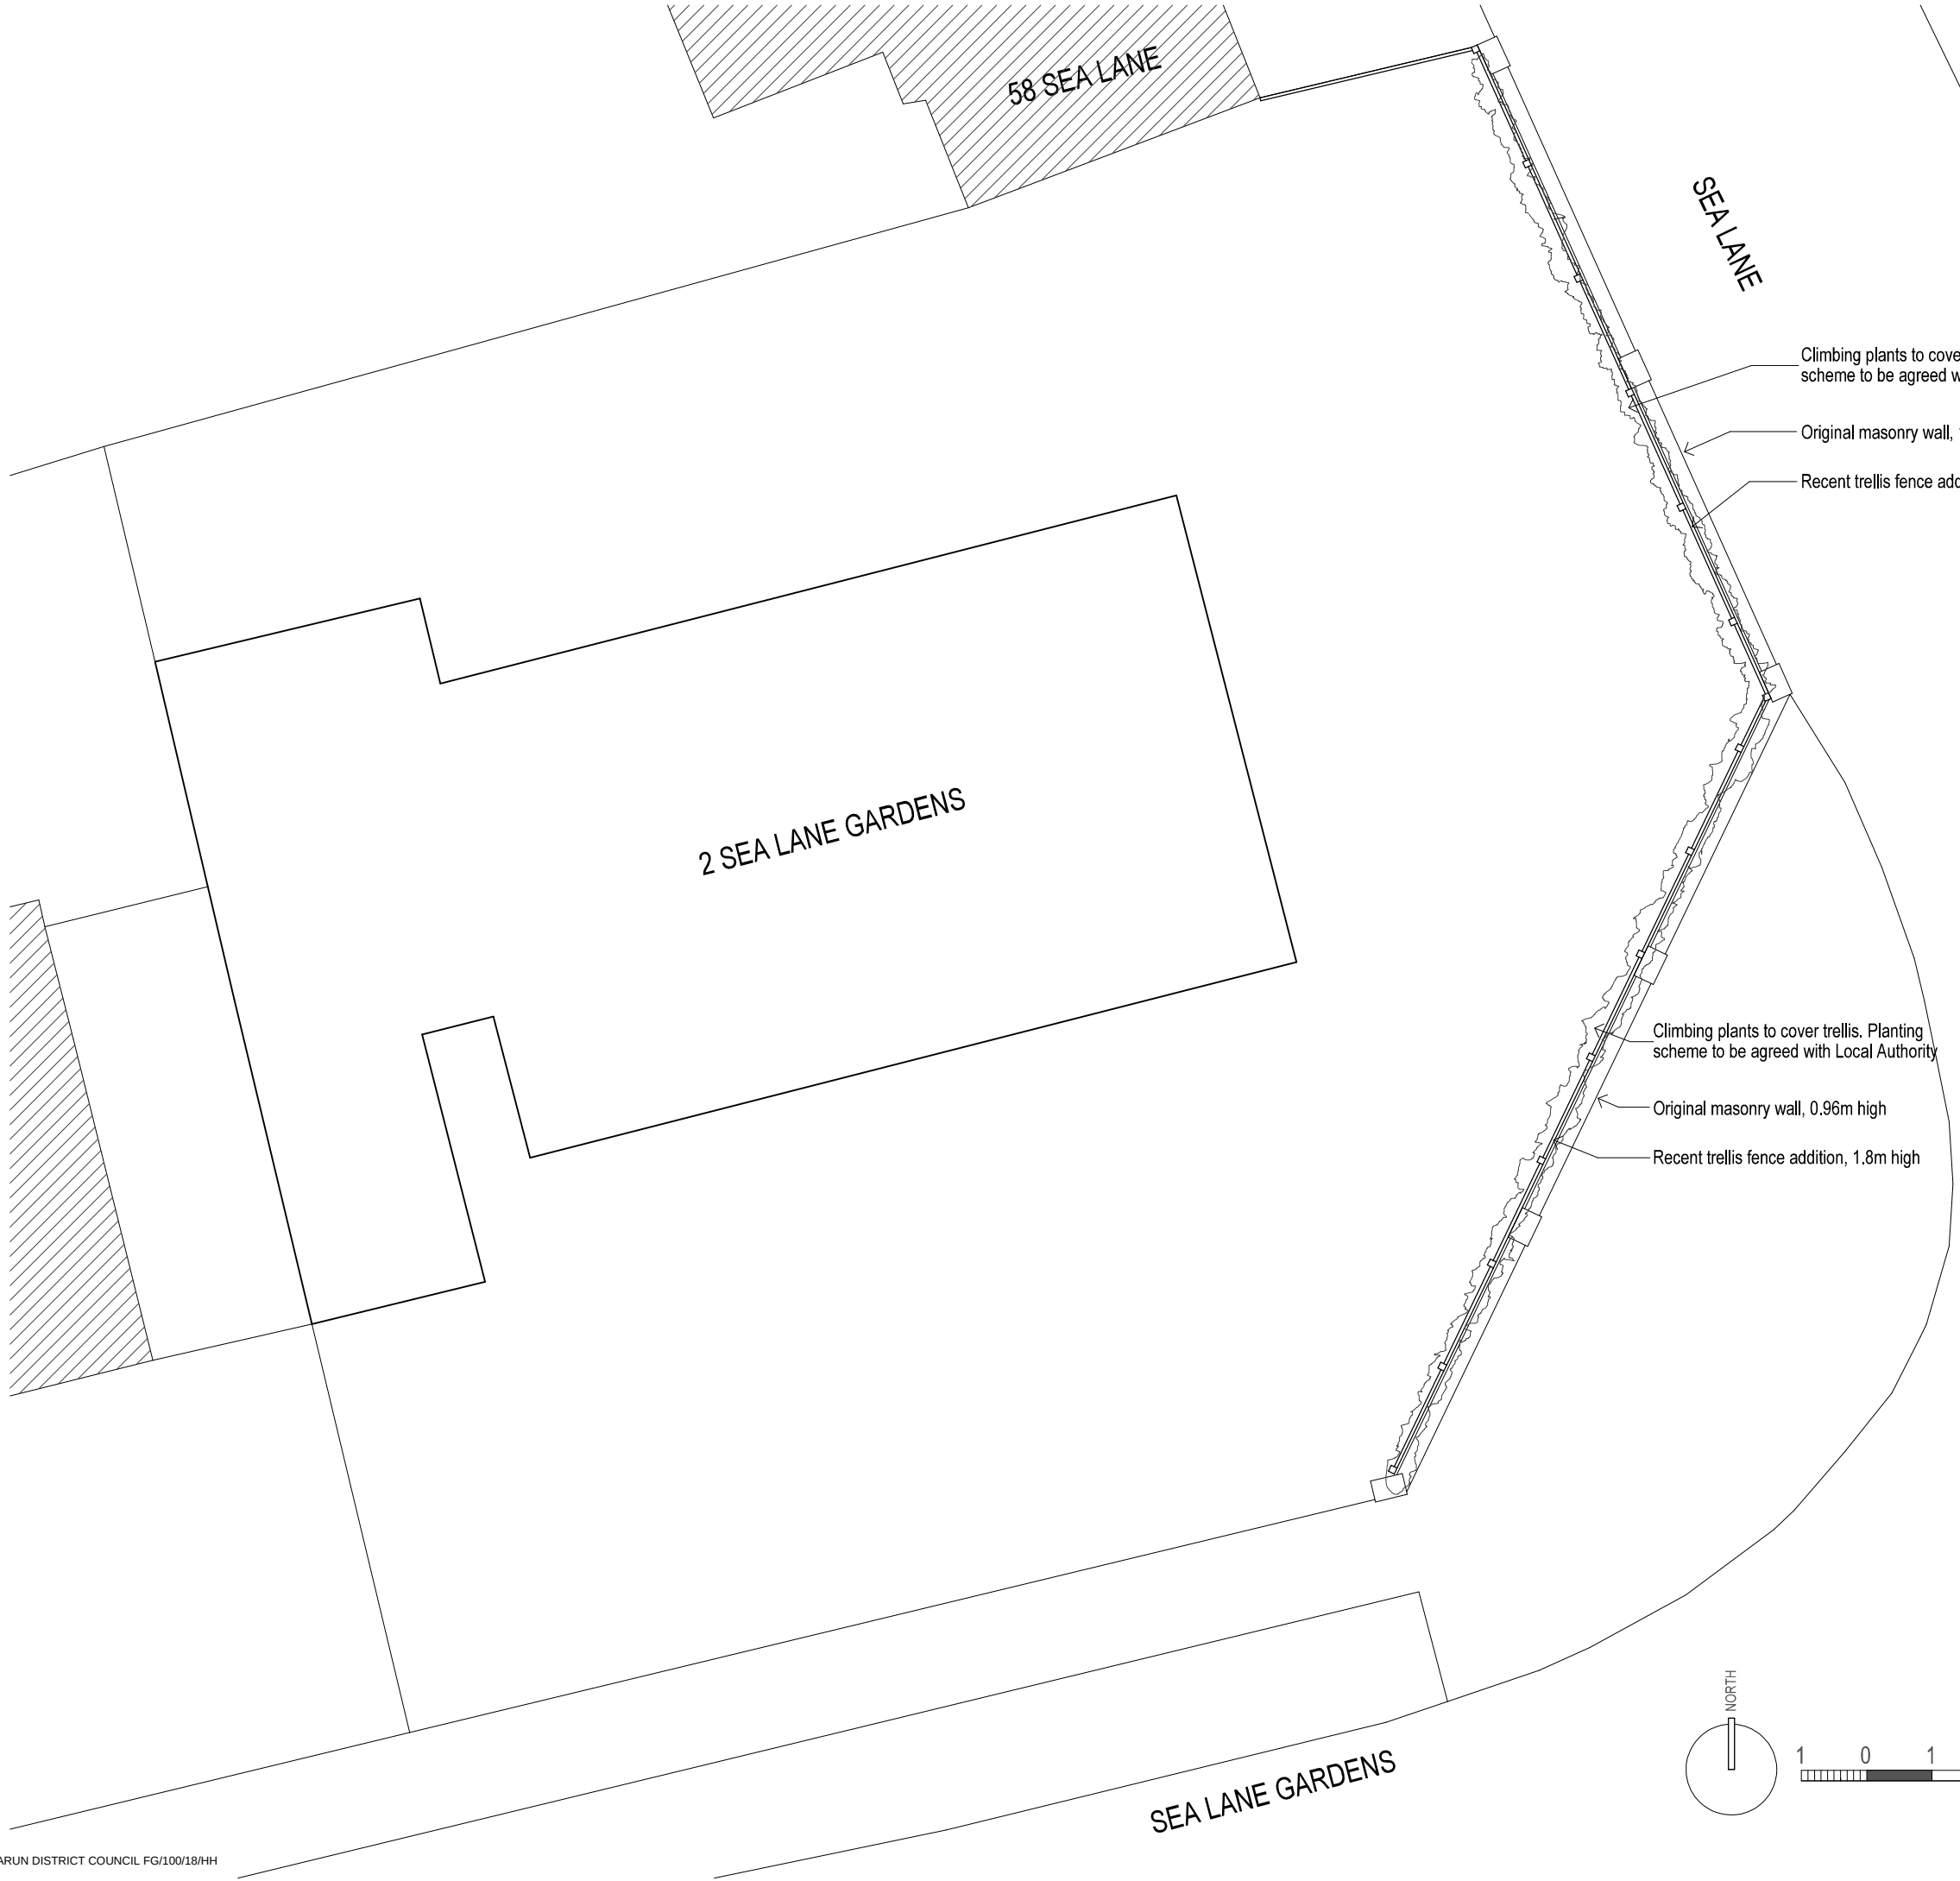

ELEVATION : Drg No C12

Revisions					

PROJECT

Front Boundary Treatment
at
2 Sea Lane Gardens
Ferring

DRAWING

Site Plan

Scale	Date	Drg No
1:100@A3	May 2018	1717/C11
Drawn by	Checked by	Revision
GC	GC	

Glenn Curran MCIAT

ARCHITECTURAL DESIGN + TECHNOLOGY
THE STUDIO 19 UPPER WEST DRIVE FERRING WEST SUSSEX BN12 5FG
T 01903 248787 M 07905 306875 E INFO@GLENNCURRAN.CO.UK

