

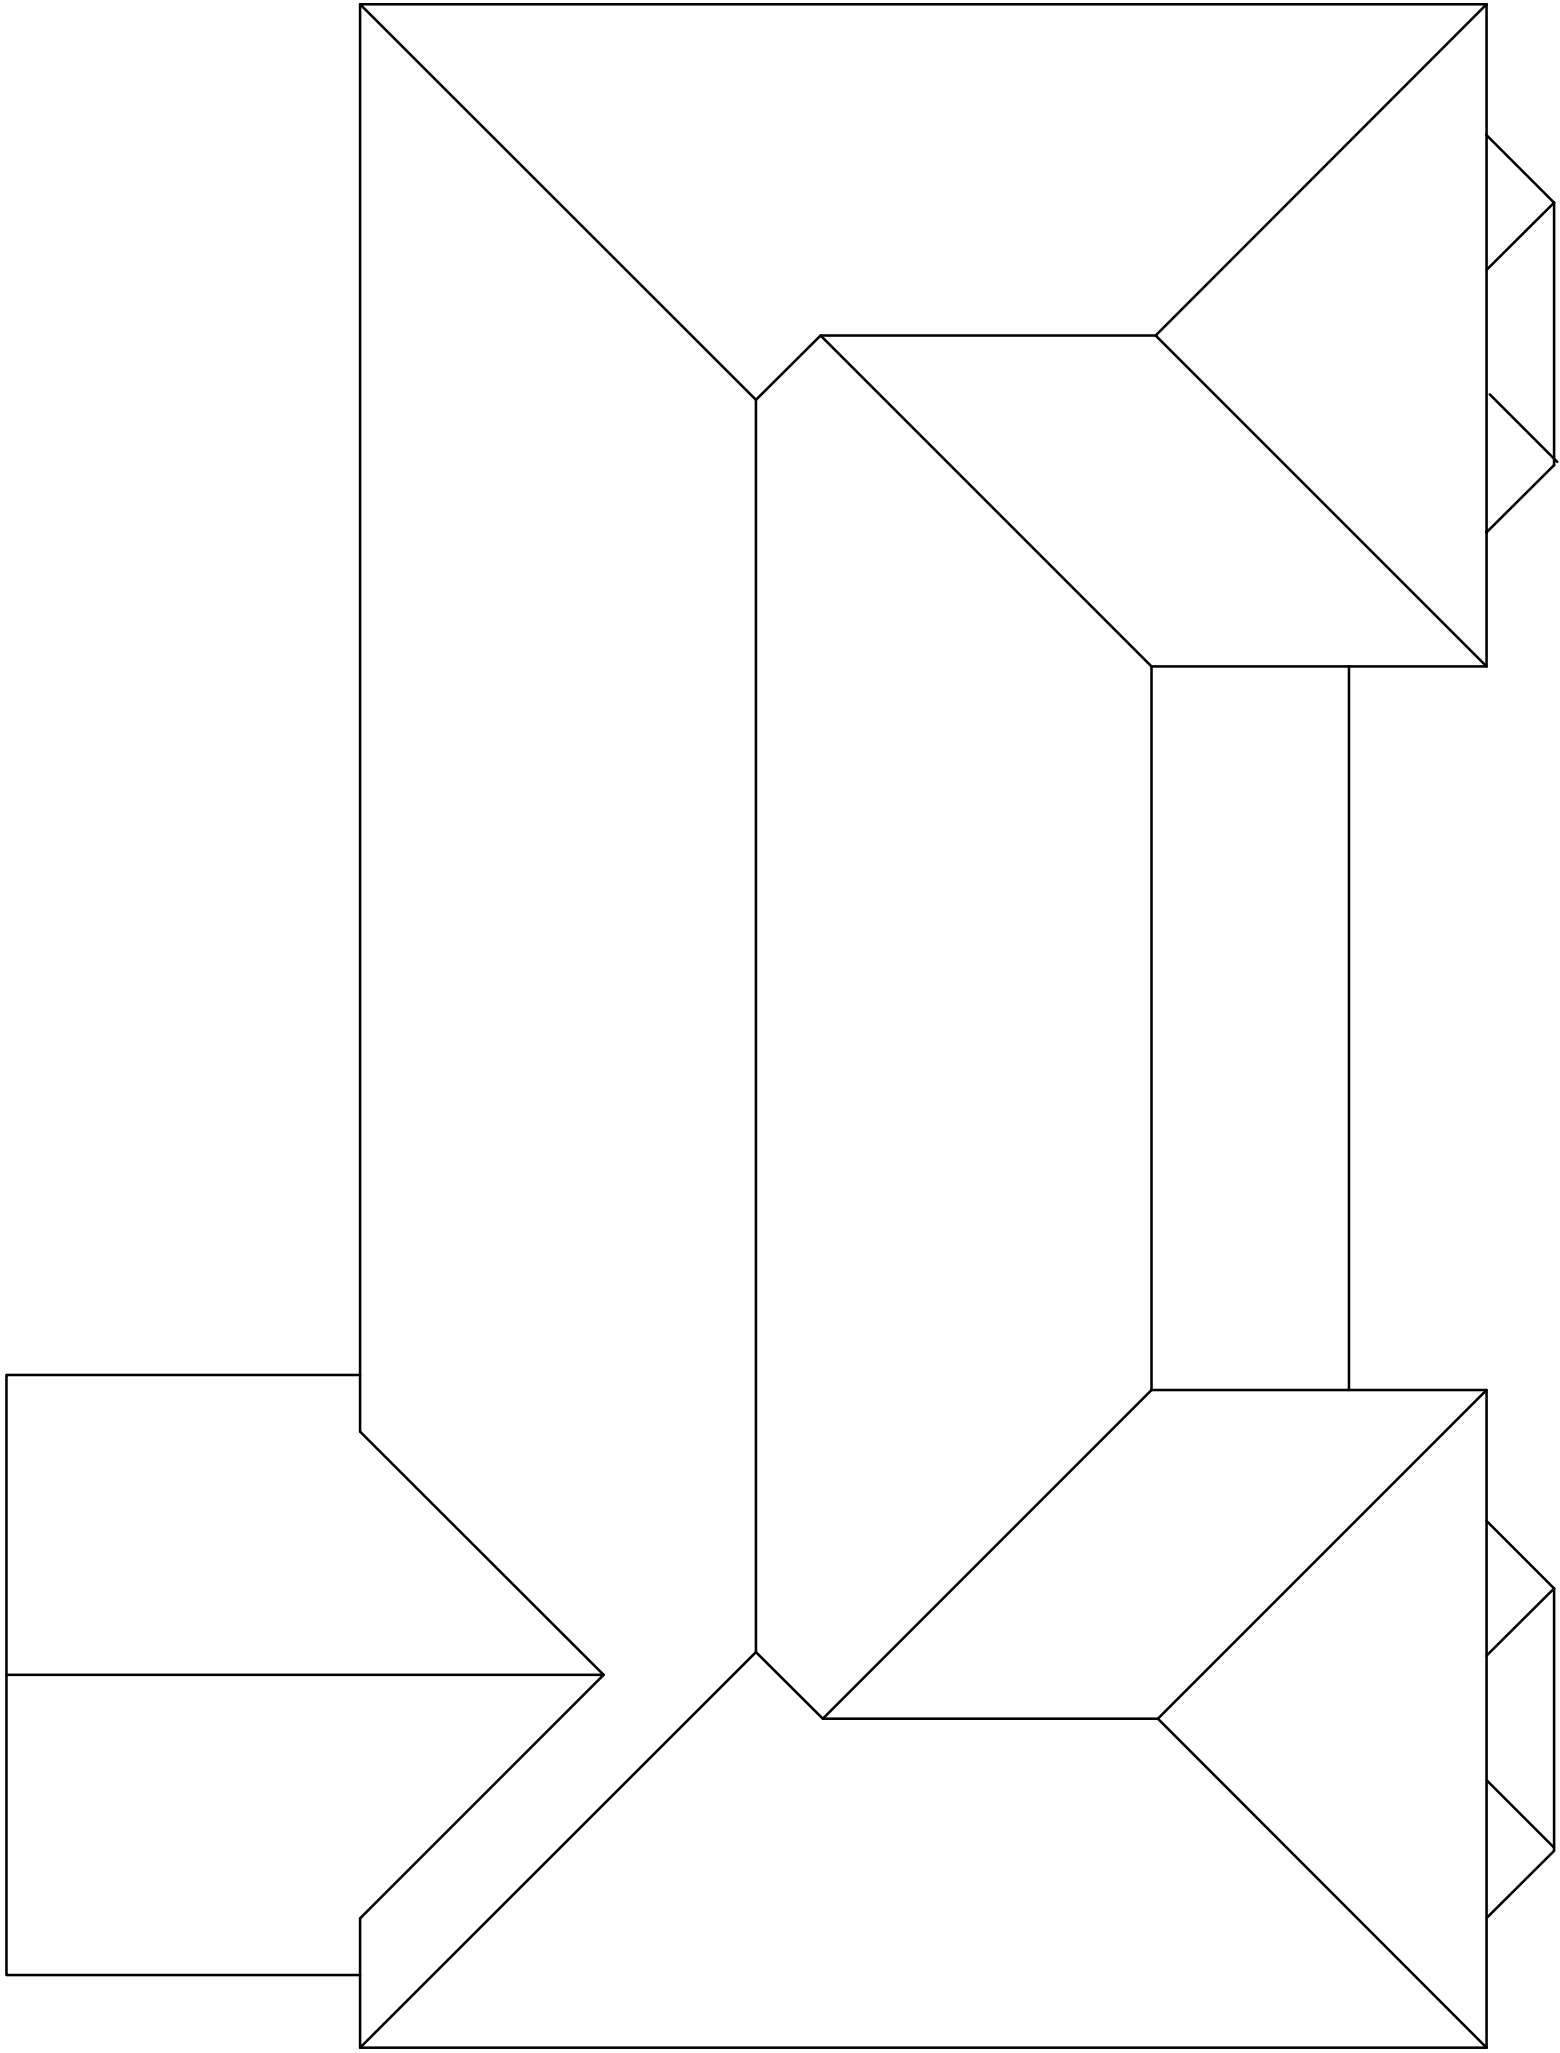
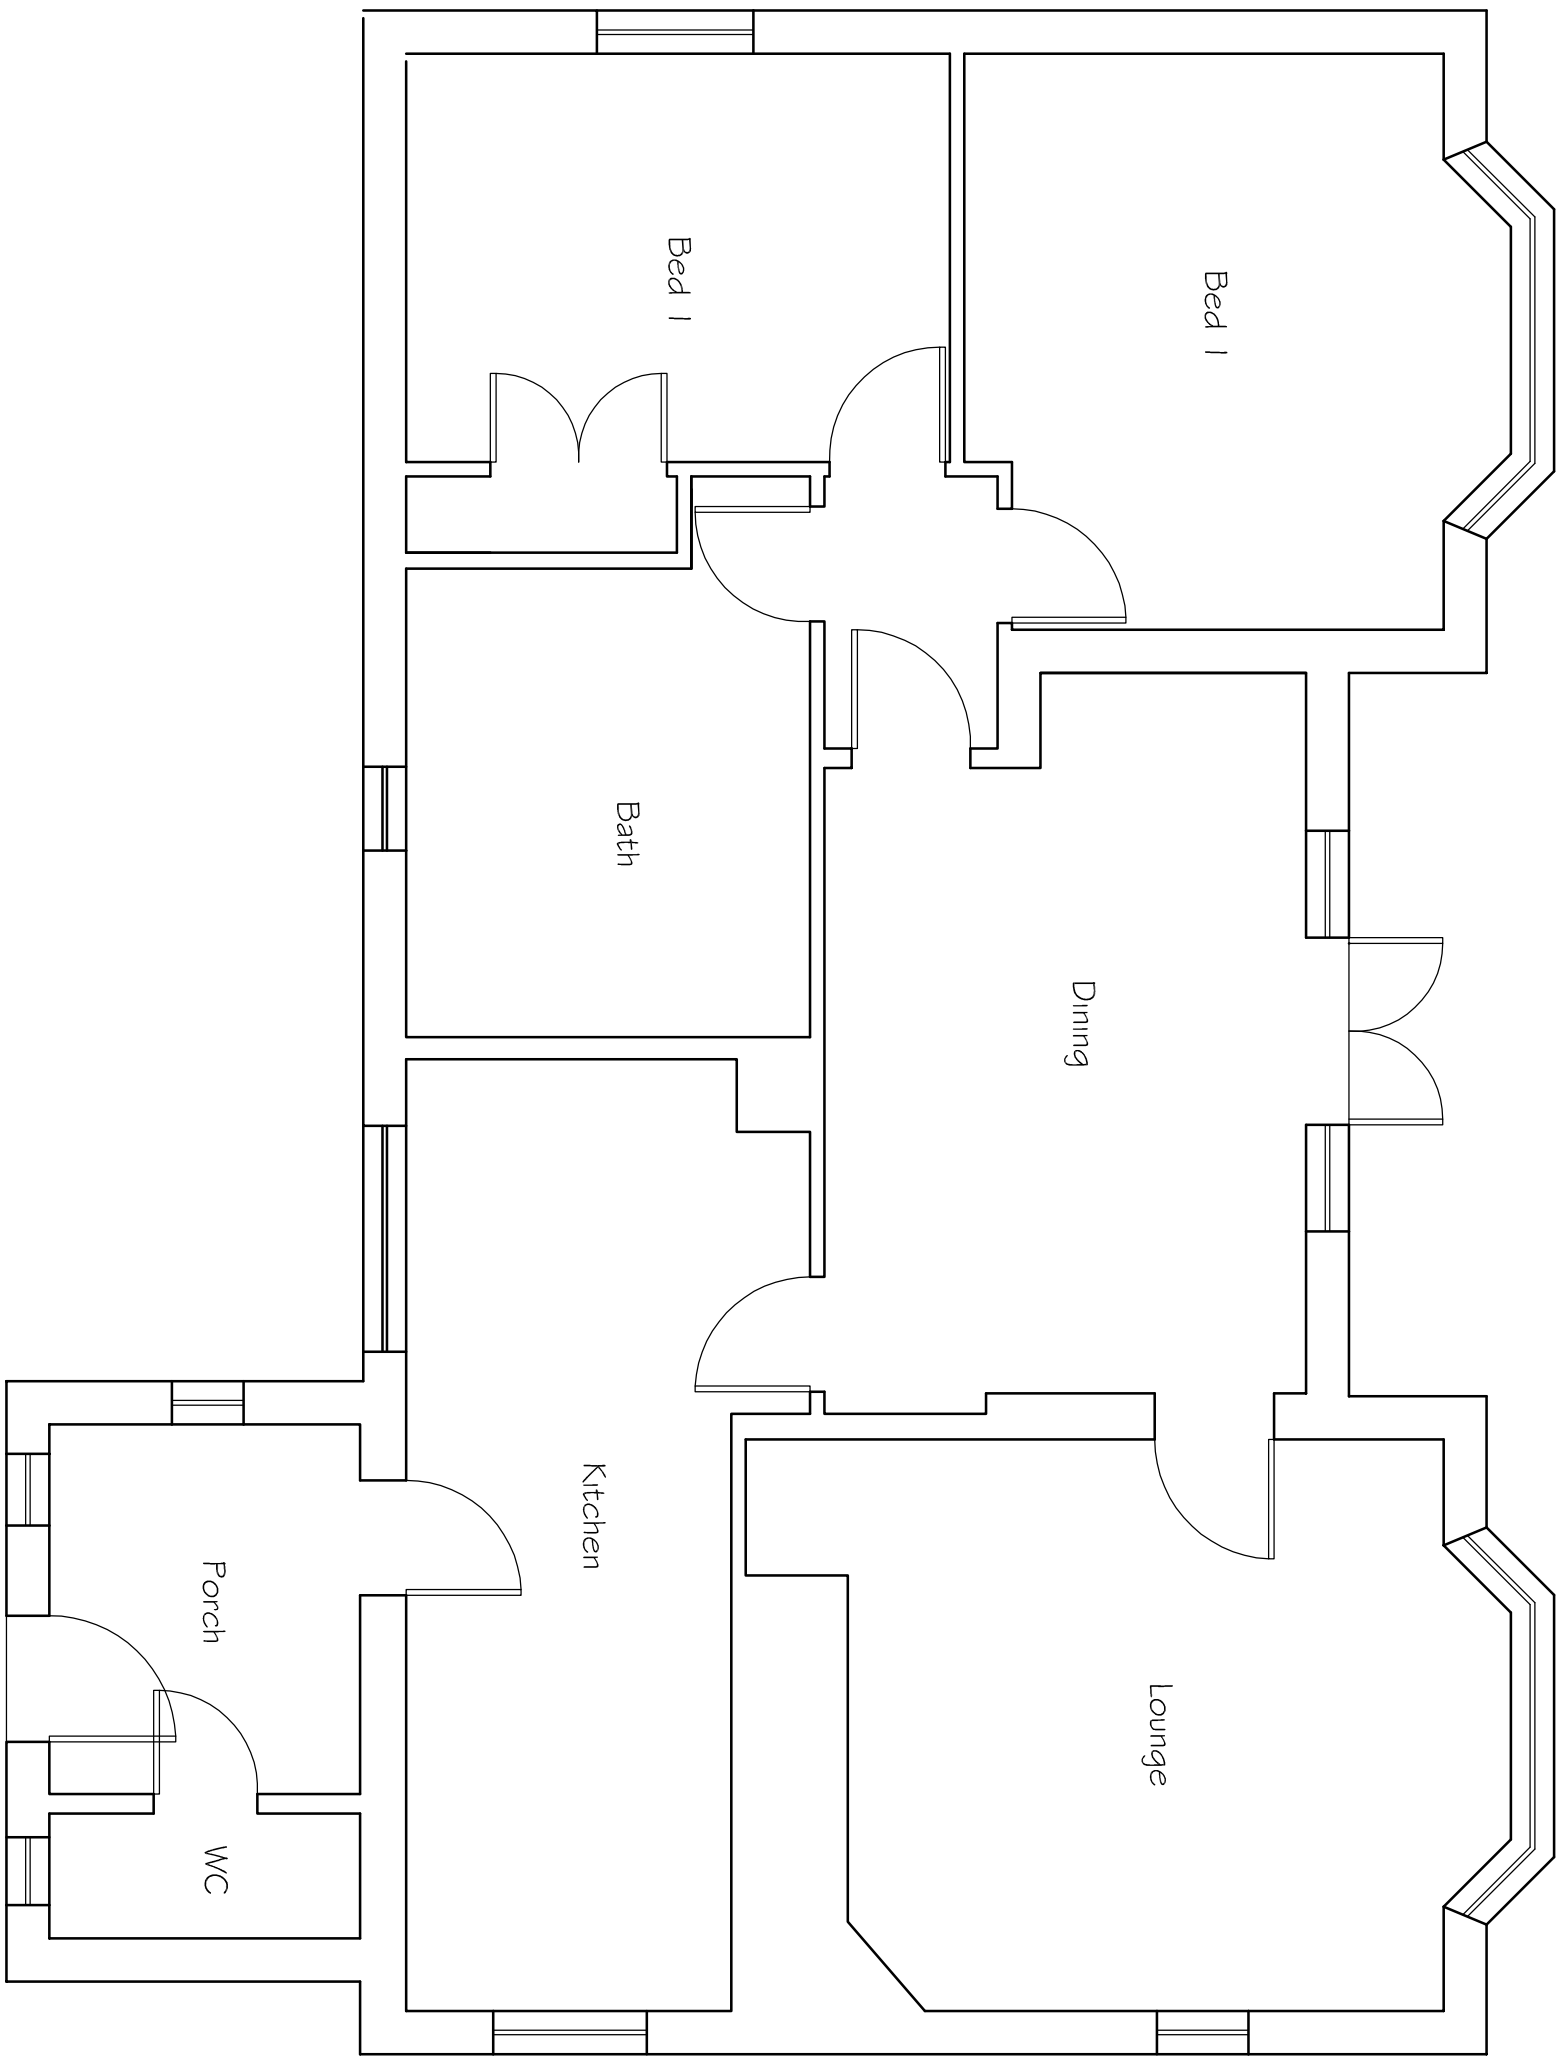
 
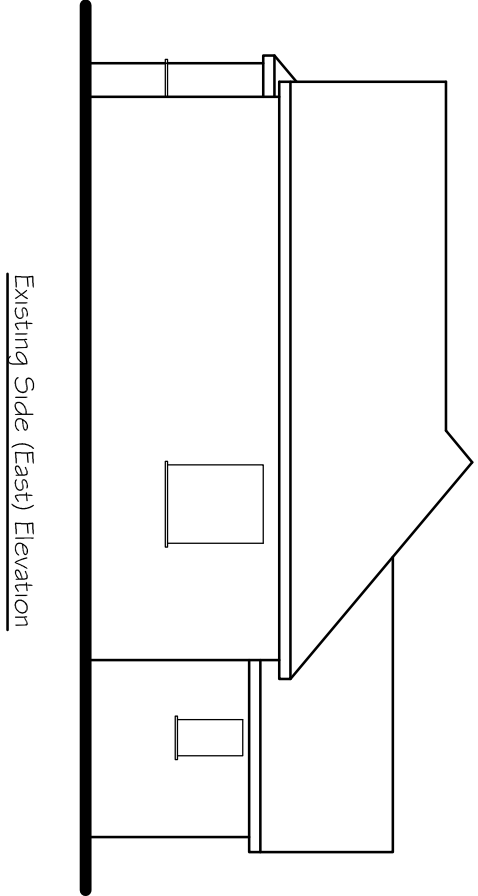
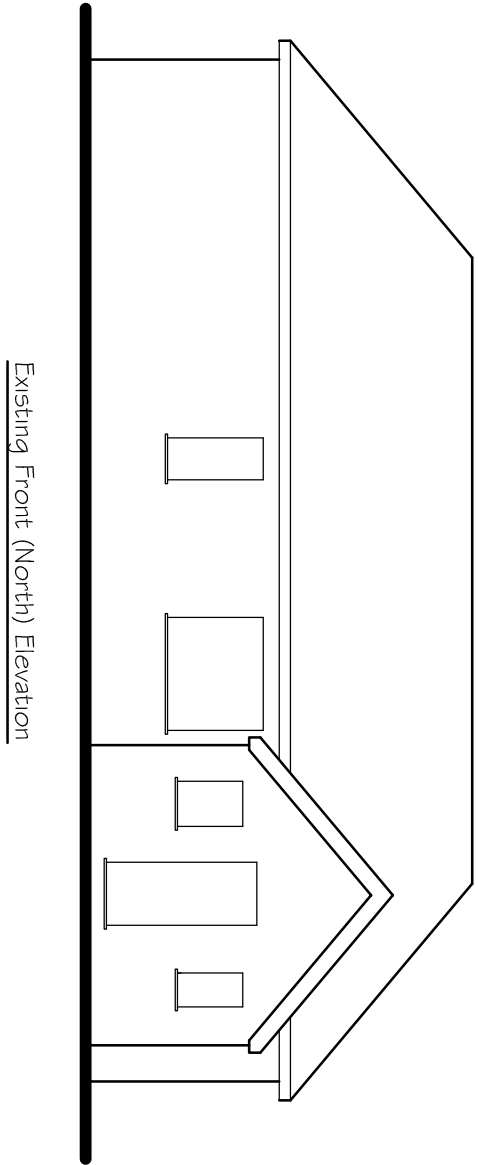


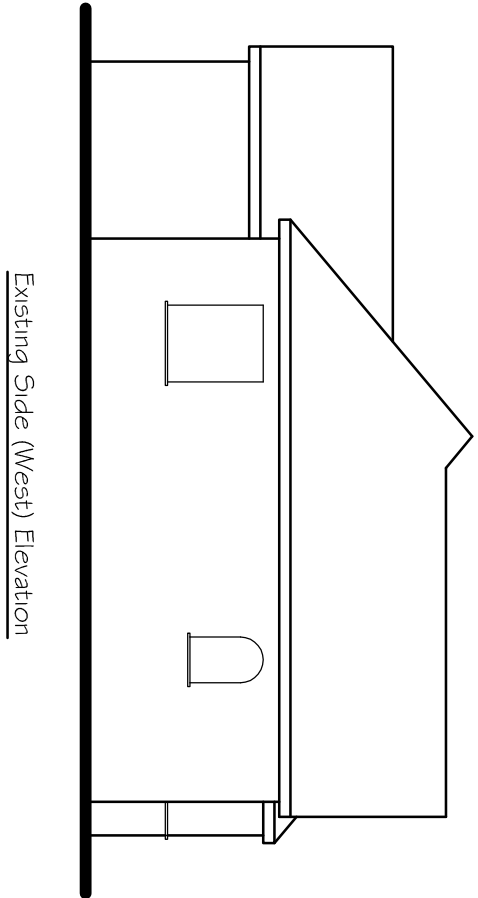

Existing Floor Plan

Existing Roof Plan

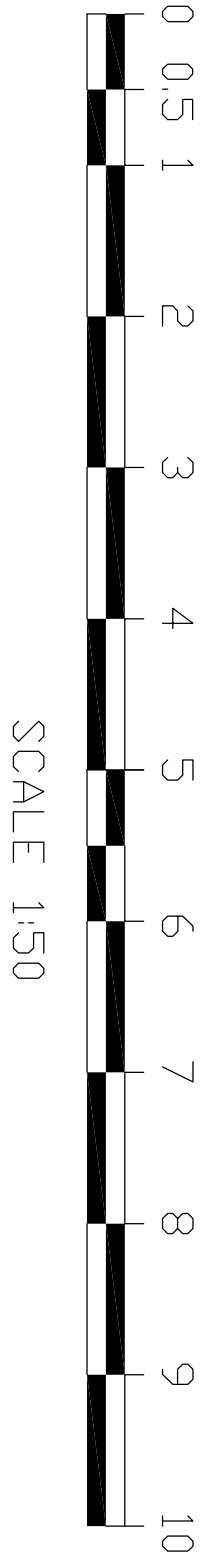

Tony Rogers
Building Consultants

Address: 40 Dawn Crescent, Upper Beeding
West Sussex, BN44 3WH
Telephone: 01903 815225 Fax: 01903 815225

Rev.	Date	Revision Description

Client: Mrs M Sienkier

Address: 23 West Drive
Ferring
West Sussex
BN12 5QZ

Project: Proposed single storey
front extension

Scale: 1:50 1:100
Paper Size A1

Date: August 2019

Drawing No: 19/1380/01

Drawn By: AWR
Revision: