


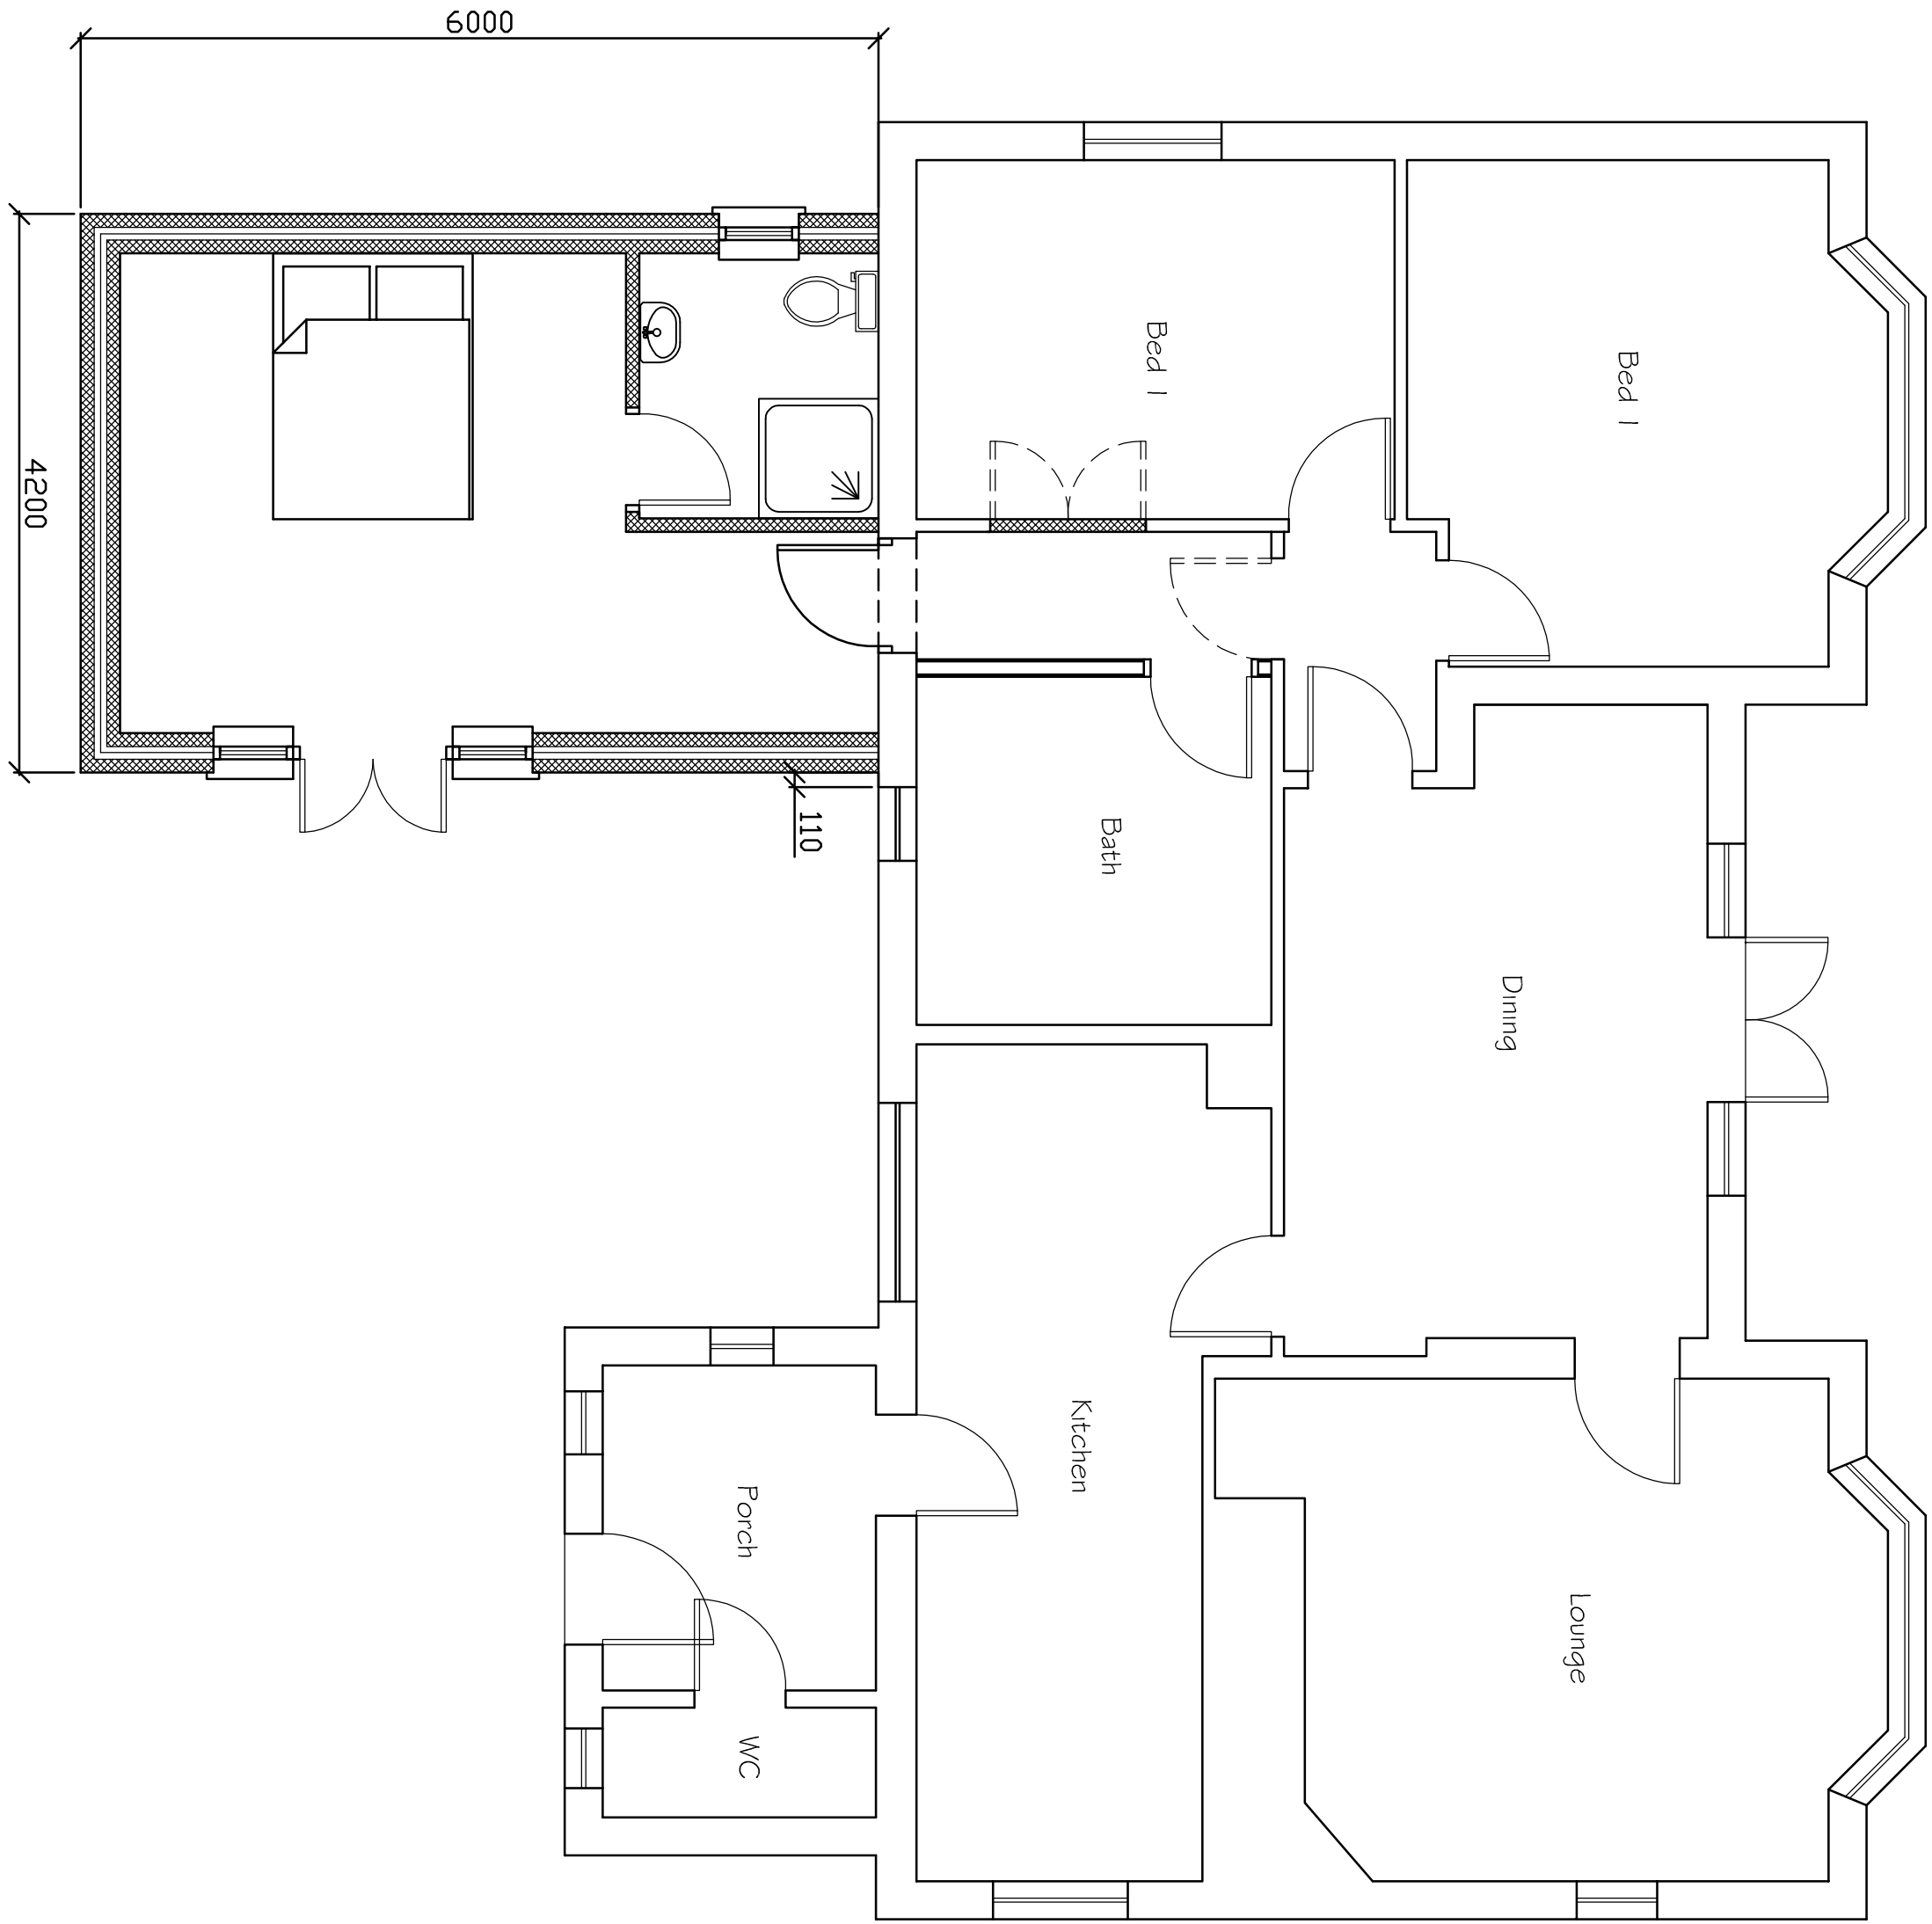
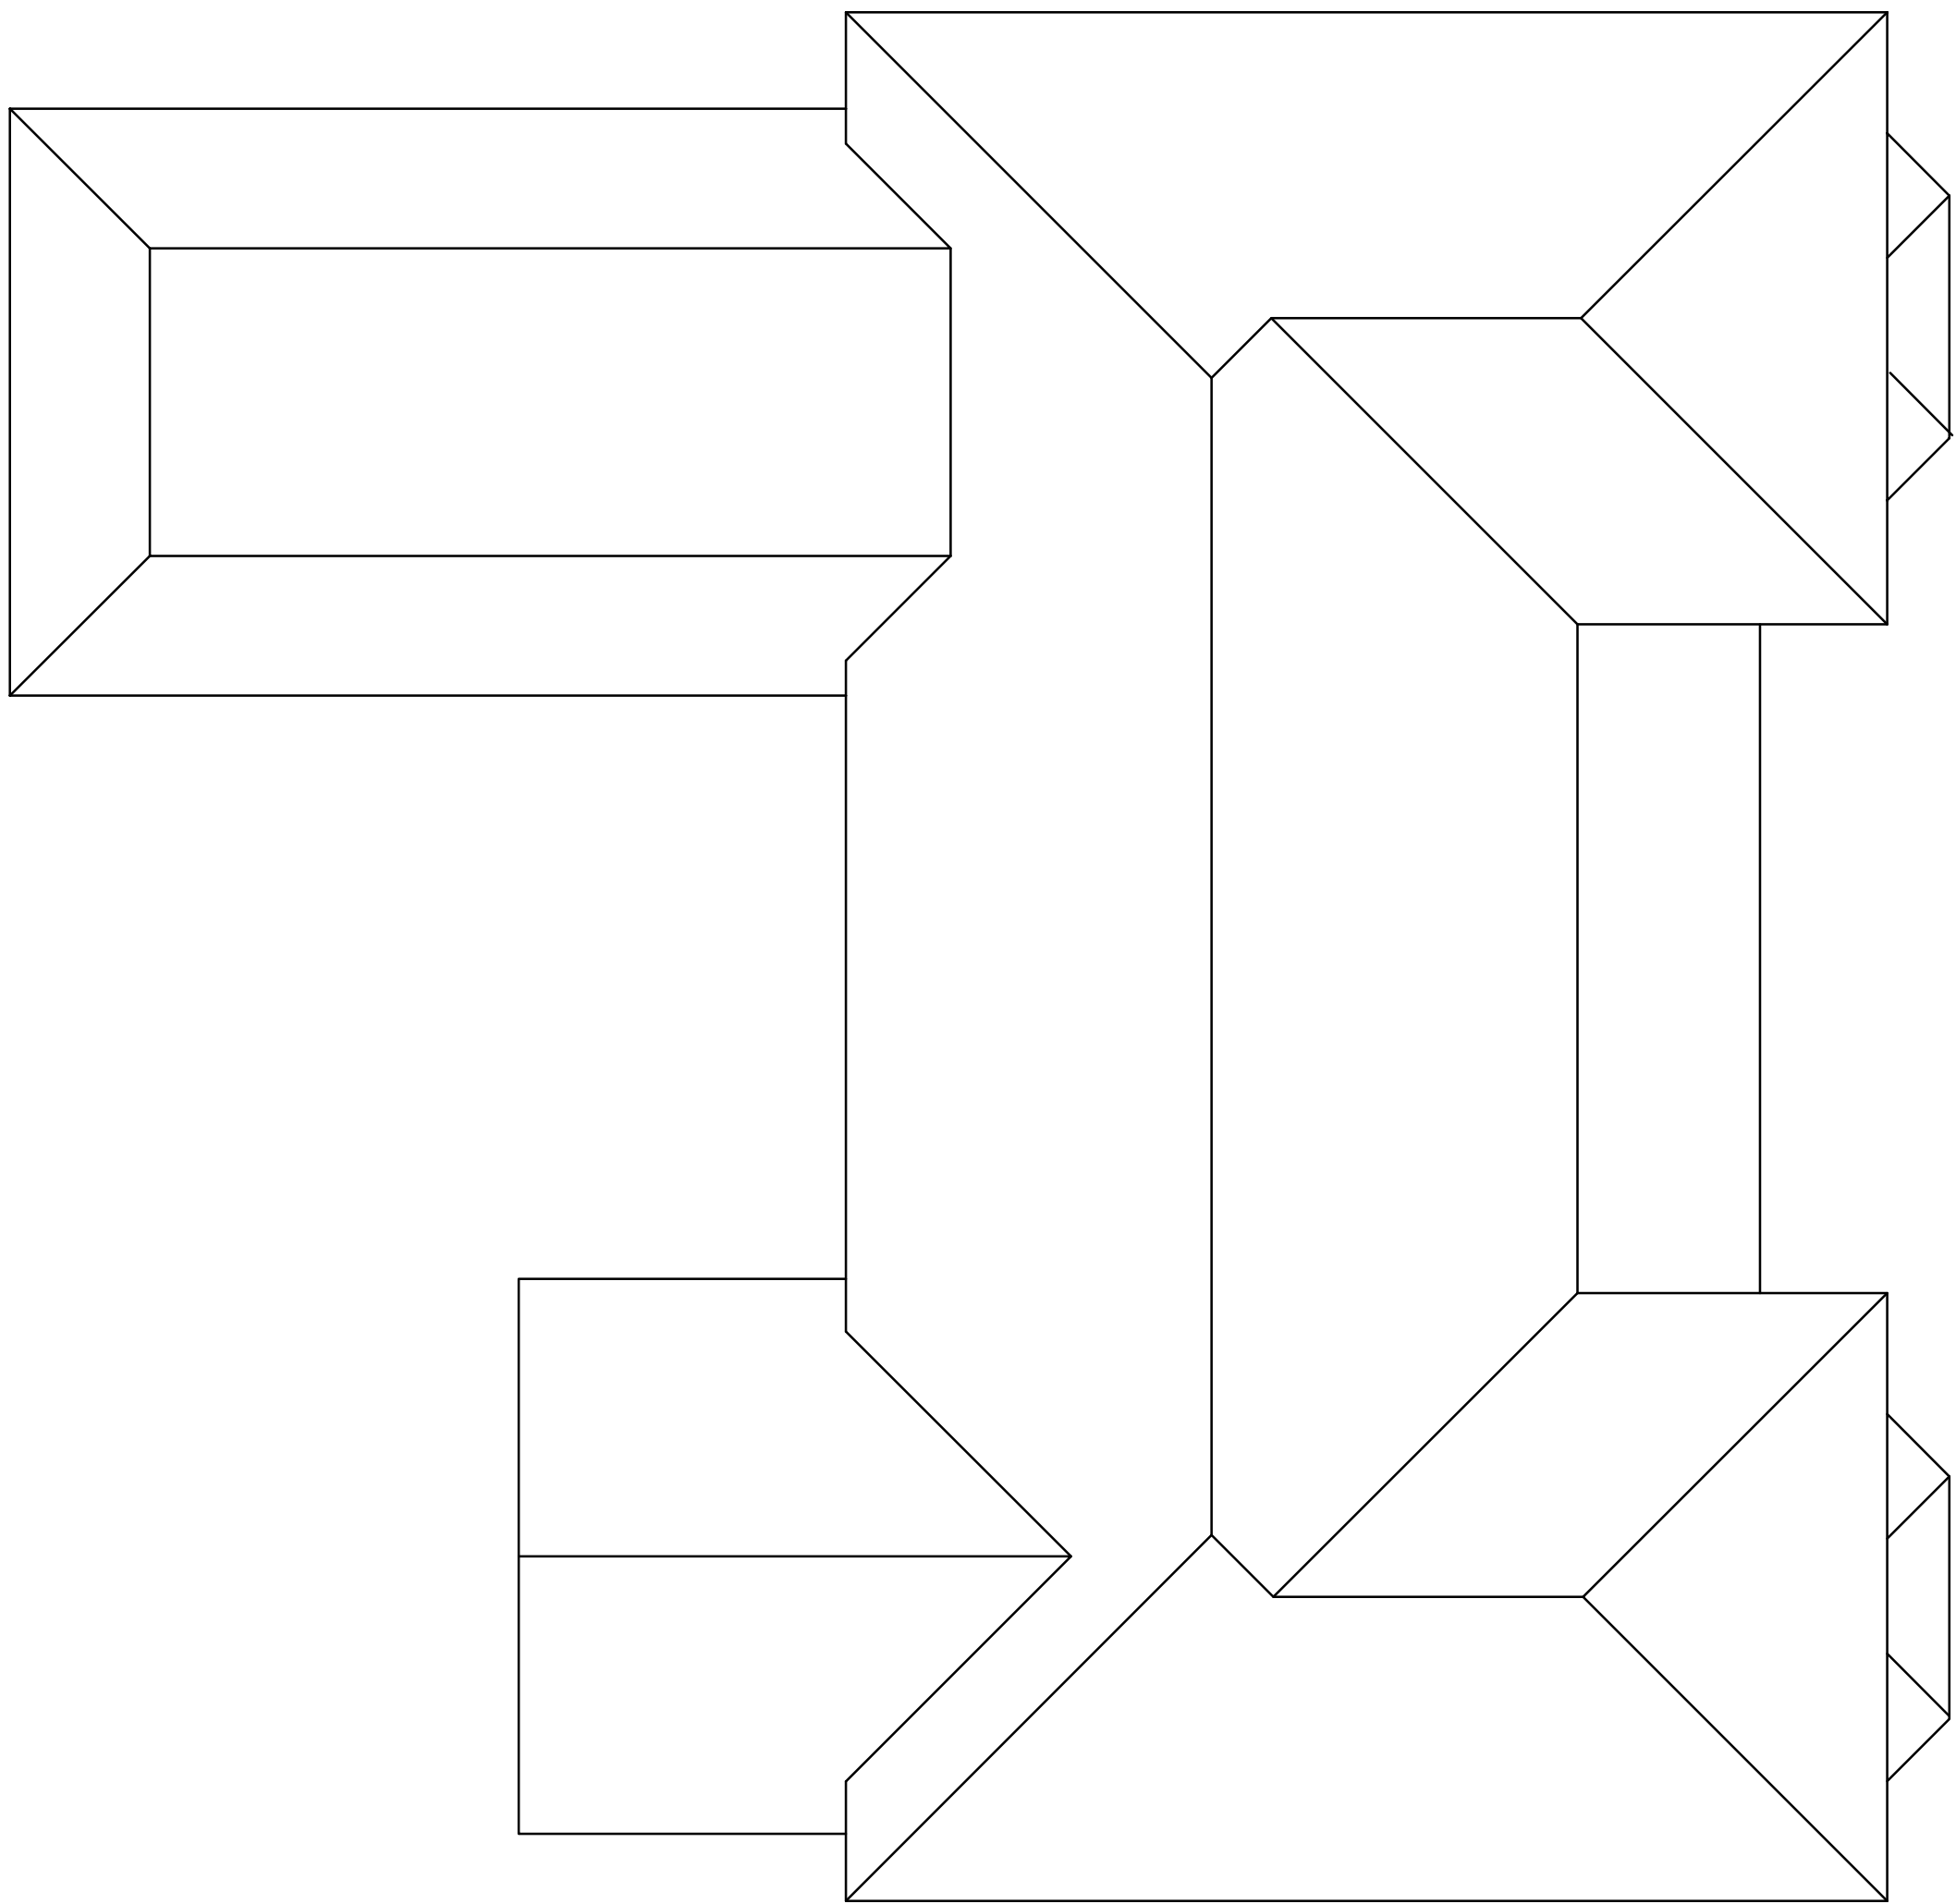
 
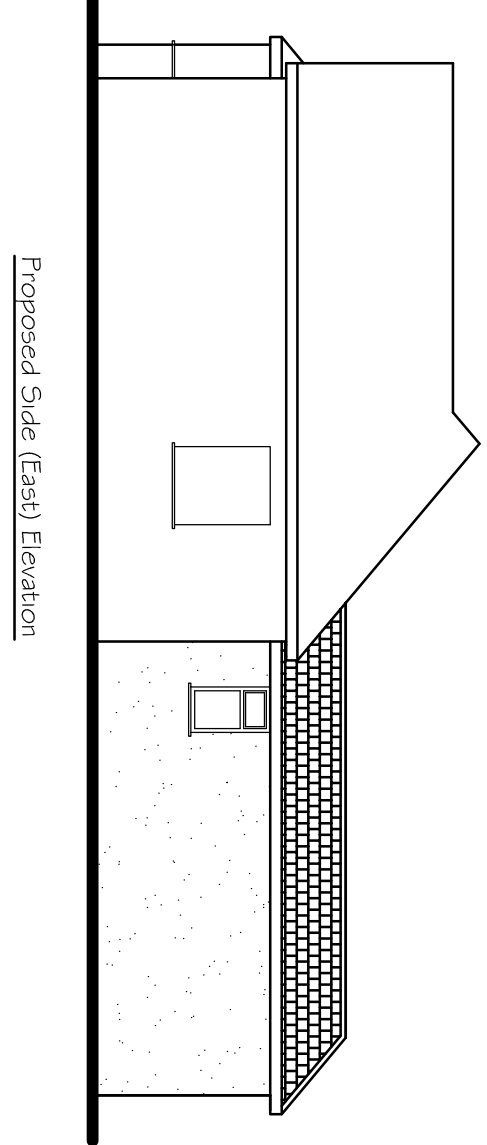


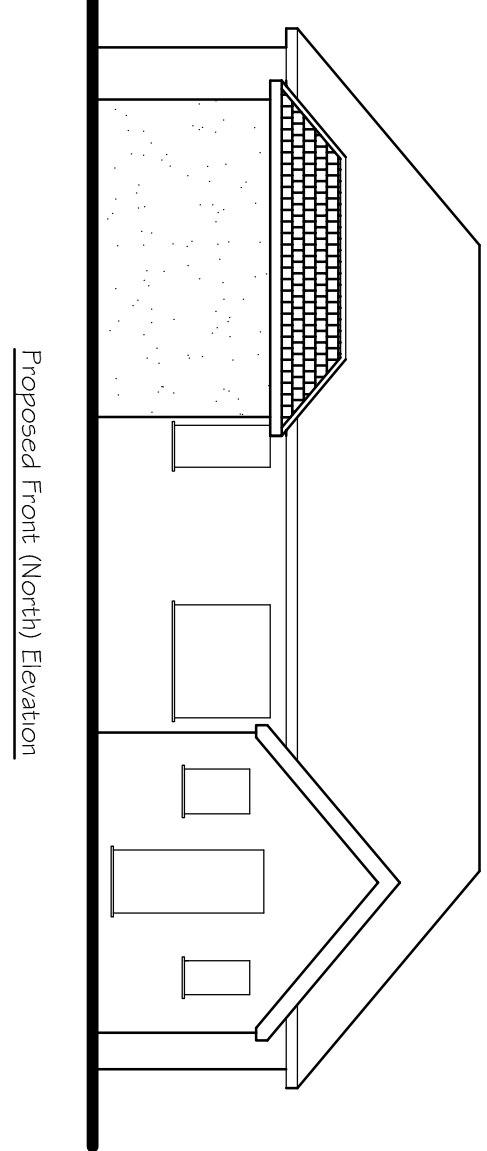

Proposed Floor Plan

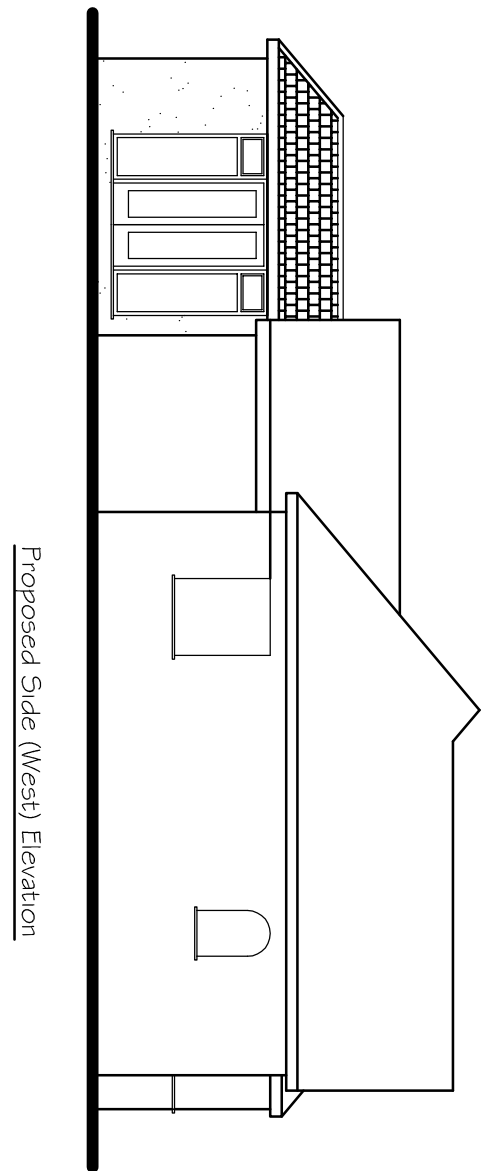

Proposed Roof Plan

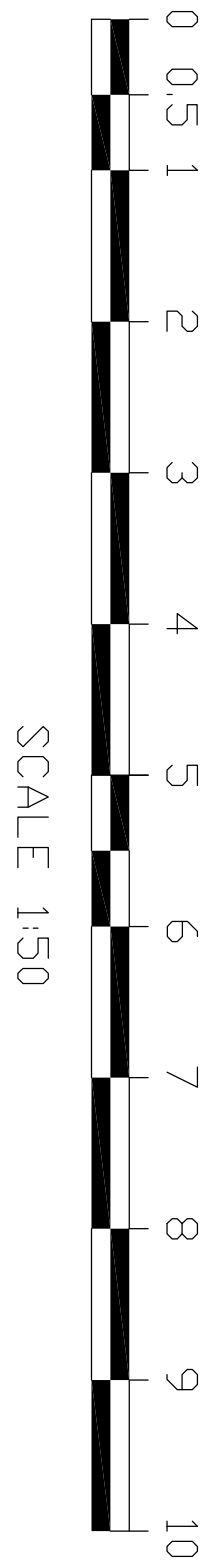

Tony Rogers Building Consultants Address: 40 Dawn Crescent, Upper Beeding West Sussex, BN44 3WH Telephone: 01903 815225 Fax: 01903 815225	
Rev:	Revision Description:
Date:	
Client: Mrs M Sienkier	
Address: 23 West Drive	
Ferring	
West Sussex	
BN12 5QZ	
Project: Proposed single storey front extension	
Scale:	1:50 1:100
Paper Size	A1
Date: August 2019	
Drawing No: 19/1380/02	
Drawn By: AWR	Revision: