



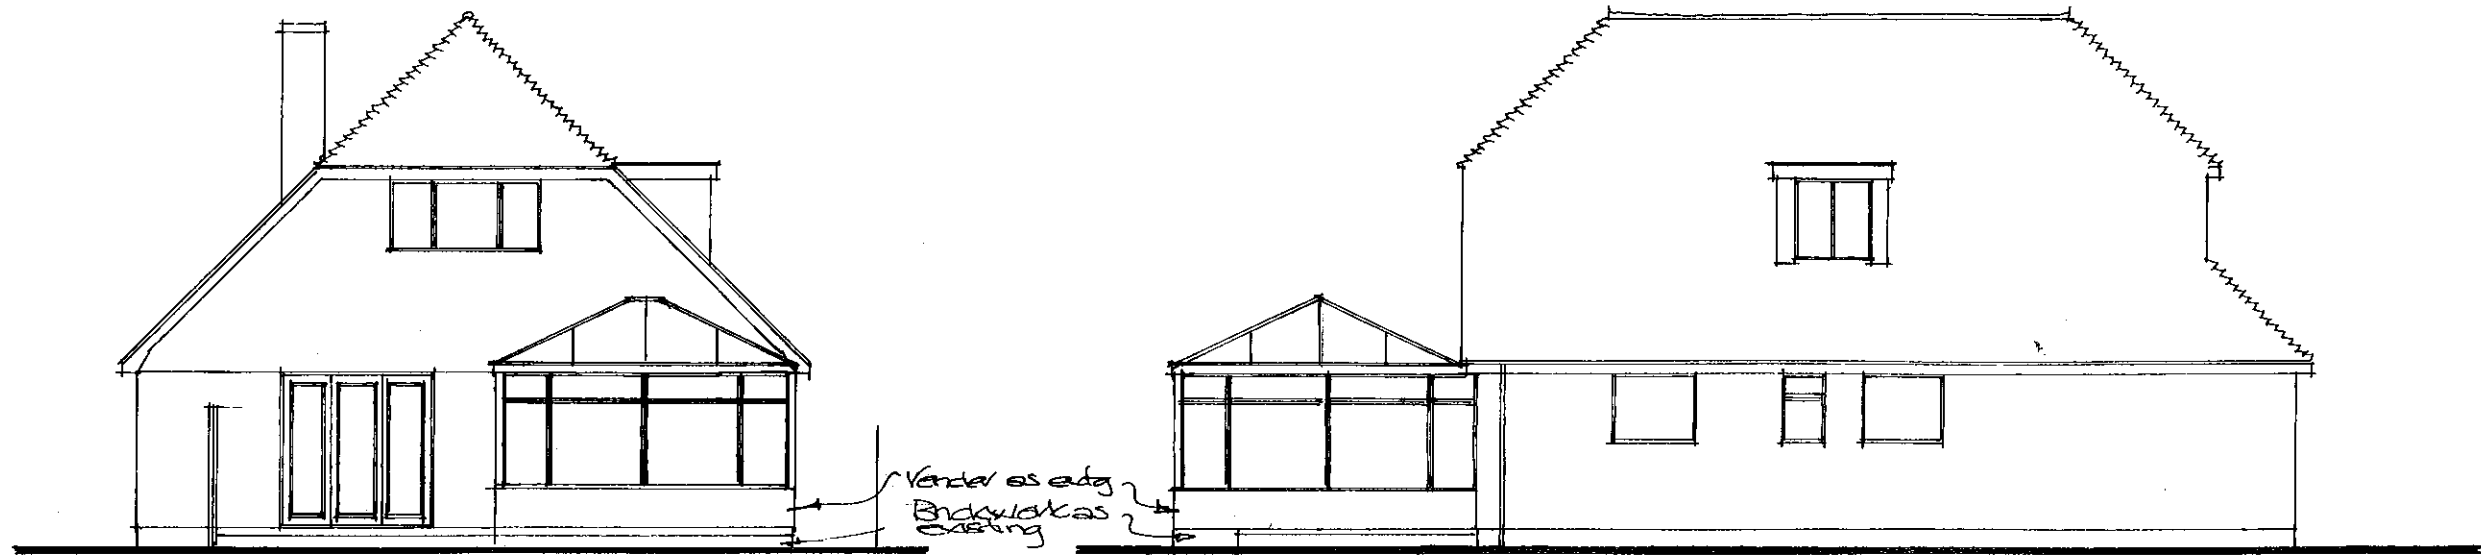



Proposed South Elevation

Proposed East Elevation

Proposed Elevations
Scale: 1/100

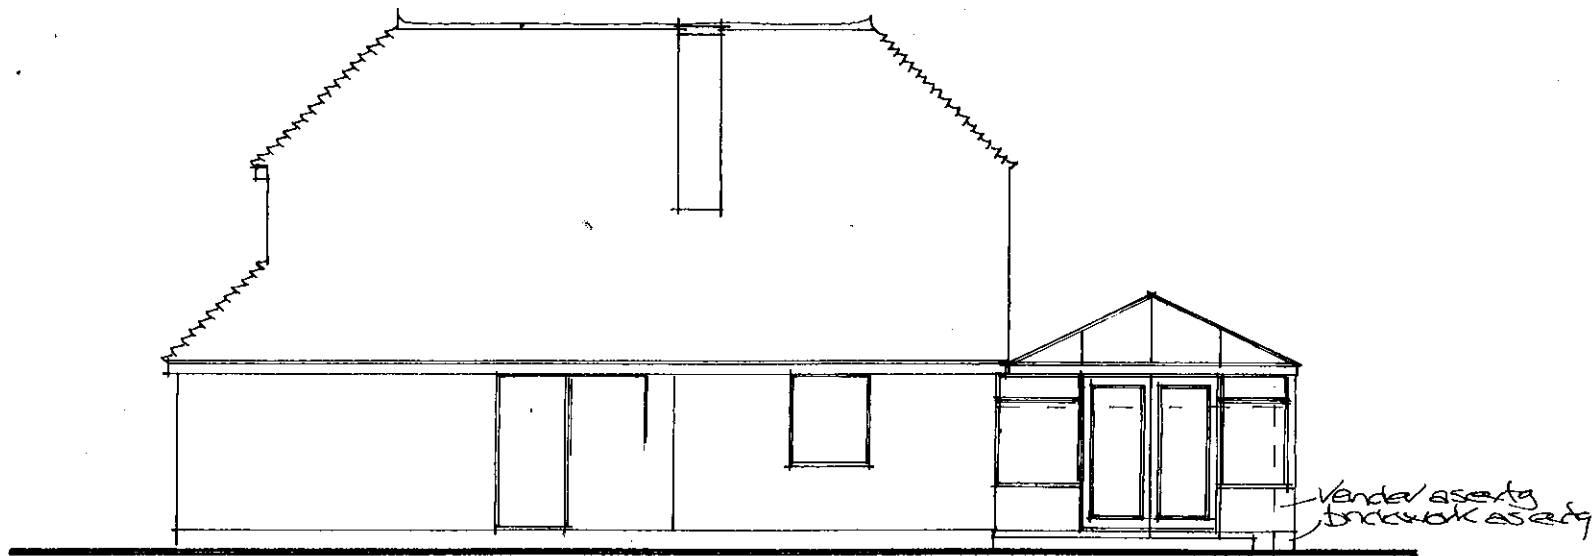

Proposed West Elevation

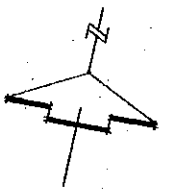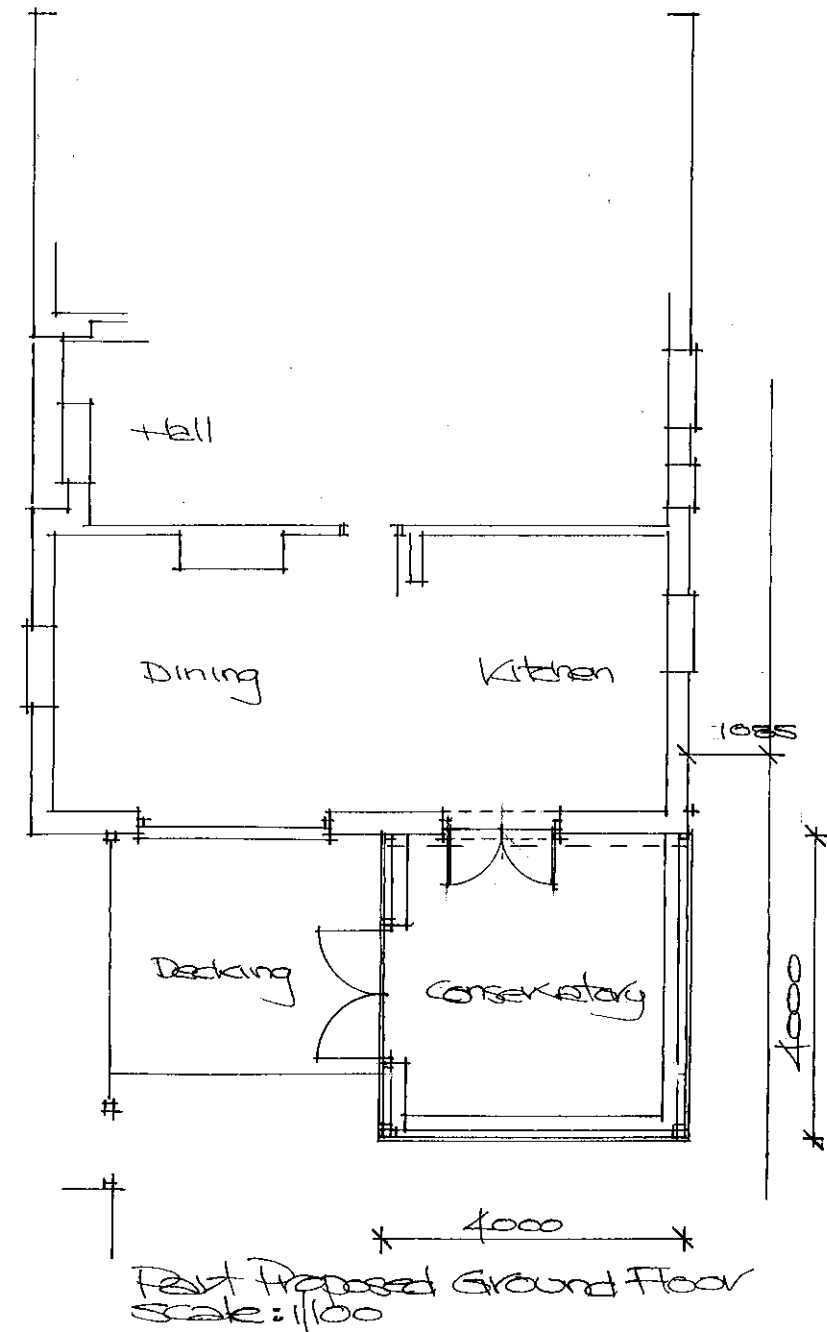

Paul Trussler
44 Firle Road
Lancing
West Sussex
BN15 0NZ

112 LITTLEHAMPTON ROAD
FERRING
WEST SUSSEX BN12 6PL

Drawing No. 221/621/3