


RevNo	Revision note	Date	Signature	Checked
-------	---------------	------	-----------	---------

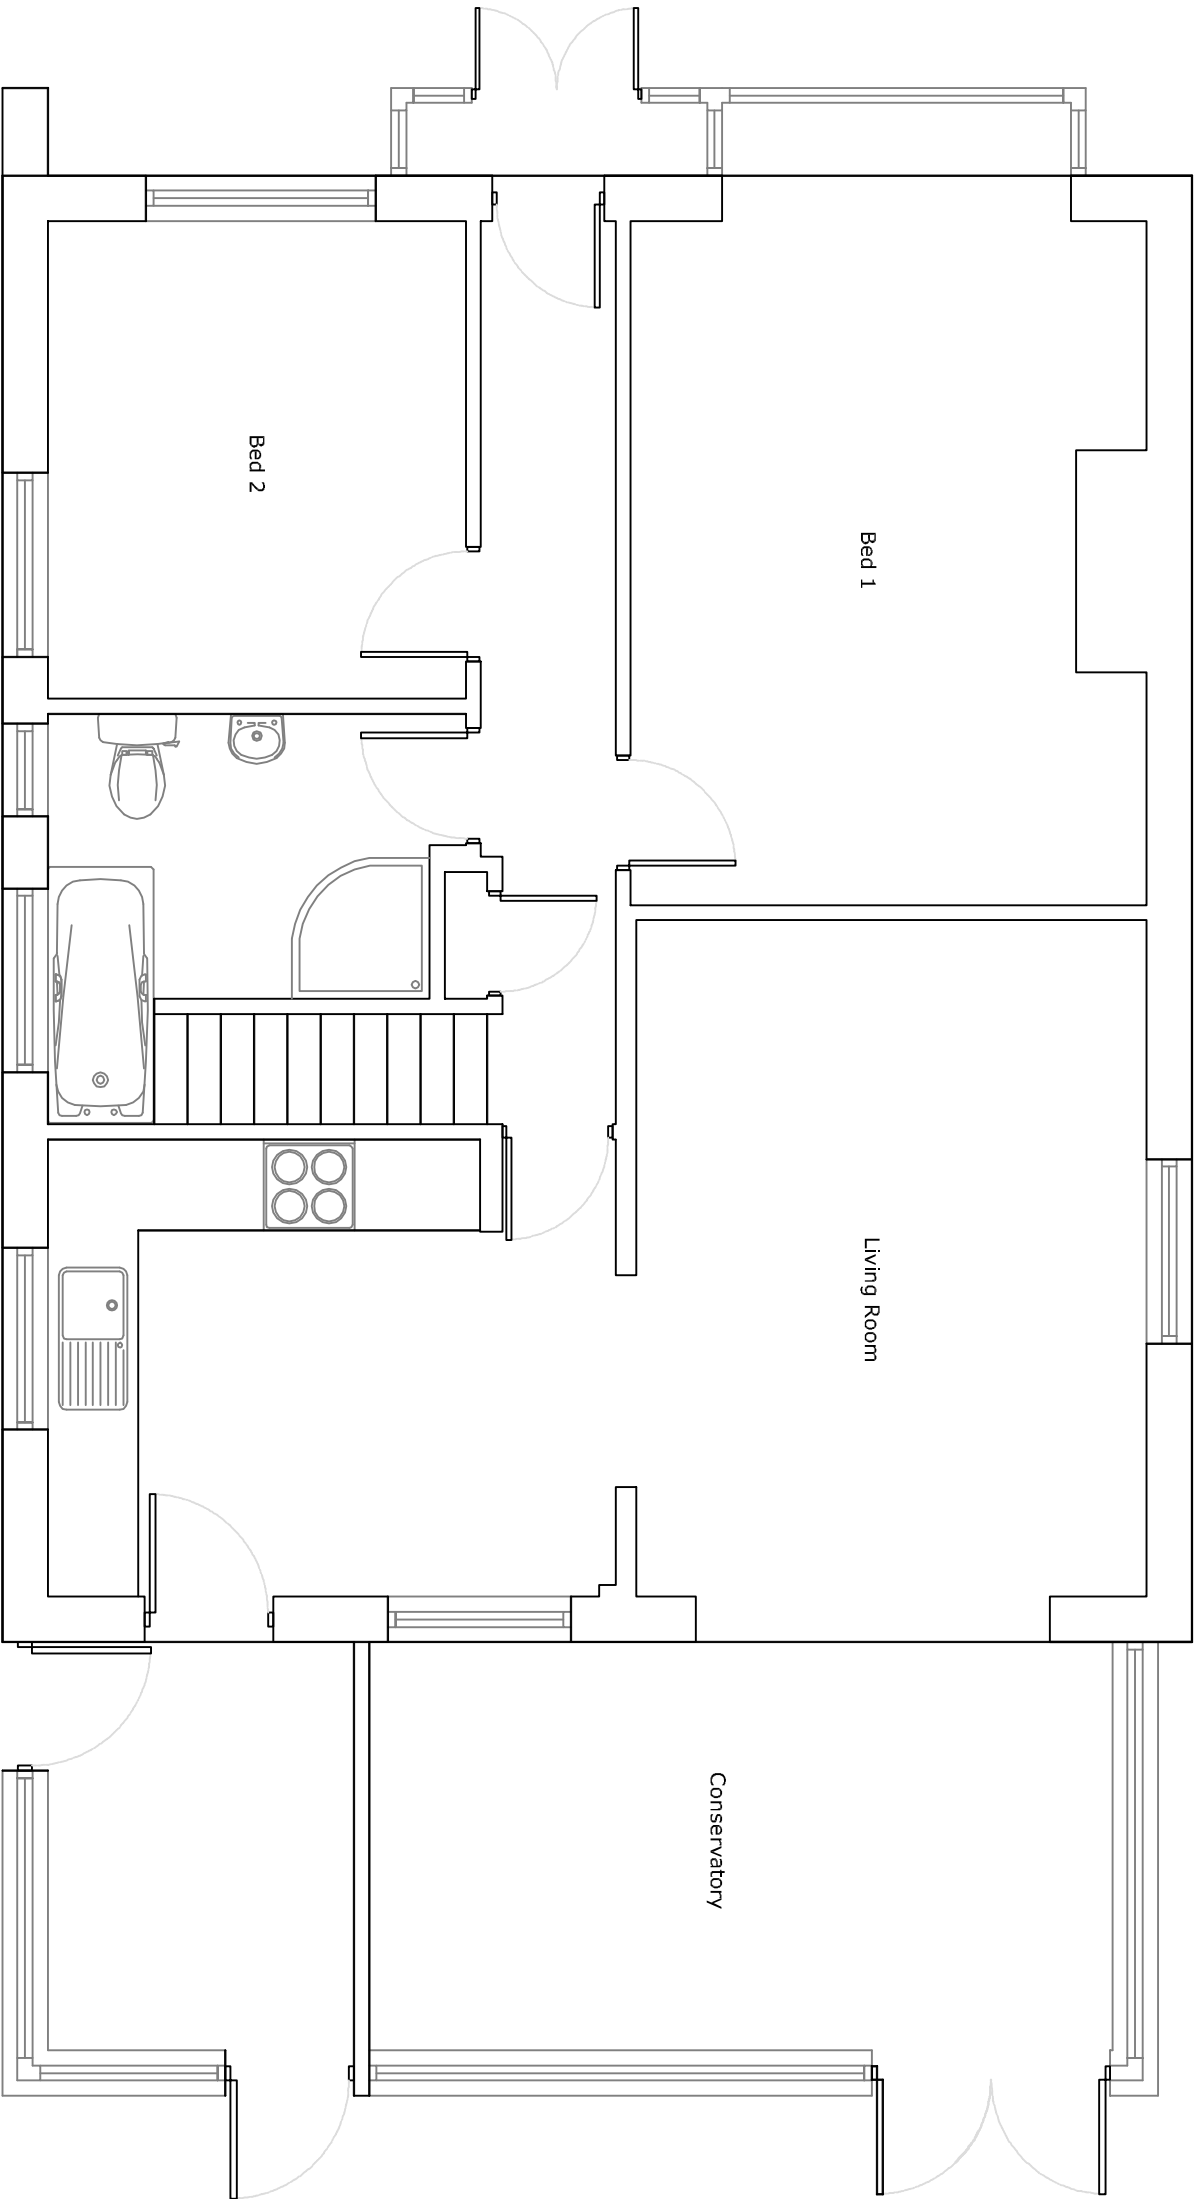

Proposed Ground Floor Plan

Itemref	Quantity	Title/Name, designation, material, dimension etc			Article No./Reference	
Designed by jd		Checked by	Approved by - date	File name	Date July 2014	Scale 1:50
59 Singleton Crescent				Proposed Loft Conversion		
				05	Edition 0	Sheet