
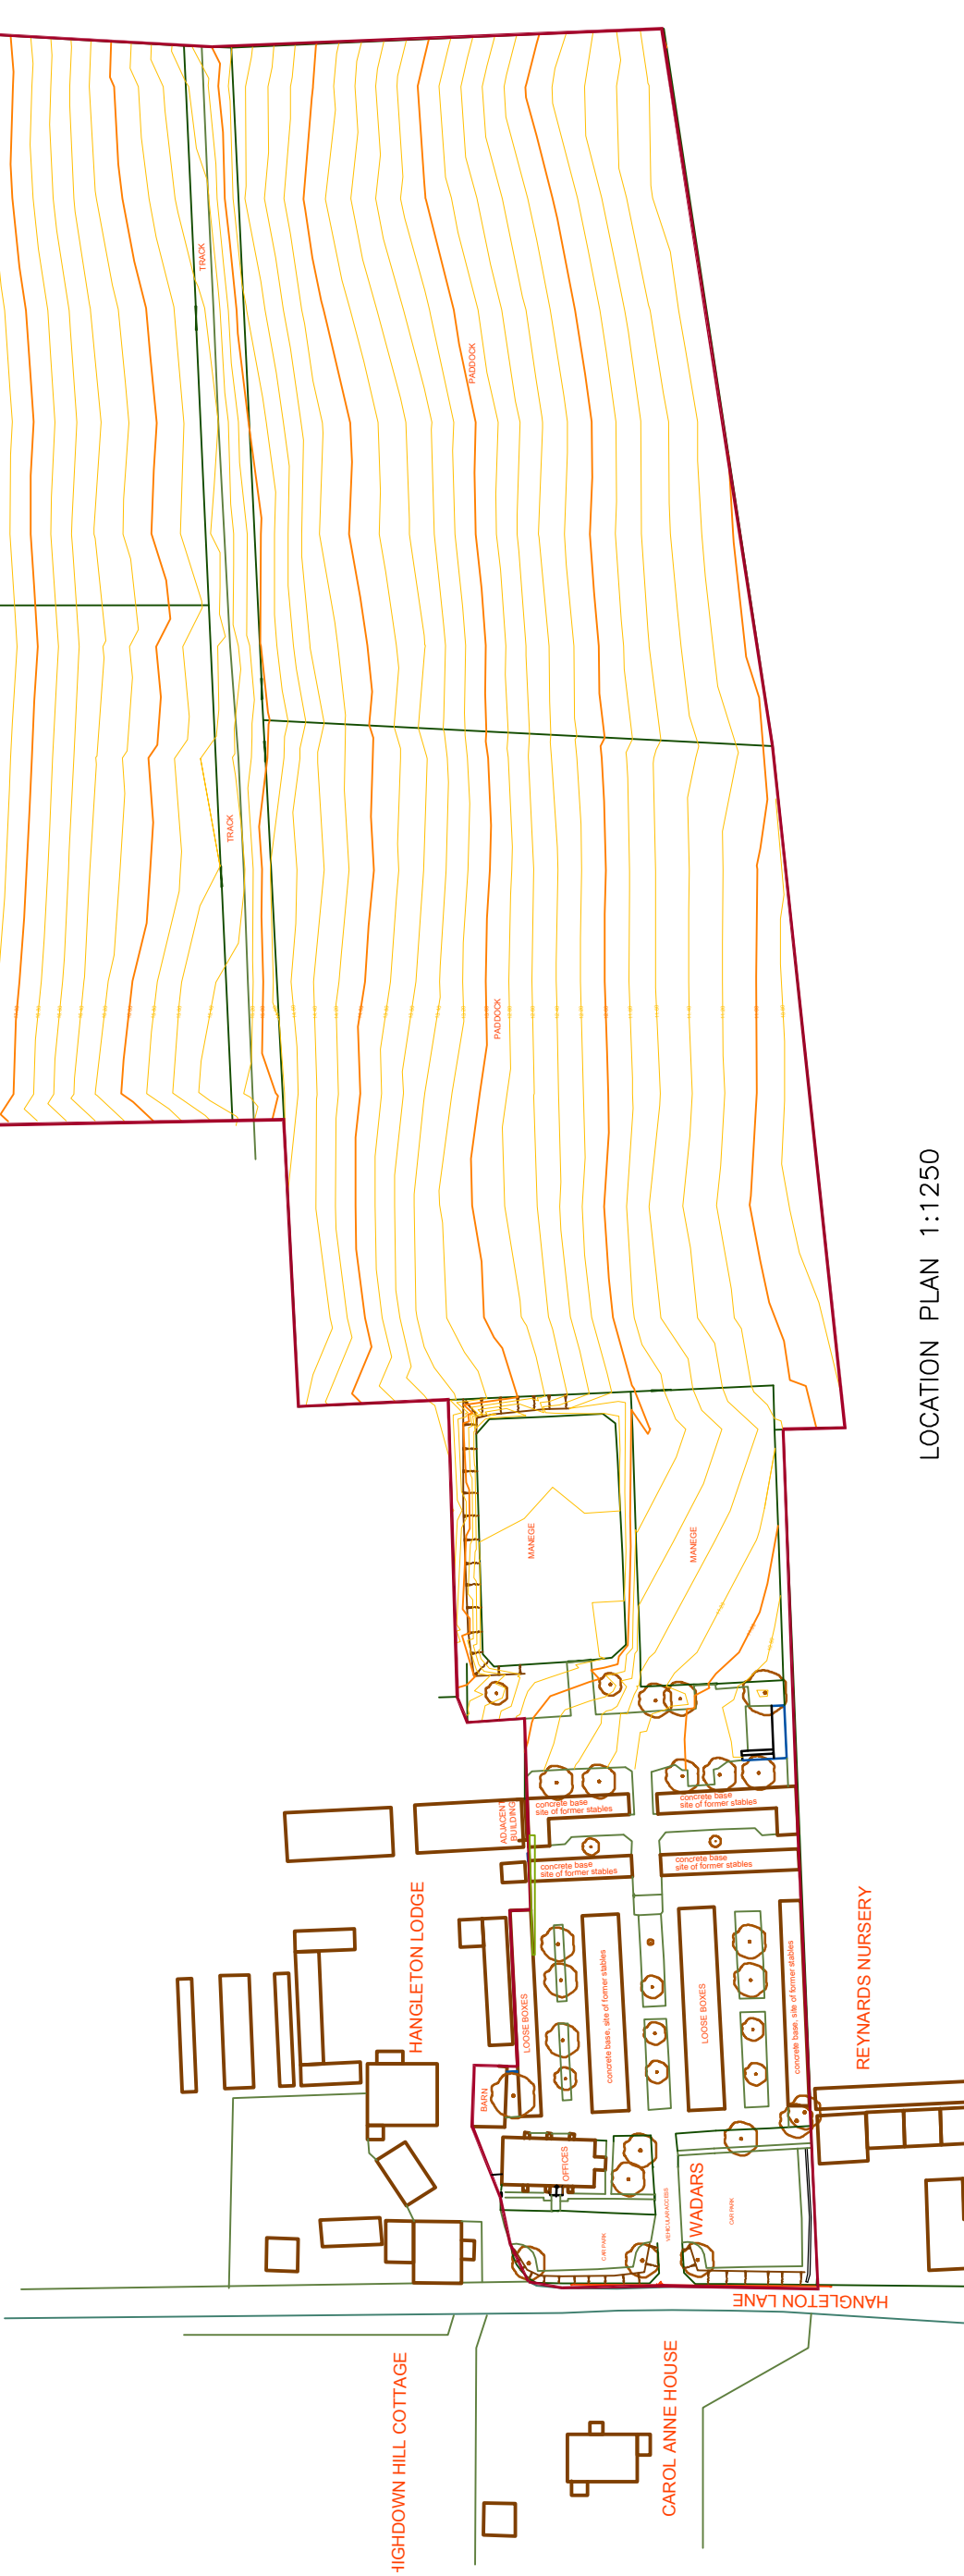


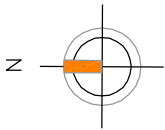

LOCATION PLAN 1:1250

PROJECT		DRAWING		REVISION	
WADARS HANGLETON FARM FERRING BN12 6PP		SITE PLAN		DRAWING No 262/01	
PROJECT STAGE PI ANNING		SCALE DATE 1:1250 MAY 2018		DRAWN CHECKED LA	
ARCHITECTURE DESIGN DEVELOPMENT eeza Aldis-Hobbs ARB RIBA SPAB		DRAWING No 262/01		REVISION	
/obj: 07756 329400		LETTER		REVISION	
-mail: leeza@amdesignltd.co.uk		DATE		DATE	