


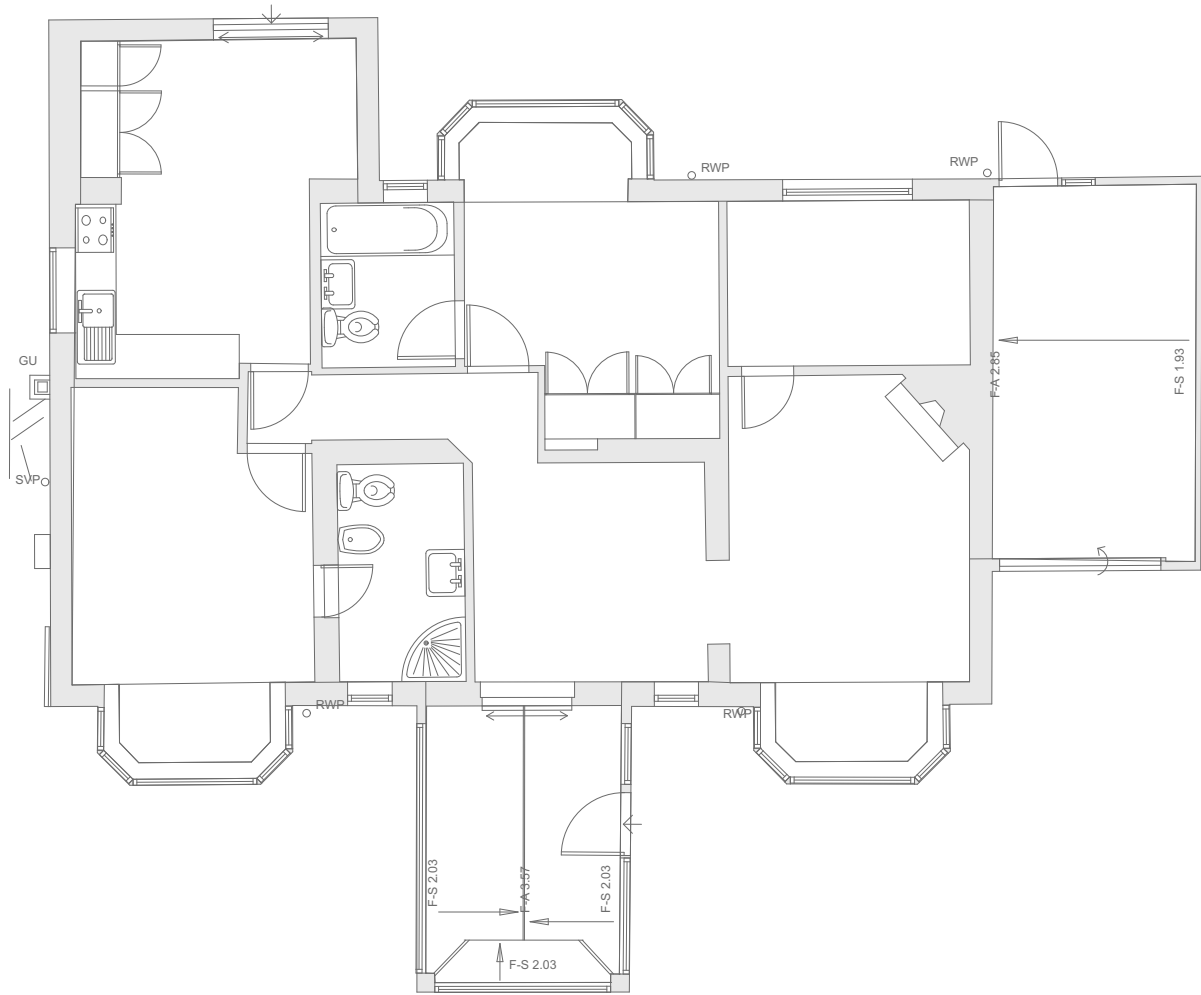

EXISTING



GROUND FLOOR PLAN

1:100

EXISTING

ROOF PLAN

1:100

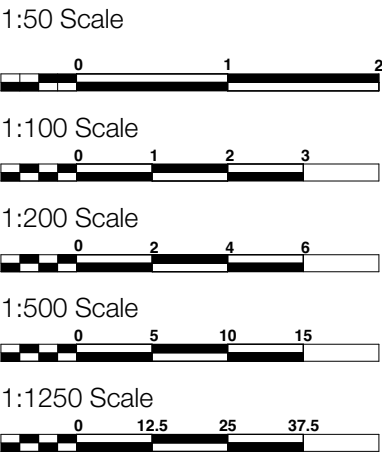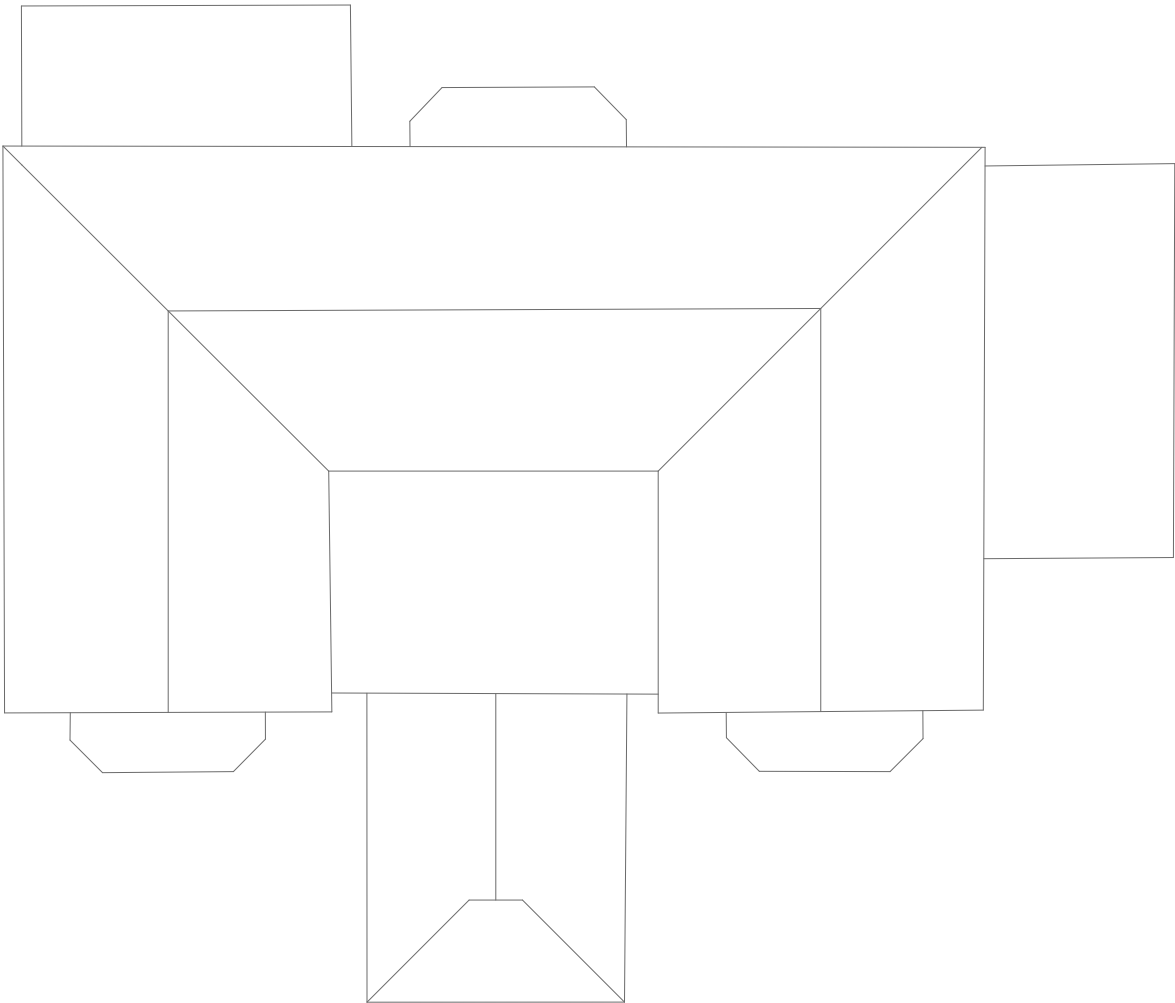

These drawings are conceptual and not for construction or planning purposes.

Work to indicated dimensions provided for quotation purposes only. All dimensions to be confirmed on site.

Please report any discrepancy on this drawing to Back To Front Exterior Design for clarification.

This drawing has been produced for the specific licensed use of the client and project identified below and is not intended for use by any other person or for any other purpose other than indicated on this drawing.

Copyright remains the property of Back to Front Exterior Design Ltd.

© Back To Front Exterior Design Ltd. 2025

SURVEY DONE BY OTHERS

BACK TO FRONT

Inside Out

DESIGN

CLIENT: Mr & Mrs Smith

ADDRESS: 4 South Drive
Ferring
West Sussex
BN12 5QS

DATE: 07/08/2025

SCALE: 1:100 @ A3

DRAWN BY: AH

PROJECT: Replacement Dwelling

EXISTING PLANS

Design & Planning

PROJECT NO. 2507

DWG NO. 2507.21