
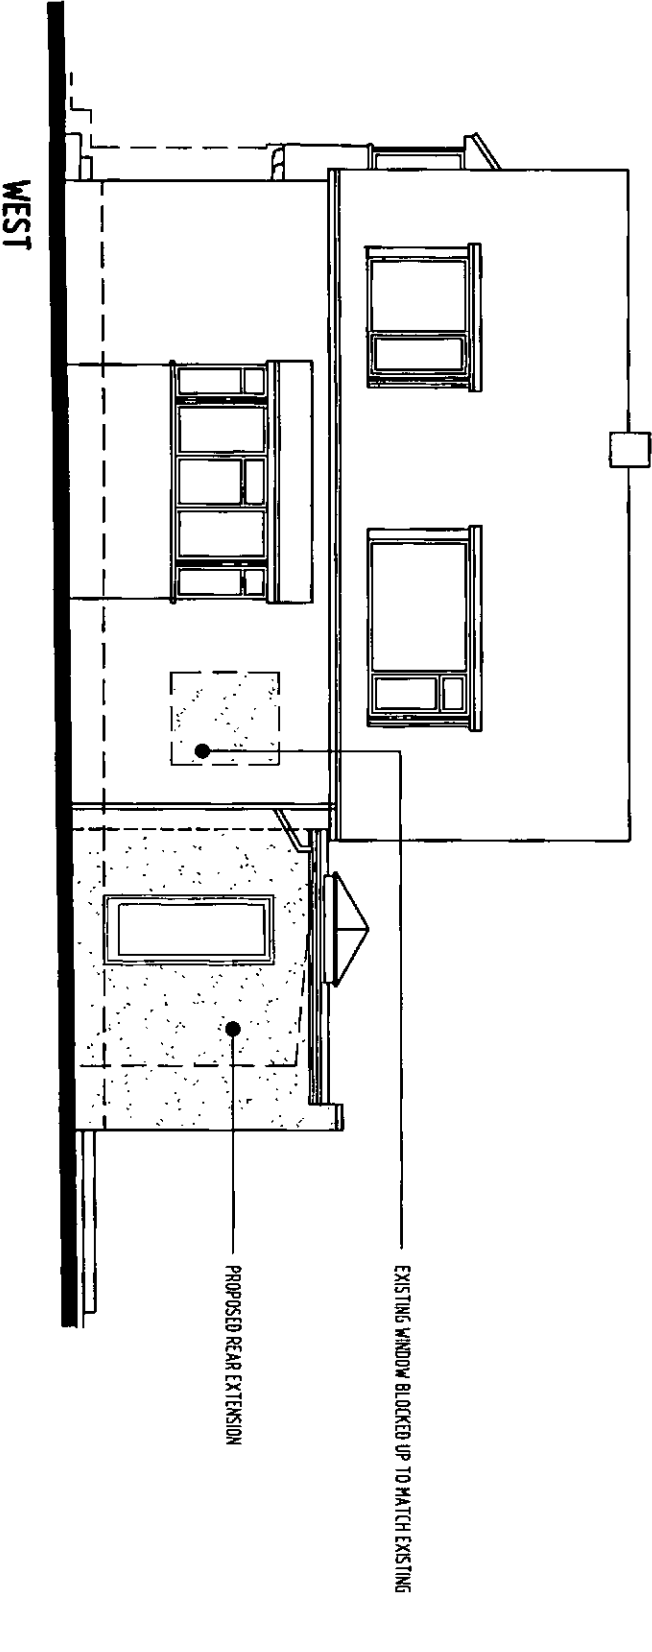
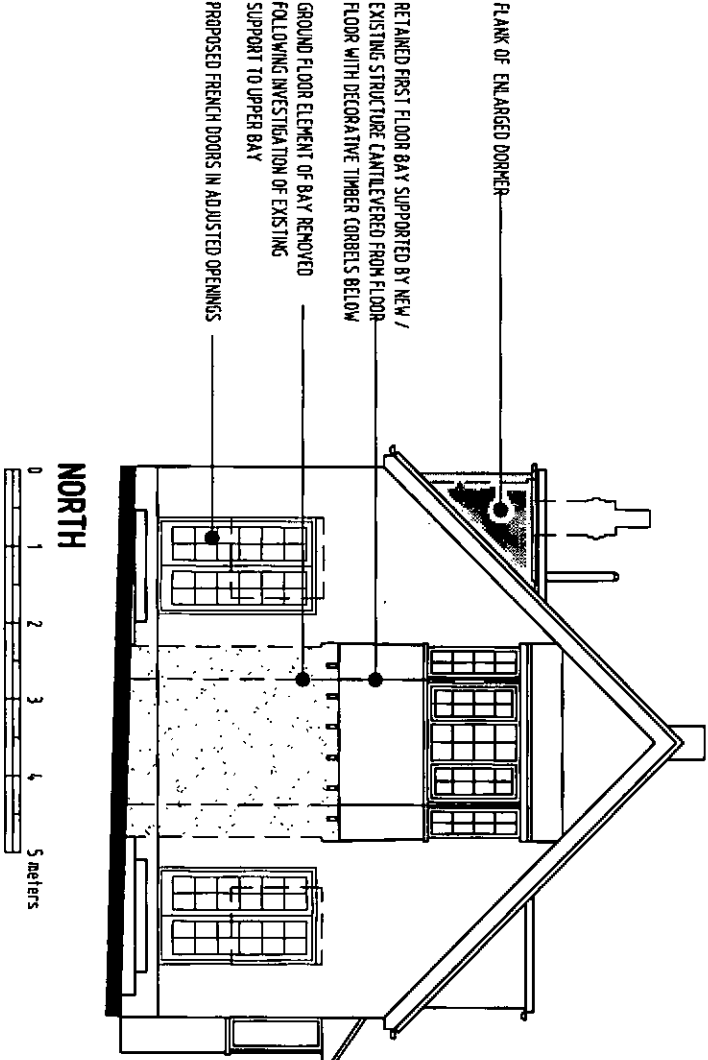
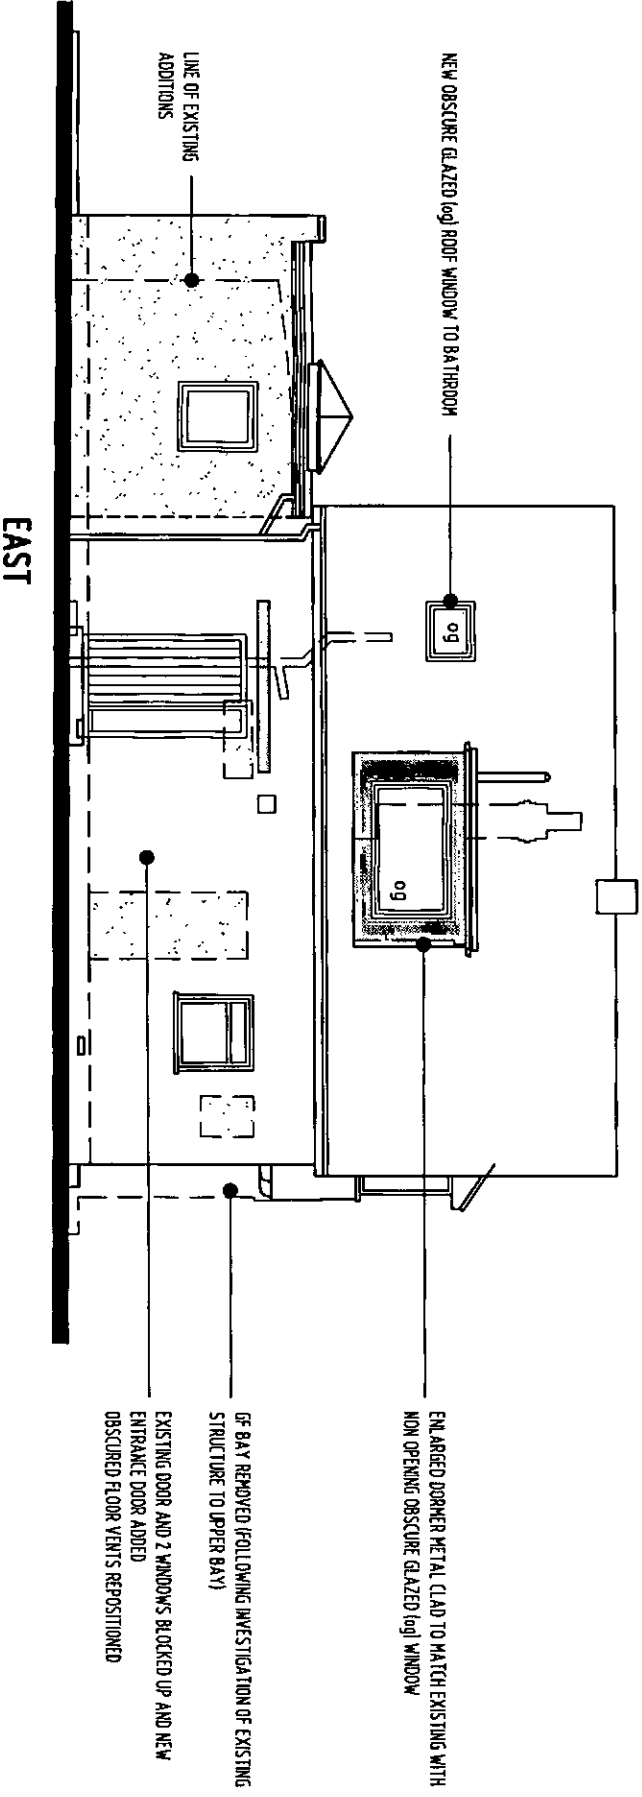


PROPOSED ELEVATIONS
READ IN CONJUNCTION WITH DRAWING OF EXISTING ELEVATIONS
lawful development certificate application

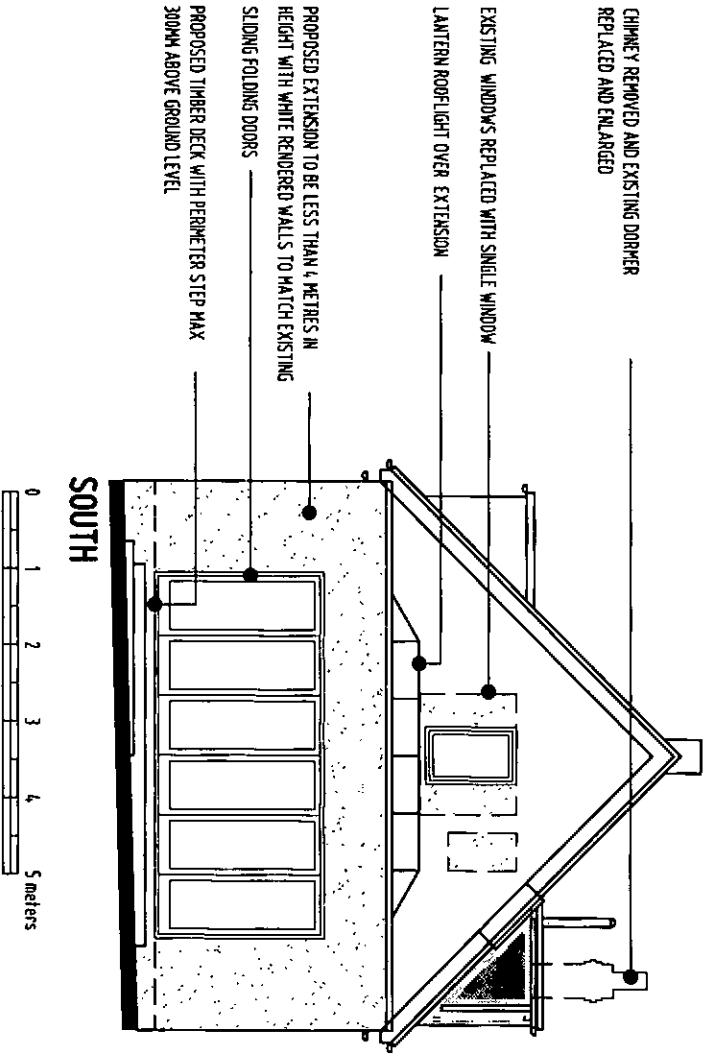

32 LITTLE PADDOCKS FERRING

client **S ALEXANDER** date **JULY 2013**
project **32 LITTLE PADDOCKS** drg no **13016-112A**
scale **1:100 @ A3**

SUBJECT TO BE DETAILED SURVEY - DRAWING PREPARED FOR PLANNING APPLICATION PURPOSES ONLY
NO DIMENSIONS ARE TO BE SCALED FROM THE DRAWING EXCEPT FOR THE PURPOSE OF PLANNING APPLICATIONS - THE CONTRACTOR SHOULD CHECK ALL DIMENSIONS ON SITE - IT IS THE CONTRACTOR'S RESPONSIBILITY TO ENSURE THAT ALL WORKS ARE LAWFUL AND IN COMPLIANCE WITH THE BUILDING REGULATIONS

REV A 08.08.13 DORMER WINDOW ADJUSTED - PAINTING ADDED FRONT ELEVATION - LOWER BAY REMOVED FRENCH DOORS INCORPORATED

crescent designs
a r c h i t e c t u r e
columbia house, columbia drive, worthing, west sussex,
bn13 3hd tel uk 0845 009 2223 fax 01903 691204
we.r@crescent-designs.co.uk © Copyright Crescent Designs (Sussex) Ltd