




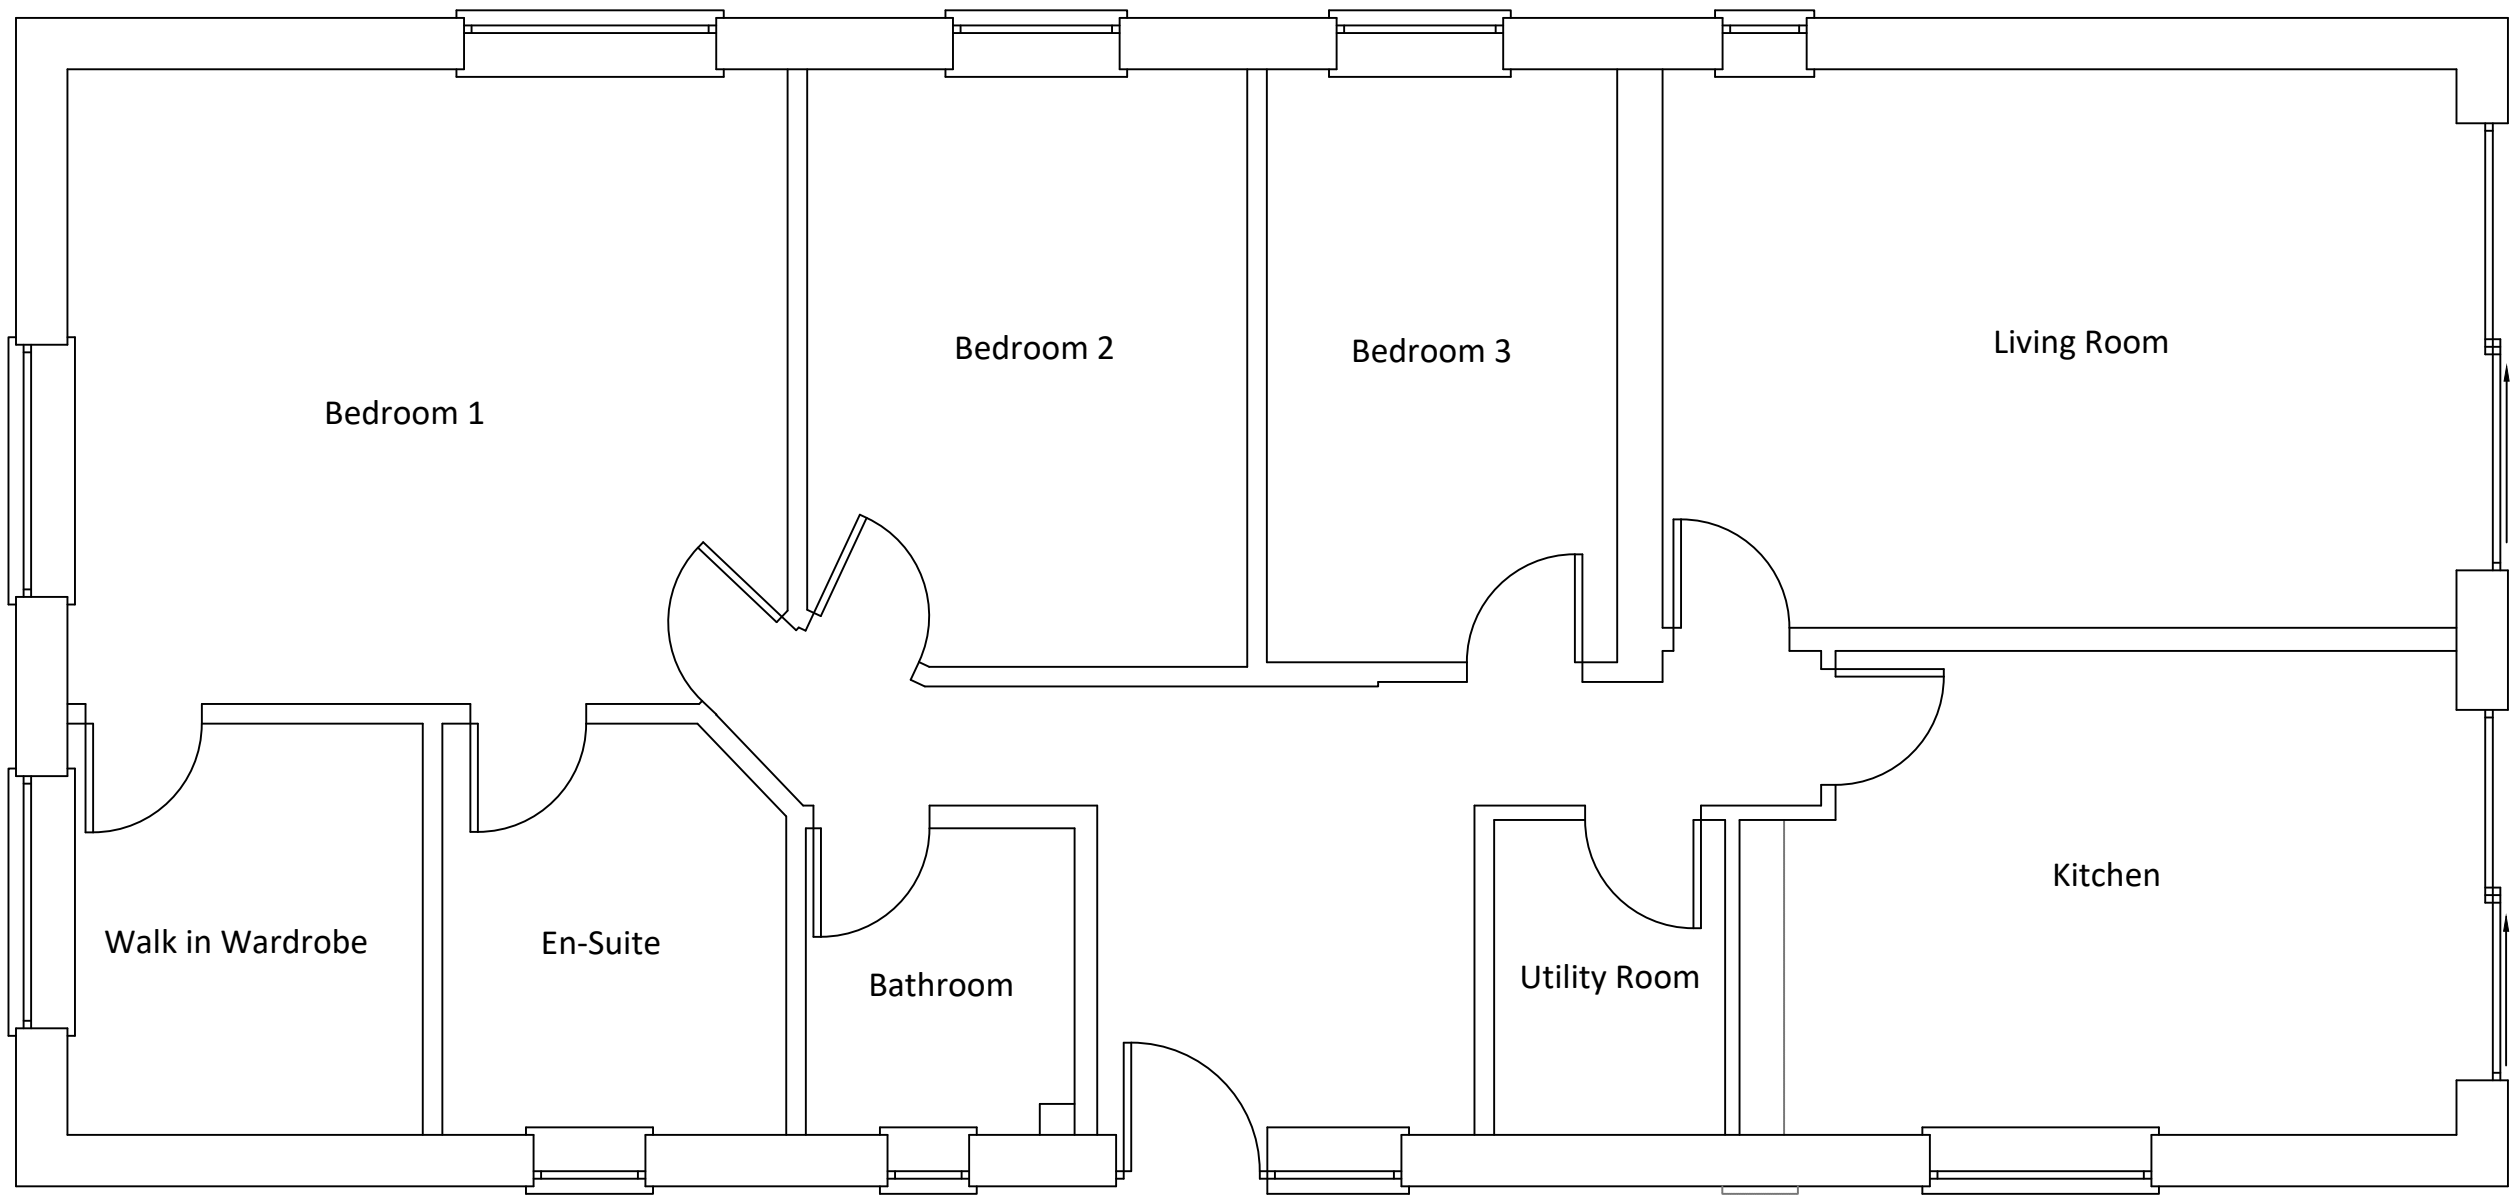


Existing Ground Floor Plan

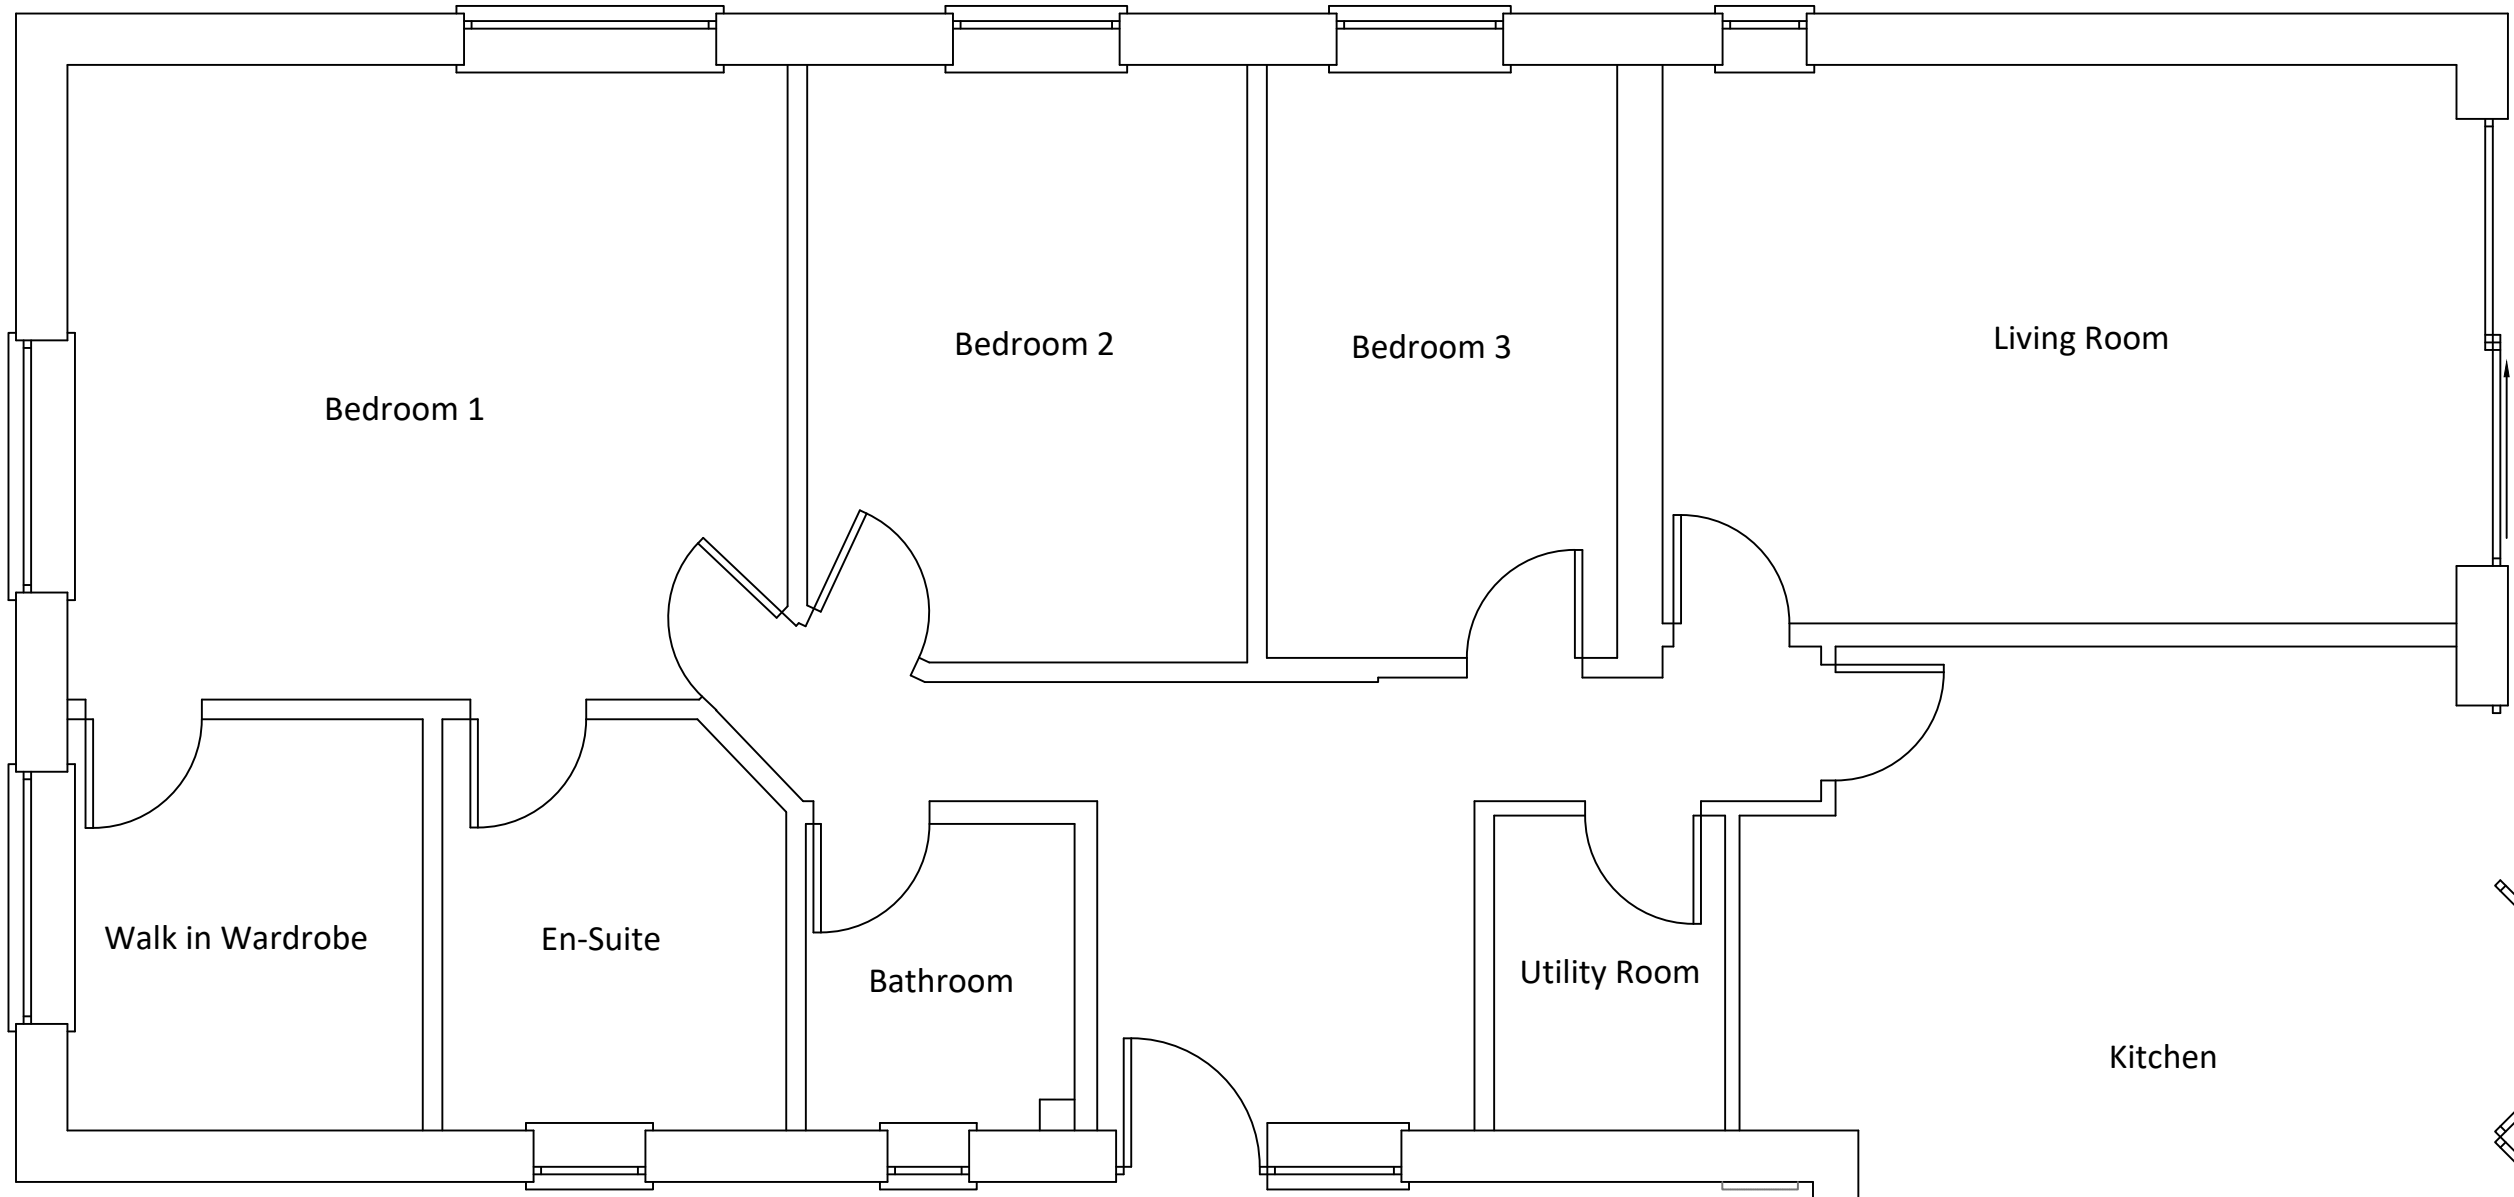

Proposed Ground Floor Plan

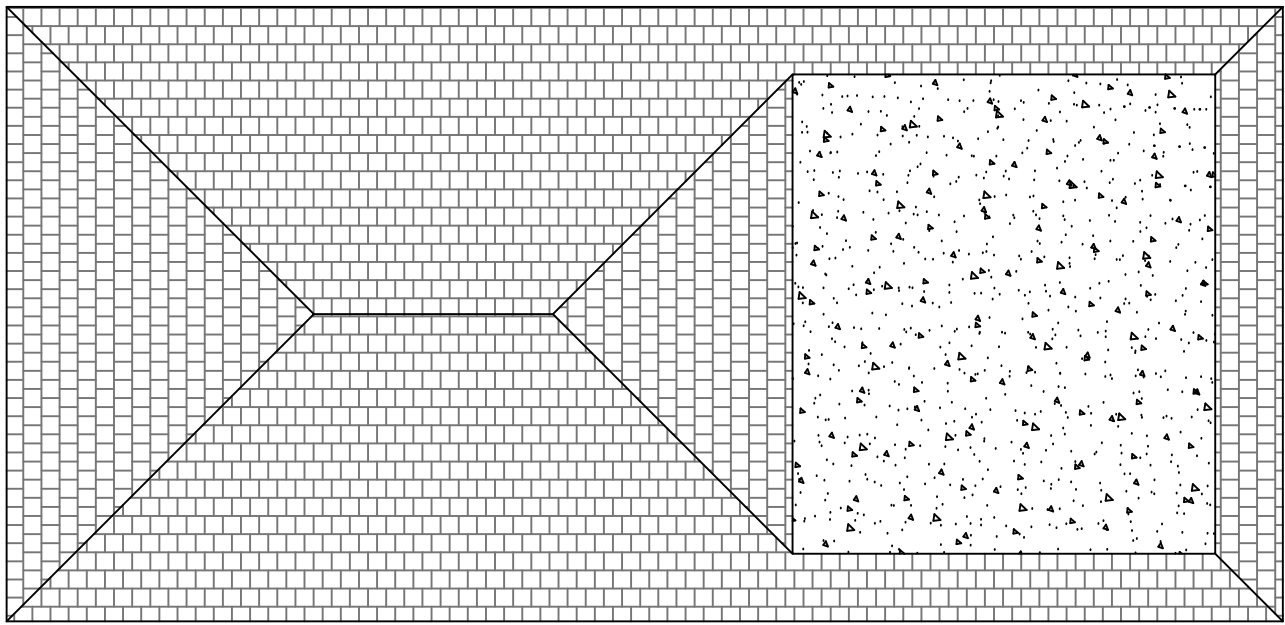

Existing Roof Plan

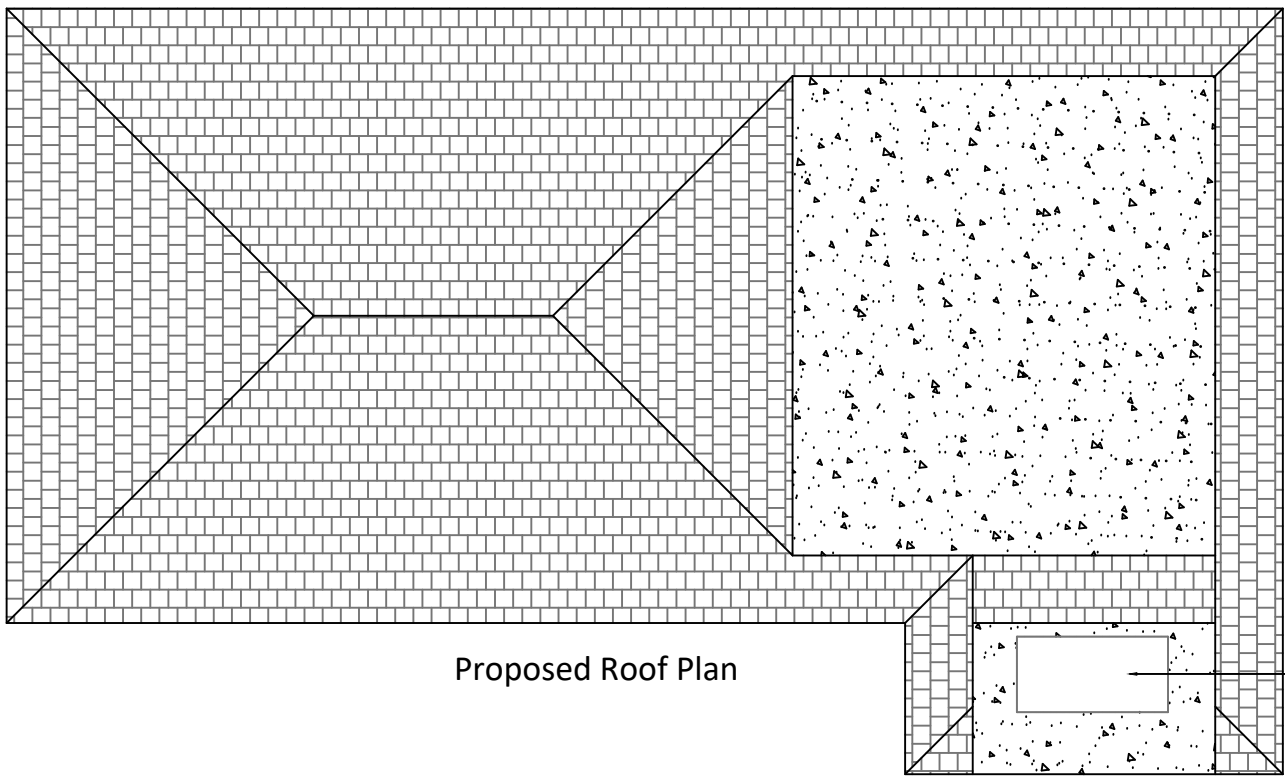

Proposed Roof Plan

Flat roof light 1x2m



Rev.	Date	Notes



Mount View
Tattenham Crescent
Epsom
KT18 5NU

T 01737 358 621
M 07402981208
E jack@commercialdrawing.com
W www.commercialdrawing.com

Project

38 Ocean Drive, Ferring, Worthing, West Sussex
BN12 5QP

Client

Mr N. Barden


Drawing Title

Existing and Proposed Plans and Elevations


Scale @ A1	Issue Date	Drawn By
Plans: 1:50 Elevations: 1:100 Roof Plan: 1:100	03/09/2020	JT
Job No.	Drawing No.	Revision
OCD/2020	003	

Notes

Contractors should not scale or use the dimensions shown on this drawing. Any dimensions should be verified from the contractors own measurements taken on site before any the manufacture or installation of any materials.
This drawing is the property of CDS Ltd. it should not be copied or issued without their consent.

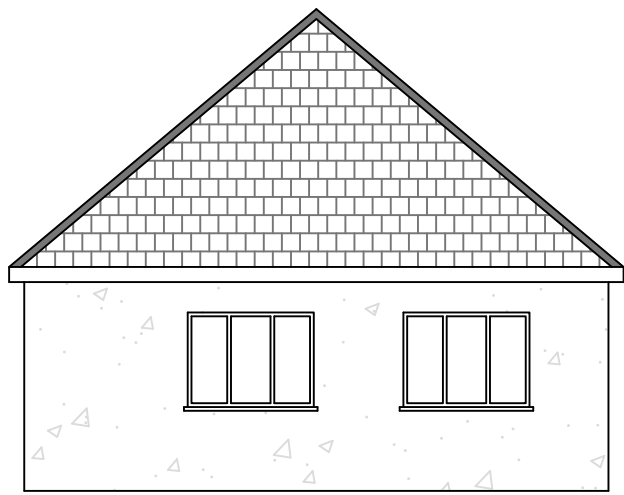

Existing Front Elevation

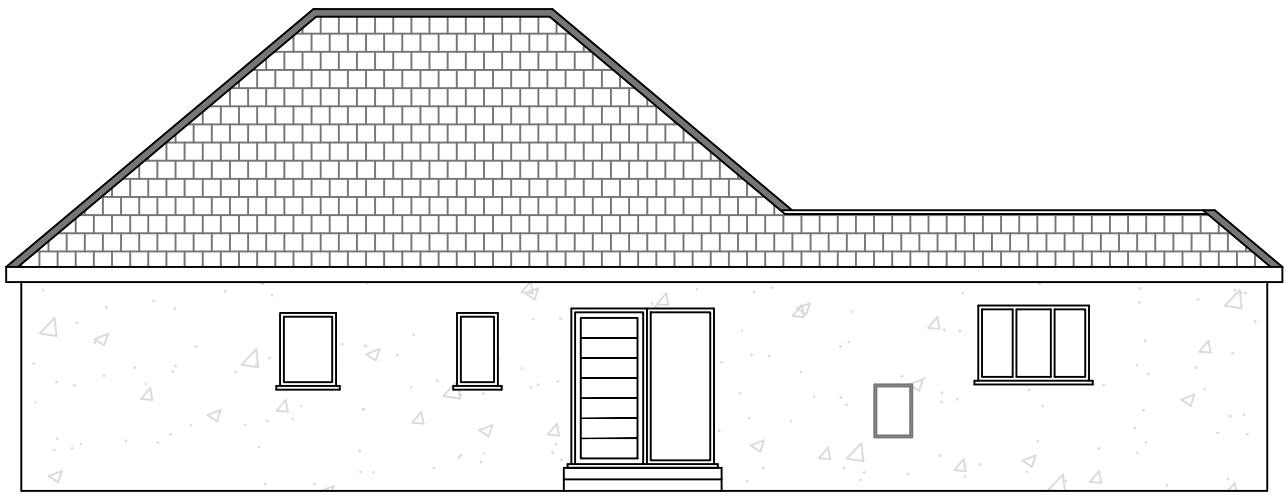

Existing Side Elevation



Existing Rear Elevation



Existing Side Elevation



Proposed Front Elevation



Proposed Side Elevation



Proposed Rear Elevation



Proposed Side Elevation
Remaining unaltered