

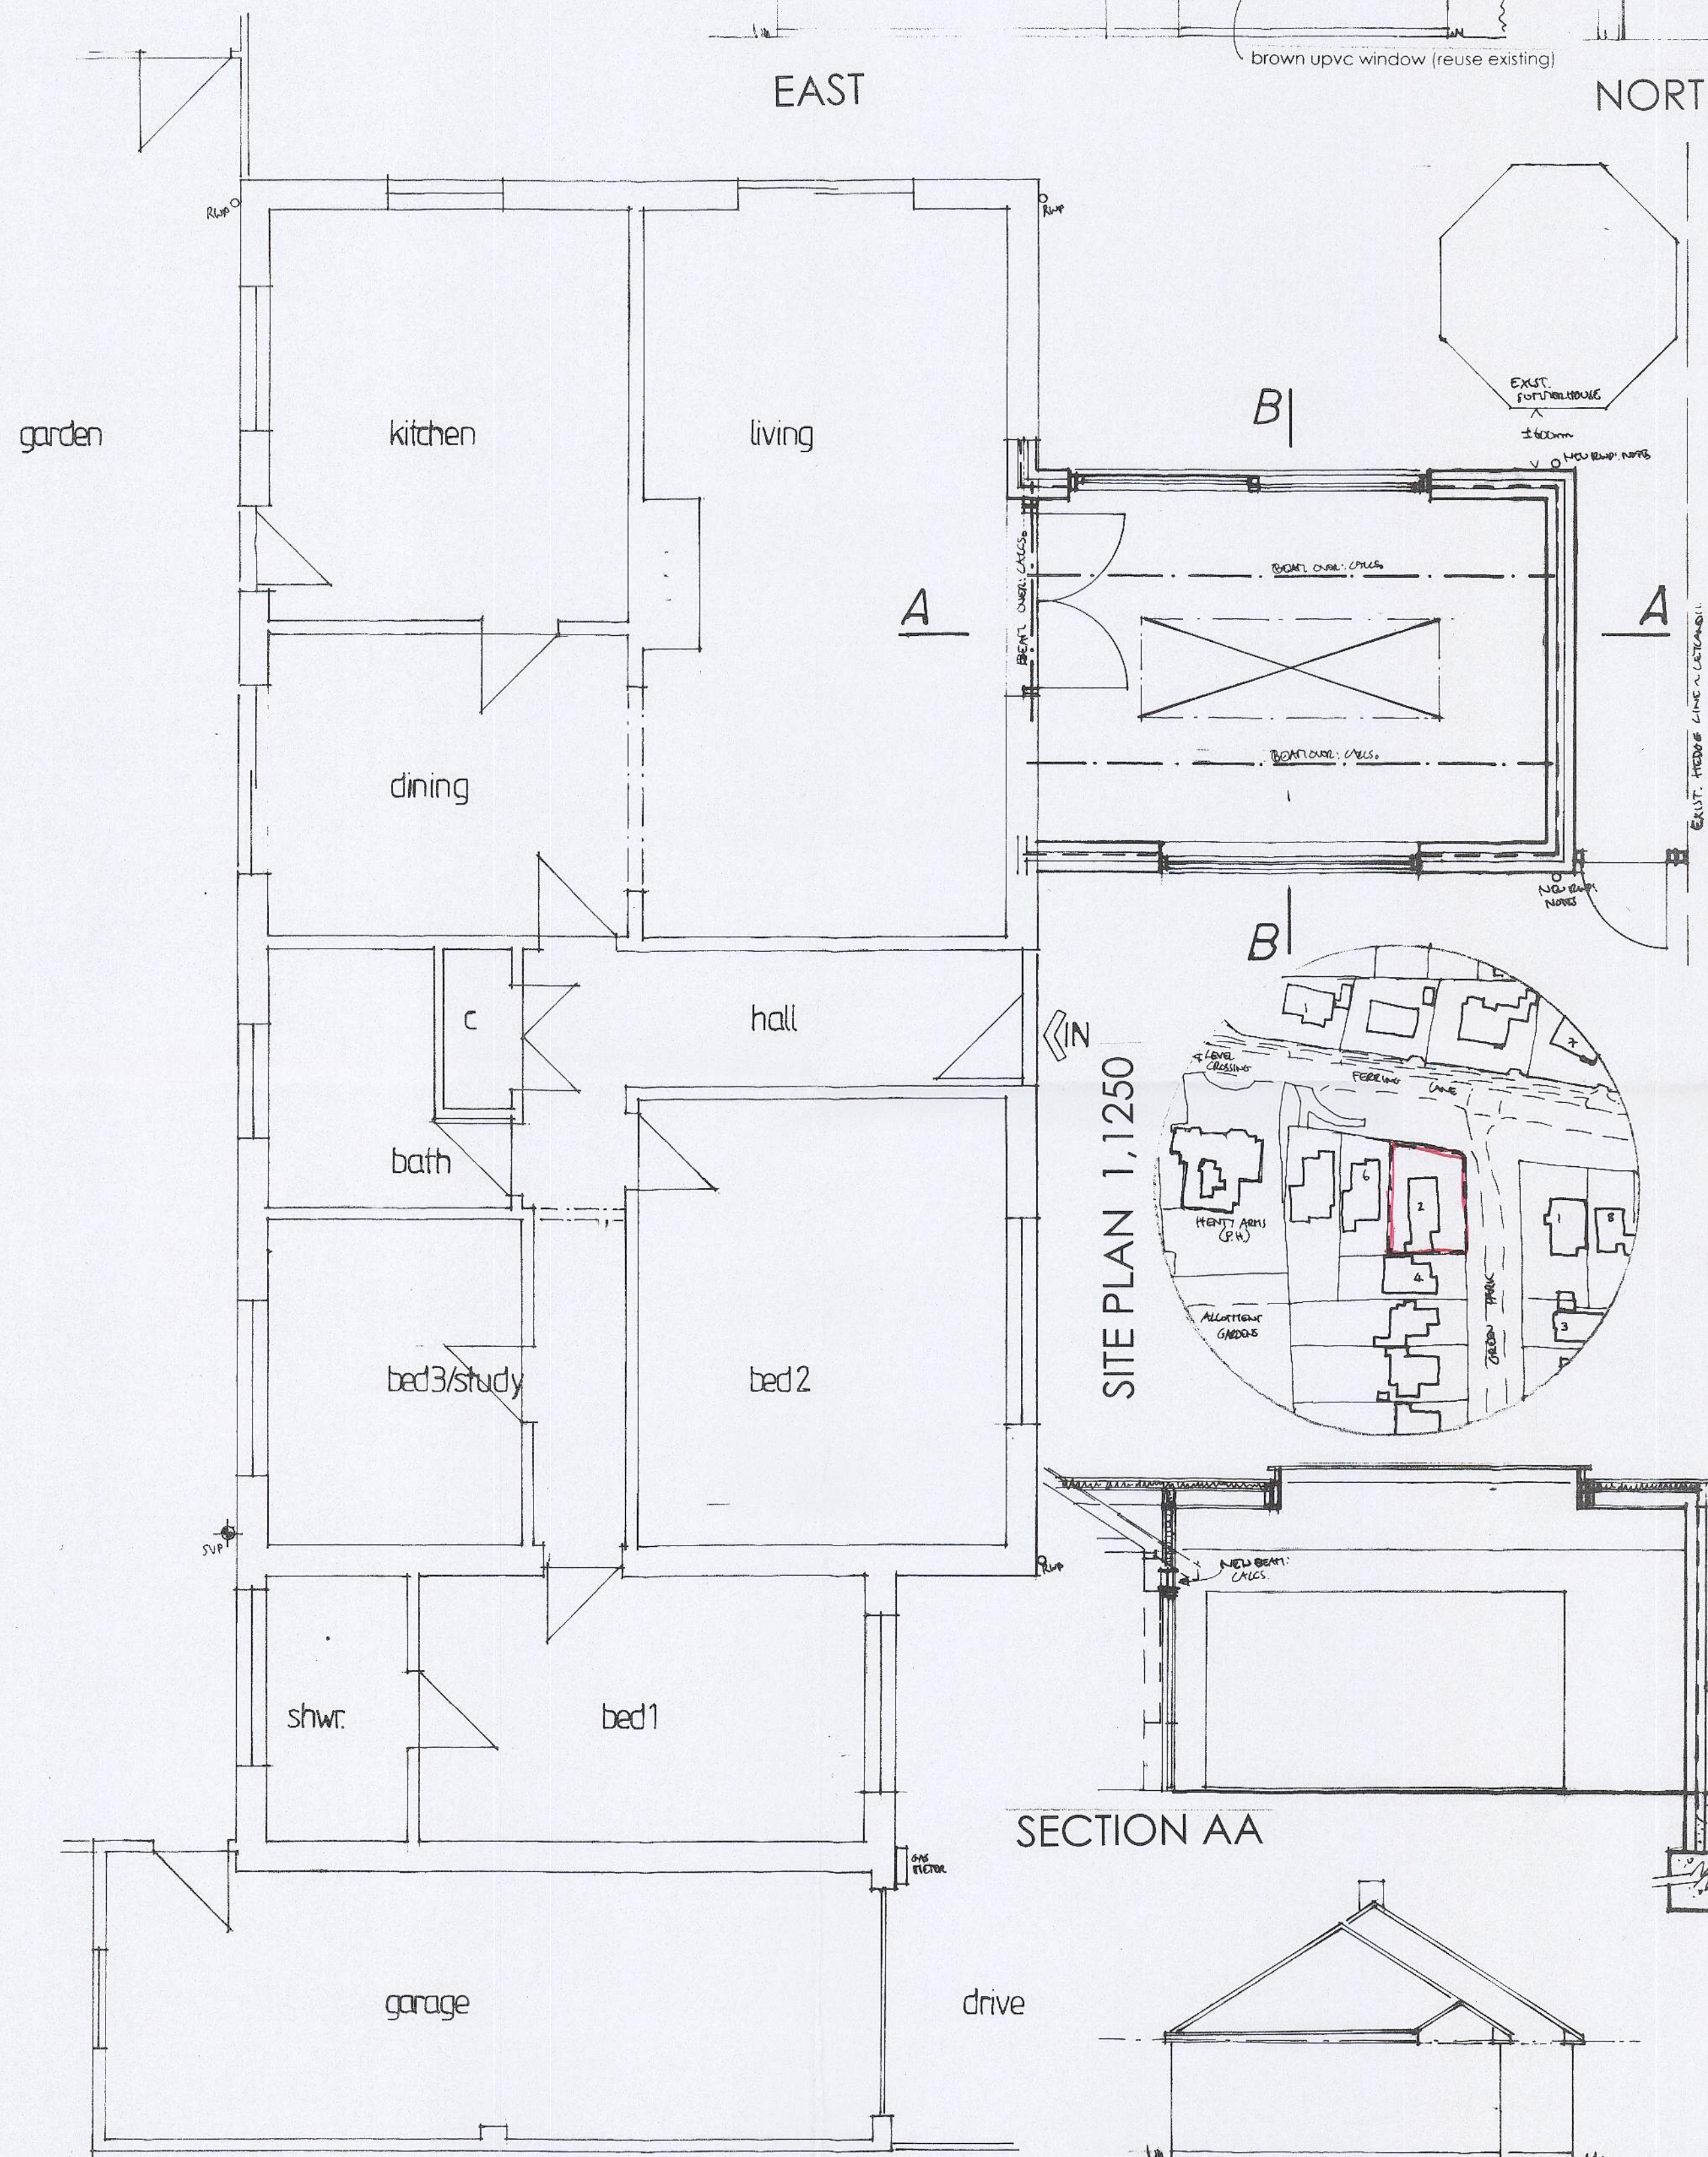




proposed elevations

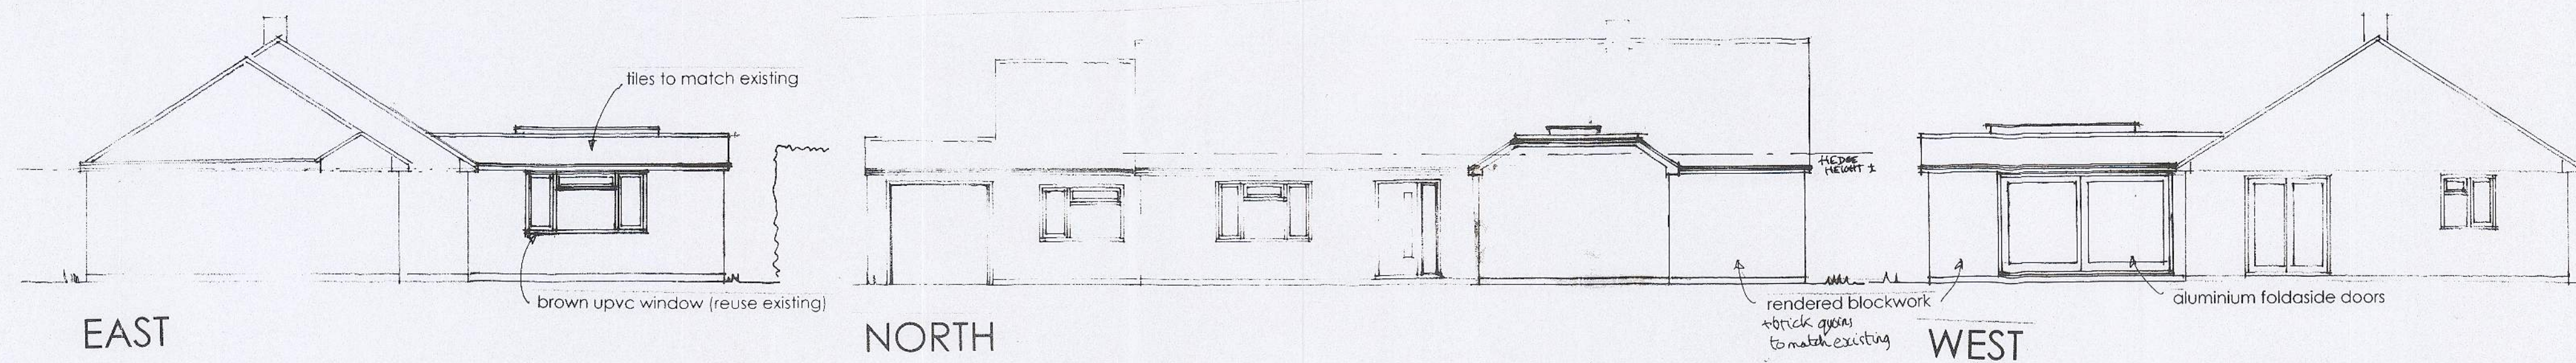

proposed GROUND FLOOR

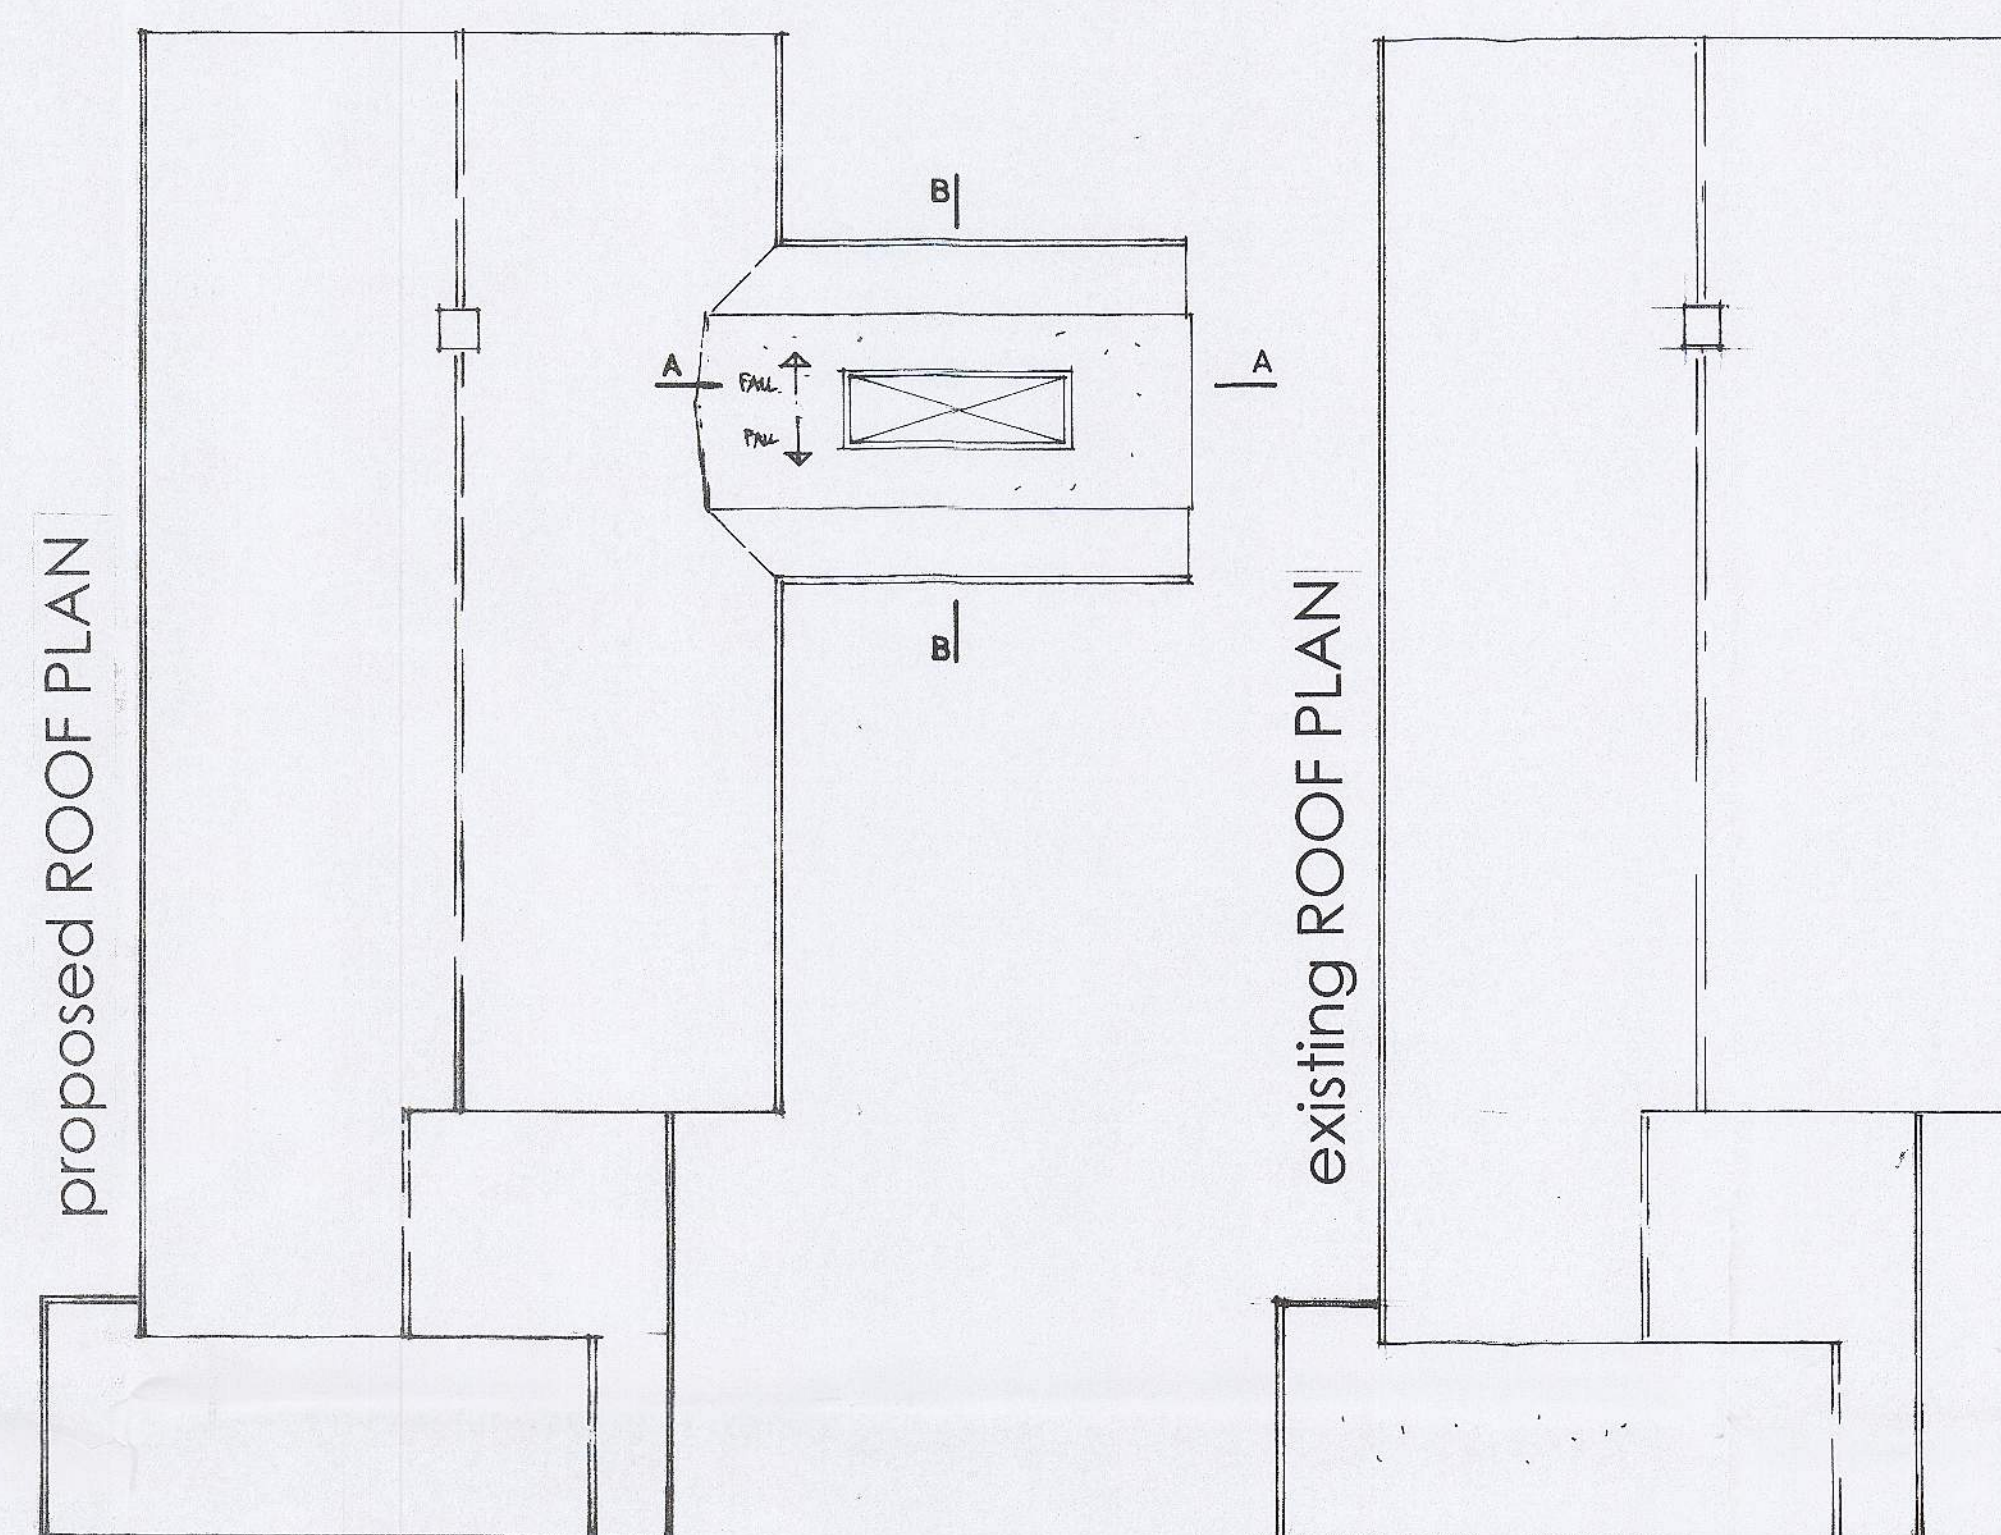

SECTION BB

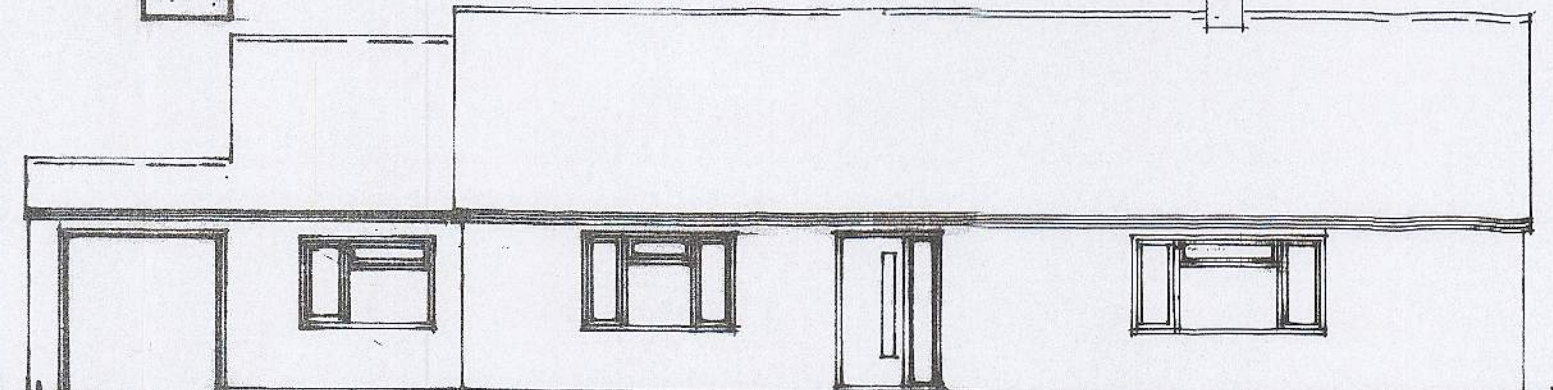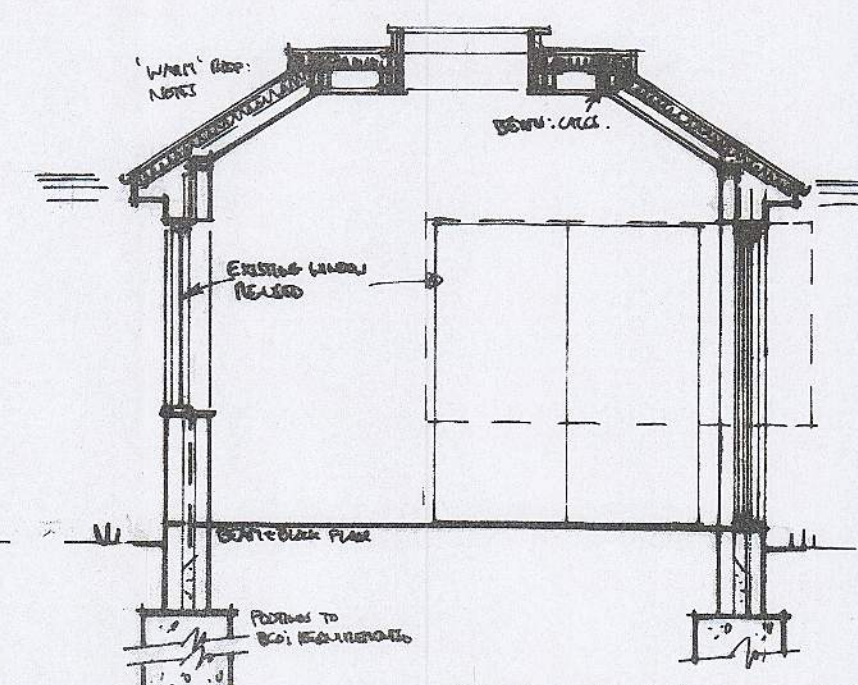


EAST

NORTH


WEST

existing elevations


SITE PLAN 1:1250

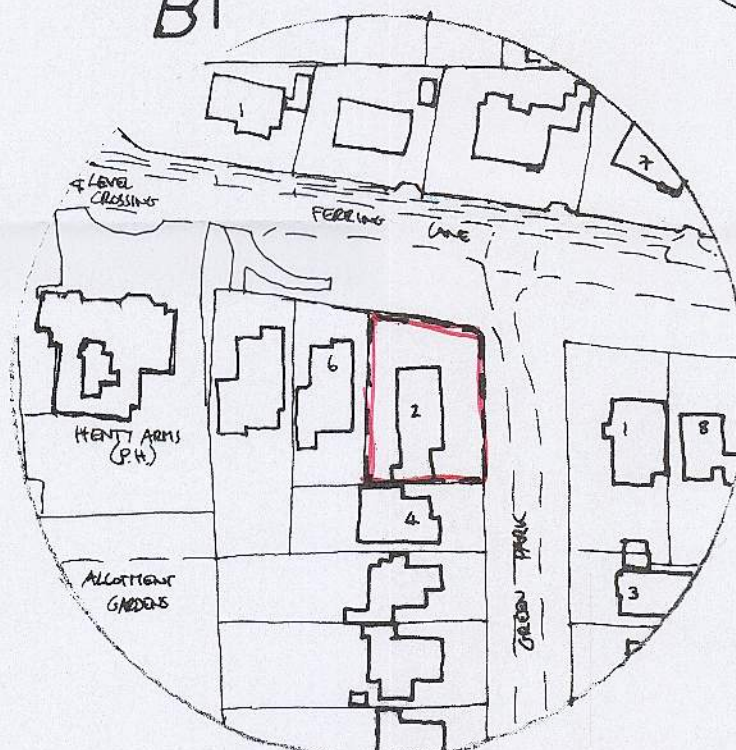

BLOCK PLAN 1:500

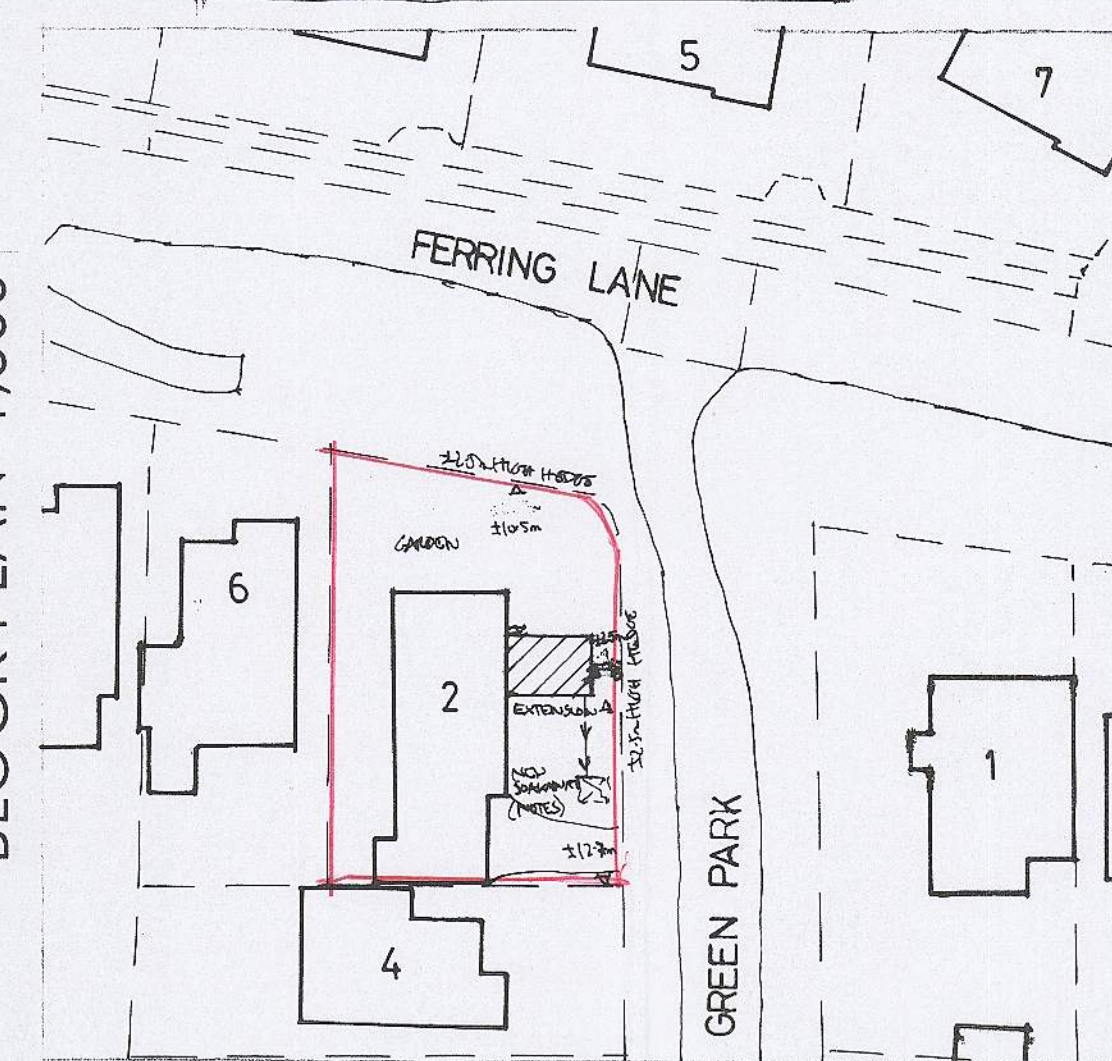

existing GROUND FLOOR

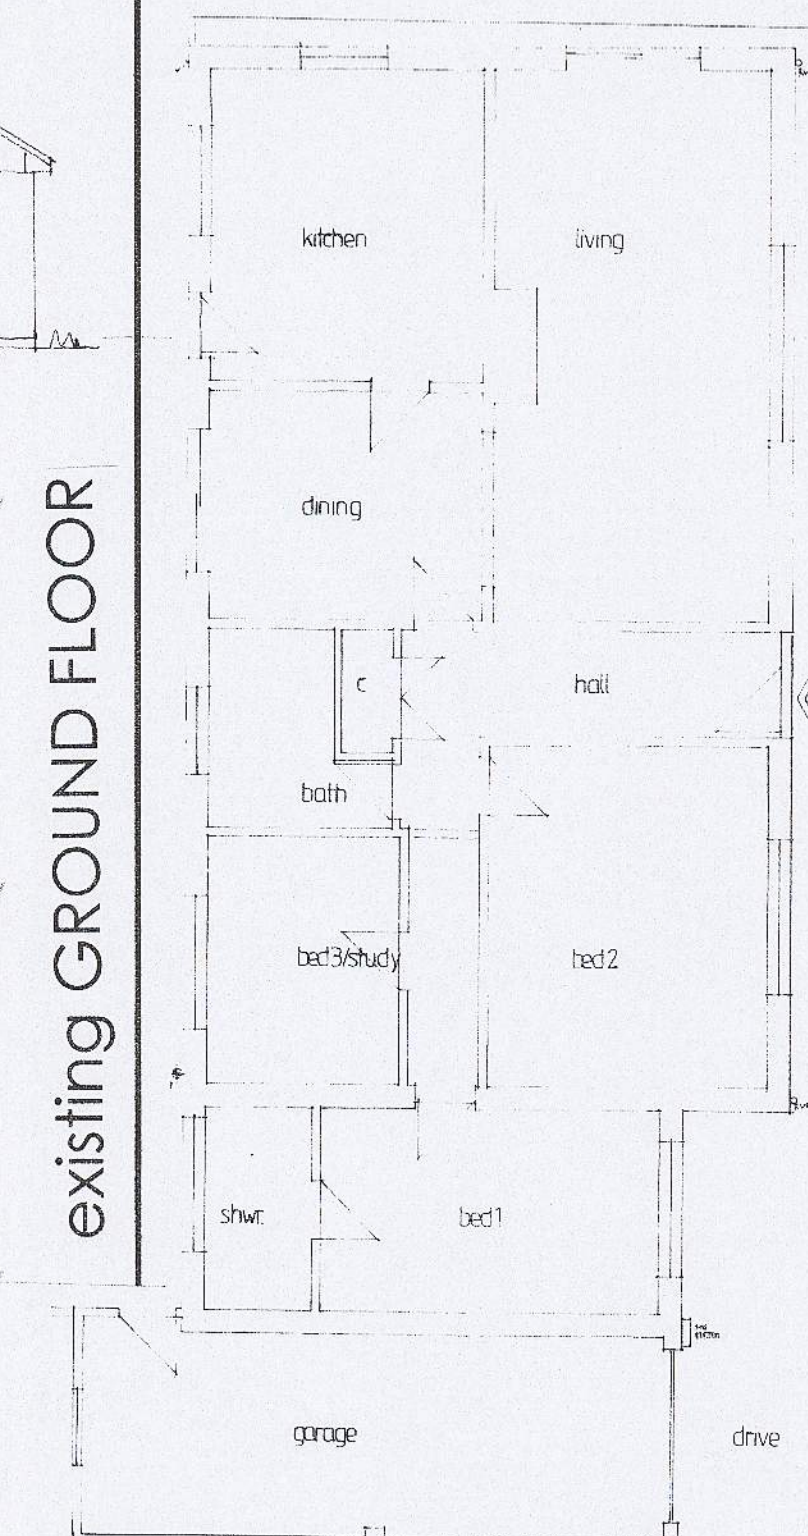


NOTES:
All dimensions must be checked on site and not scaled from this drawing.

FOR PLANNING + BUILDING REGULATIONS ONLY
NOT CONSTRUCTION ISSUE
TO BE READ IN CONJUNCTION WITH ENGINEER'S DESIGN

Date	Revisions

©copyright
CANNING-ERICSSON LTD 2019

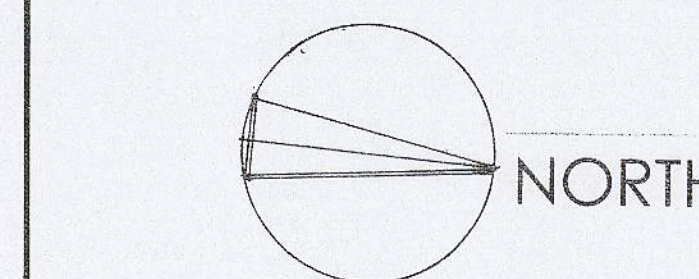

Client
Mr and Mrs Hills

Job Title
PROPOSED SINGLE-STOREY
SIDE EXTENSION & ALTERATIONS
TO CREATE GARDEN ROOM
AT 2 GREEN PARK,
FERRING,
W.SUSSEX, BN12 6QX.

Drawing Title
EXISTING & PROPOSED PLANS,
SECTIONS, SITE PLANS
& ELEVATIONS

0 1 2 3 4 5 6 7 8cm

Scale 1:50 1:100

Date August 2019 Drawn by CANNING-E LTD

Drw No. 4619/01 Rev.