




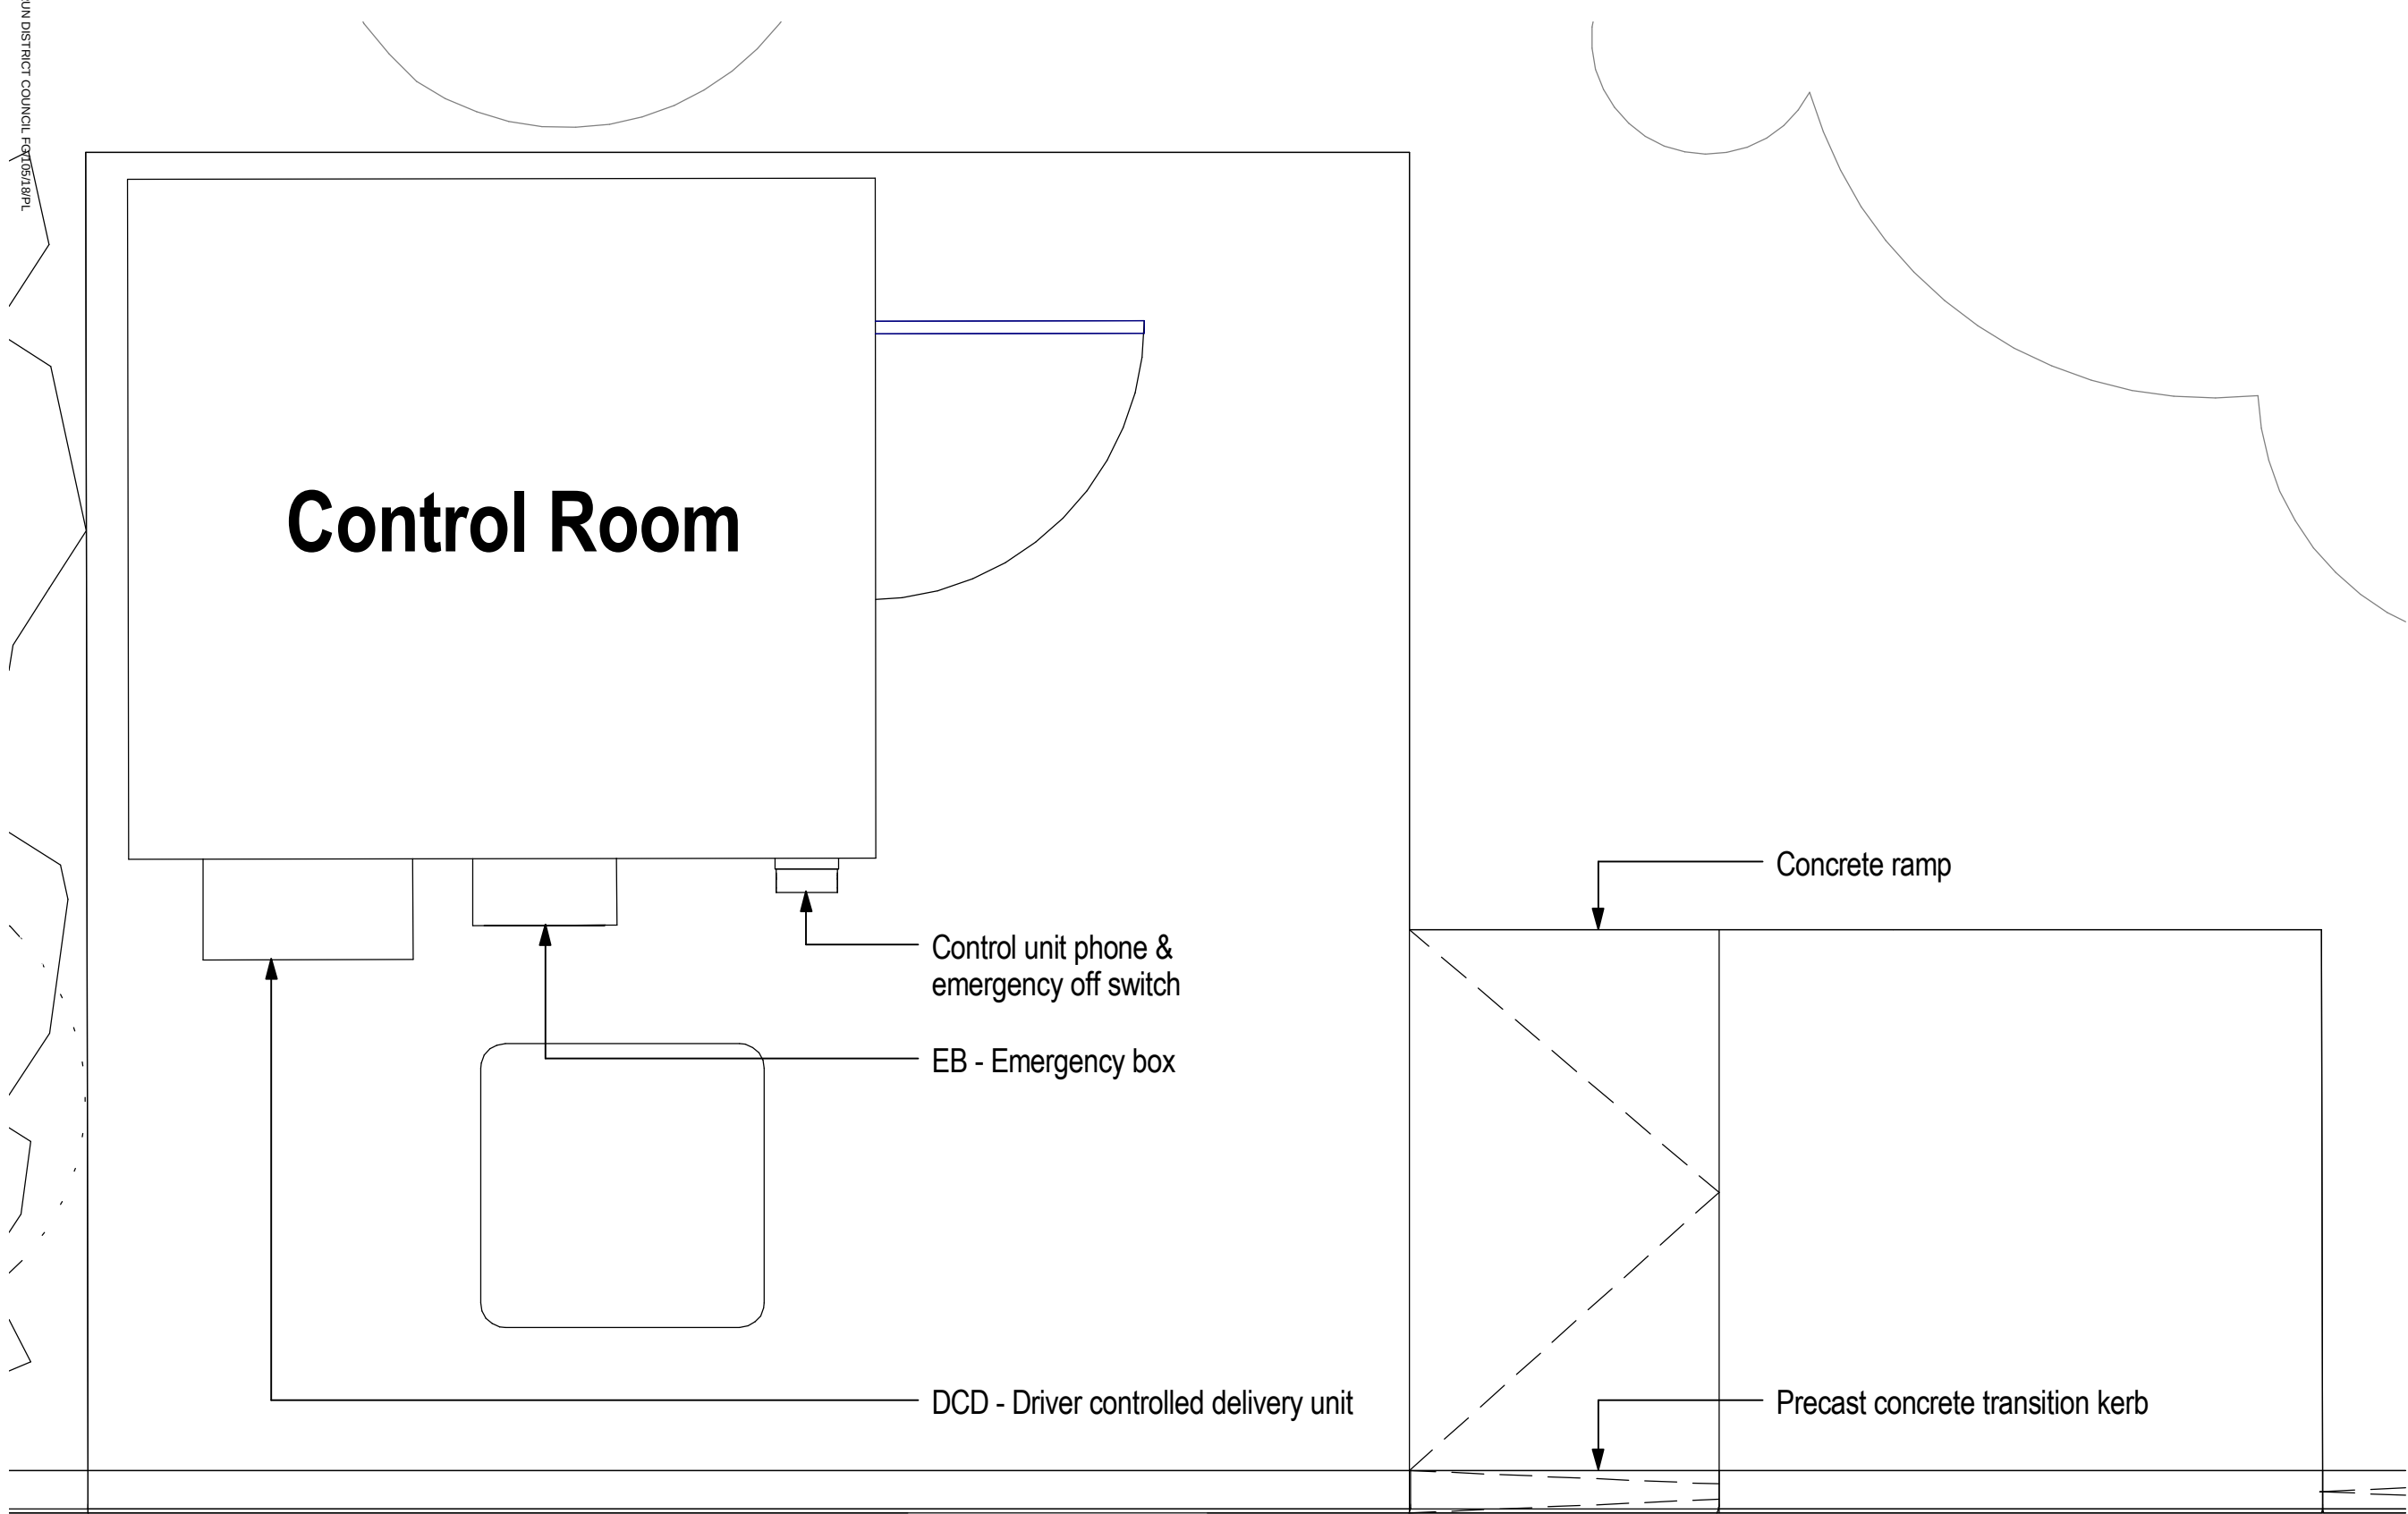


Control Room Plan
1 : 20

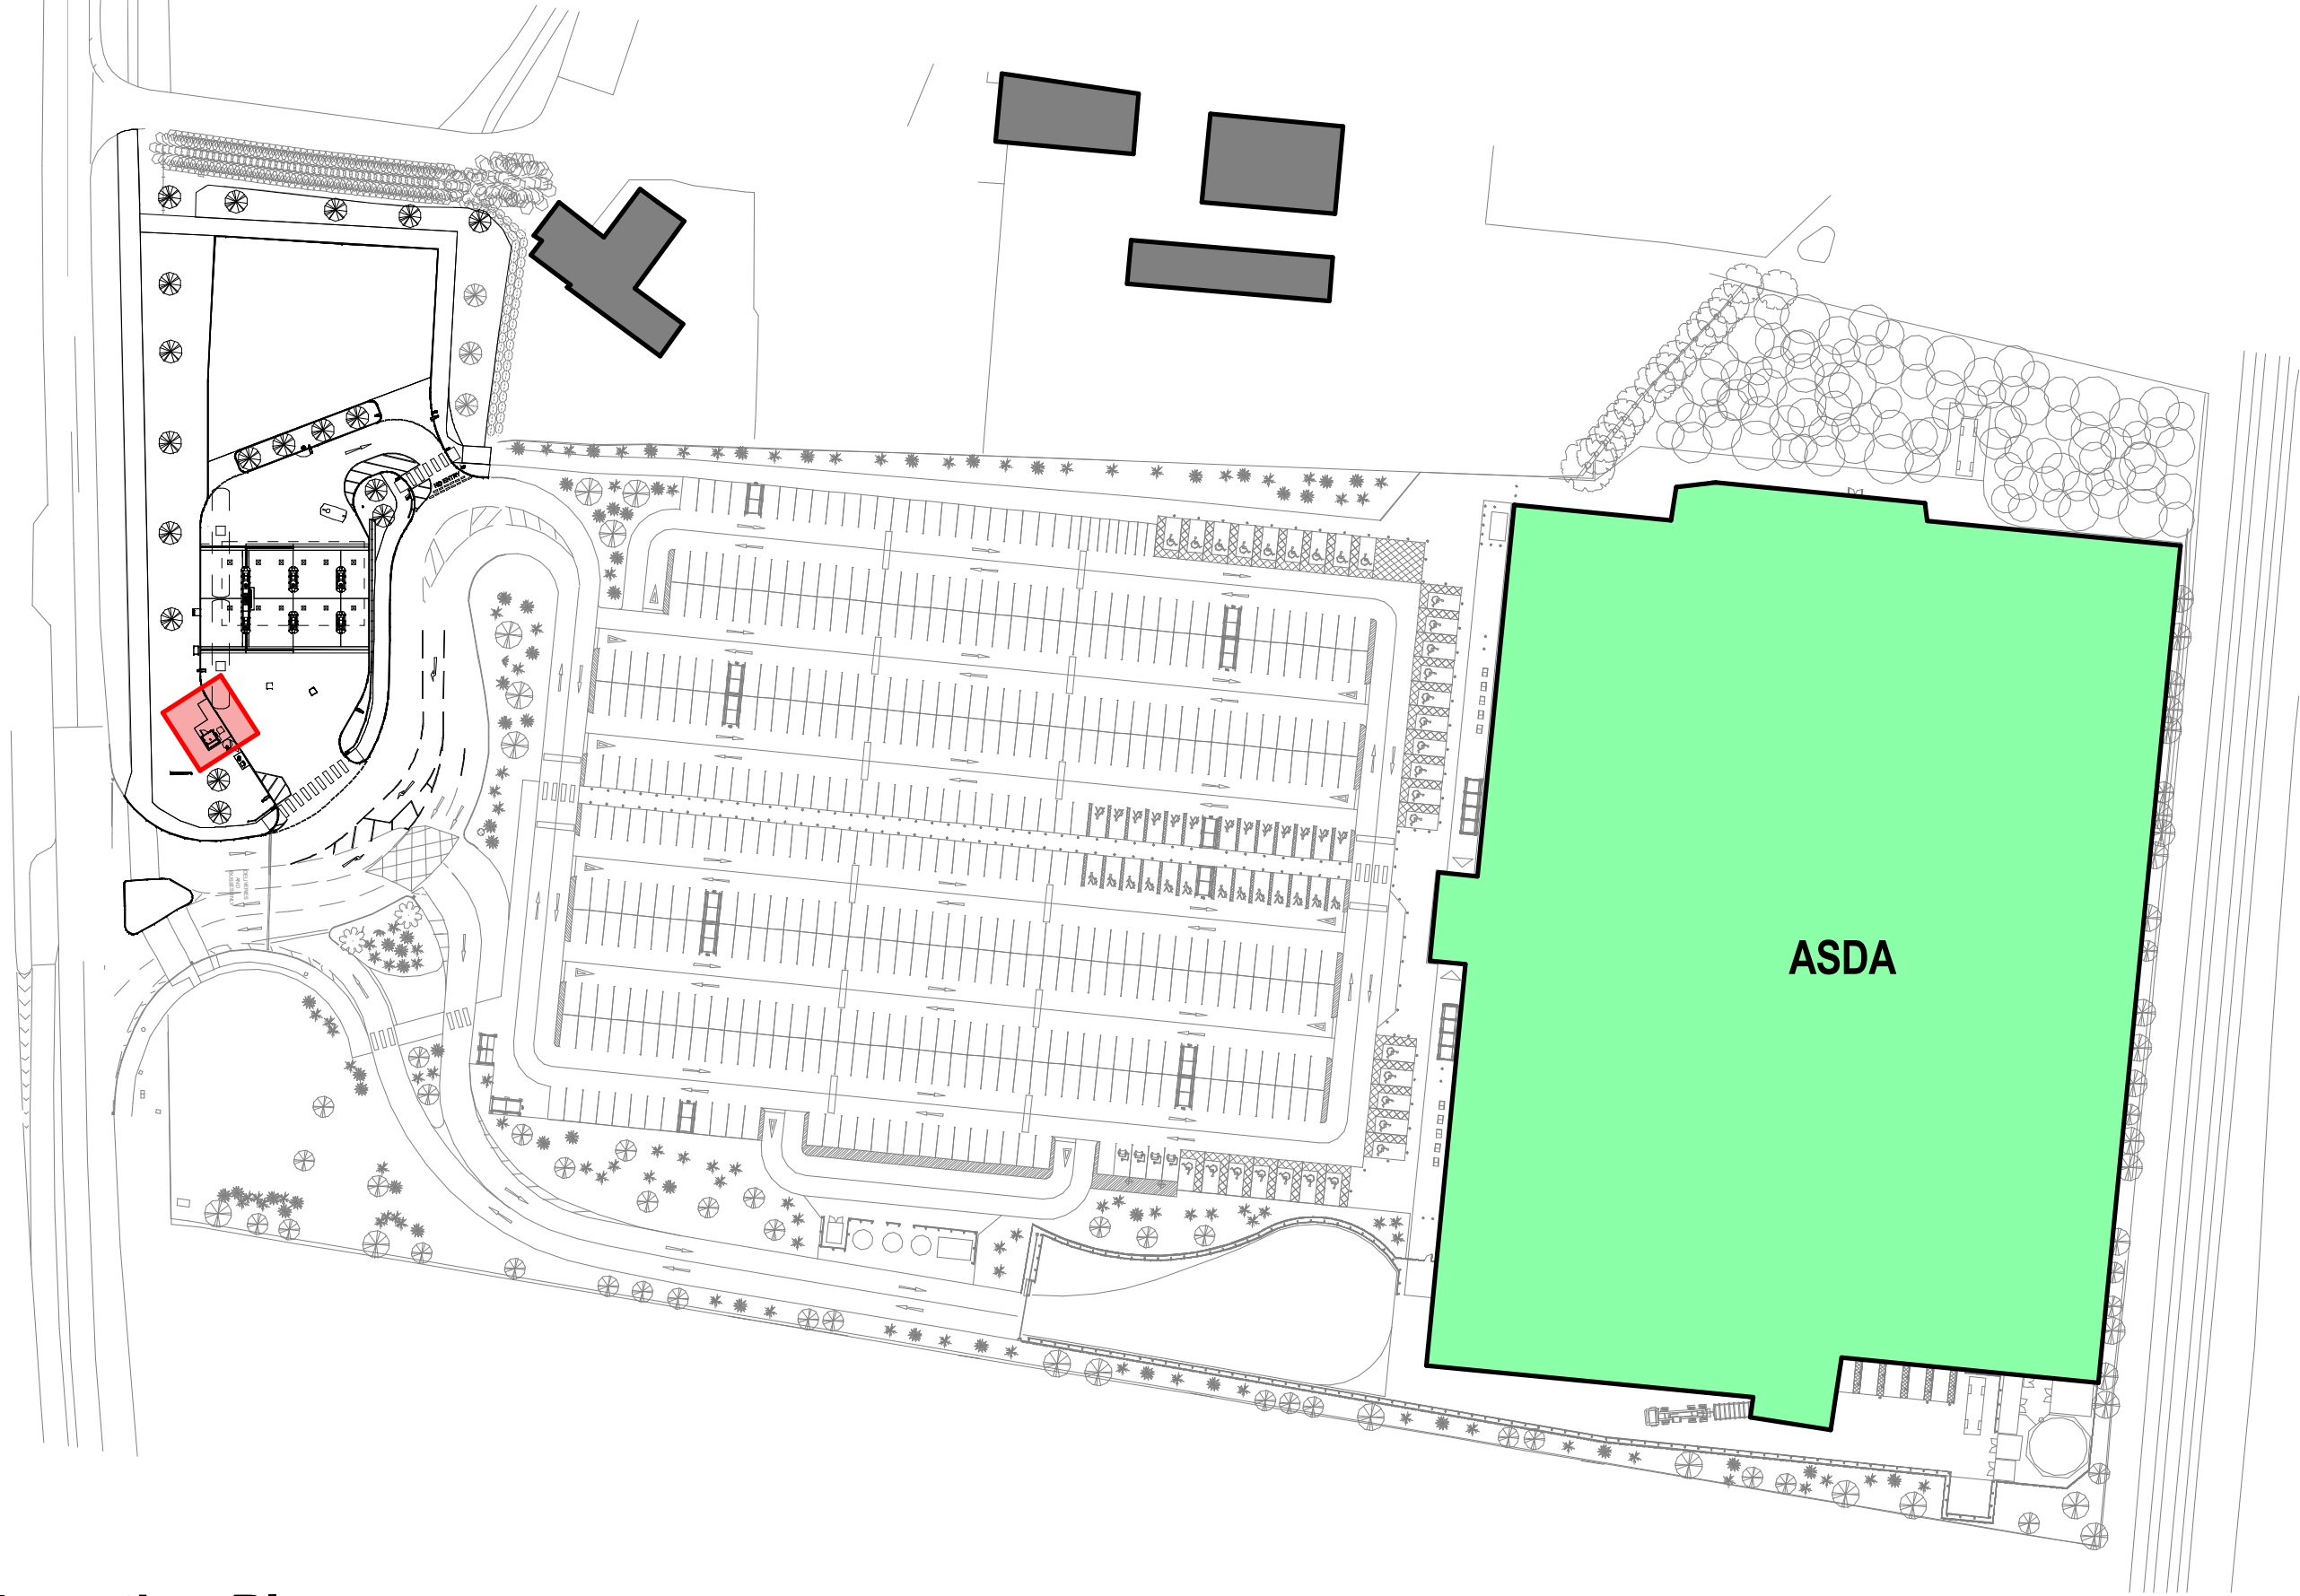


Location Plan
1 : 1000

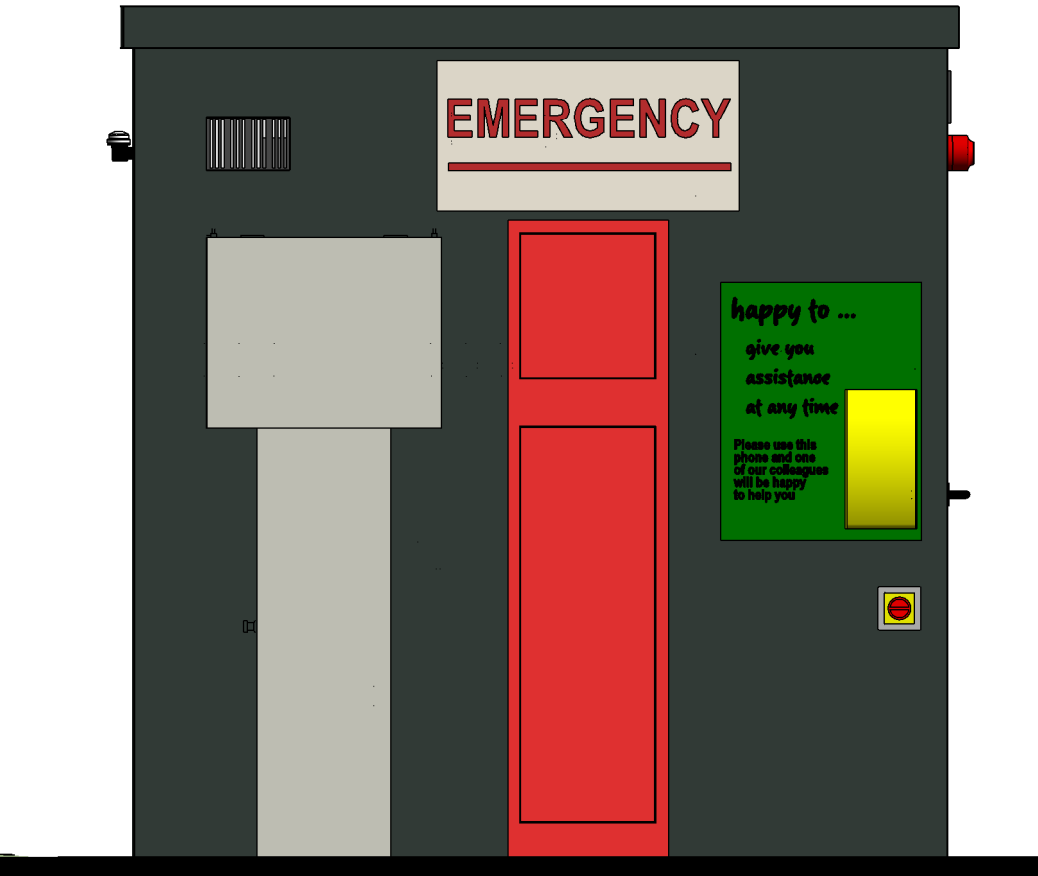


Front Elevation
1 : 20

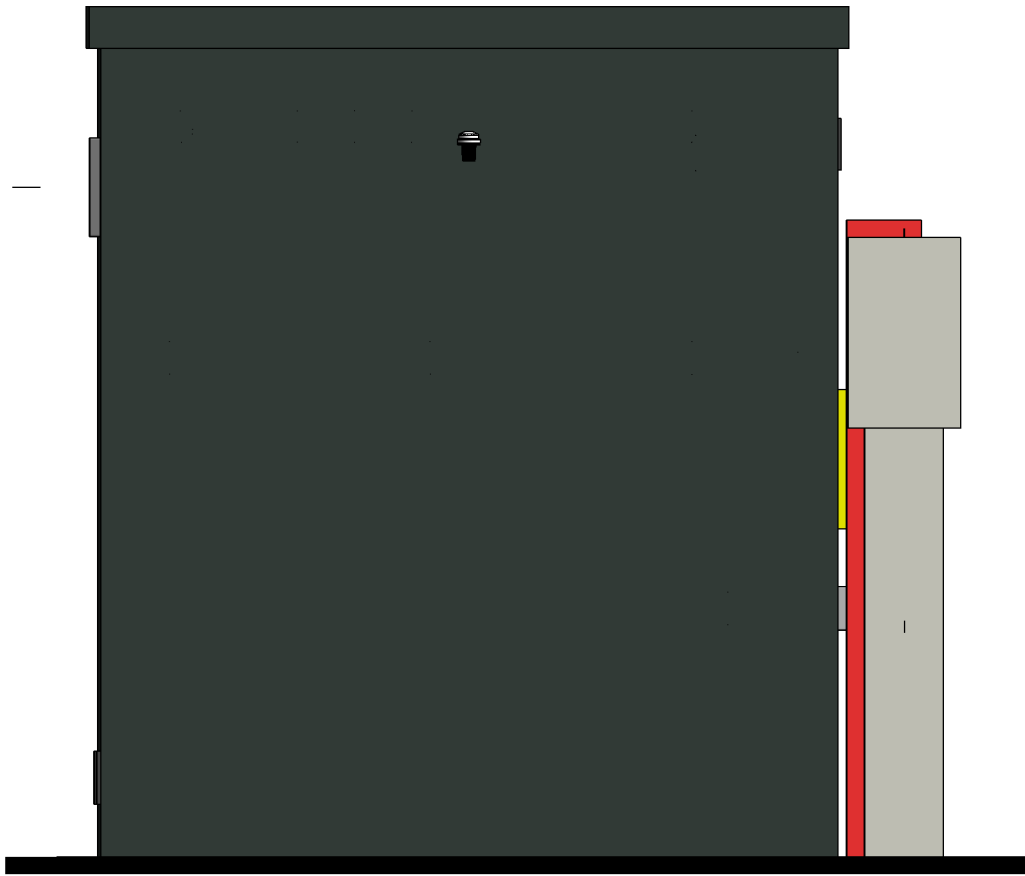

Side Elevation
1 : 20

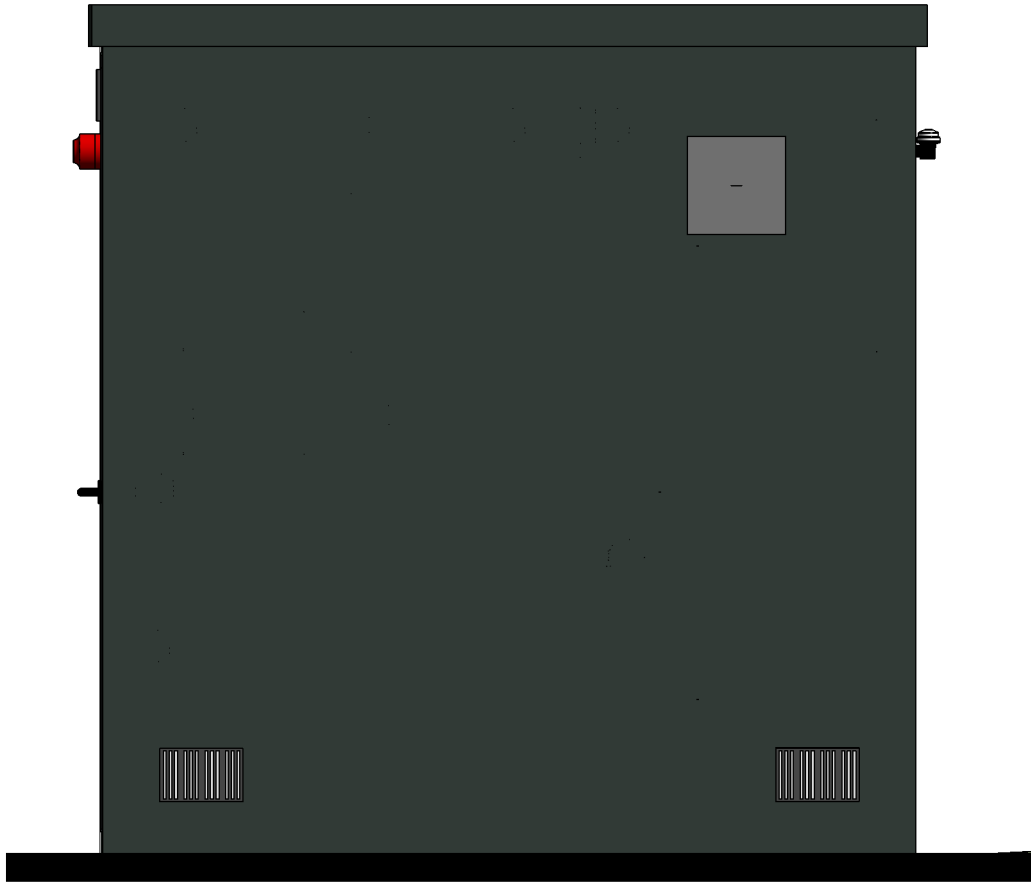


Rear Side Elevation
1 : 20
Control Room Details

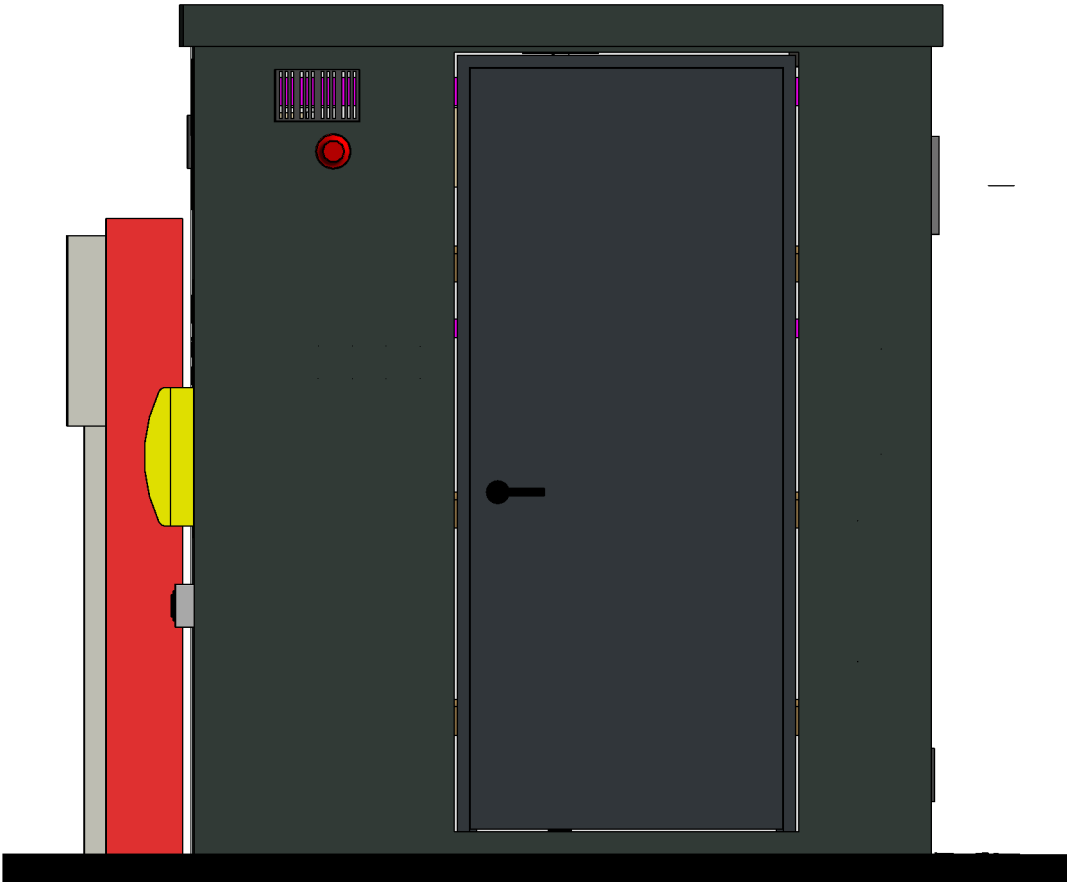

Door Side Elevation
1 : 20



DRAFT ISSUE FOR INTERNAL REVIEW / COMMENTS

 

NOTES
All dimensions to be verified on site, and the Architect informed of any discrepancy. All drawings and specifications should be read in conjunction with the Health and Safety Plan; all conflicts should be reported to the Principal Designer.
This drawing is the copyright of C+A Design Limited. ©
DO NOT SCALE FROM THIS DRAWING

Construction staff and operatives must ensure the principle contractor has provided thorough and accurate information on all health and safety aspects relating to the designs identified on this drawing include the review of:
• Designers/contractors risk assessments
• Method statement
• Permit to work
• Construction phase health and safety plan
The designers note that the following health and safety risk relating to this drawing have not been eliminated during the design process:

ref	residual risk

B	Control room exterior colour revised, layout updated.	15/05/18	JF	MRJ
A	Site revised to be automated. Jet wash bays and vacuum unit omitted.	04/05/18	JF	MRJ
	revision	date	by	chk

CLIENT

ASDA
Save money. Live better.

C+A Design
C+A Design Ltd. 2b - 3b Hathersage Business Park, Heather Lane, Hathersage, S32 1DP
Tel: 01433 652220 Web: www.cad-hd.co.uk

DRAWING ISSUE

☐ Preliminary ☐ Costing ☐ Construction
☒ Planning ☐ Tender ☐ Record

date	scale @ A1	drawn by	checked by
05/12/17	As indicated	Author	Checker

ASDA Ferring PFS
Littlehampton Road, Ferring, BN12 6PN

Control Room Details

role	originator	volume	levels	type	suitability
A	CA	B1	XX	DR	S4
project number	drawing number	revision			
1731FW	500_02	B			

file reference: C:\PFT\ASDA_Ferring\1731FW\1731FW\1731FW.dwg