

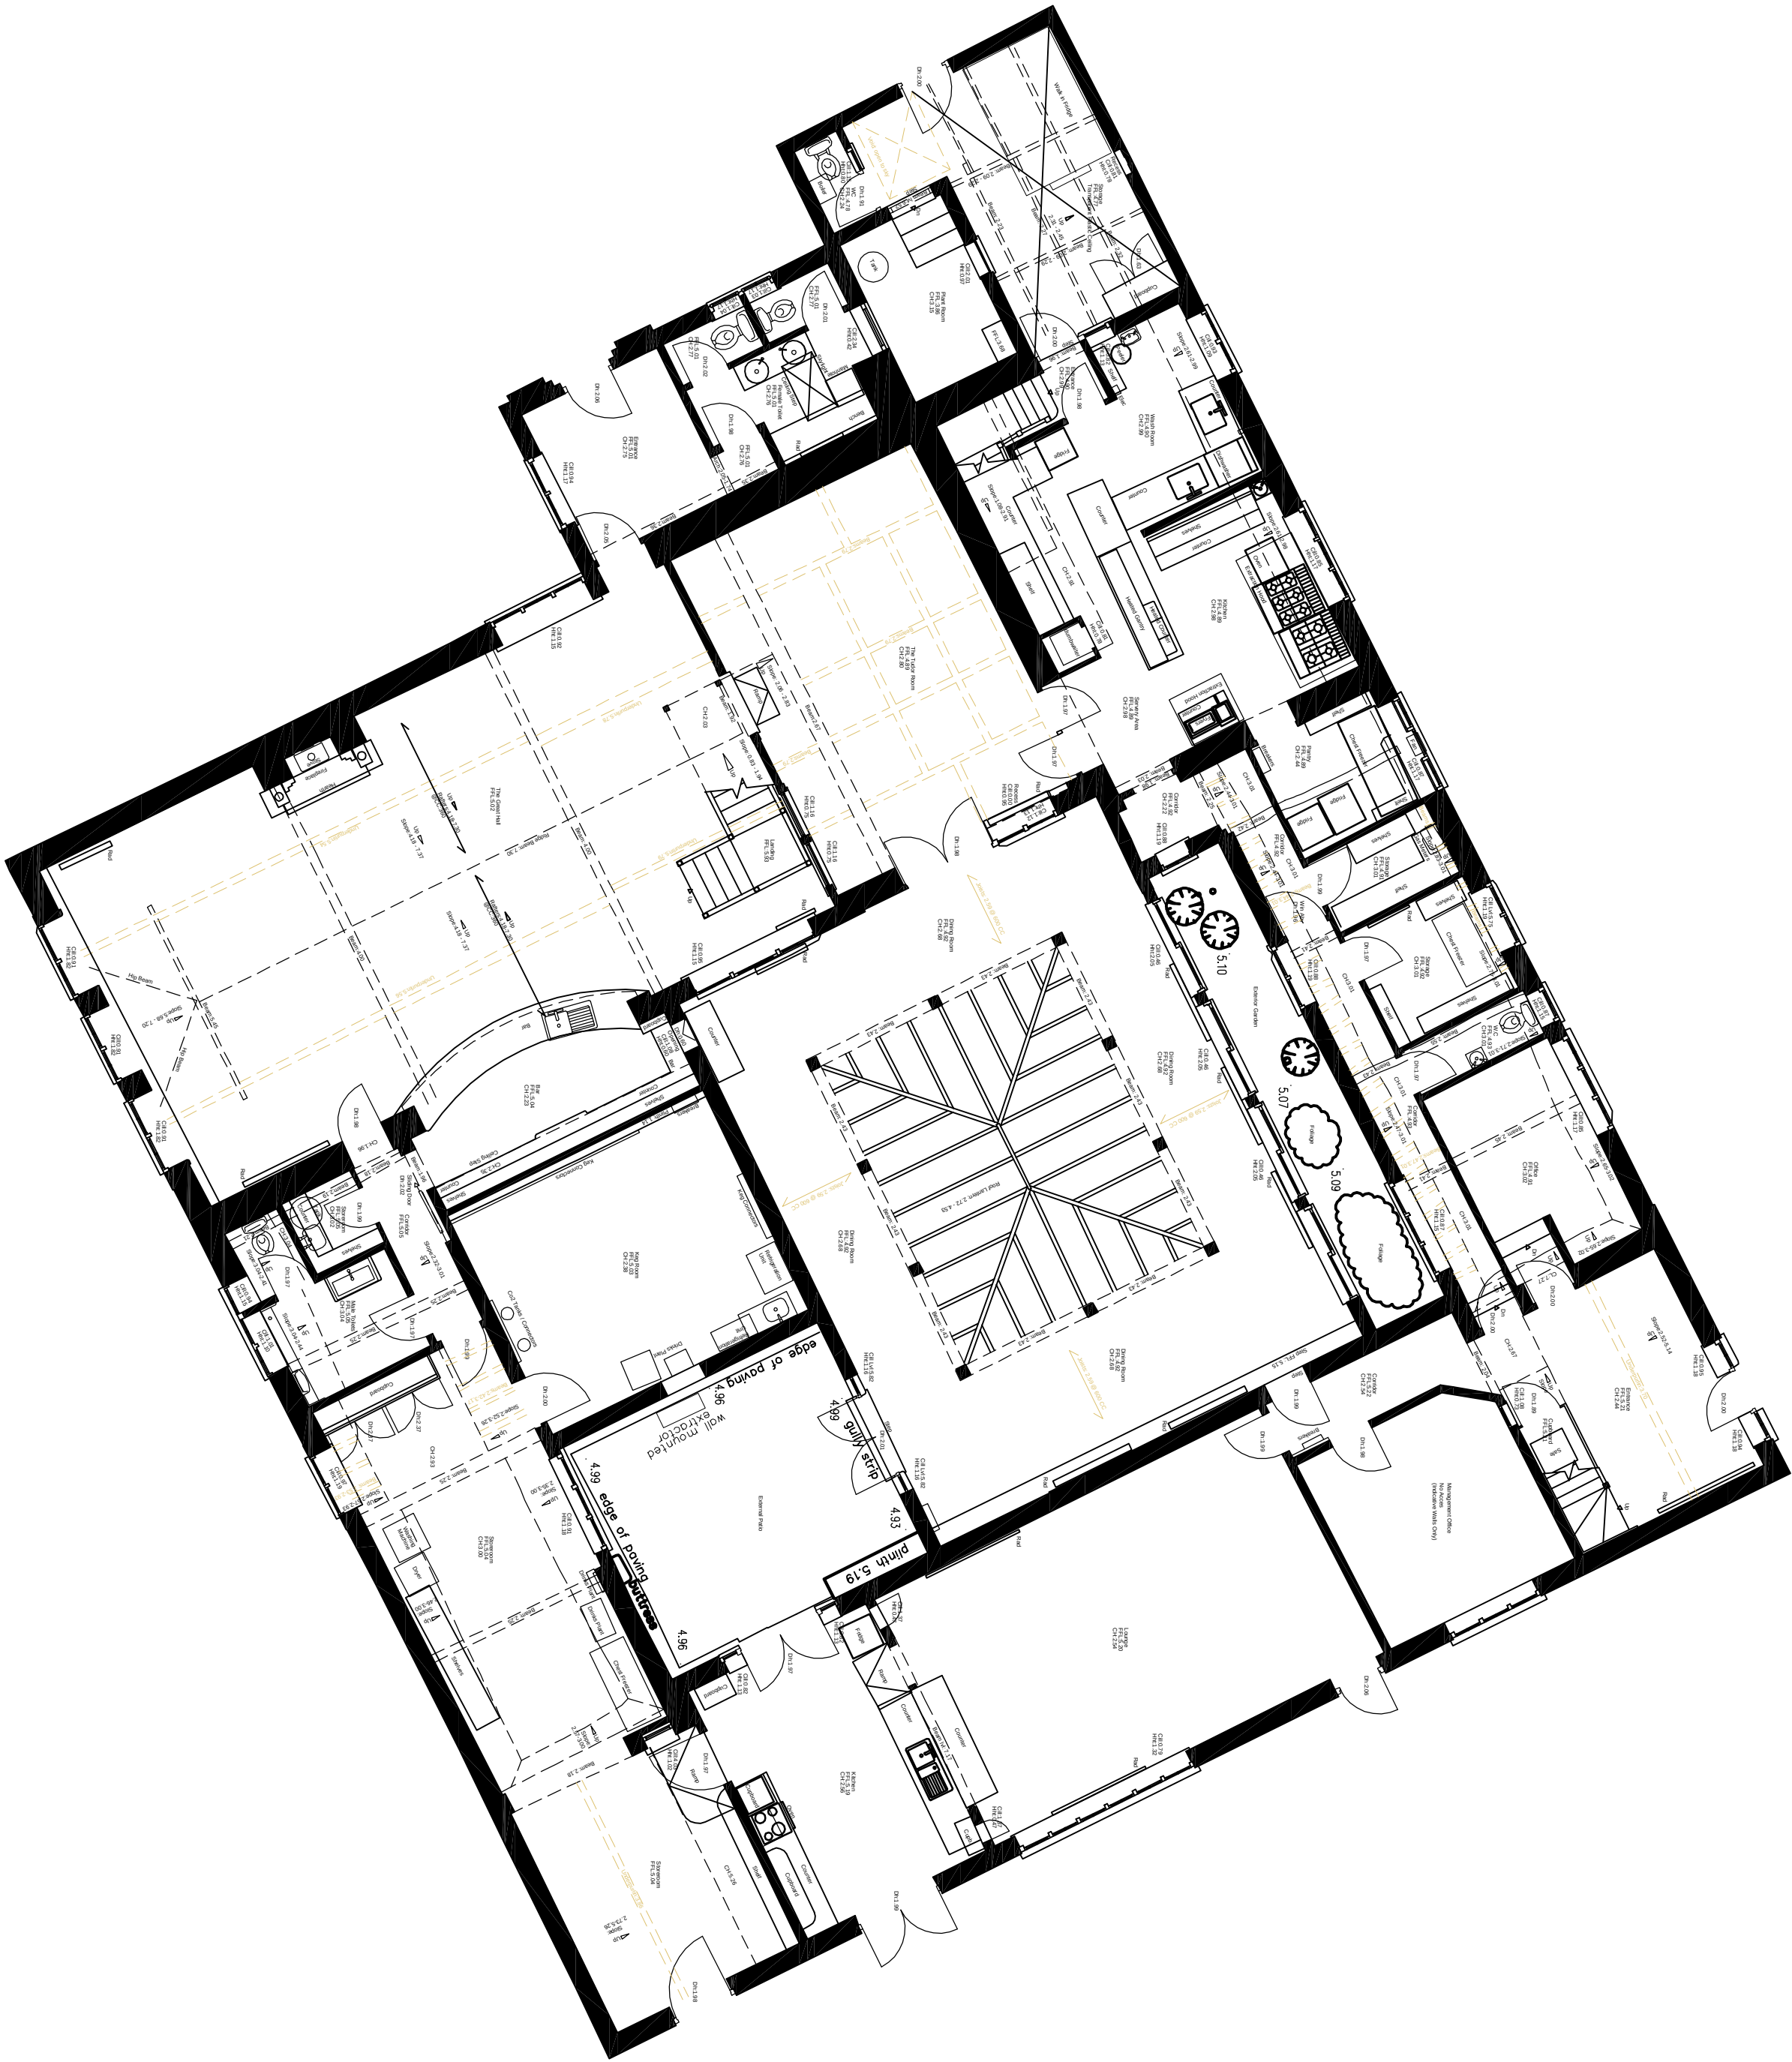


 

Ground Floor Plan

As Existing
1:100

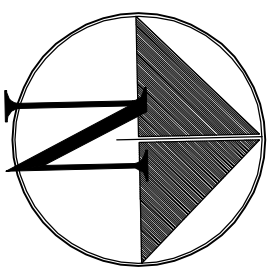

Project:
Proposed Development at:
The Tudor Close
Ferringham Lane
Ferring
BN12 5NQ

Drawing Title:
Ground Floor Plan
As Existing

Client:

Copyright of:
Olive Voller Associates
Chartered Building Surveyors
Garden Cottage
Fearn Lane
Ditchling
BN6 8UN
Tel: 01444 877010
Fax: 01444 870099
Web: www.olivevoller.com



Scale:
1:100 @ A1

Date:
July 2019

Drawn:

Dwg. No. 3932-02

Rev'n