



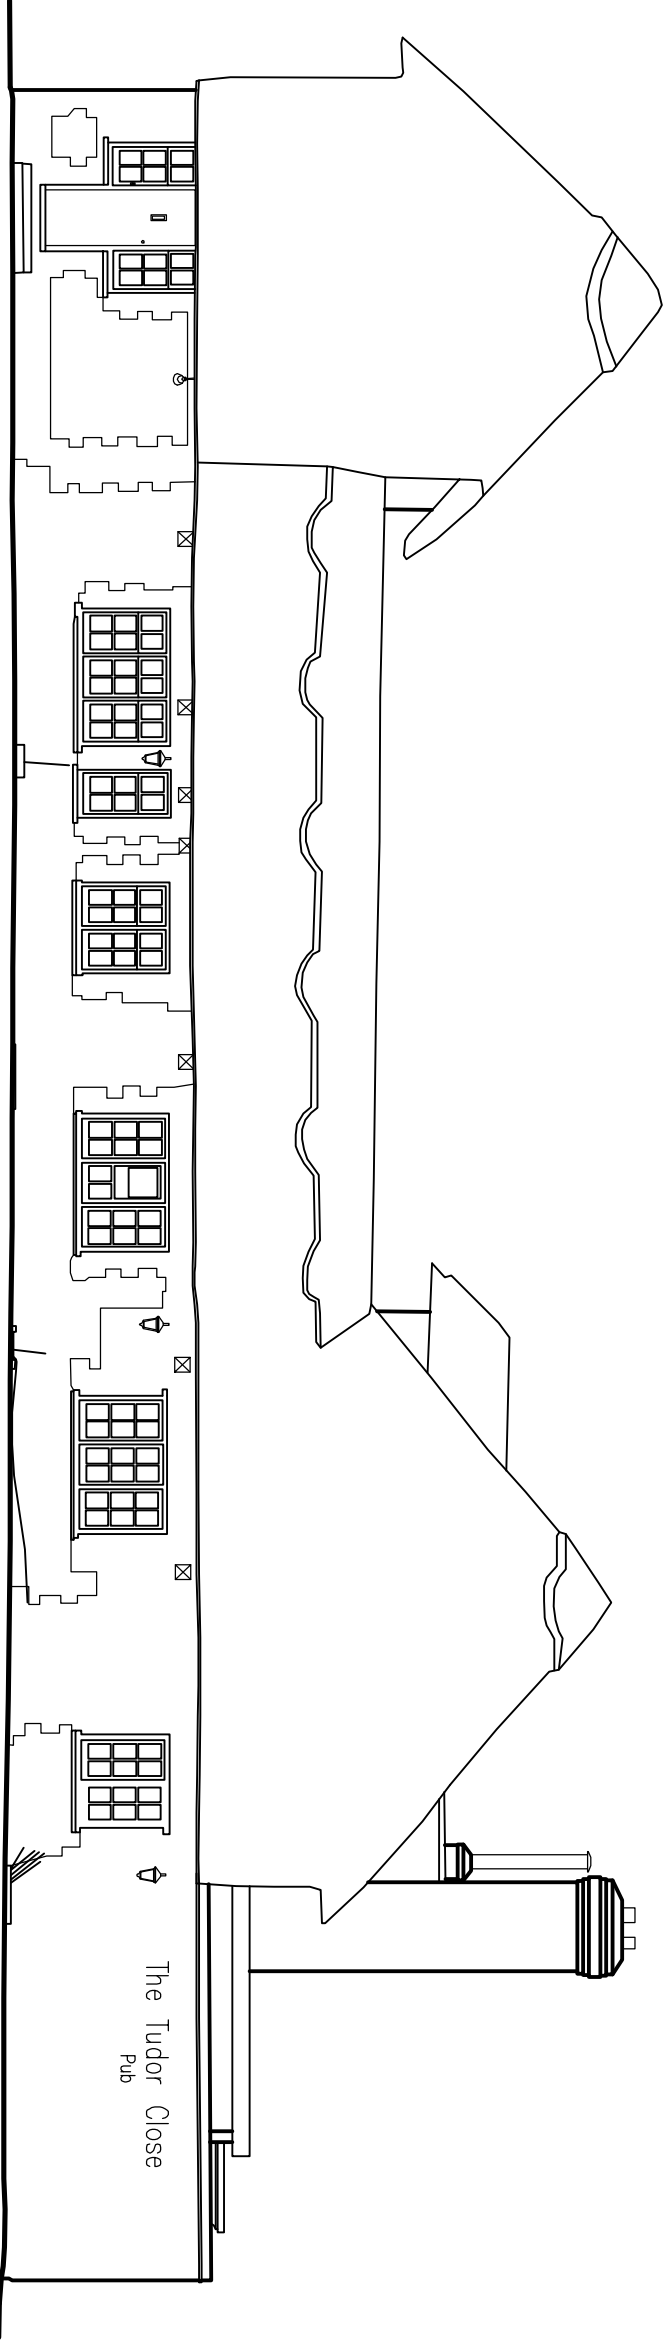


# North Elevation

As Existing  
1:100

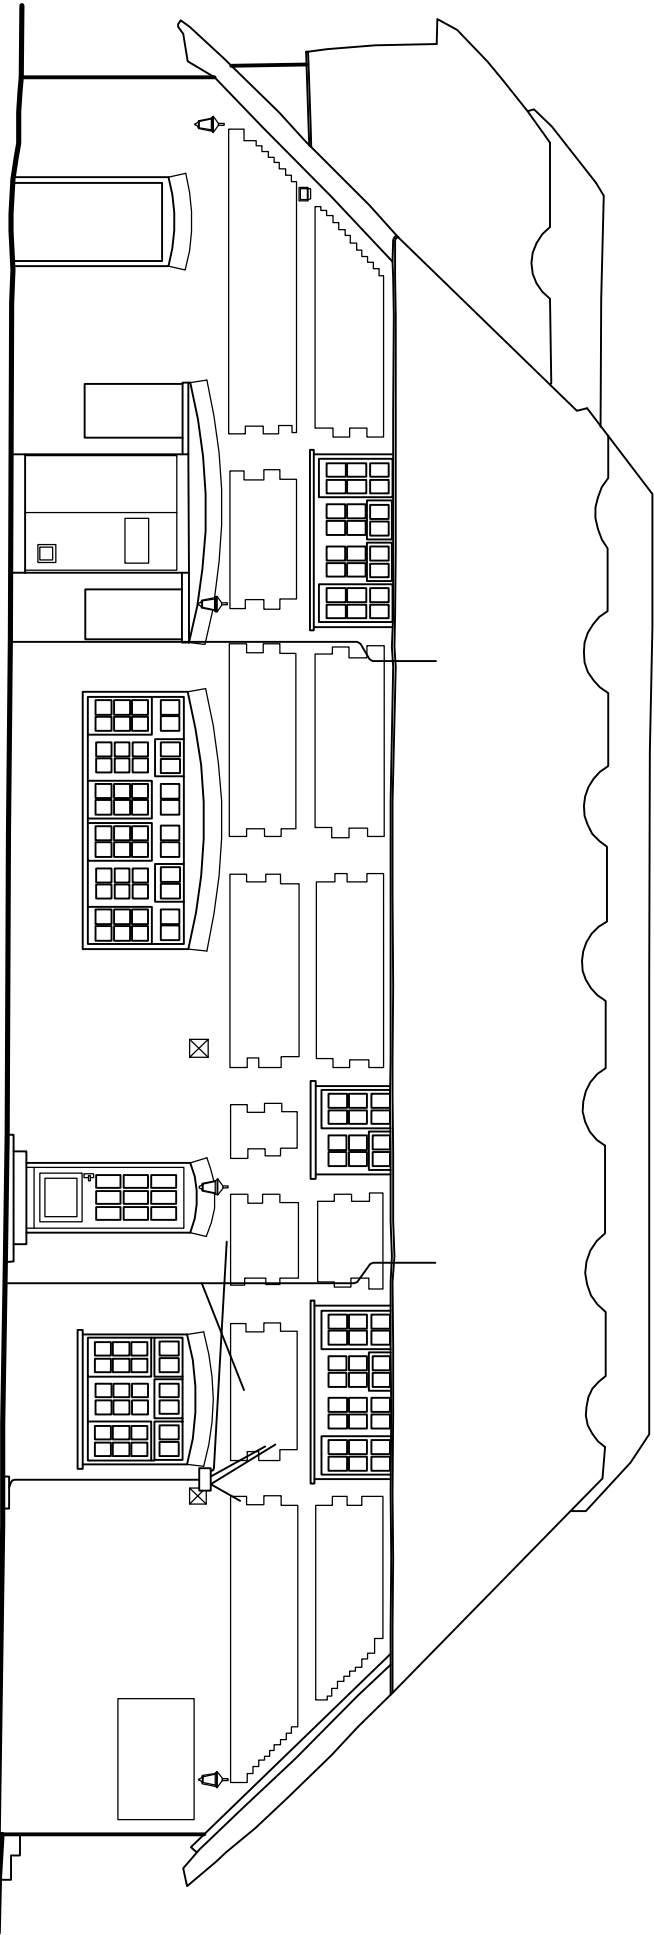


# East Elevation

As Existing  
1:100

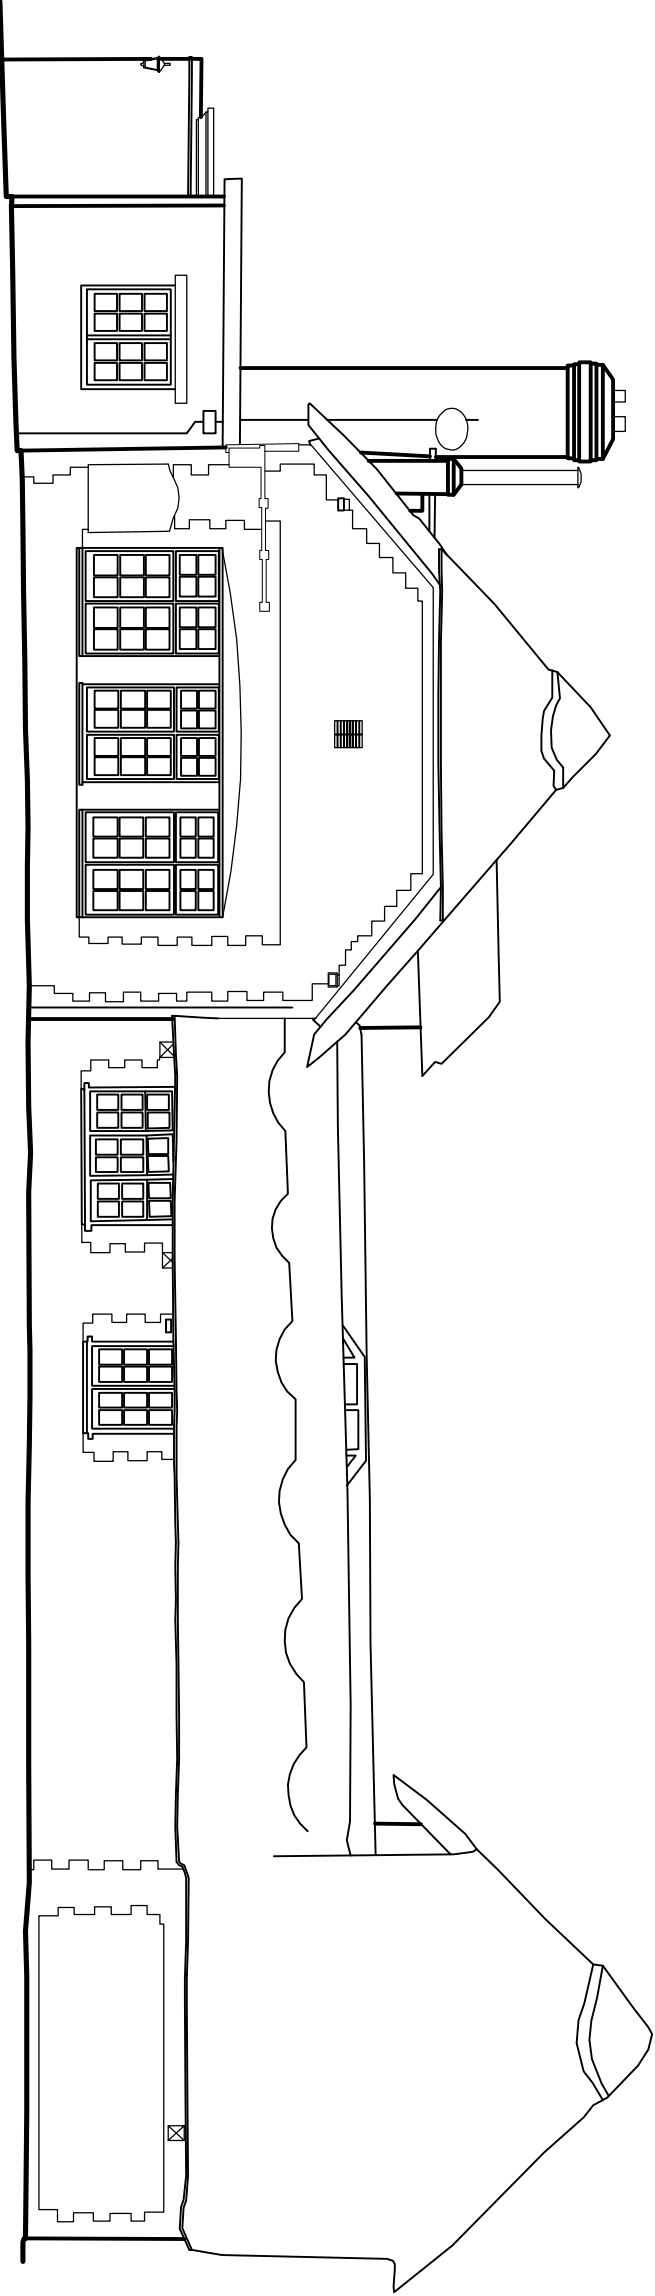

# South Elevation

As Existing  
1:100

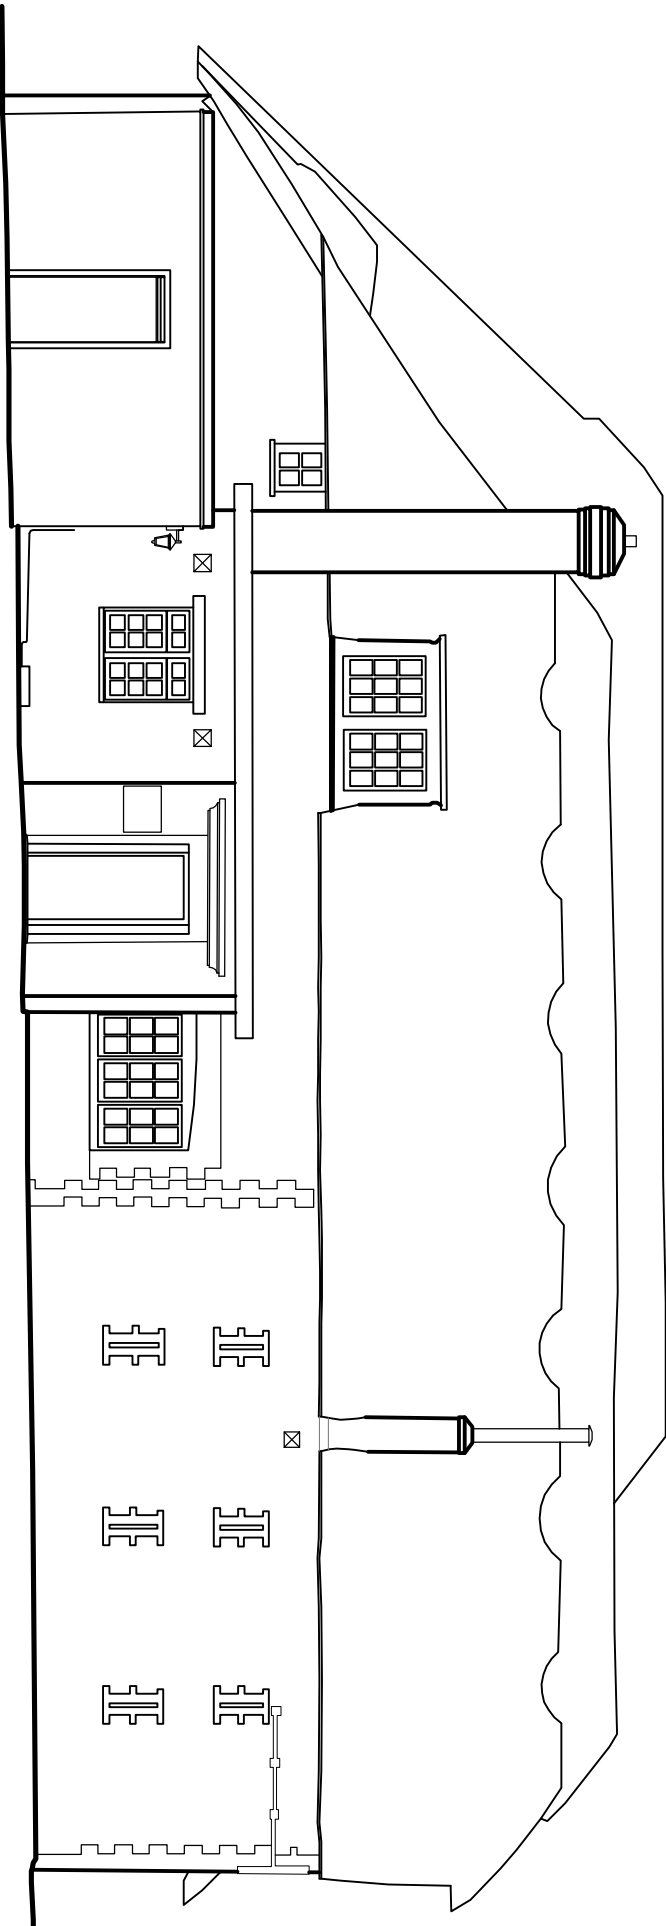

# West Elevation

As Existing  
1:100

Project:  
Proposed Development at:  
The Tudor Close  
Ferringham Lane  
Ferring  
BN12 5NQ

Drawing Title:  
Elevations  
As Existing

Client:

Copyright of:  
Olive Voller Associates  
Chartered Building Surveyors  
Garden Cottage  
Farm Lane  
Ditchling  
BN6 8UN  
Tel: 01444 877010  
Fax: 01444 870099  
Web: www.olivevoller.com



Scale:  
1:100 @ A1

Date:  
July 2019

Drawn:

Dwg. No. 3932-04

Rev'n

